




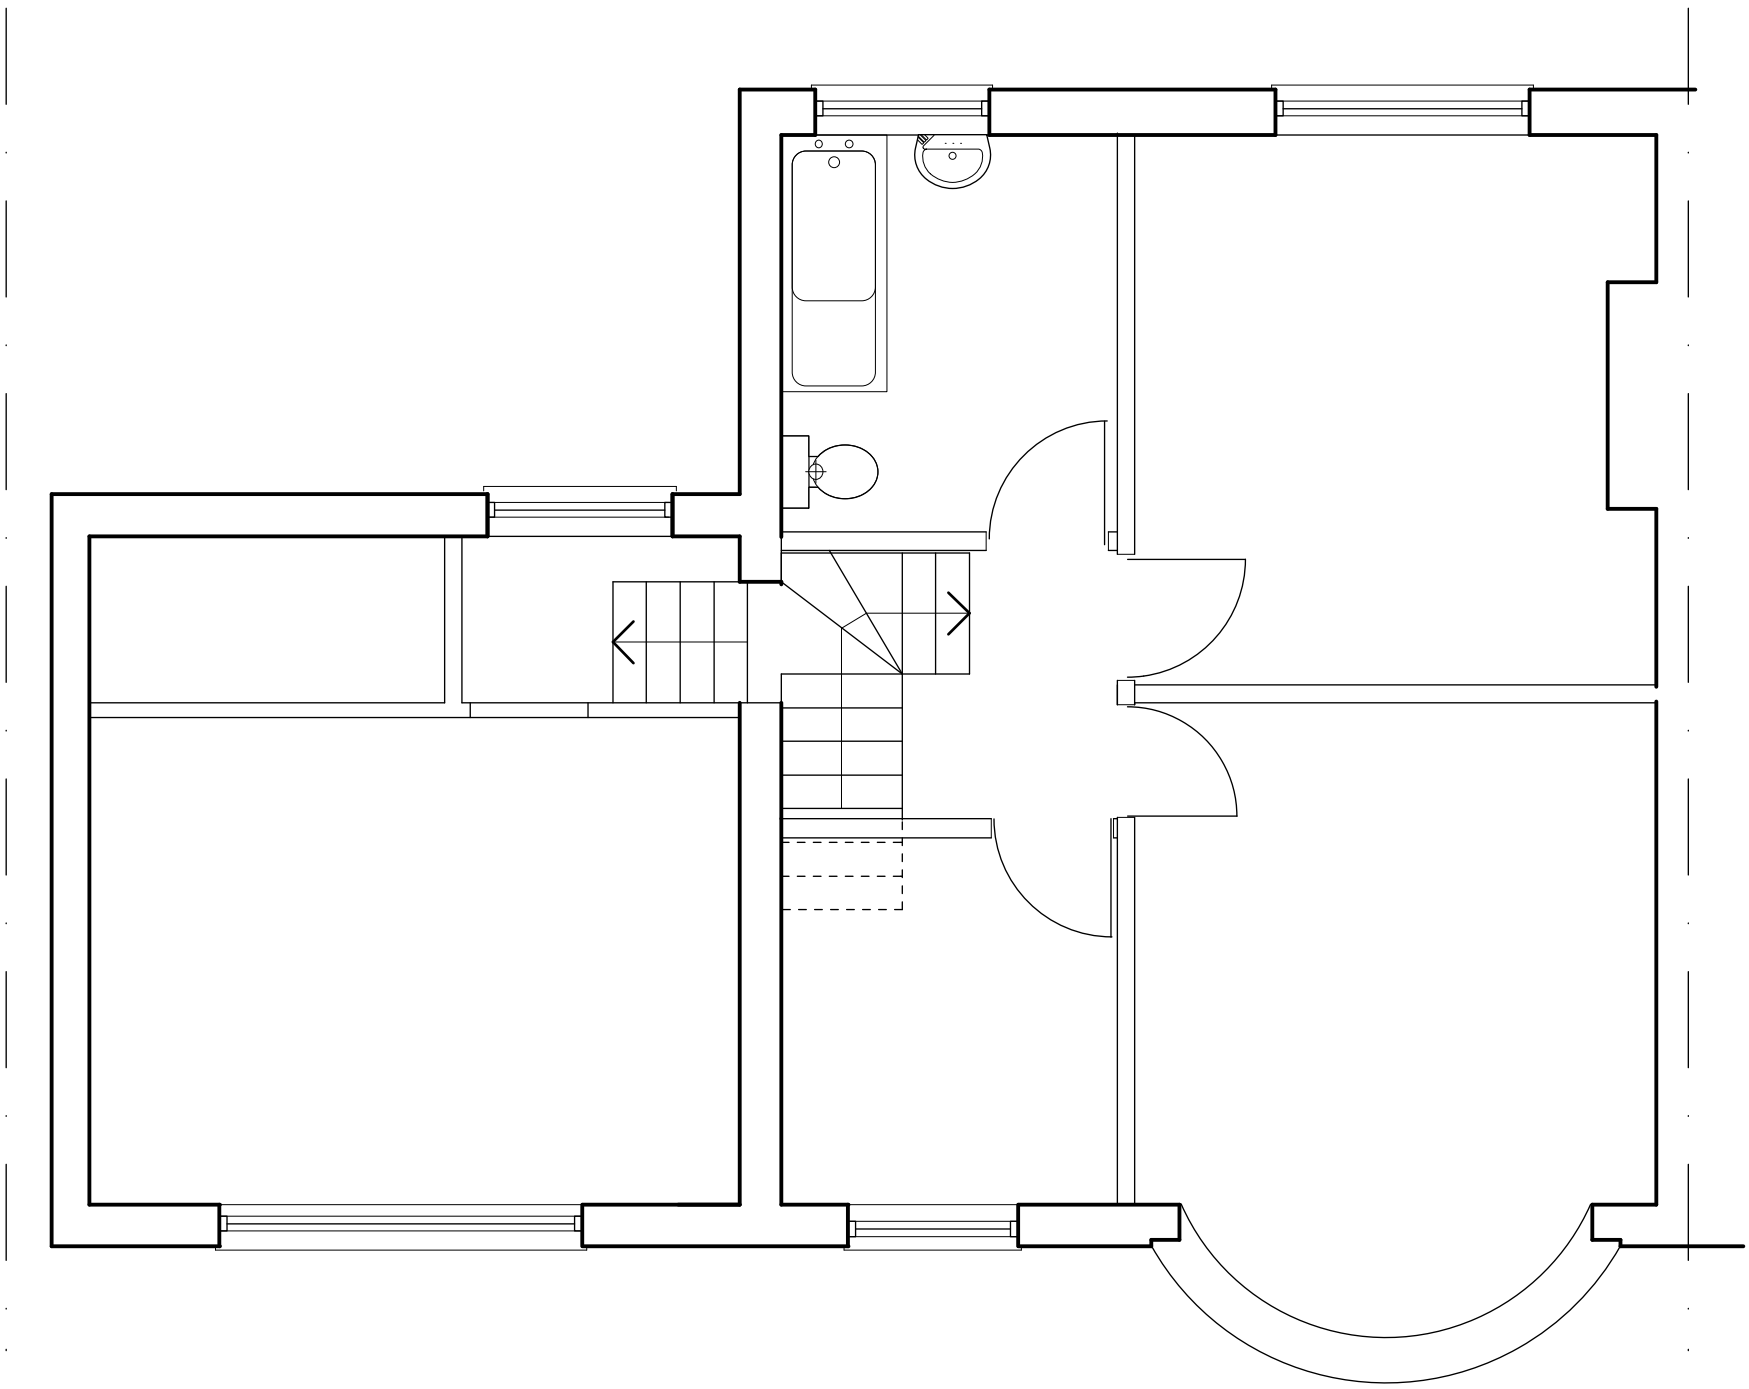


EXISTING FIRST FLOOR PLAN

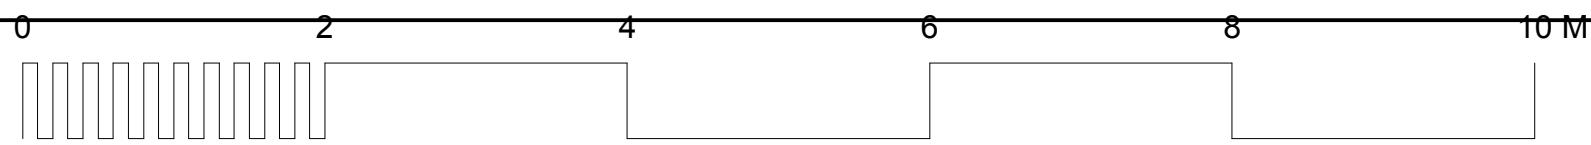

EXISTING FRONT ELEVATION

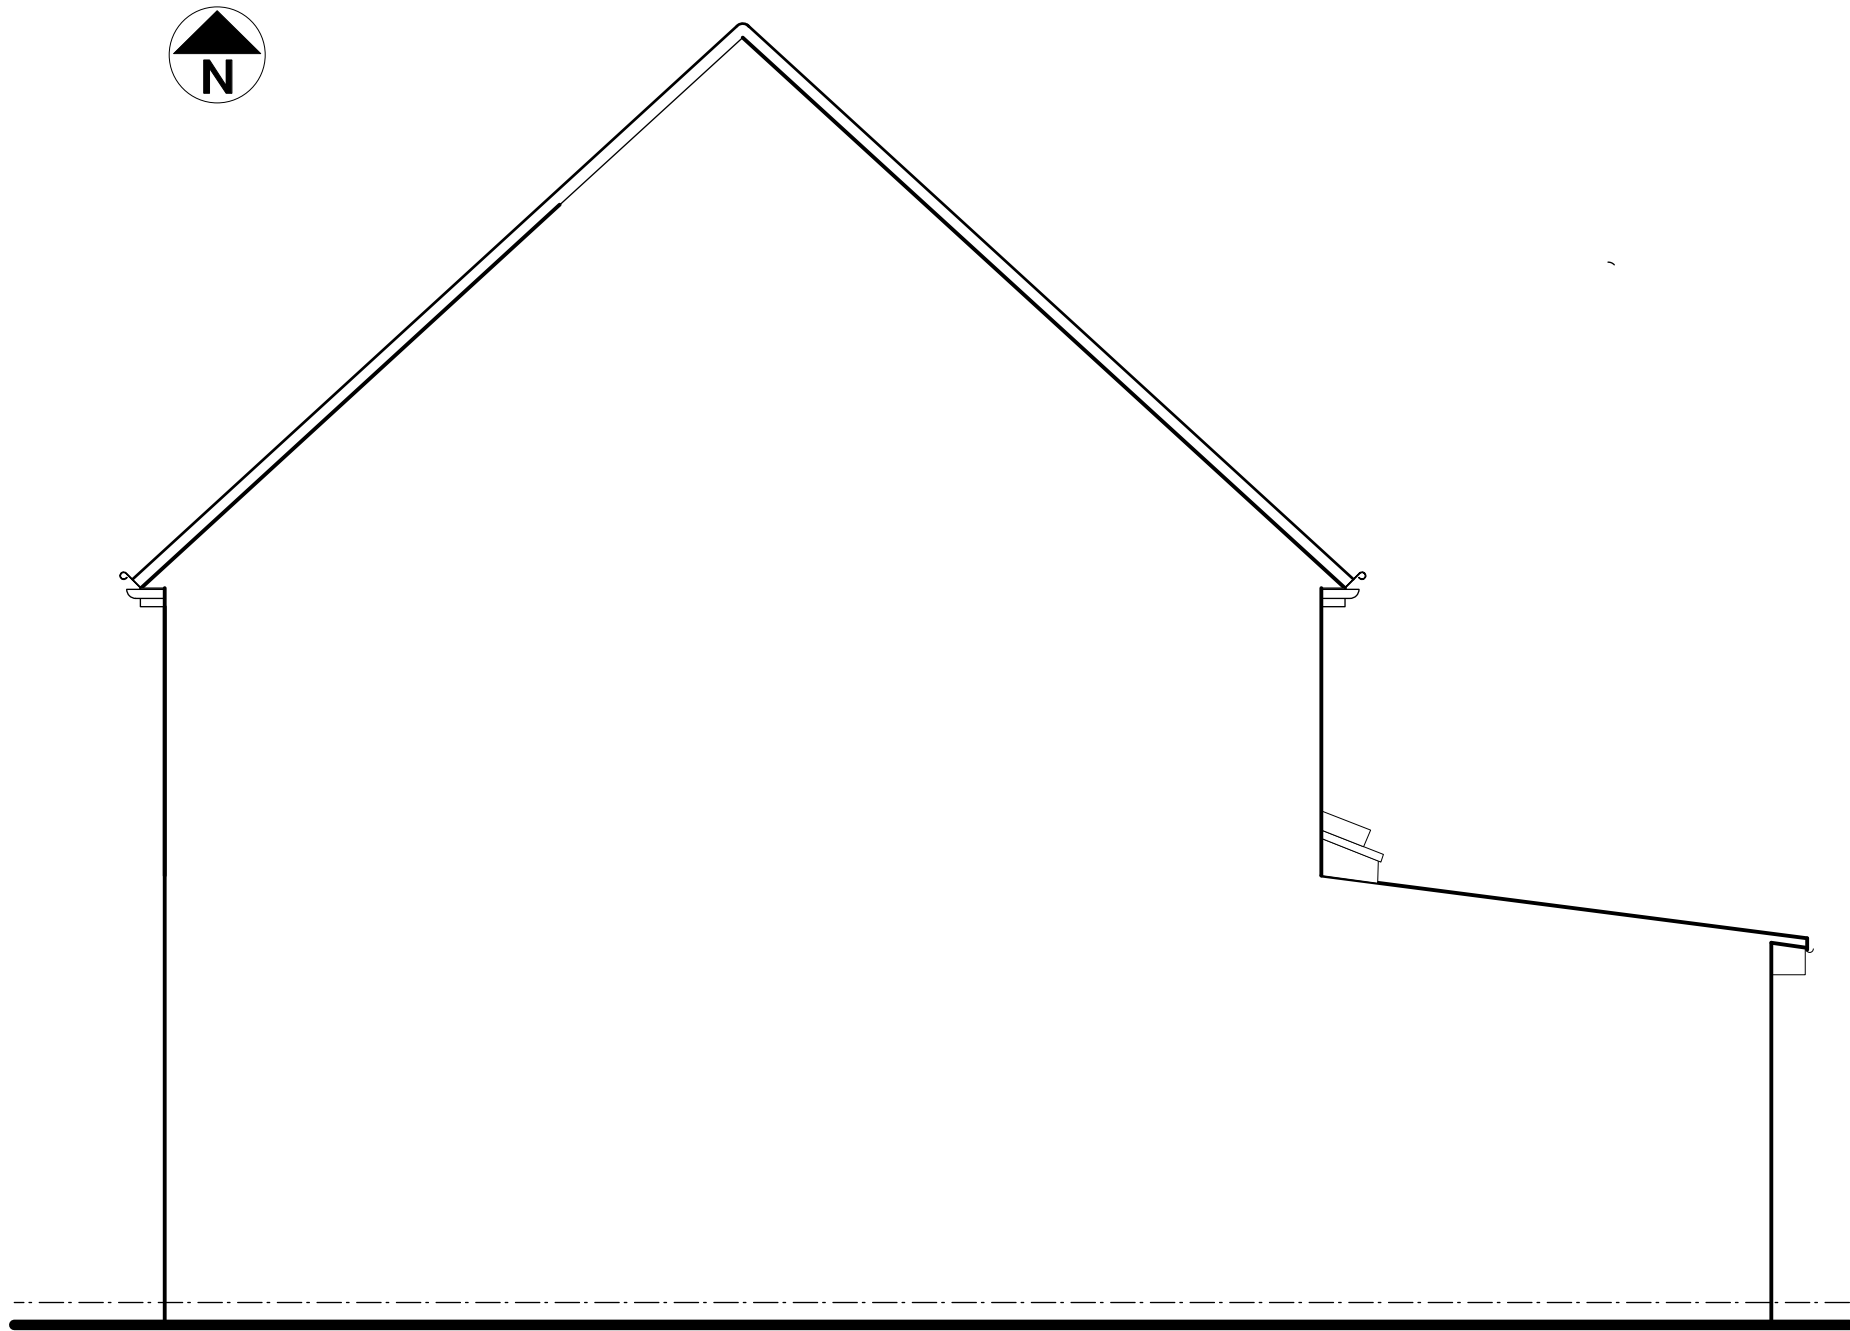


EXISTING SECTIONAL SIDE ELEVATION

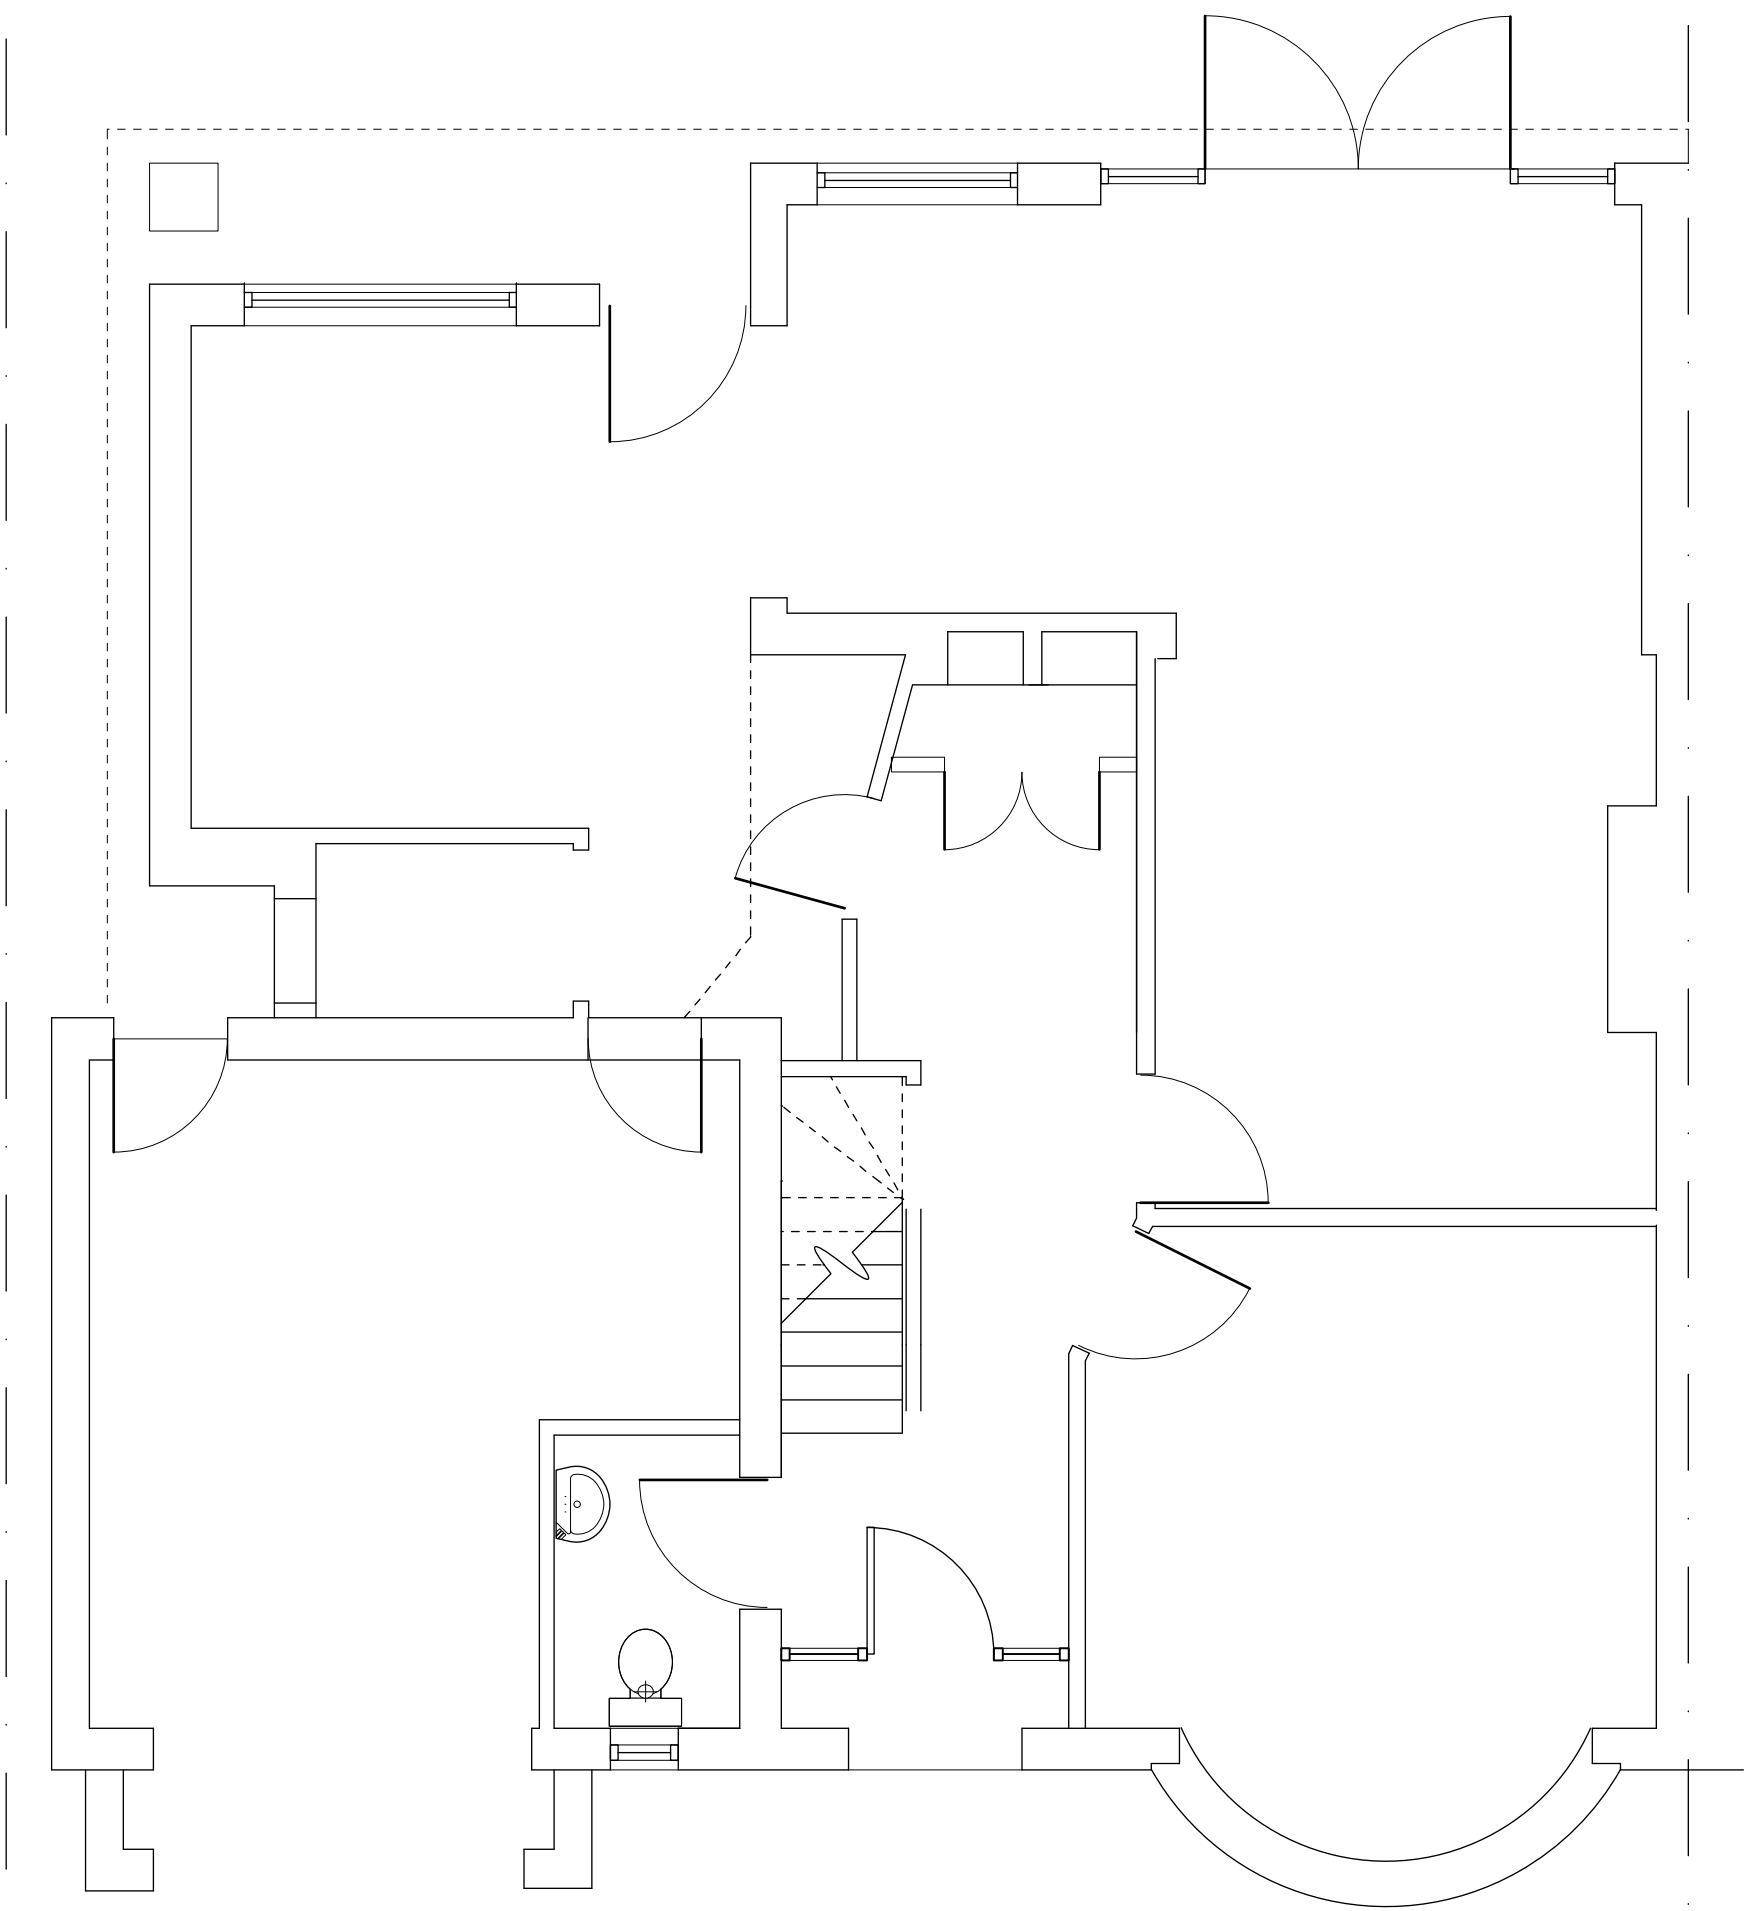

EXISTING GROUND FLOOR PLAN



EXISTING REAR ELEVATION

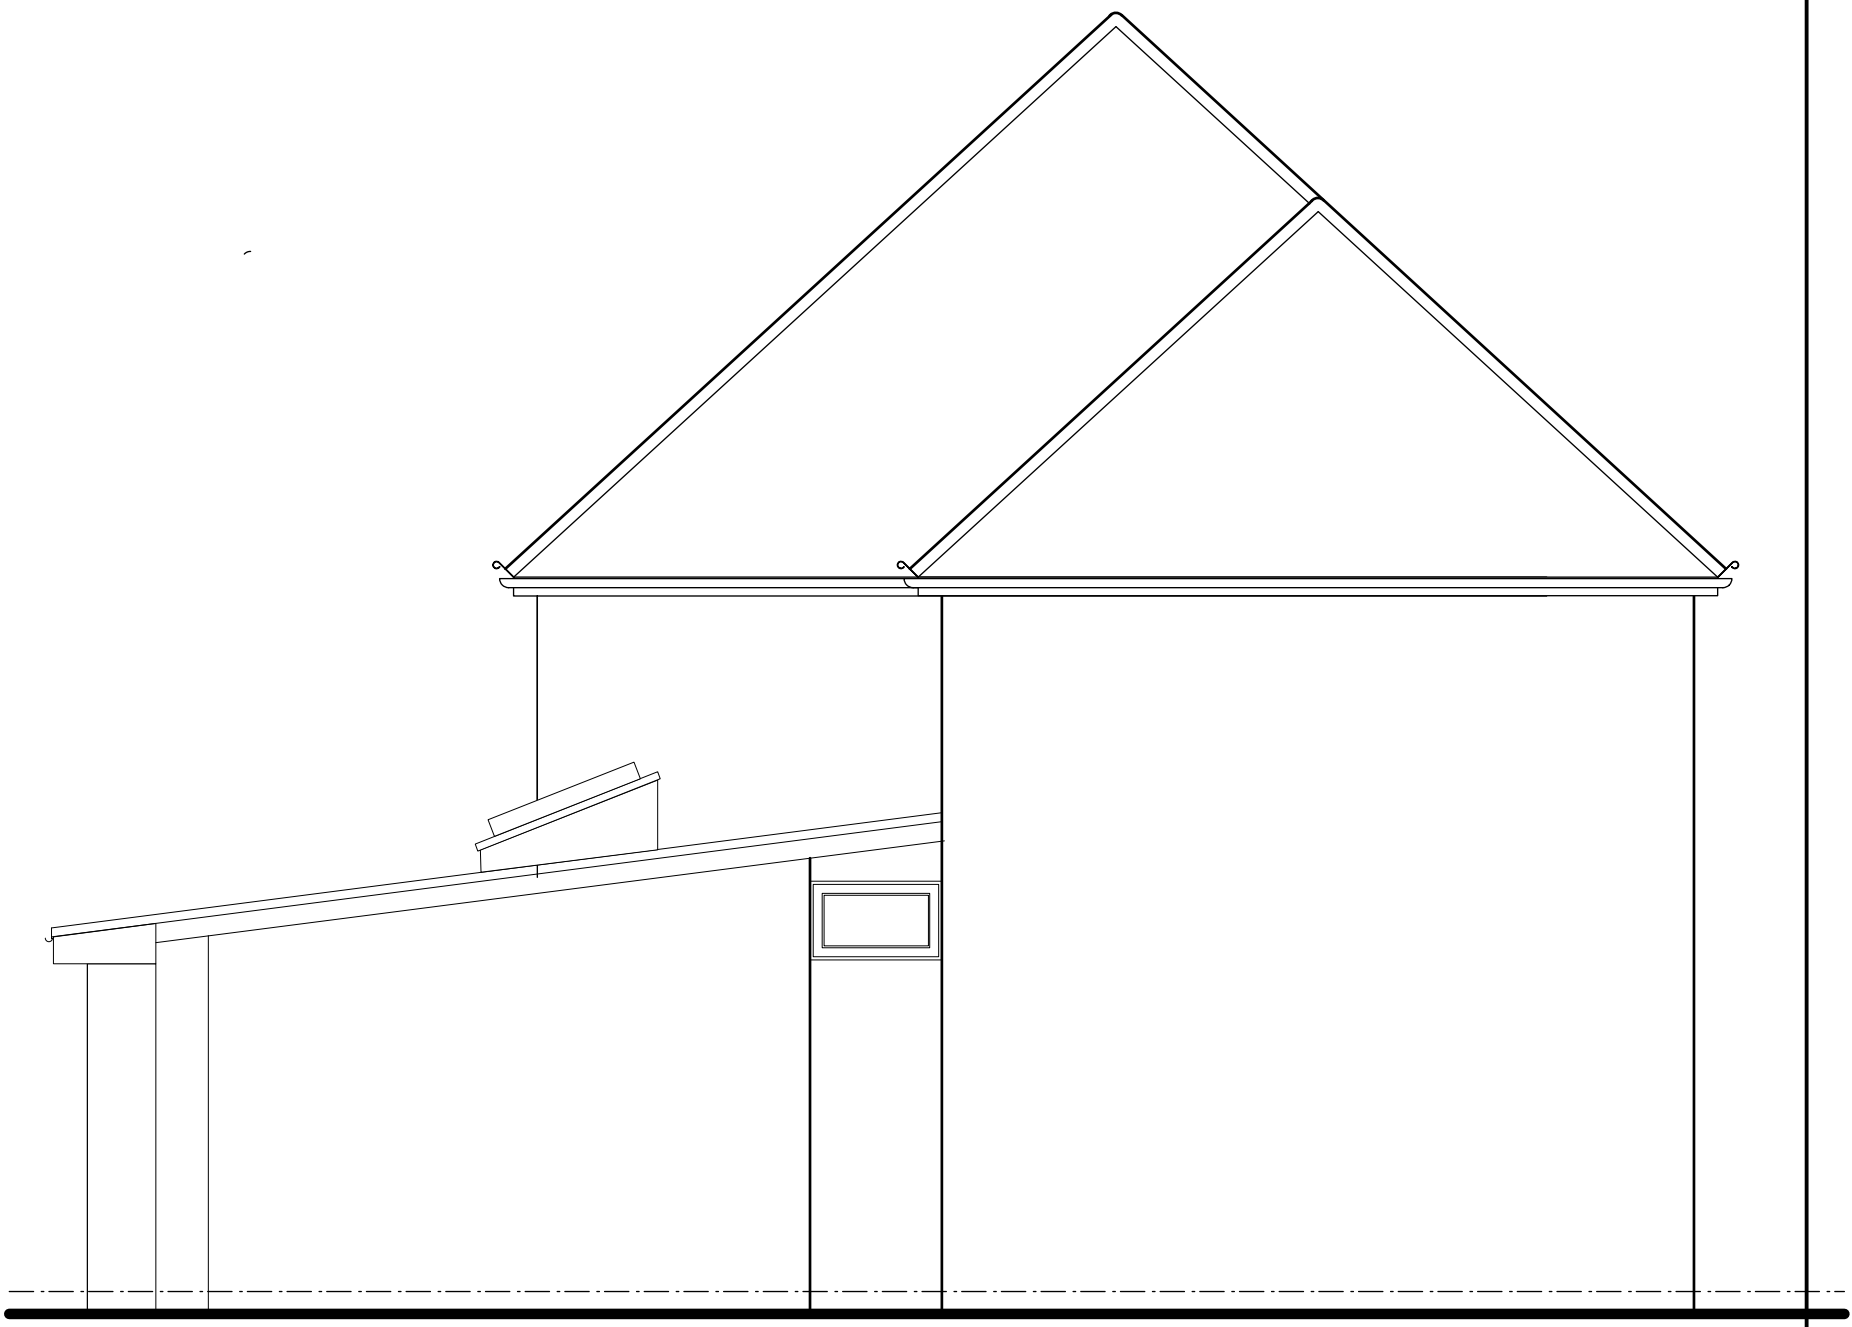

EXISTING SIDE ELEVATION

Rev	Date	Comment		

THE LIVING PERSPECTIVE t.0118 3765533 m.07788 726100 e.mattwprice@ntlworld.com 19, Upper Crown Street, Reading, Berks, RG1 2SS	ClientOlly and Freya O'Mara, 4 Ramsbury Drive Earley, Reading RG67RT	Scale1:50 and 1:200 DateDec 2024 Drawn	Drawing title Proposed floor plans
	Job titleTwo storey side and rear extension with loft conversion and internal alterations to 4 Ramsbury Drive Earley, Reading RG67RT	P1 01	