




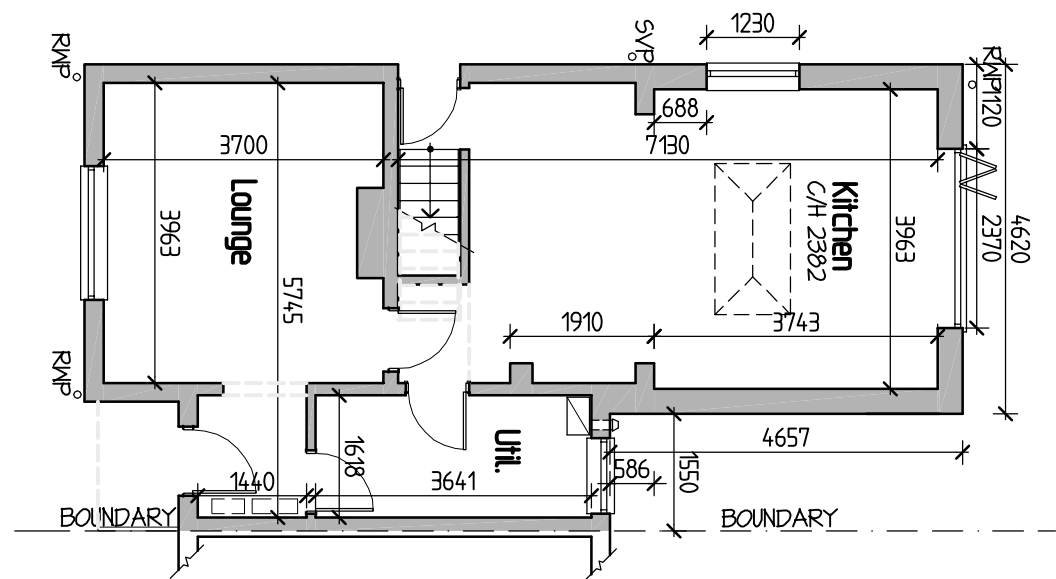


Existing Ground Floor Plan

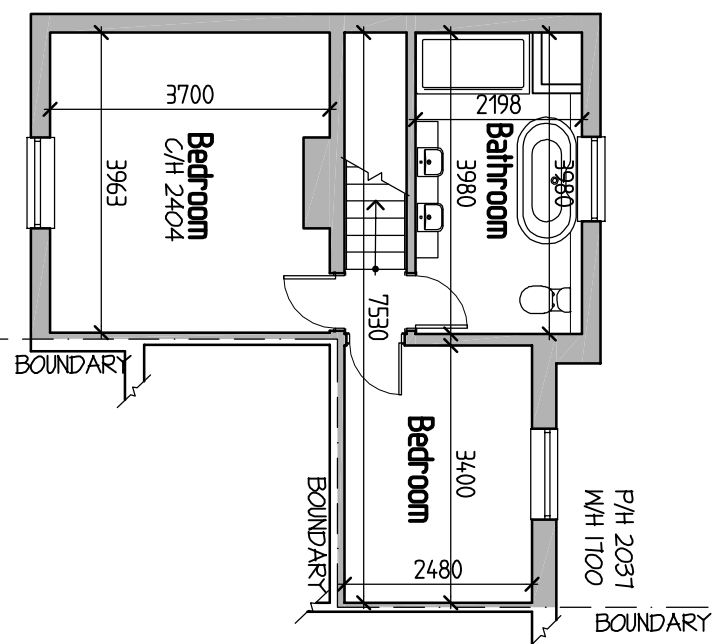


Existing First Floor Plan

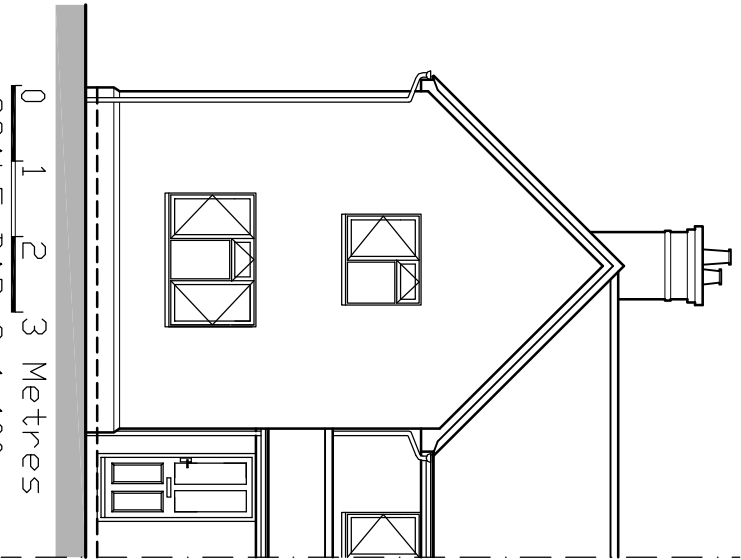


Existing Front Elevation

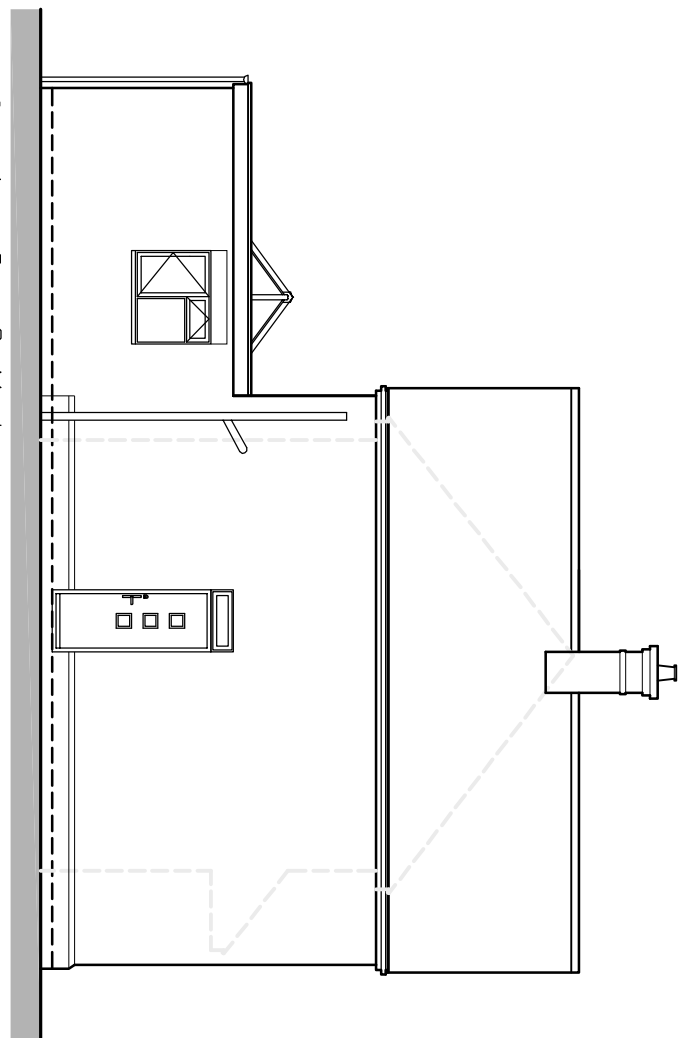


Existing Side Elevation

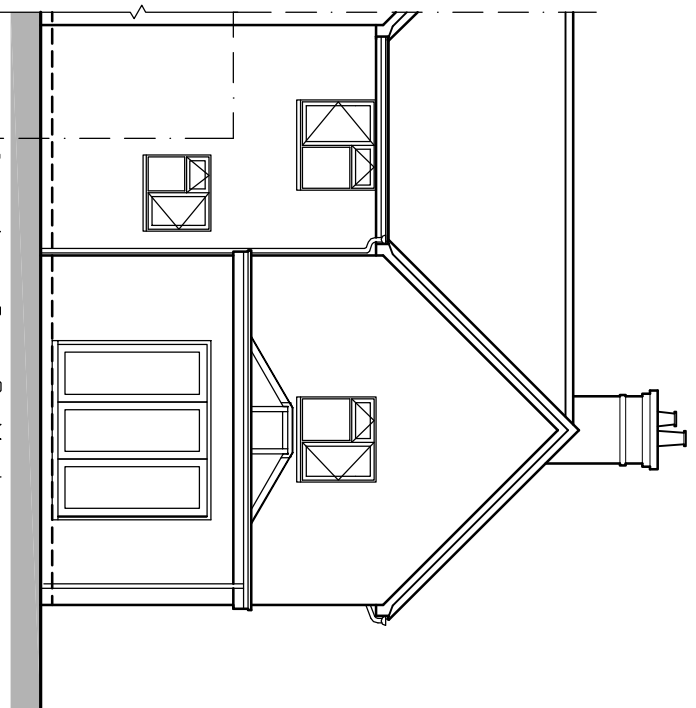


Existing Rear Elevation

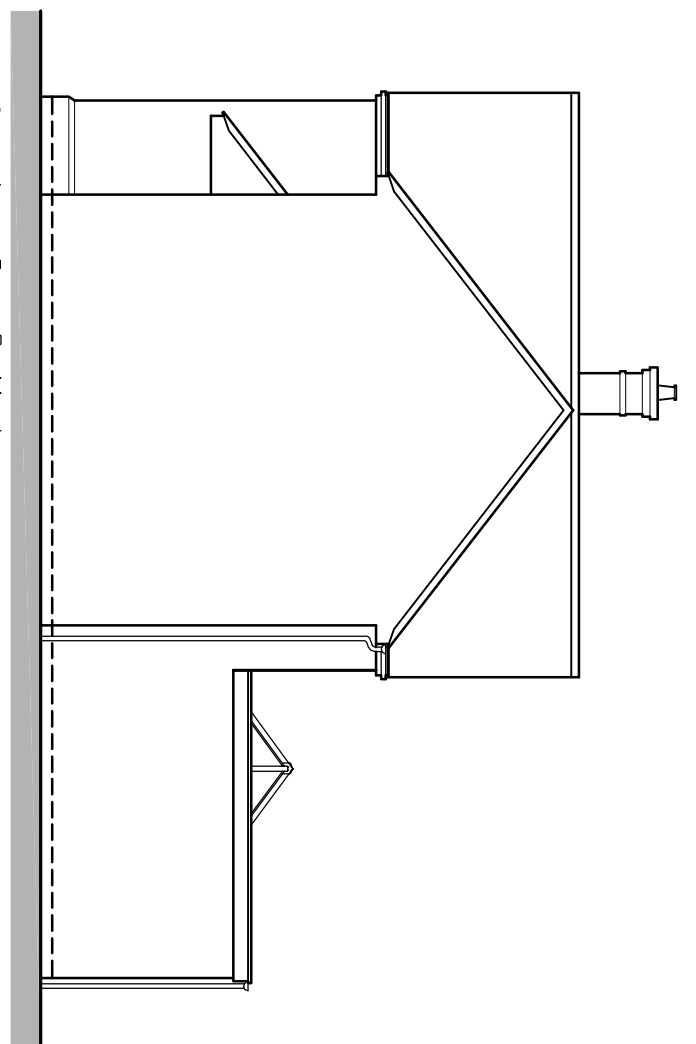


Existing Side Elevation

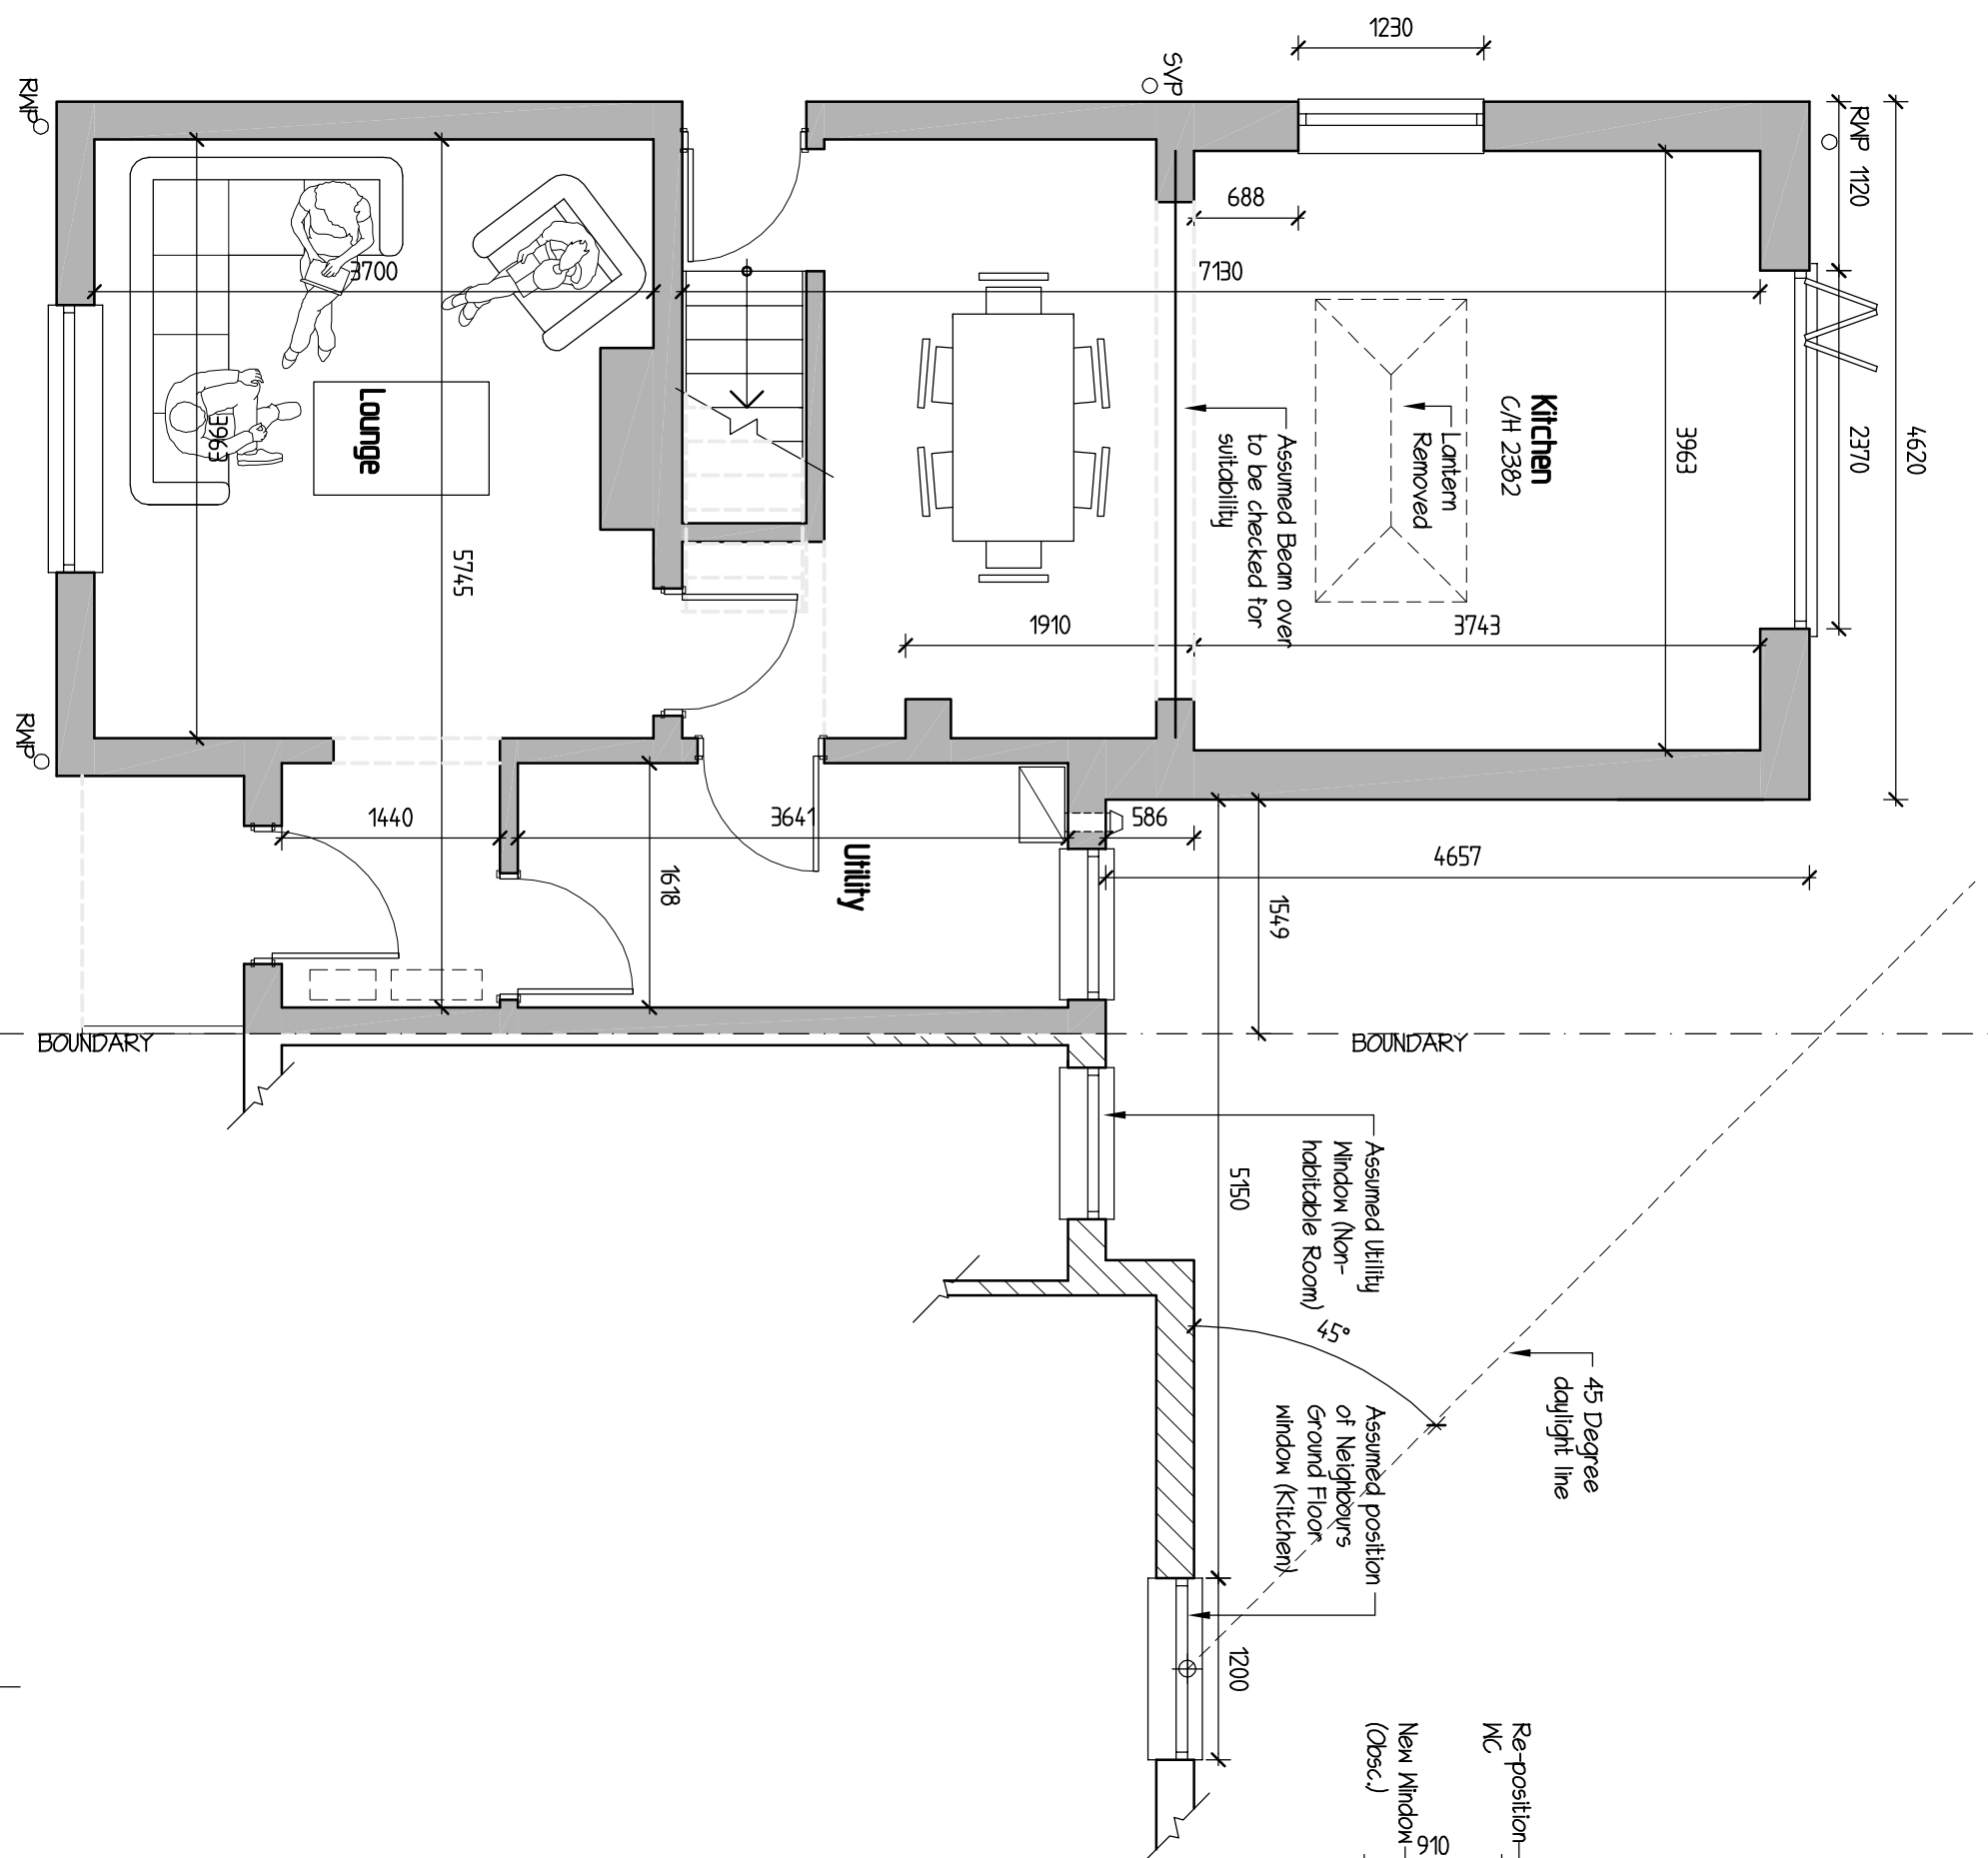


Proposed Ground Floor Plan

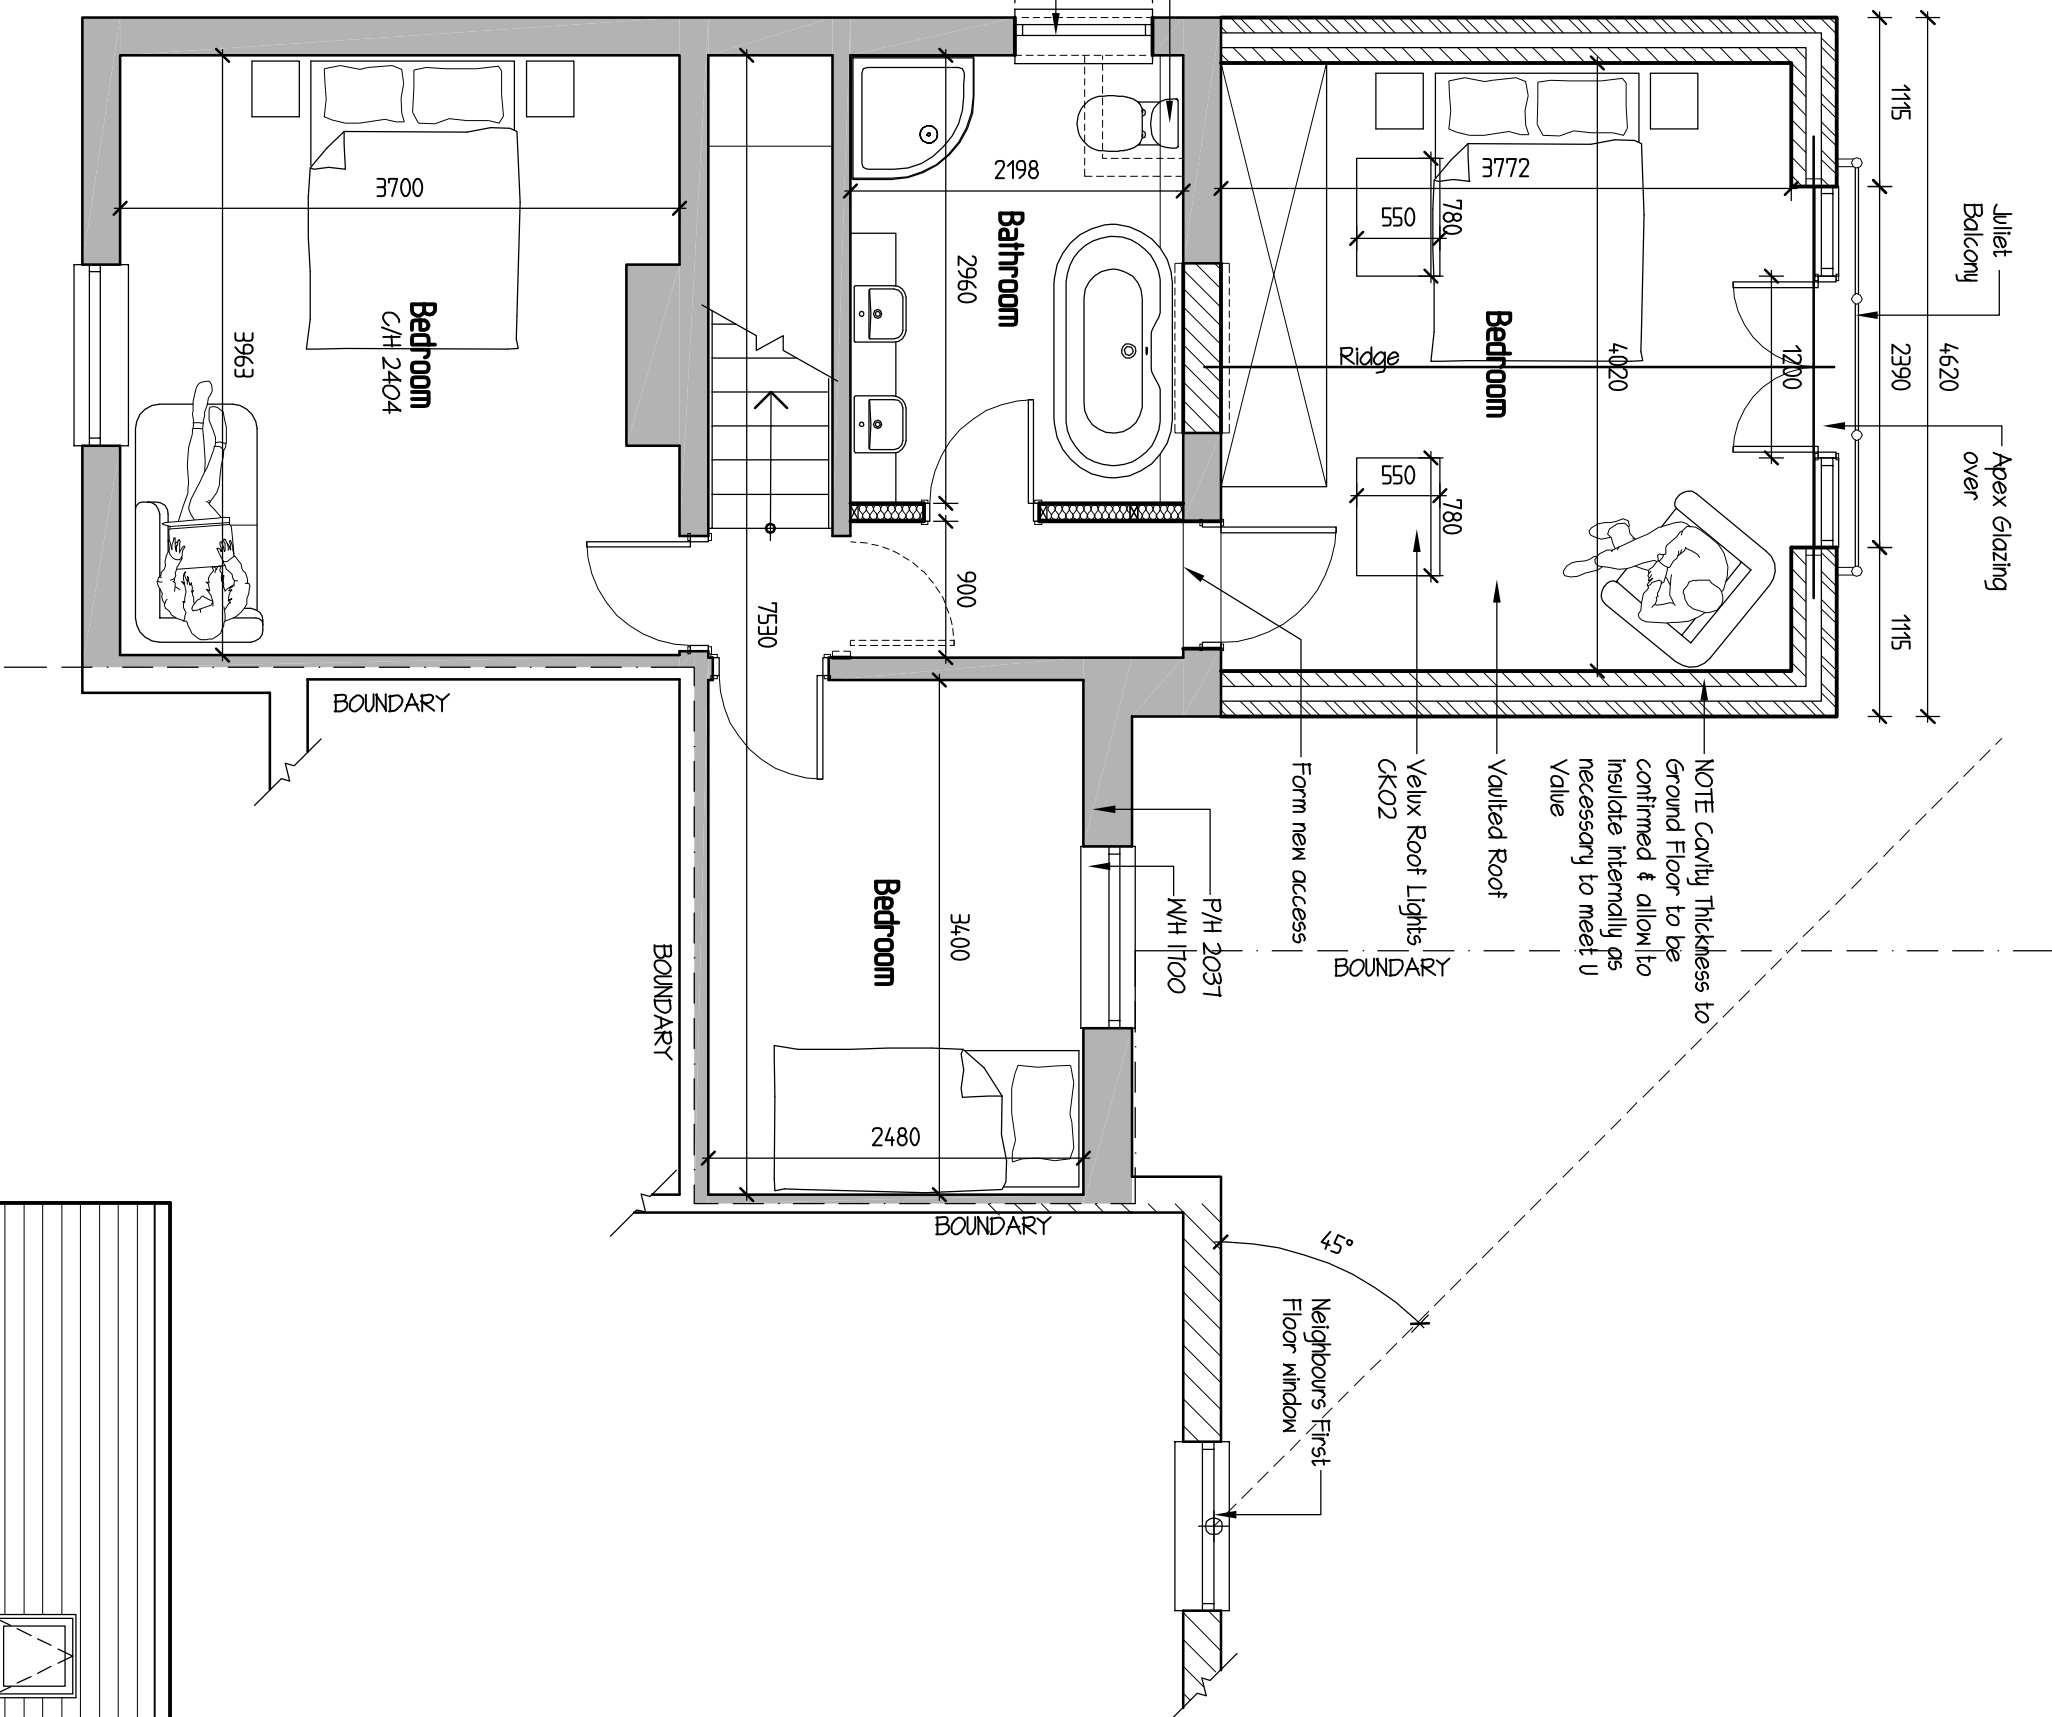


Proposed First Floor Plan

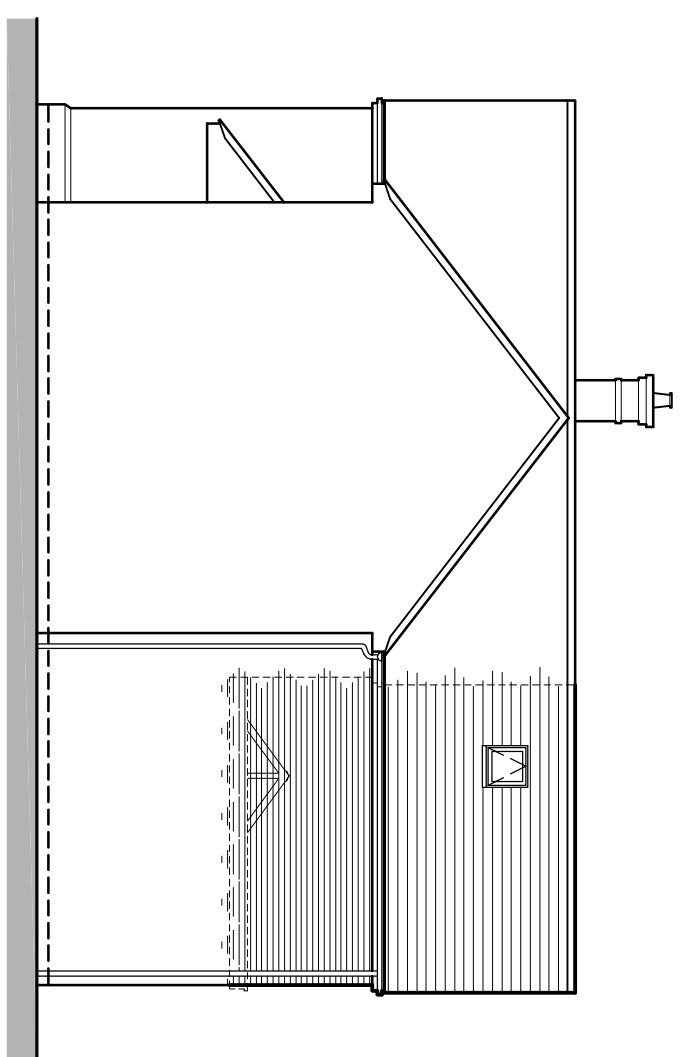


Proposed Side Elevation

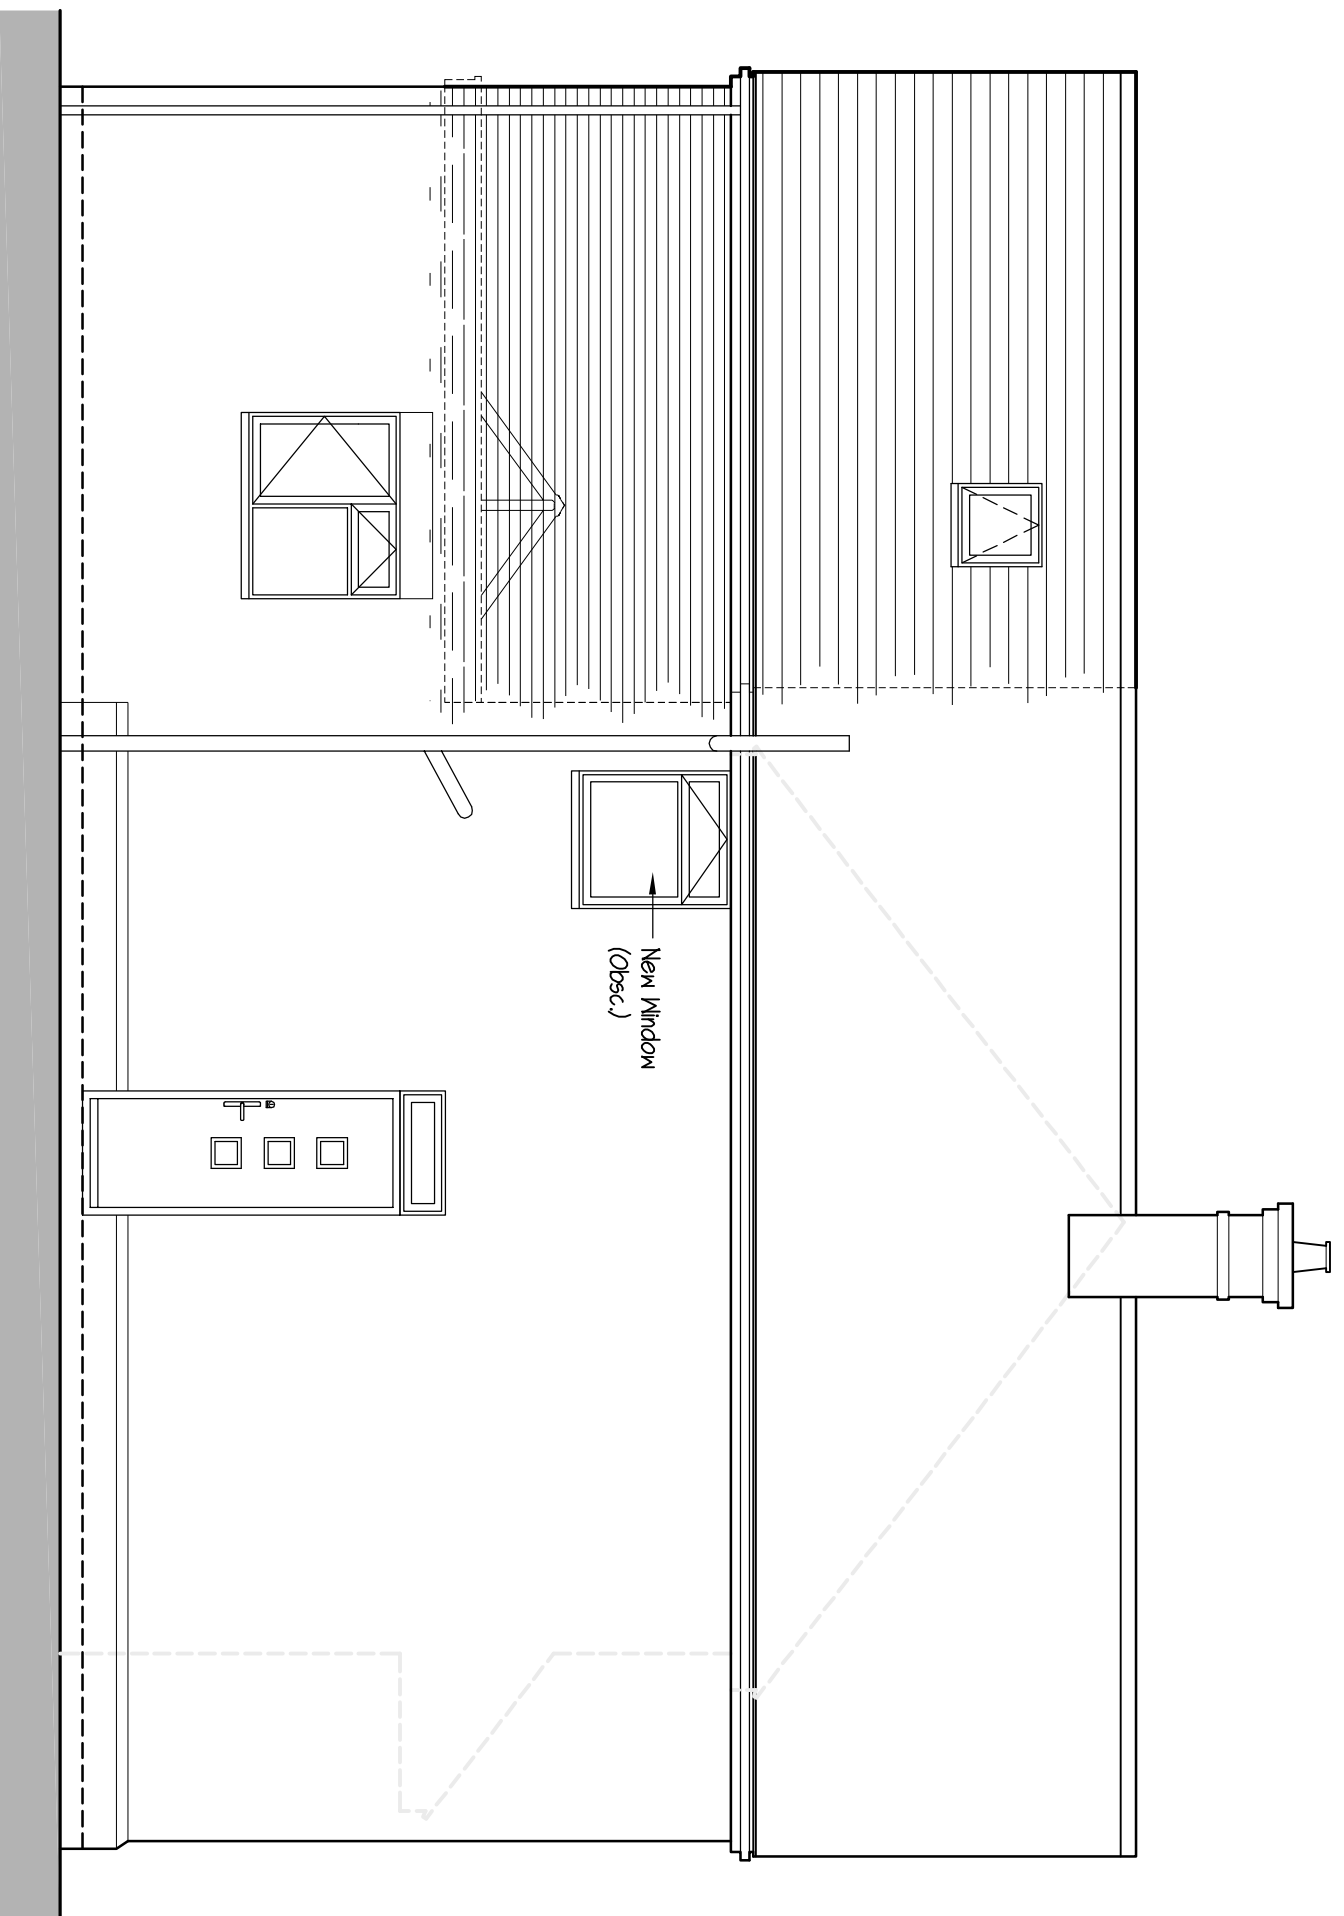


Proposed Rear Elevation

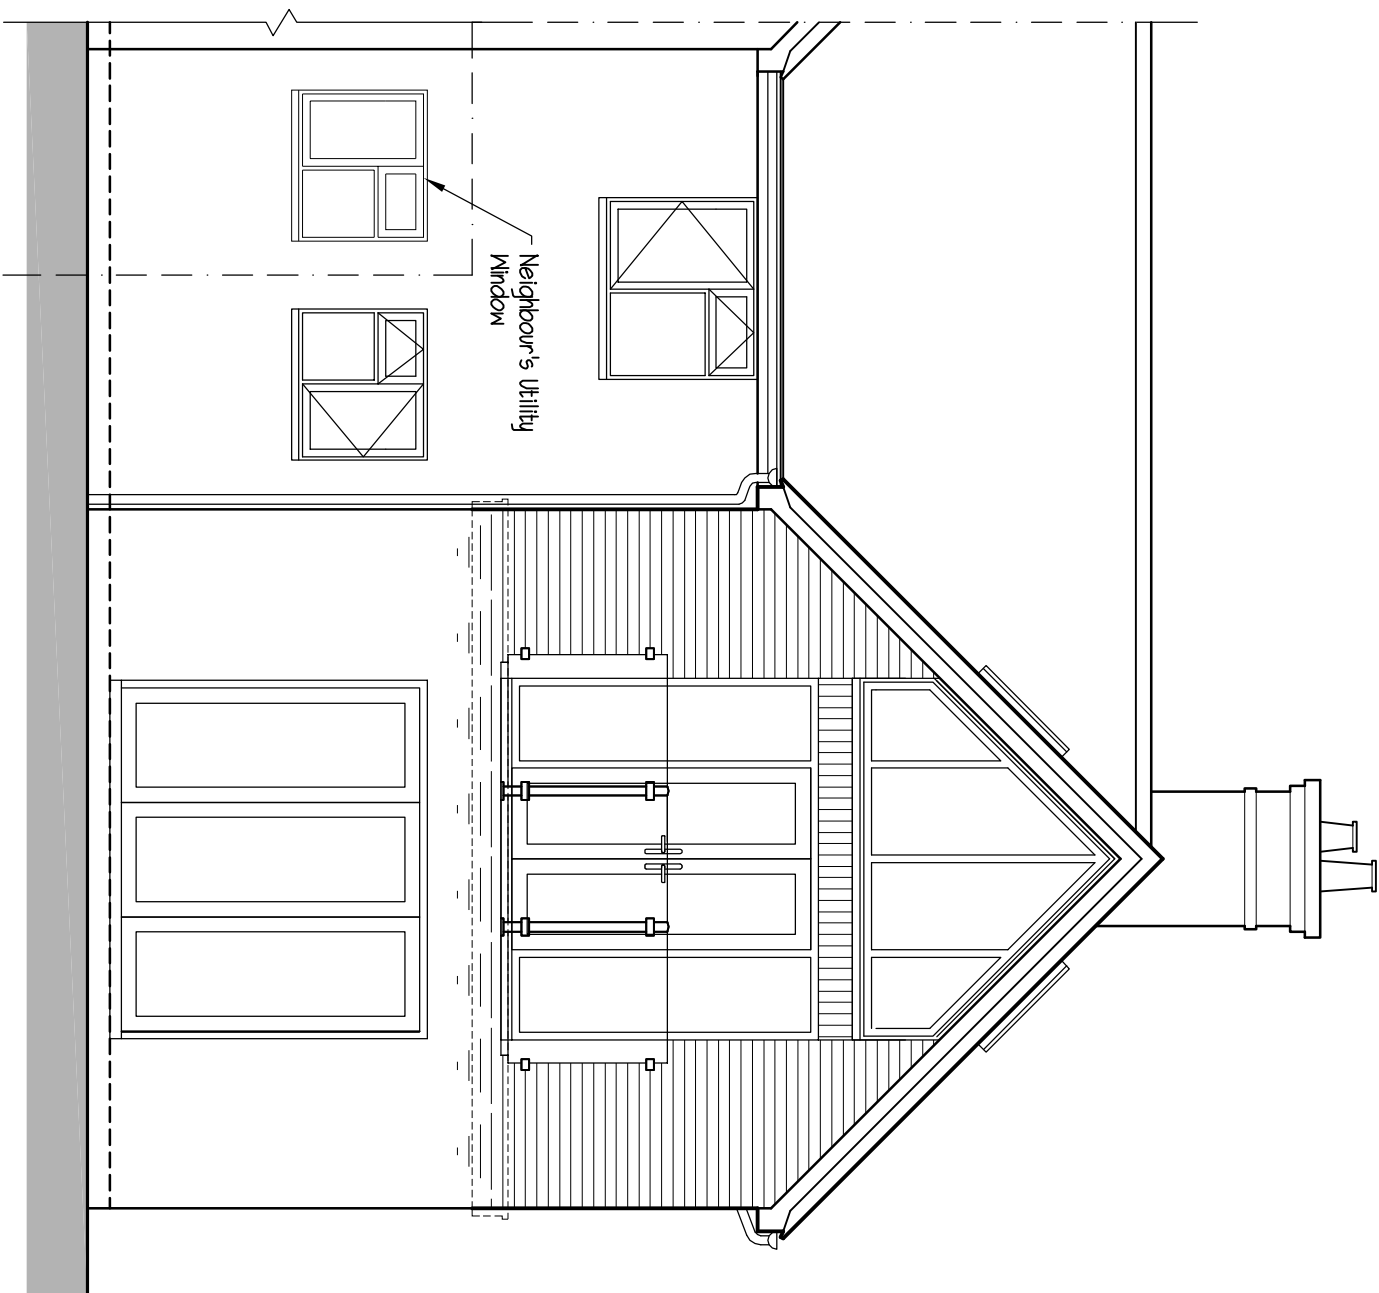

Proposed Front Elevation

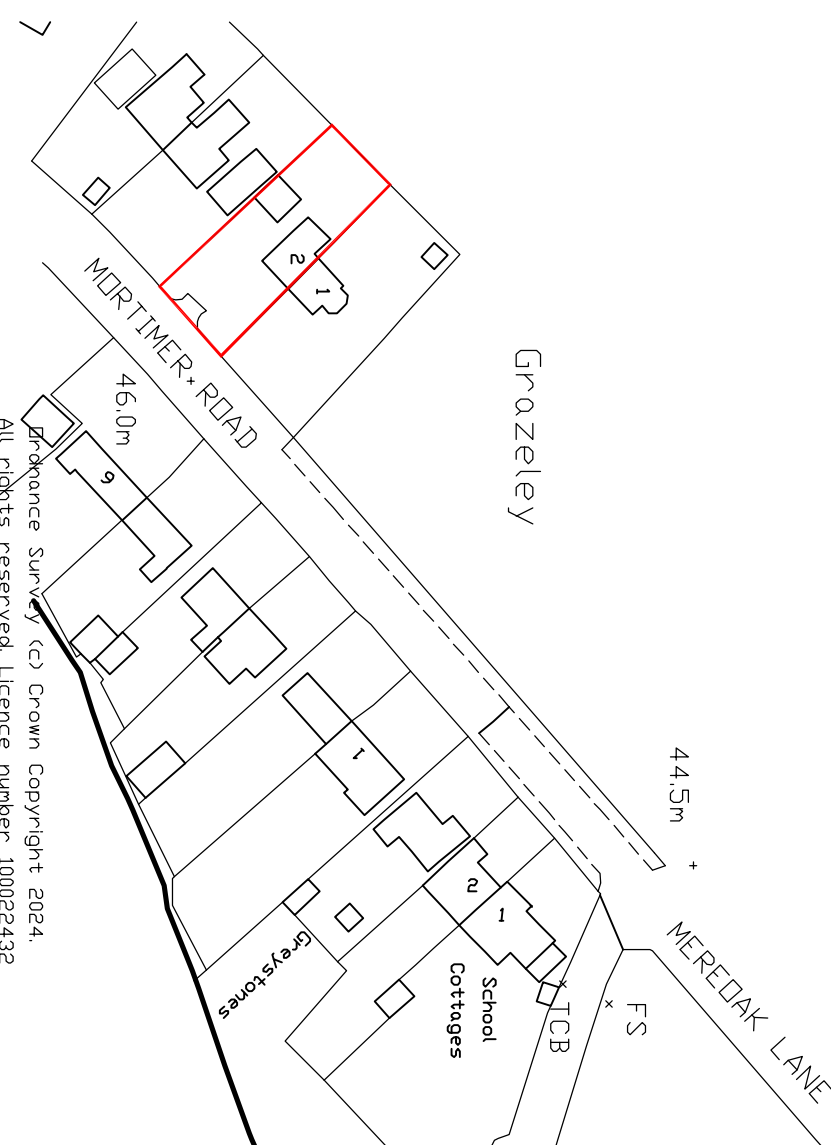

Location Plan I-250

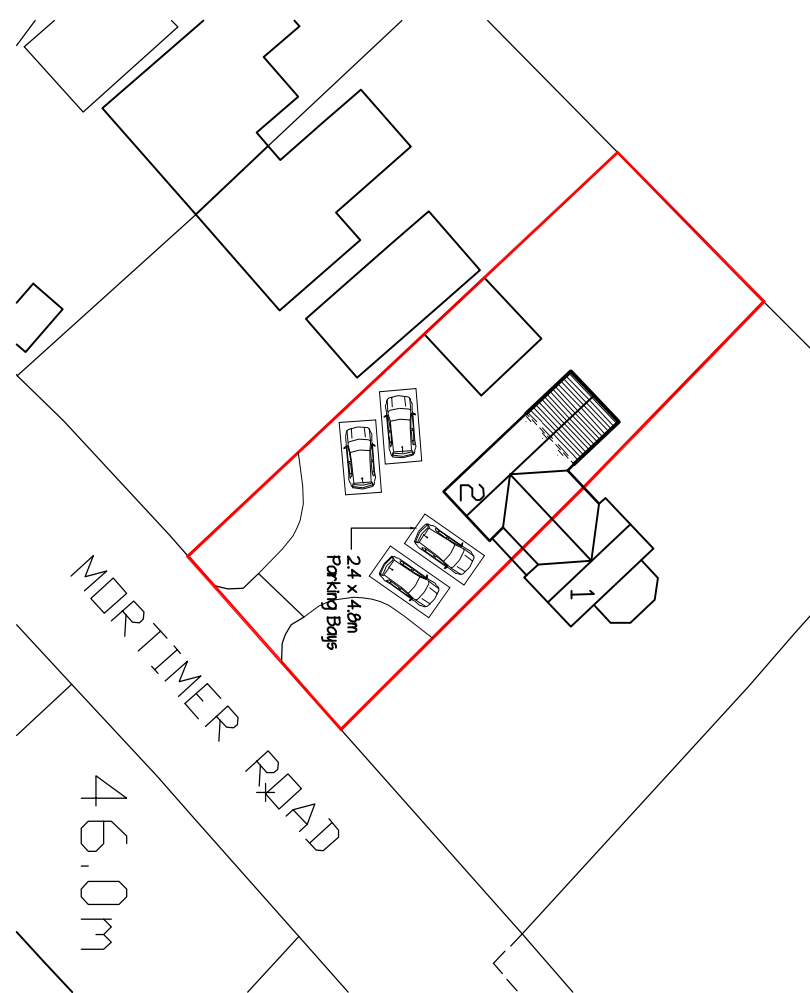

Block Plan I-500

G R E G
Farell
Building & Design Consultant
greg@gregfarell.co.uk

Revisions	Description	Date
A	Neighbours Ground Floor Windows added	05-12-2024

2 Diddenham Cottages
Grazelej

Existing & Proposed Plans & Elevations

SCALE 1:50 1:100 DATE August 2024 DRAWING No. A