

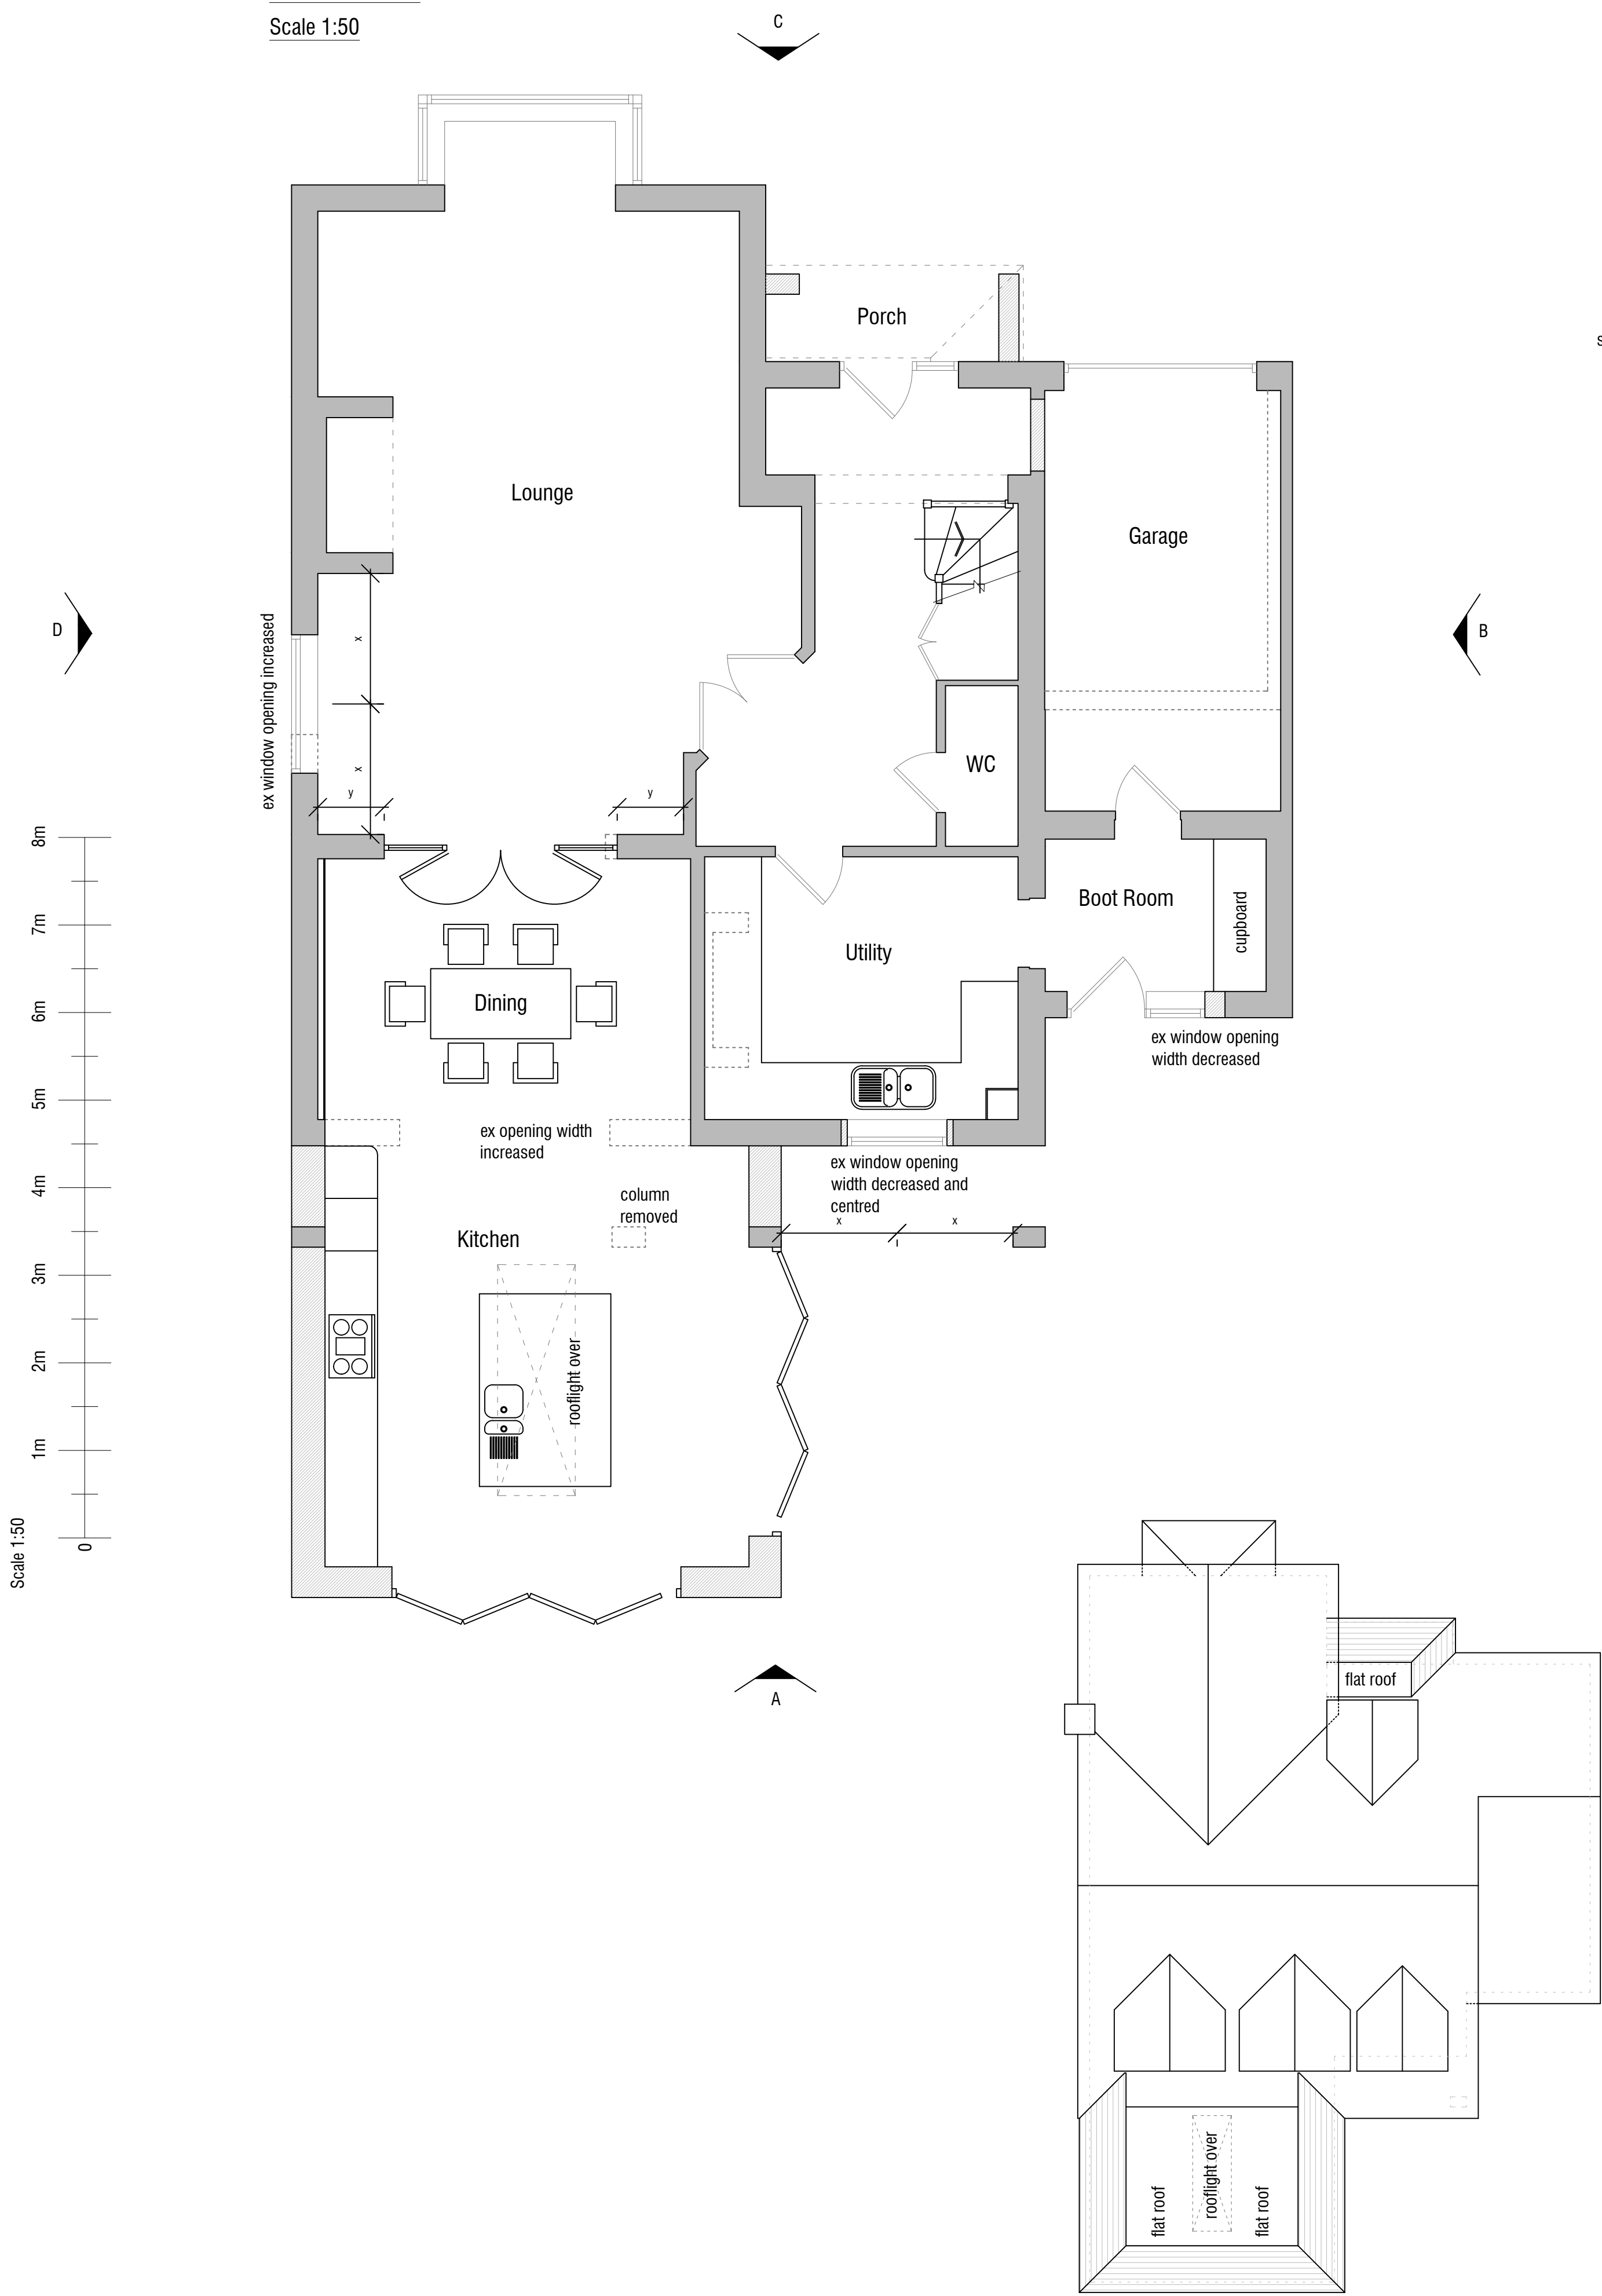
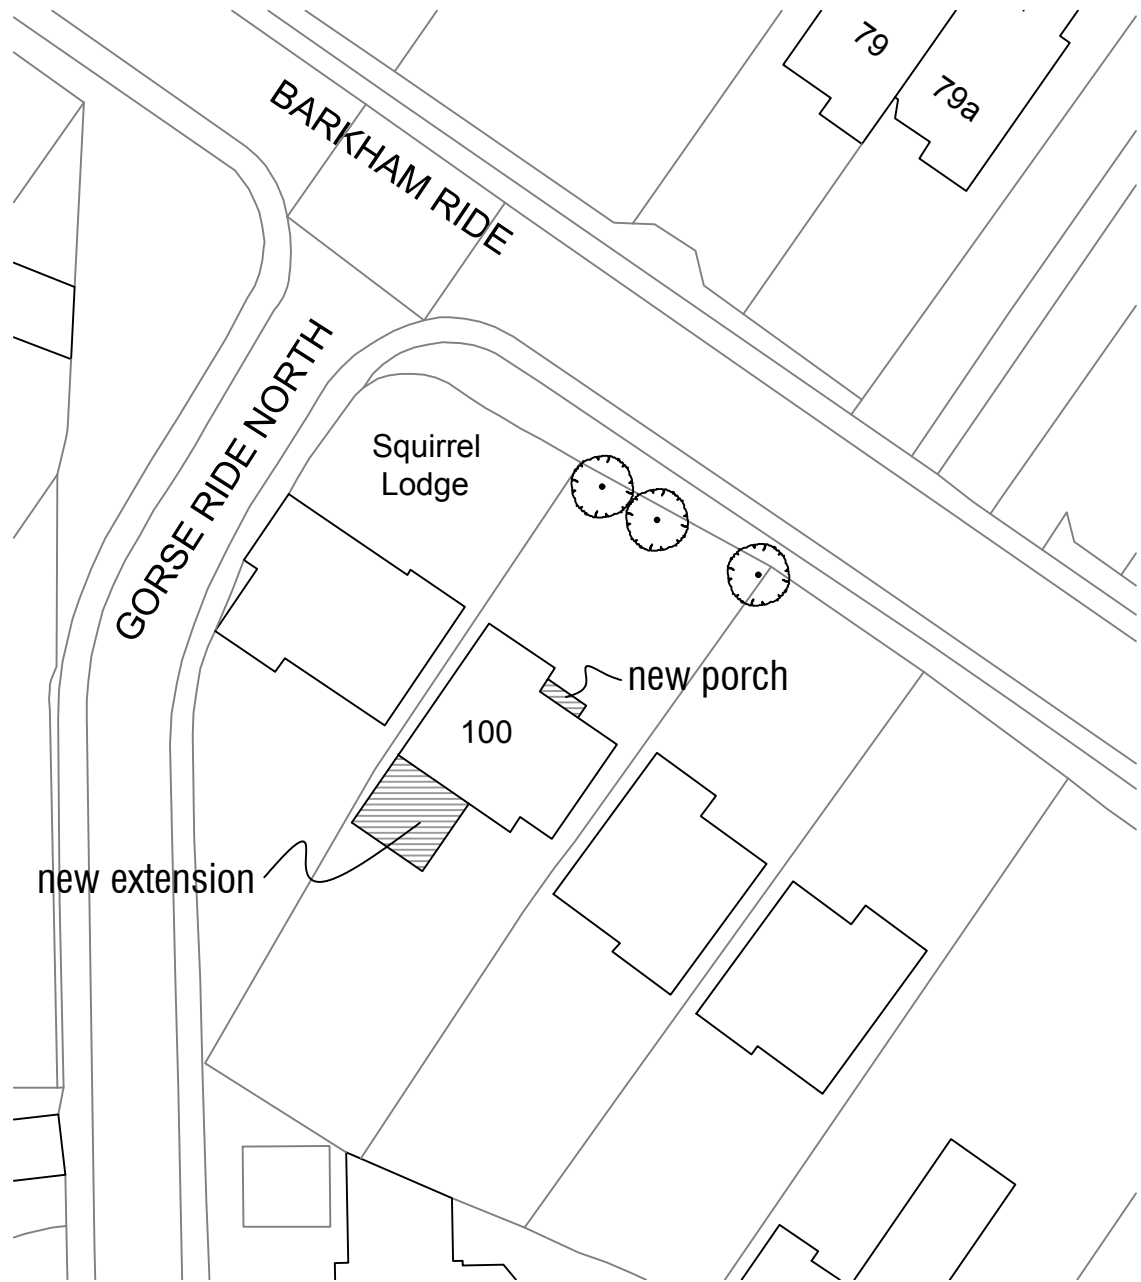
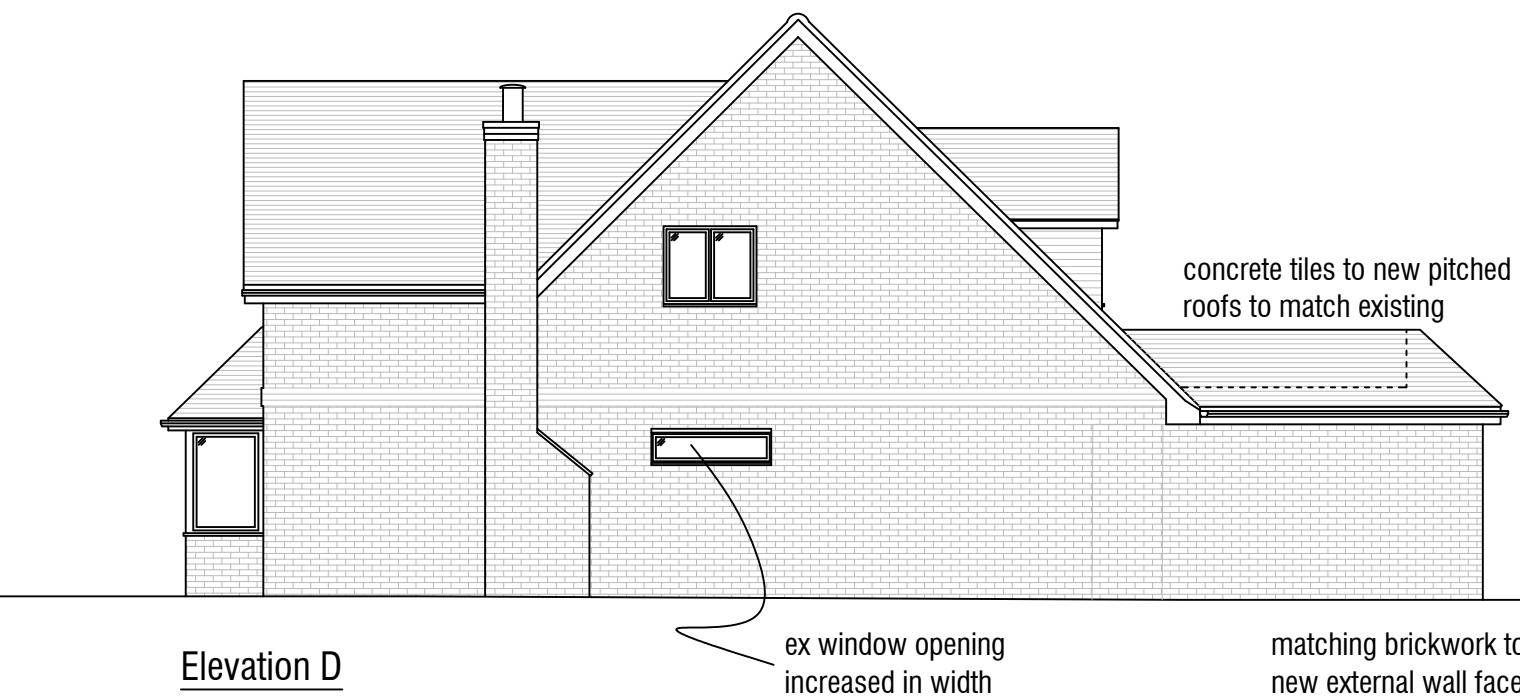
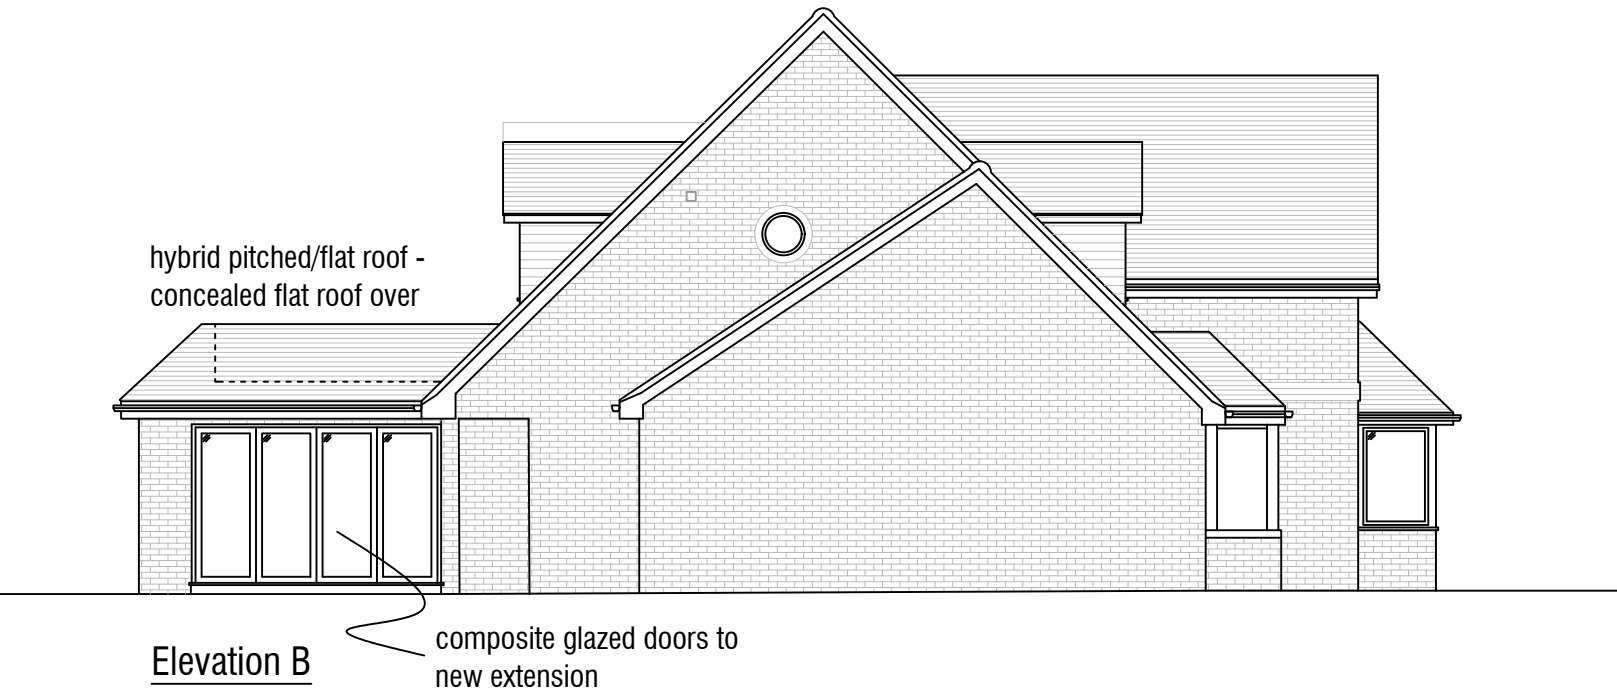


Ground Floor Plan
Scale 1:50

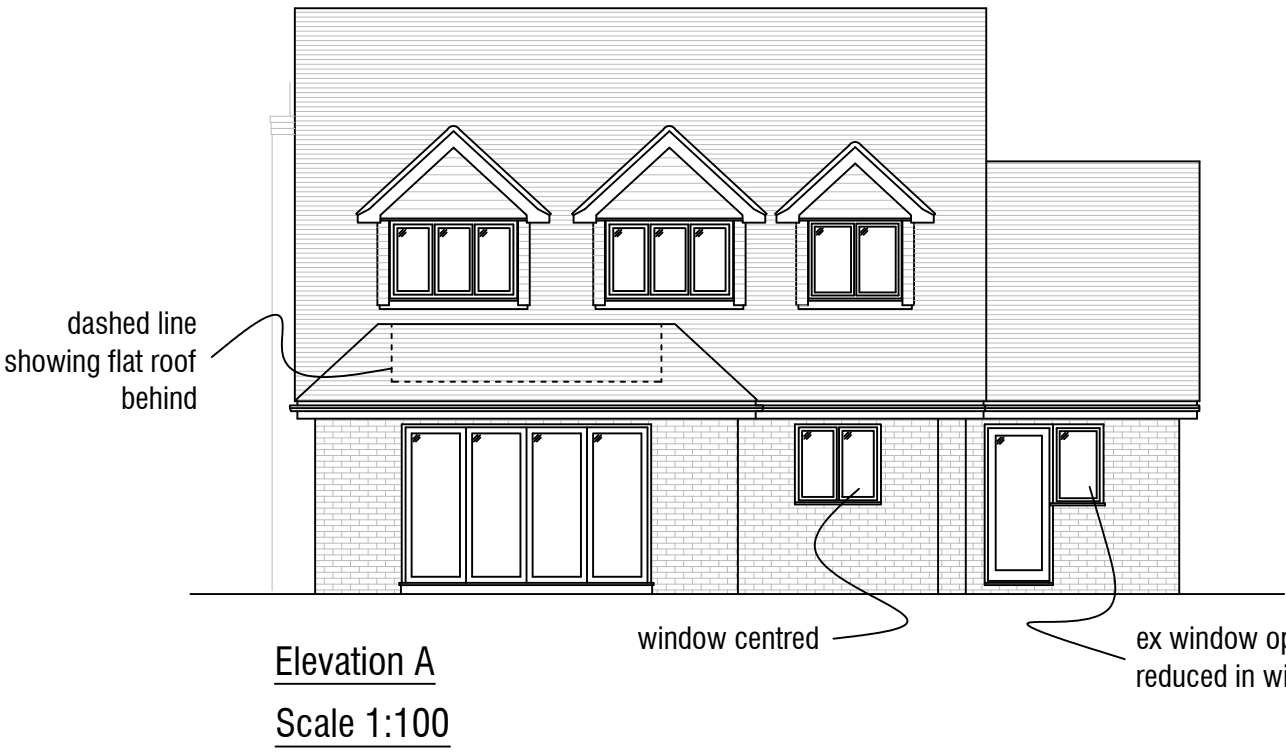

Roof Plan
Scale 1:100

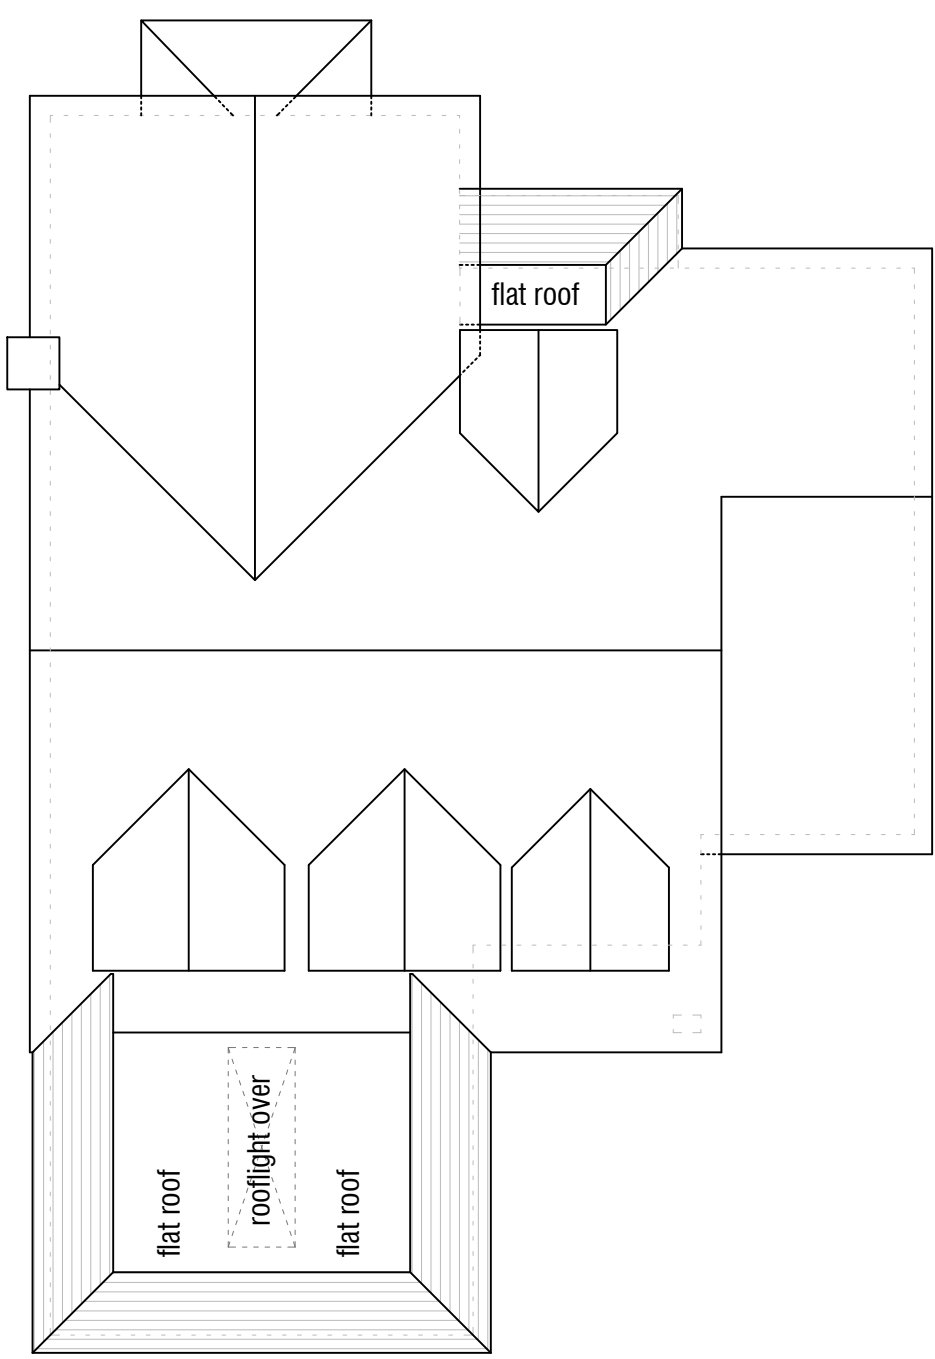

Block Plan - Scale 1:500



Rev.	Date	Revision
Client		
Mr & Mrs Tate		
Project		
100 Barkham Ride Finchampstead RG40 4EN		
Title		
Proposed General Arrangement		
Westbrooke Surveyors		
E-mail: ben@westbrooke-surveyors.co.uk Tel: 01344 835063 / 07730 983297		
Date	May '26	Scale as shown @ A1
Drawing No.	2608/02	Revision
		-