

 


Do not Scale.
Use figured dimensions only.
Subject to site survey and all necessary consents. All dimensions to be checked by user and any discrepancies, errors or omissions to be reported to mAdt before work commences.
This drawing is to be read in conjunction with all other relevant materials.

HADDON DRIVE

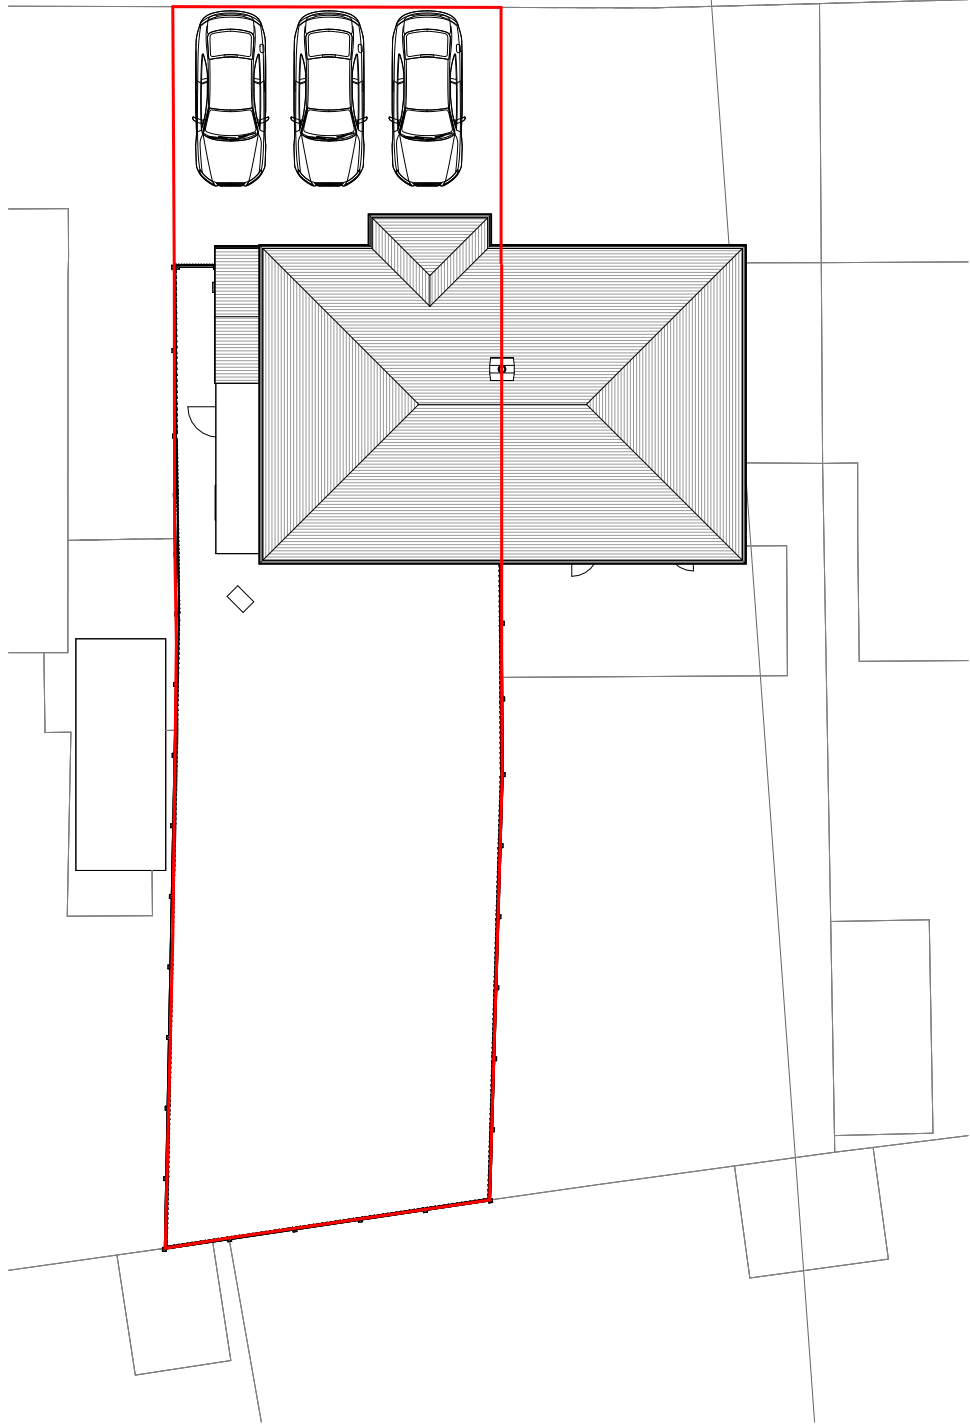

Site Plan
1 : 200

 


PROJECT
11 Haddon Drive - Permitted Development
DRAWING TITLE
Location and Block Plans

SCALE
As indicated
DRAWING NUMBER
2511 PL01



DATE
Feb 2026
DRAWN BY
LM

CHECKED BY
mAdt
REVISION NO.

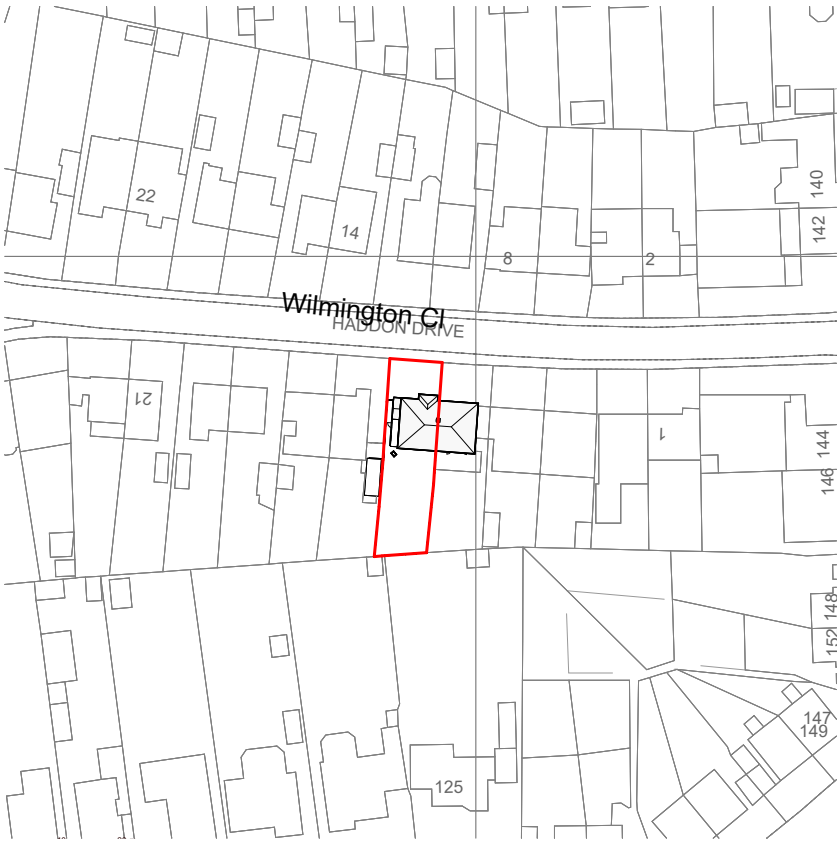



© Crown Copyright and database rights 2026 OS 100047474

Location Plan
1 : 1250

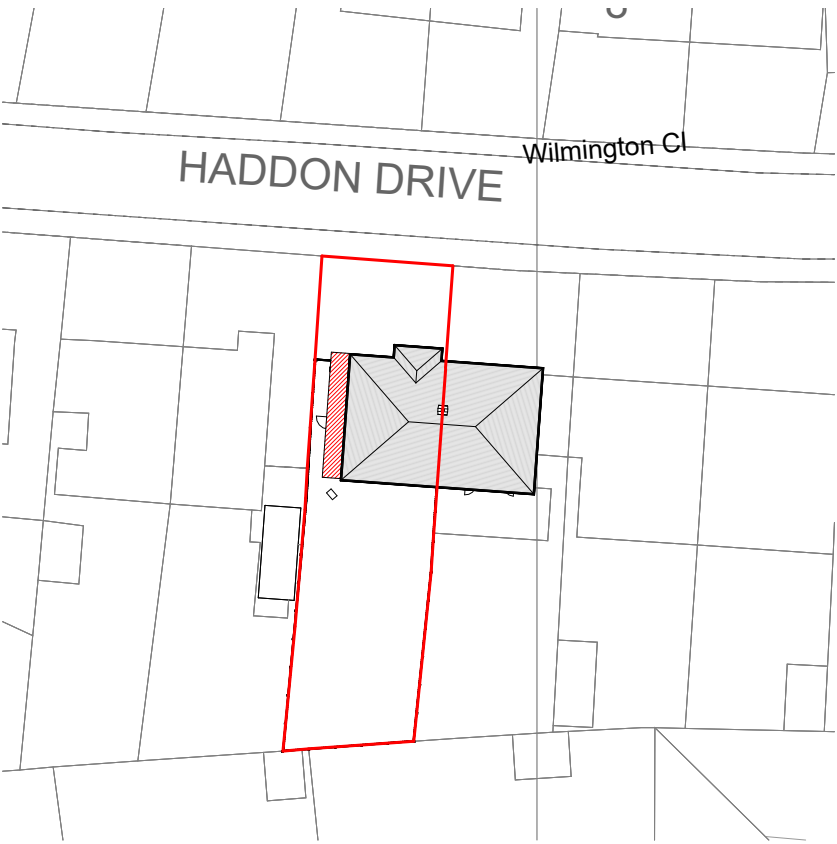
 


Block Plan
1 : 500

 


 



Do not Scale.
Use figured dimensions only.
Subject to site survey and all necessary consents. All dimensions to be checked by user and any discrepancies, errors or omissions to be reported to mAdt before work commences.
This drawing is to be read in conjunction with all other relevant materials.

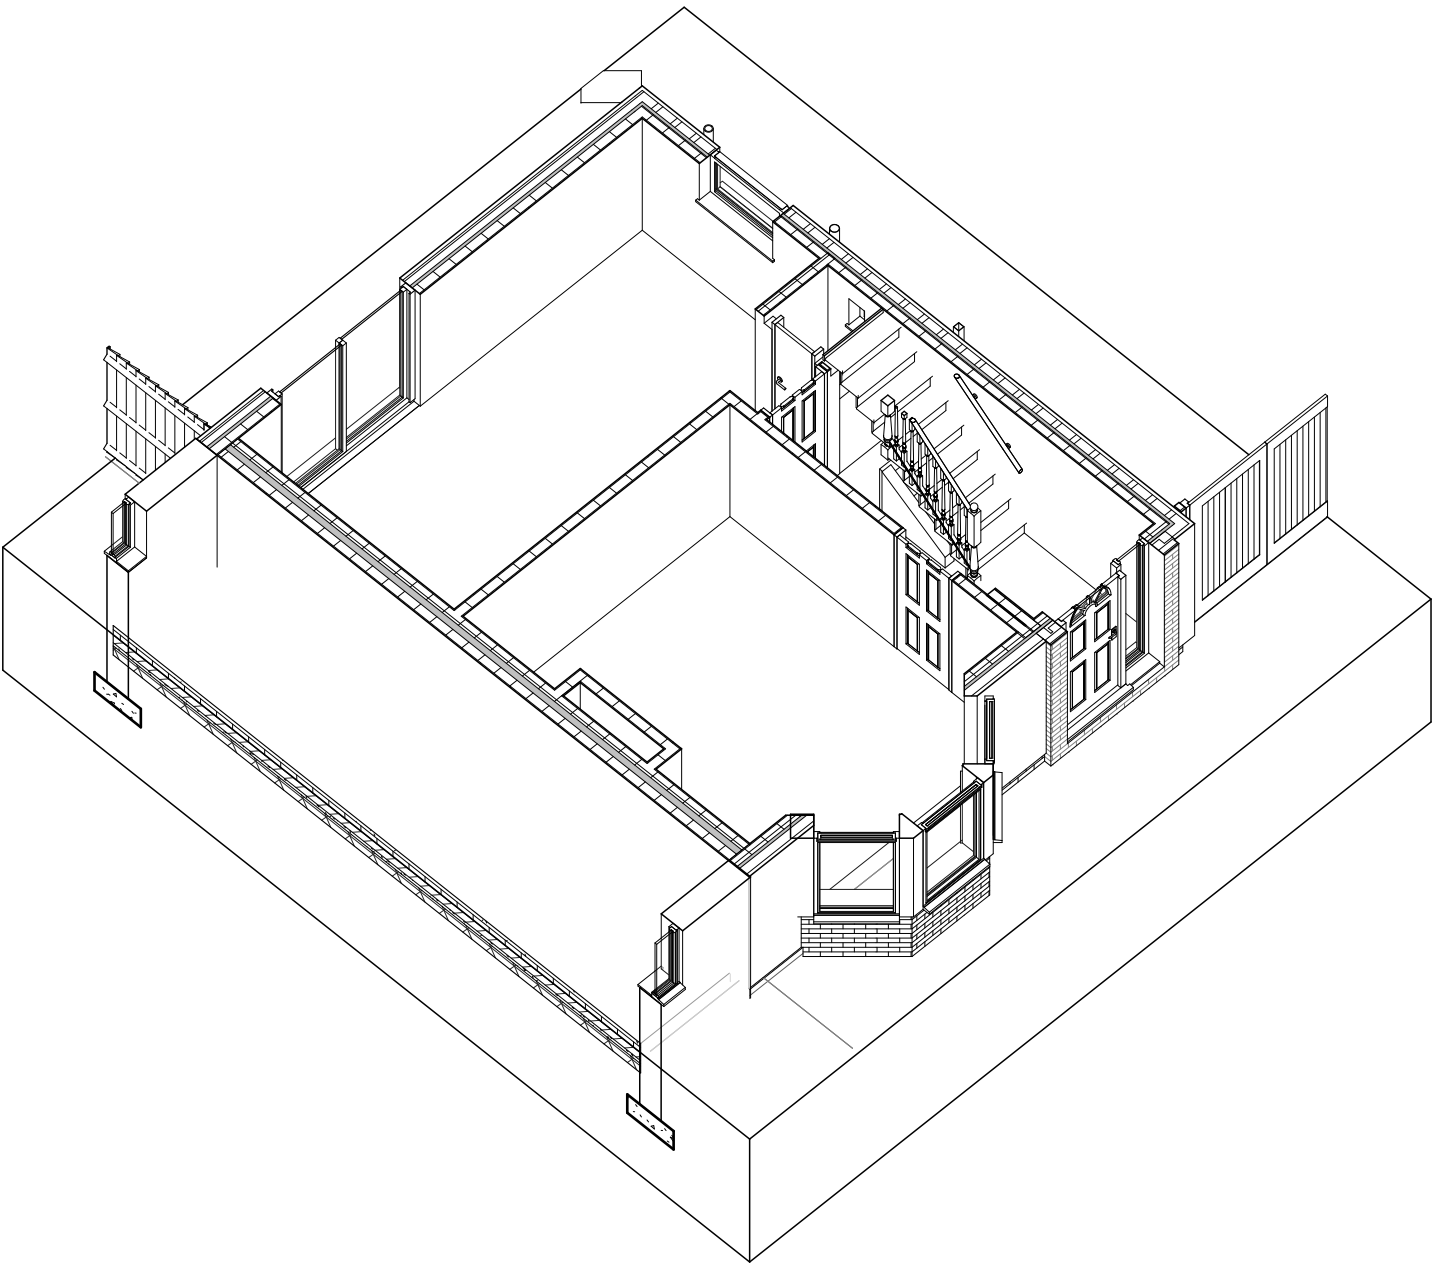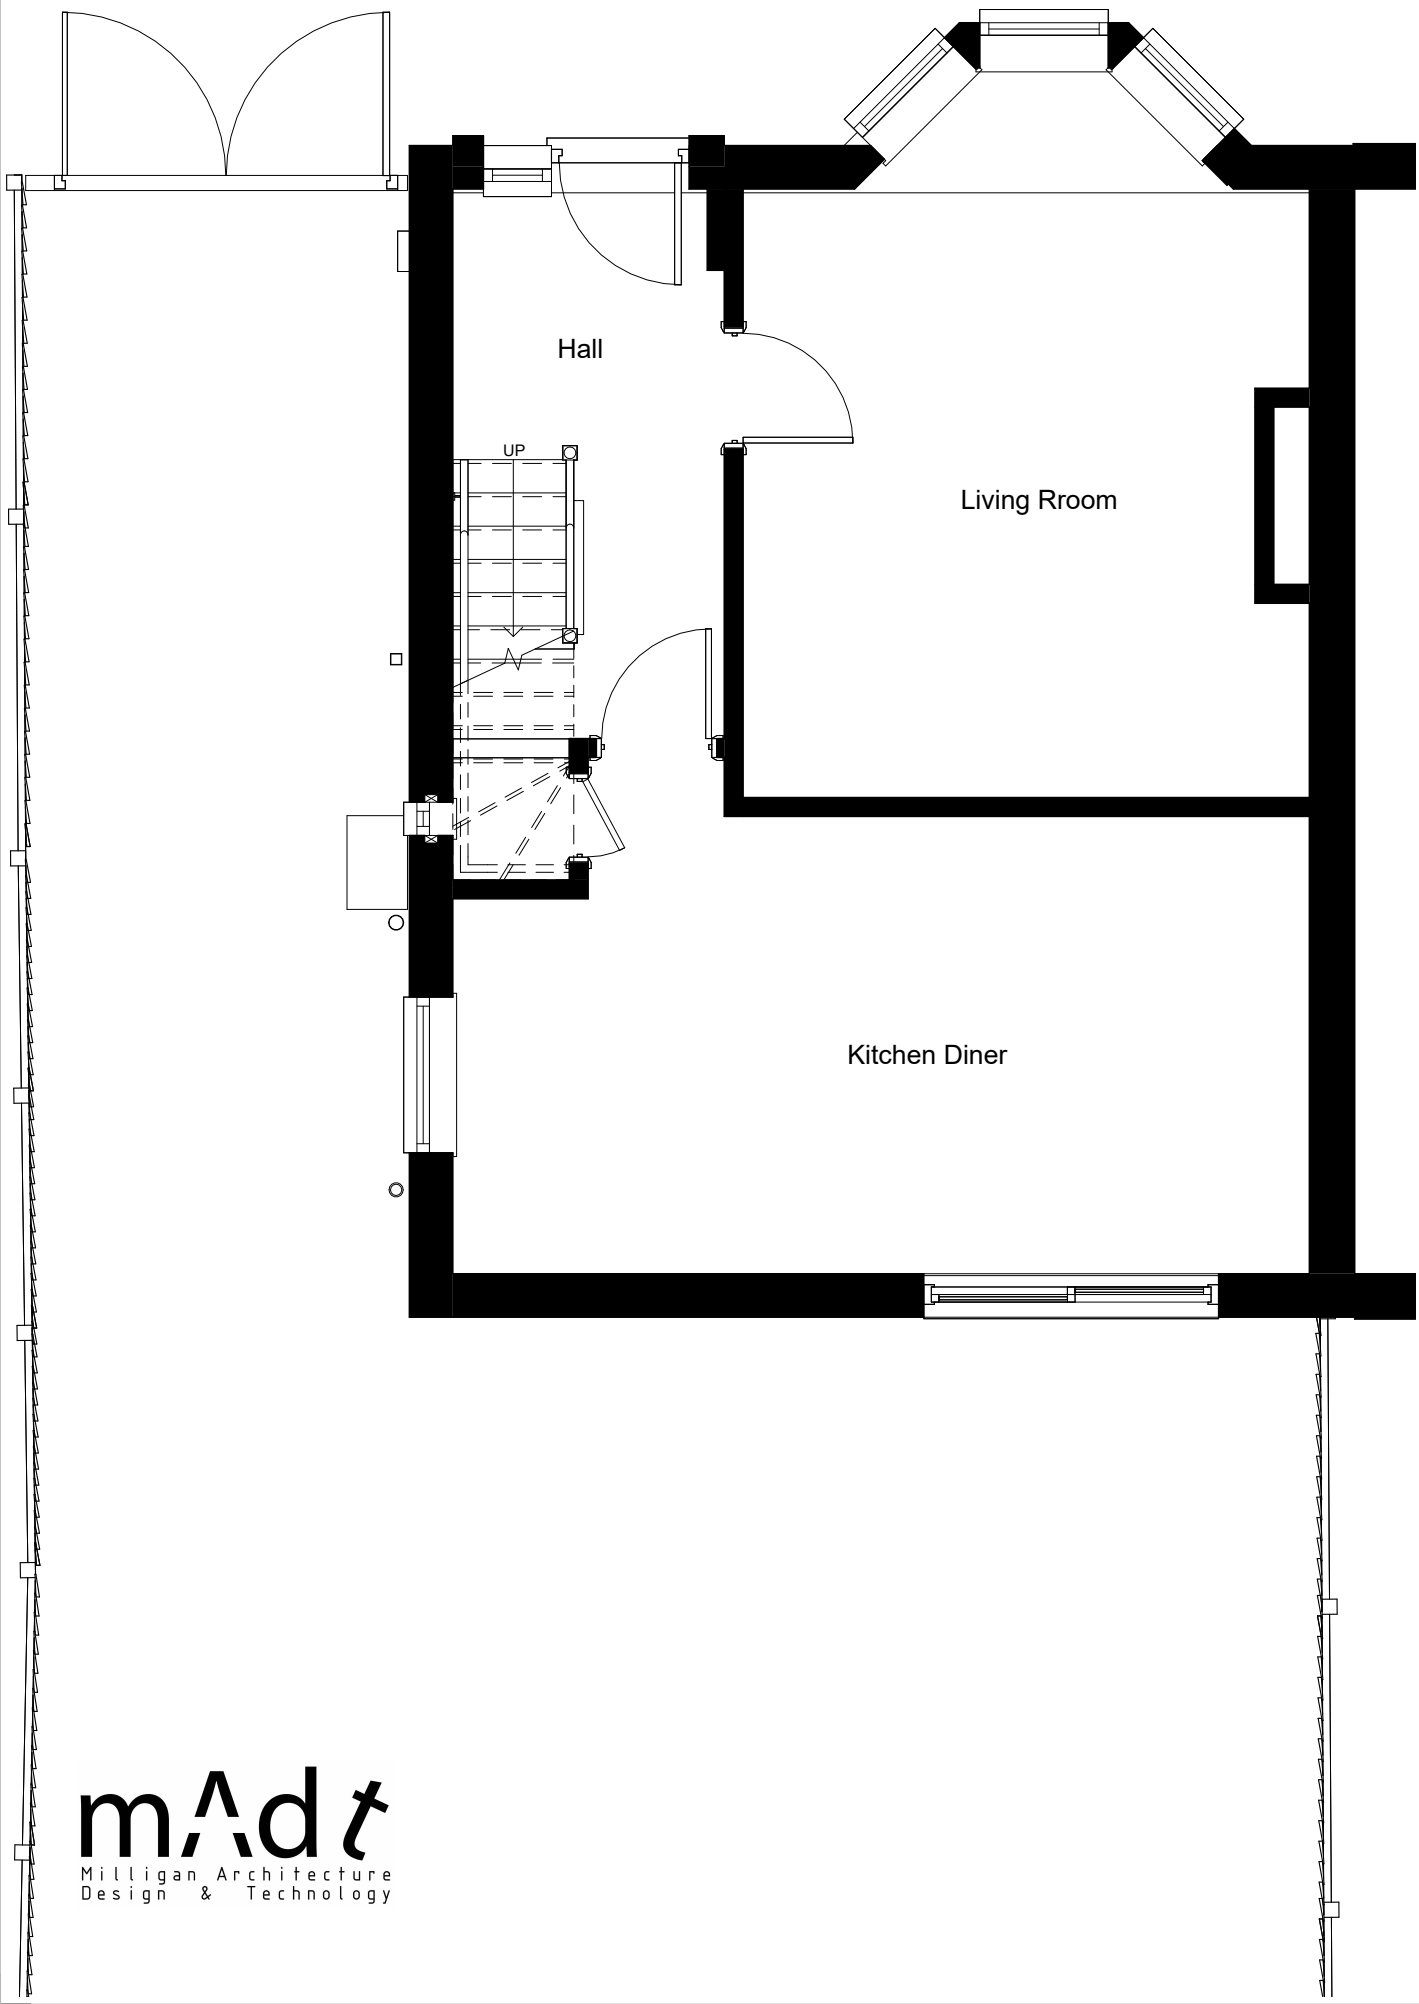


PROJECT	SCALE	DATE	CHECKED BY
11 Haddon Drive - Permitted Development	1 : 50	Feb 2026	LM
DRAWING TITLE	DRAWING NUMBER	DRAWN BY	REVISION NO.
Existing Ground Floor Plan	2511 PL02	LM	

 



Do not Scale.
Use figured dimensions only.
Subject to site survey and all necessary consents. All dimensions to be checked by user and any discrepancies, errors or omissions to be reported to mAdt before work commences.
This drawing is to be read in conjunction with all other relevant materials.

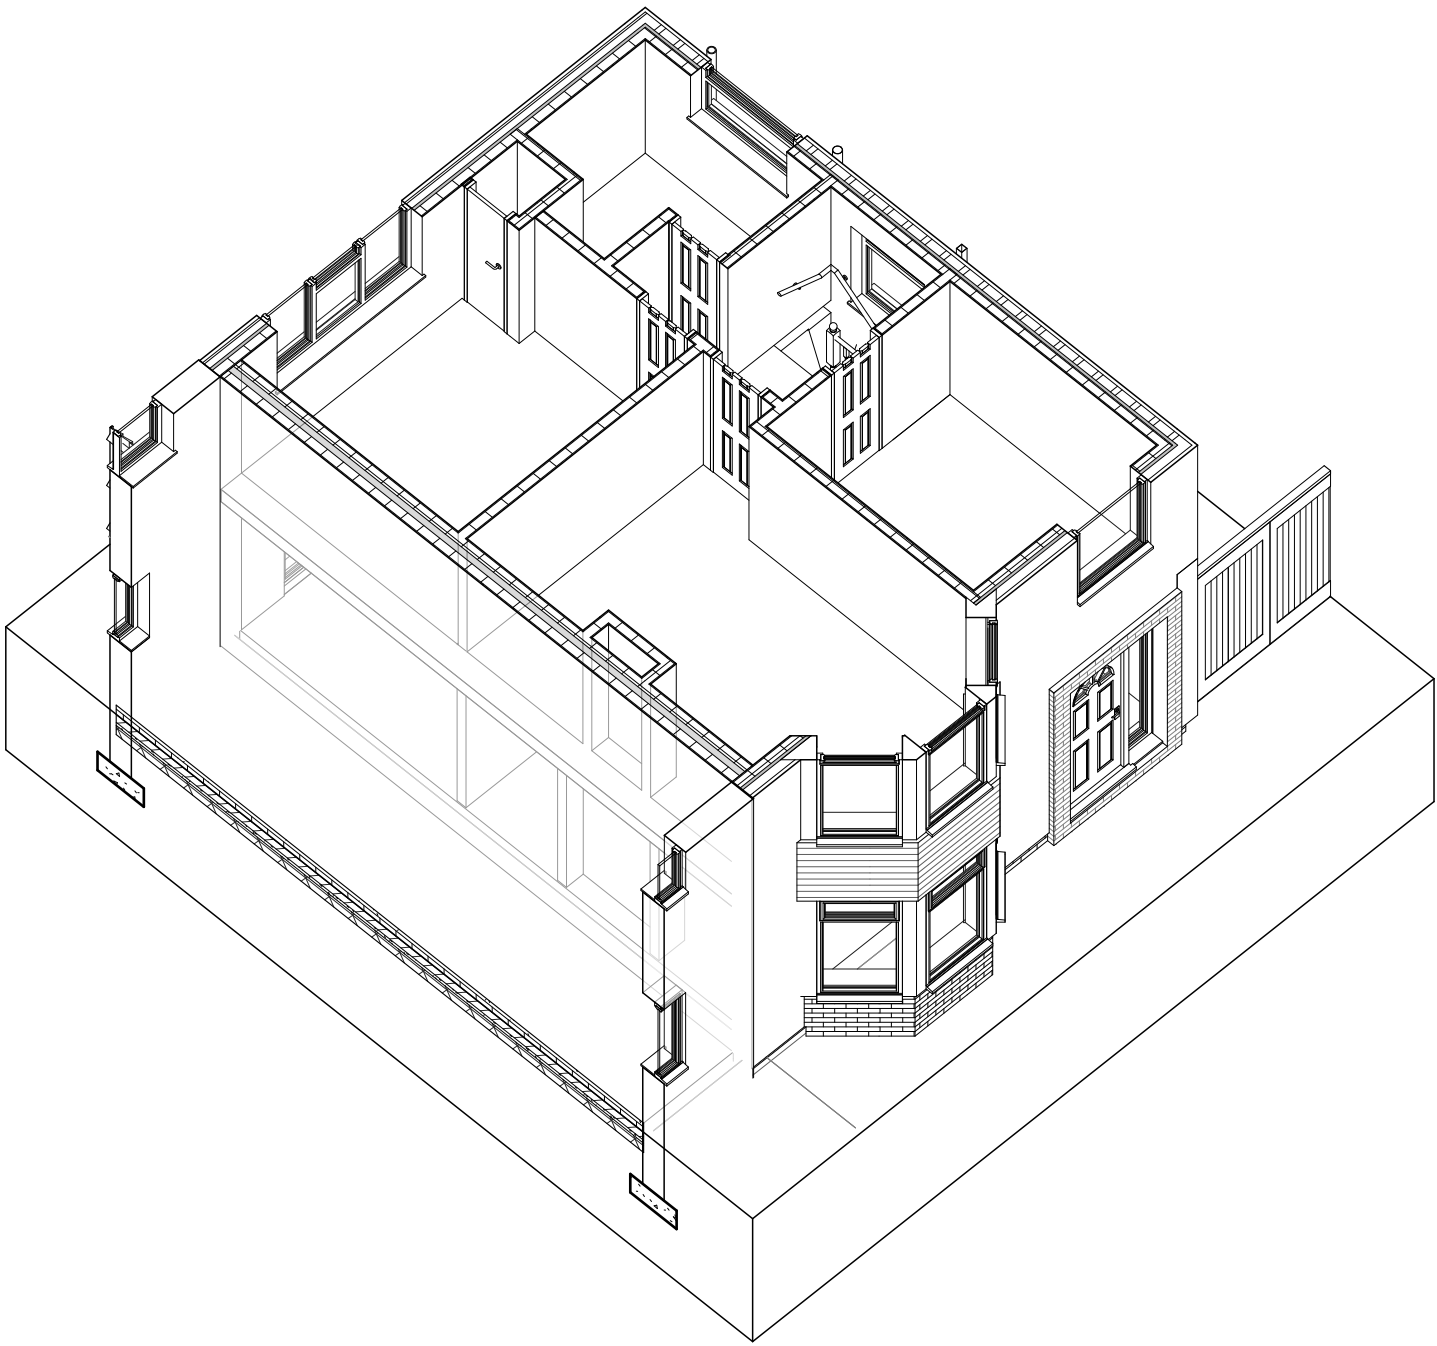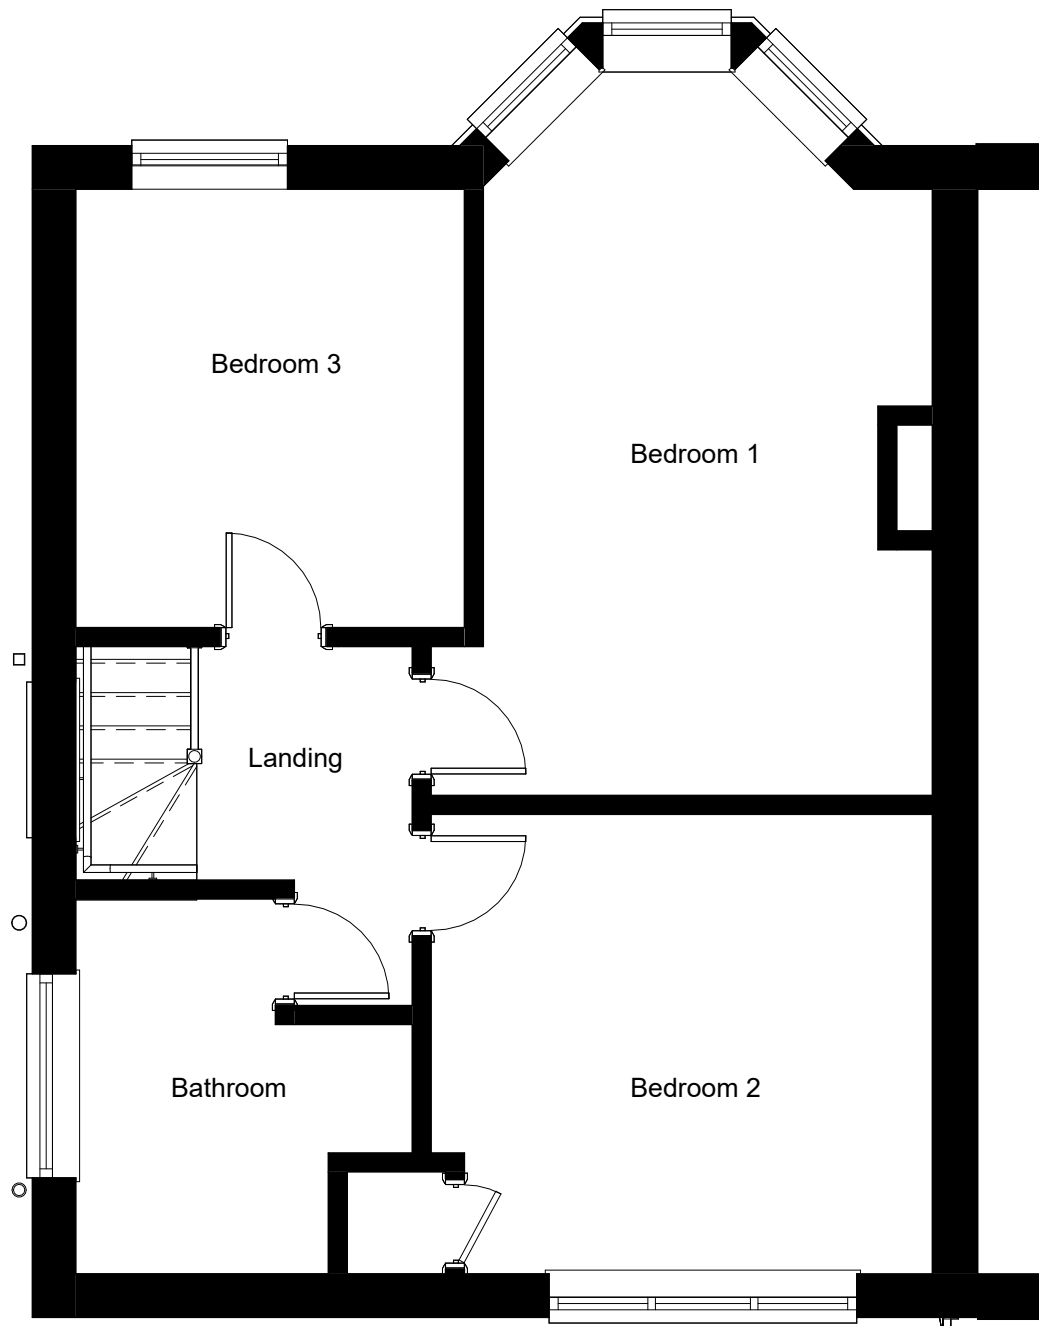


PROJECT	SCALE	DATE	CHECKED BY
11 Haddon Drive - Permitted Development	1 : 50	Feb 2026	LM
DRAWING TITLE	DRAWING NUMBER	DRAWN BY	REVISION NO.
Existing First Floor Plan	2511 PL03	LM	

 


Do not Scale.
Use figured dimensions only.
Subject to site survey and all necessary consents. All dimensions to be checked by user and any discrepancies, errors or omissions to be reported to mAdt before work commences.
This drawing is to be read in conjunction with all other relevant materials.

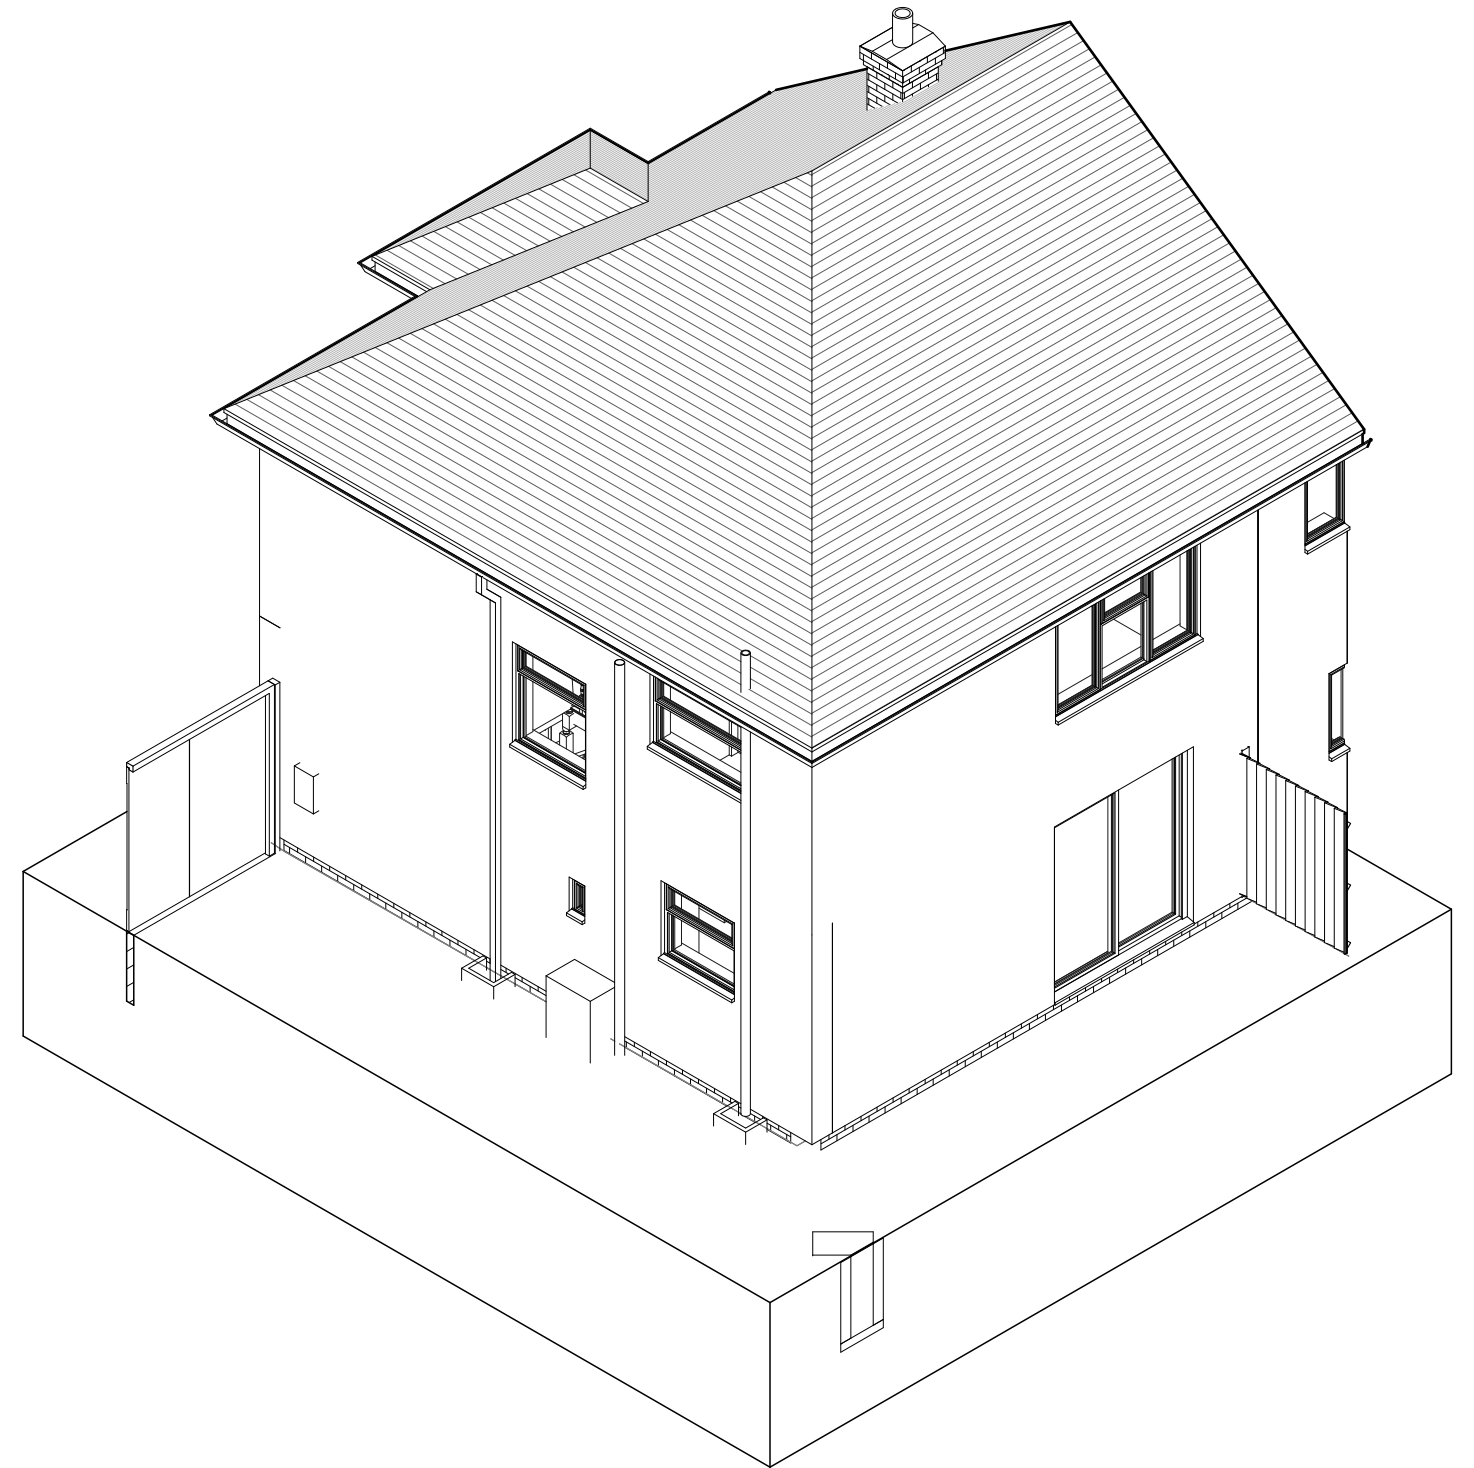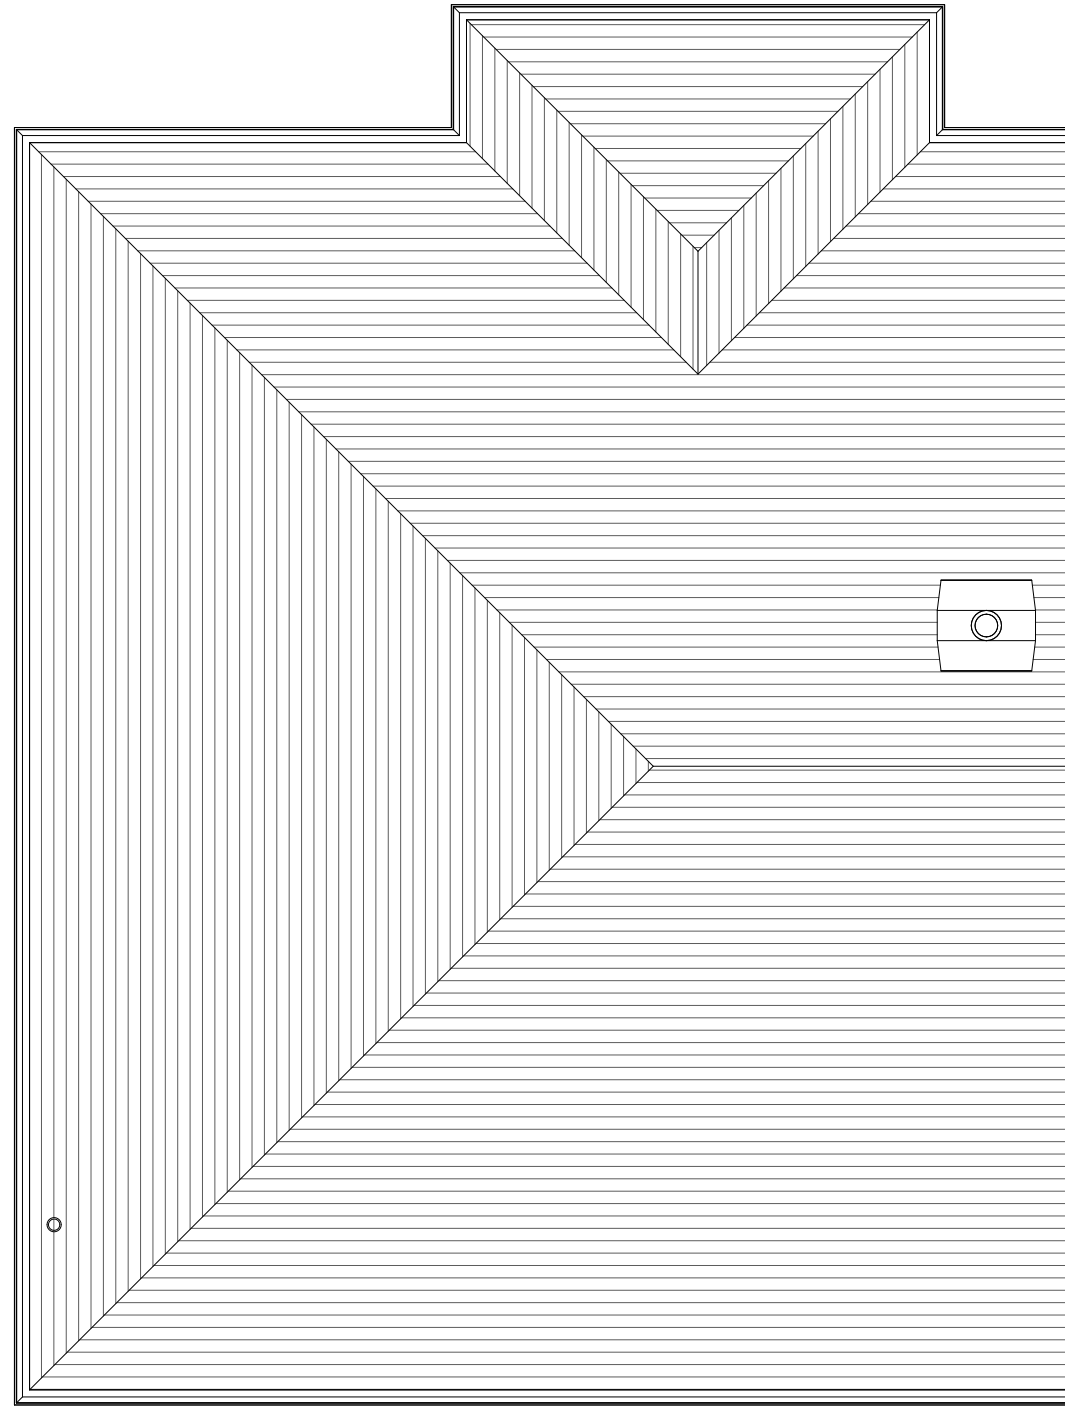


 


Do not Scale.
Use figured dimensions only.
Subject to site survey and all necessary consents. All dimensions to be checked by user and any discrepancies, errors or omissions to be reported to mAdt before work commences.
This drawing is to be read in conjunction with all other relevant materials.

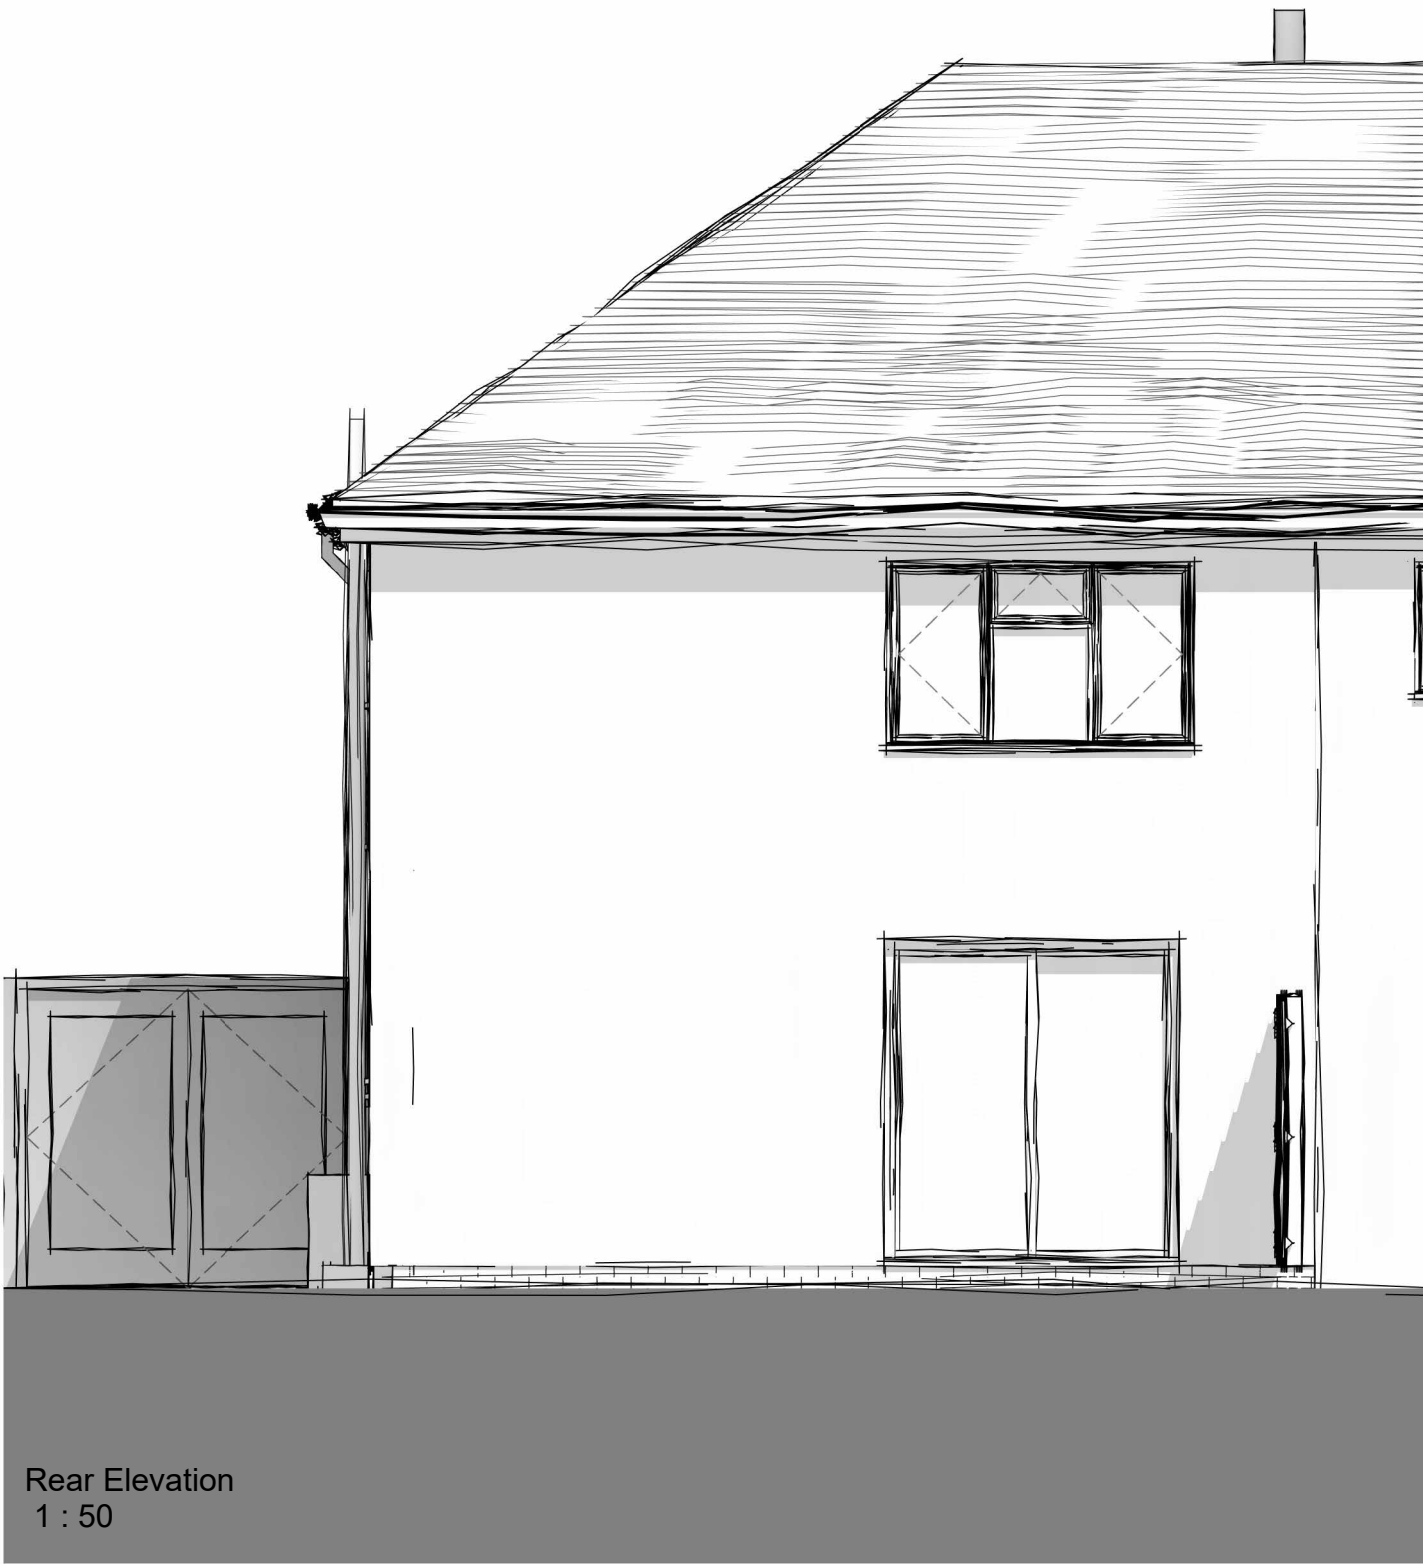

PROJECT	SCALE	DATE	CHECKED BY
11 Haddon Drive - Permitted Development	1 : 50	Feb 2026	LM
DRAWING TITLE	DRAWING NUMBER	DRAWN BY	REVISION NO.
Existing Elevations	2511 PL05	LM	


 


Do not Scale.
Use figured dimensions only.
Subject to site survey and all necessary consents. All dimensions to be checked by user and any discrepancies, errors or omissions to be reported to mAdt before work commences.
This drawing is to be read in conjunction with all other relevant materials.

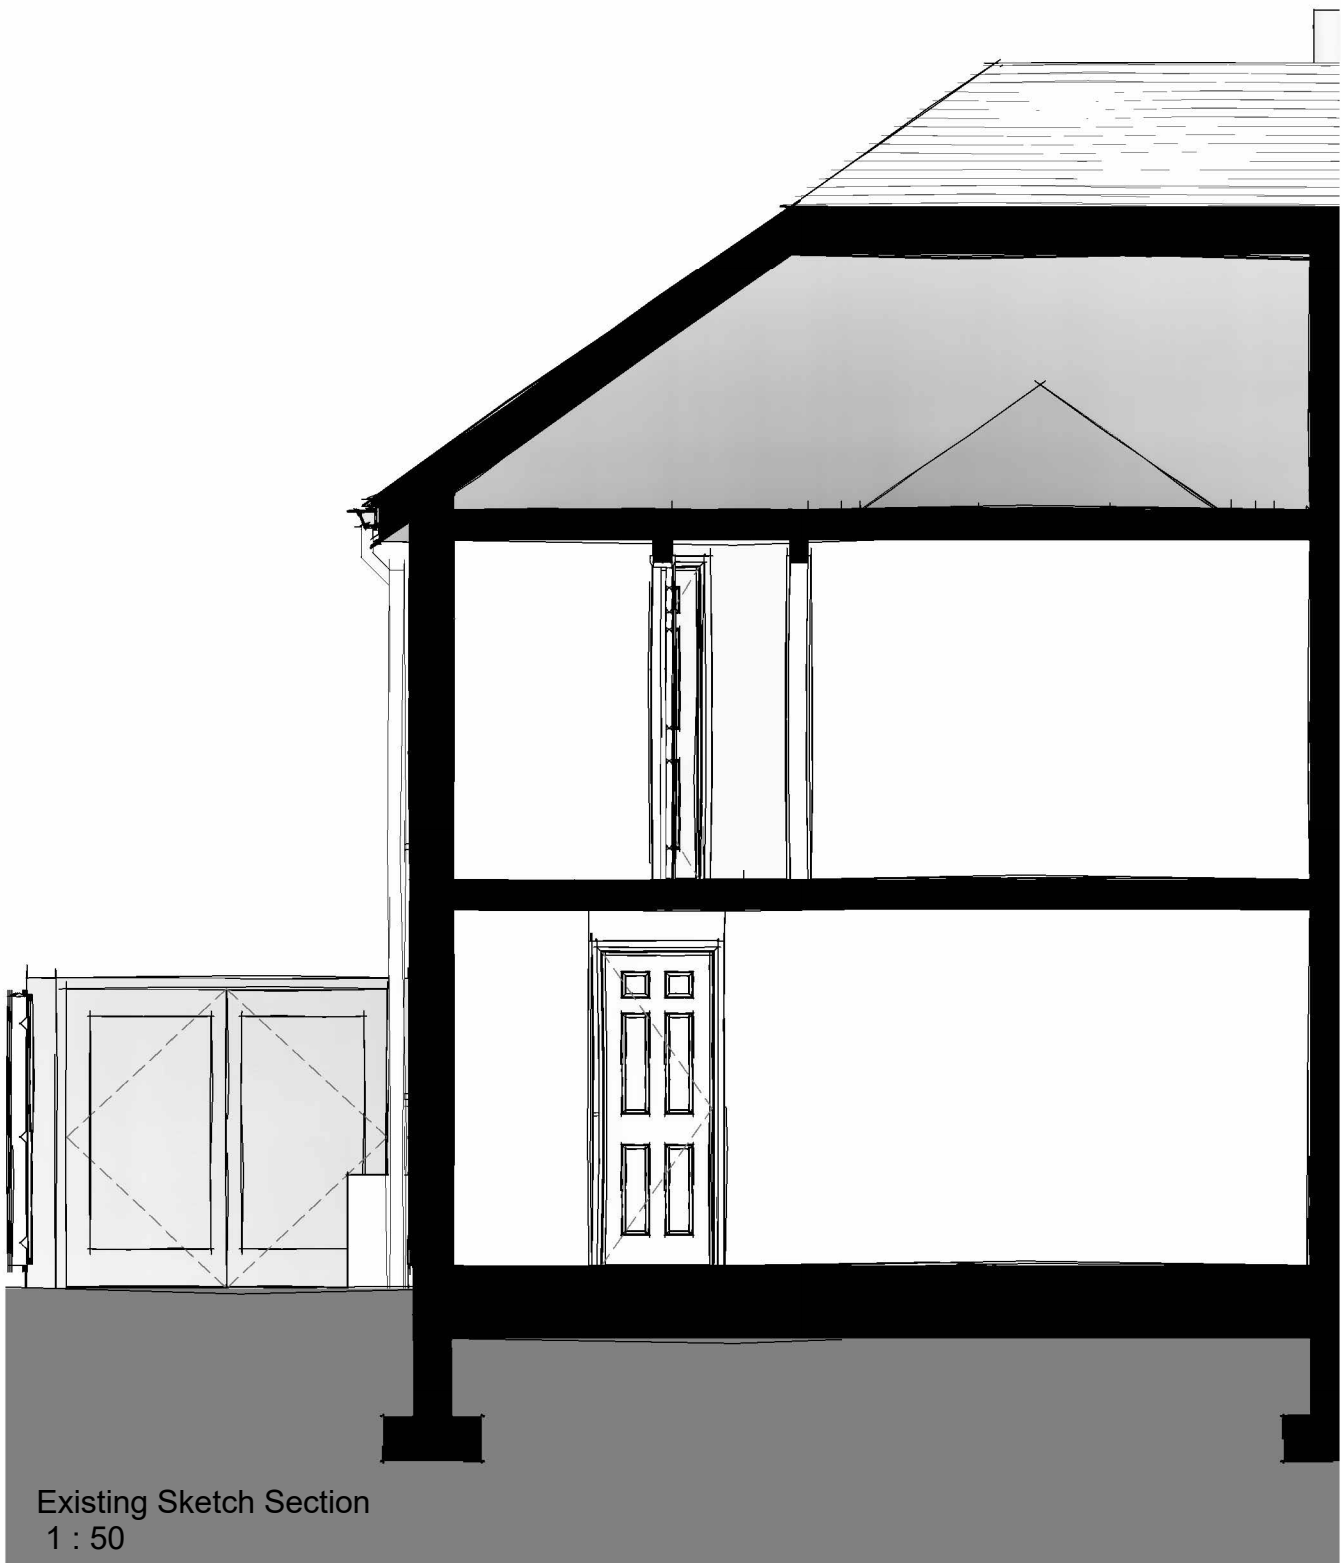


PROJECT	SCALE	DATE	CHECKED BY
11 Haddon Drive - Permitted Development	1 : 50	Feb 2026	LM
DRAWING TITLE	DRAWING NUMBER	DRAWN BY	REVISION NO.
Existing Elevations 2	2511 PL06	LM	



Do not Scale.
Use figured dimensions only.
Subject to site survey and all necessary consents. All dimensions to be checked by user and any discrepancies, errors or omissions to be reported to mAdt before work commences.
This drawing is to be read in conjunction with all other relevant materials.

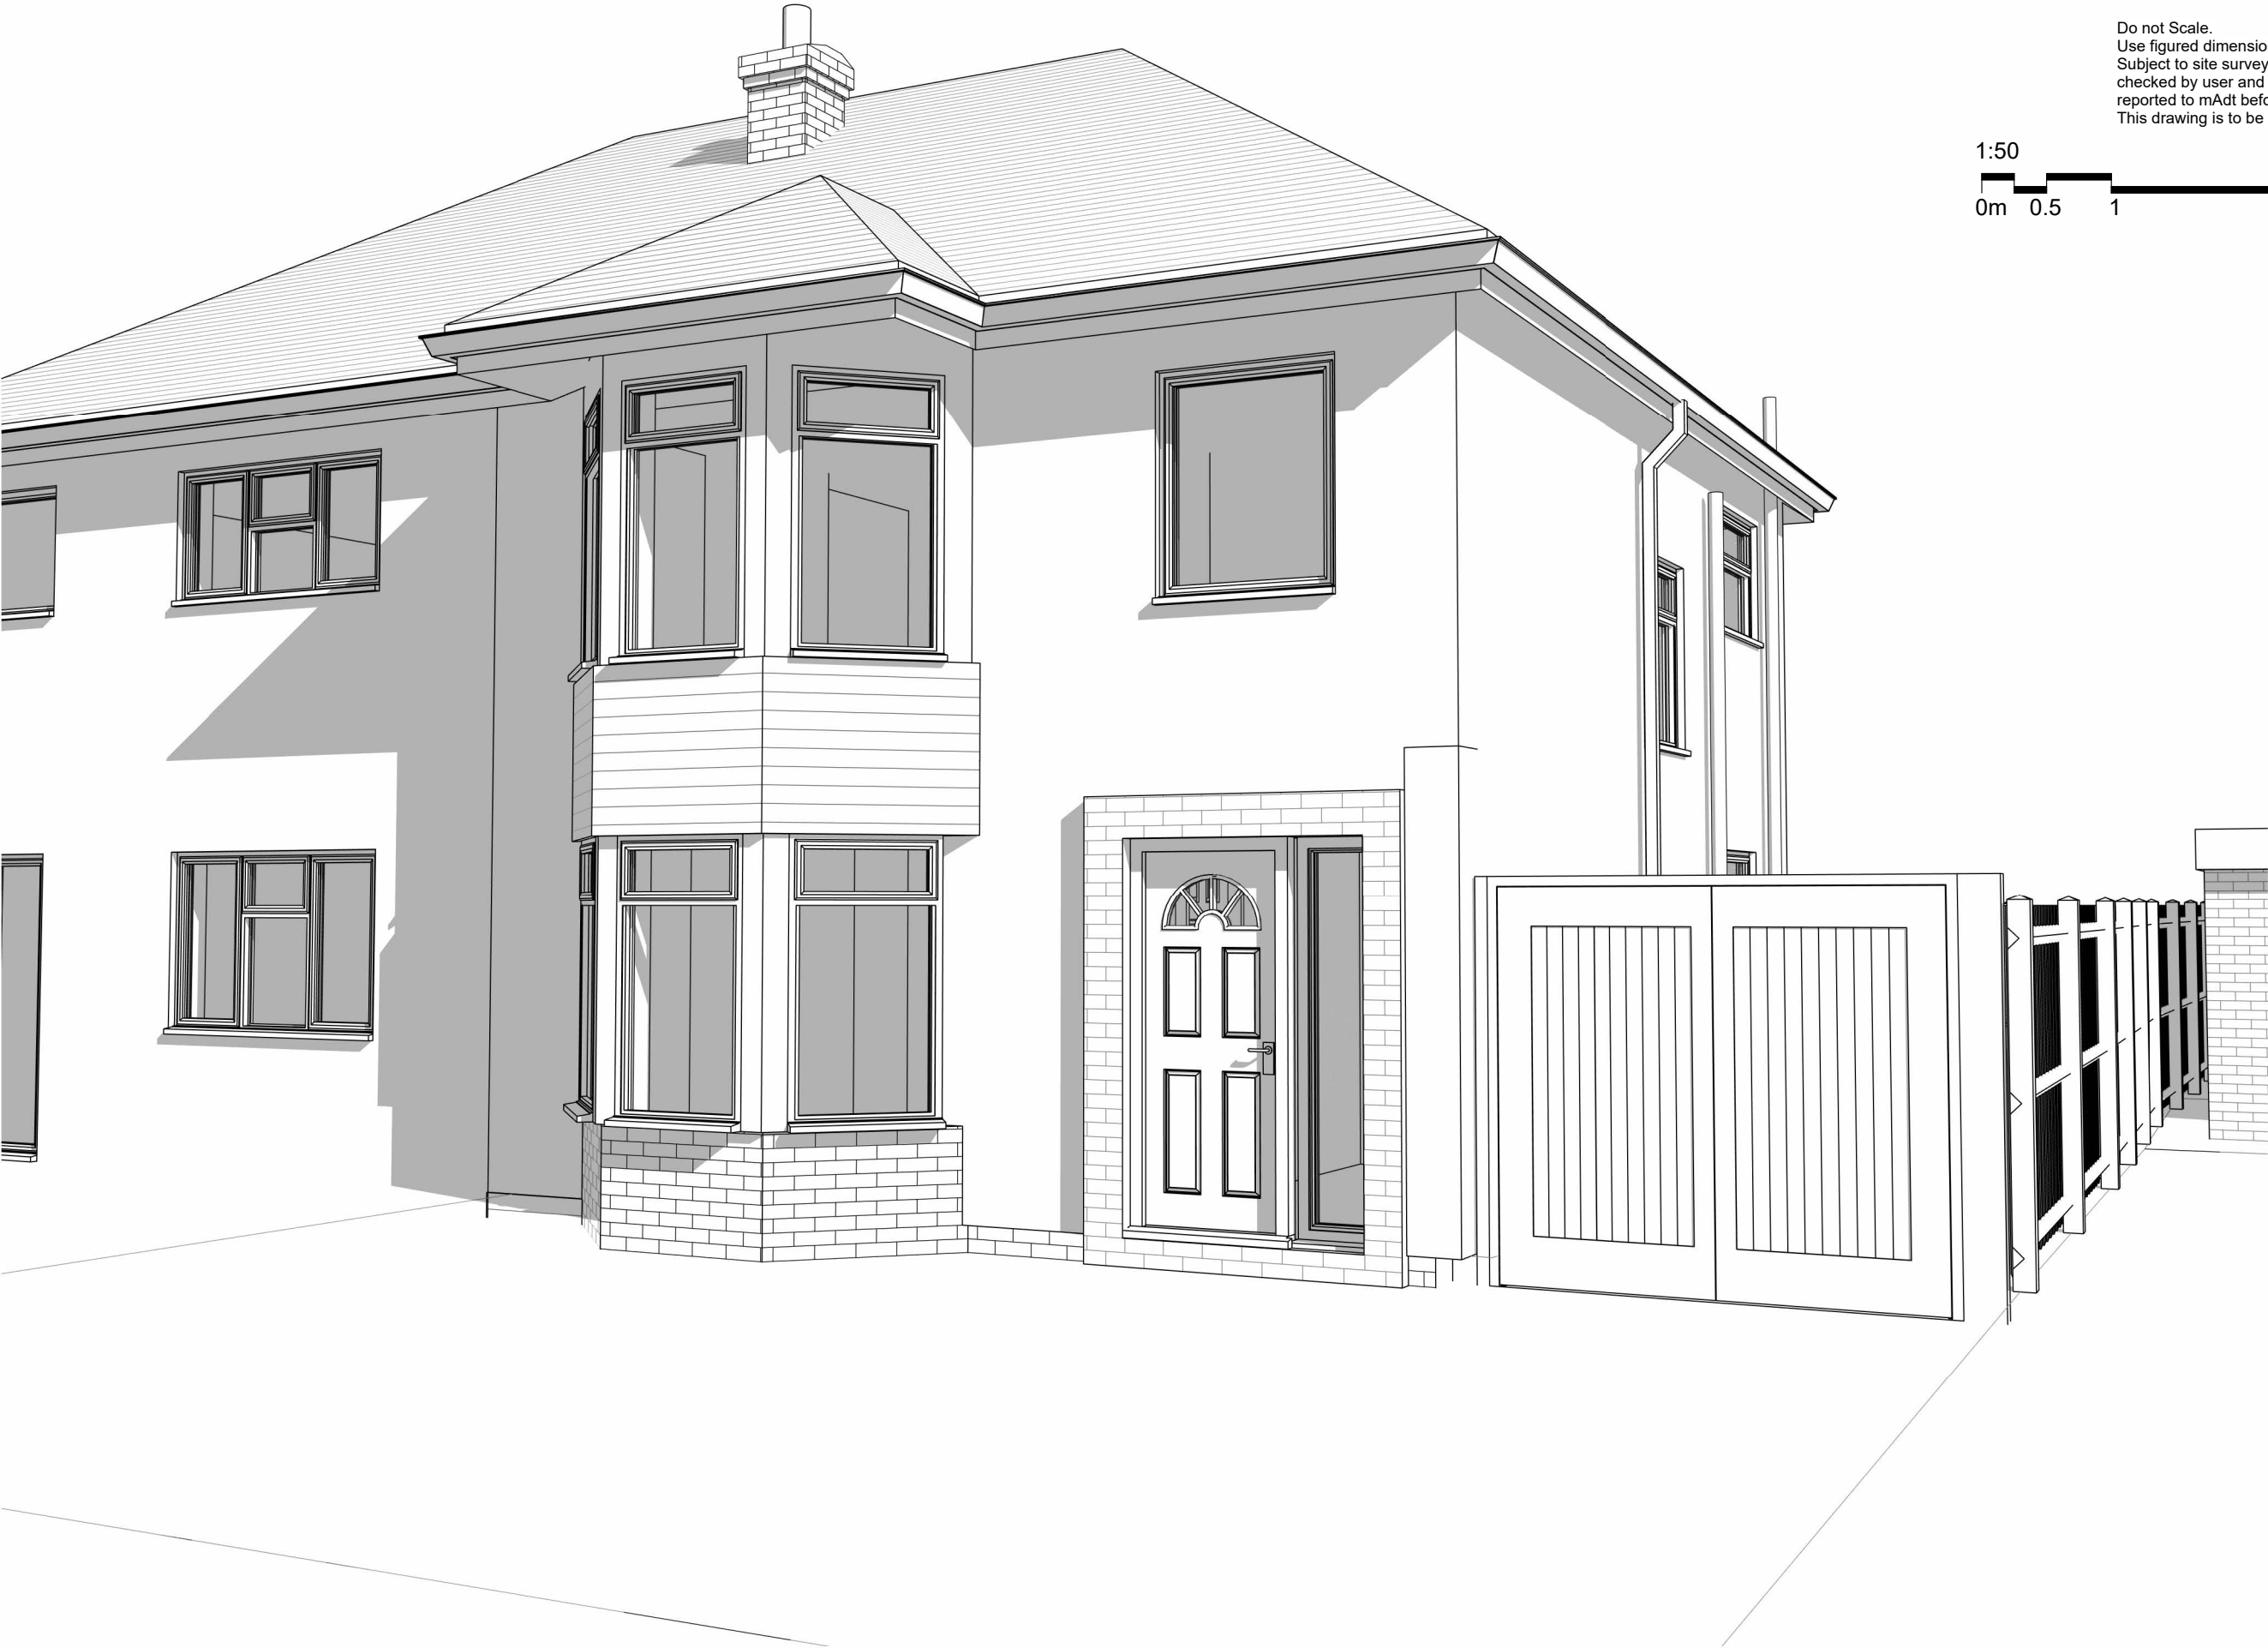 


PROJECT	SCALE	DATE	CHECKED BY
11 Haddon Drive - Permitted Development		Feb 2026	LM
DRAWING TITLE	DRAWING NUMBER	DRAWN BY	REVISION NO.
Existing Sketch 3d view	2511 PL07	LM	

 



Do not Scale.
Use figured dimensions only.
Subject to site survey and all necessary consents. All dimensions to be checked by user and any discrepancies, errors or omissions to be reported to mAdt before work commences.
This drawing is to be read in conjunction with all other relevant materials.

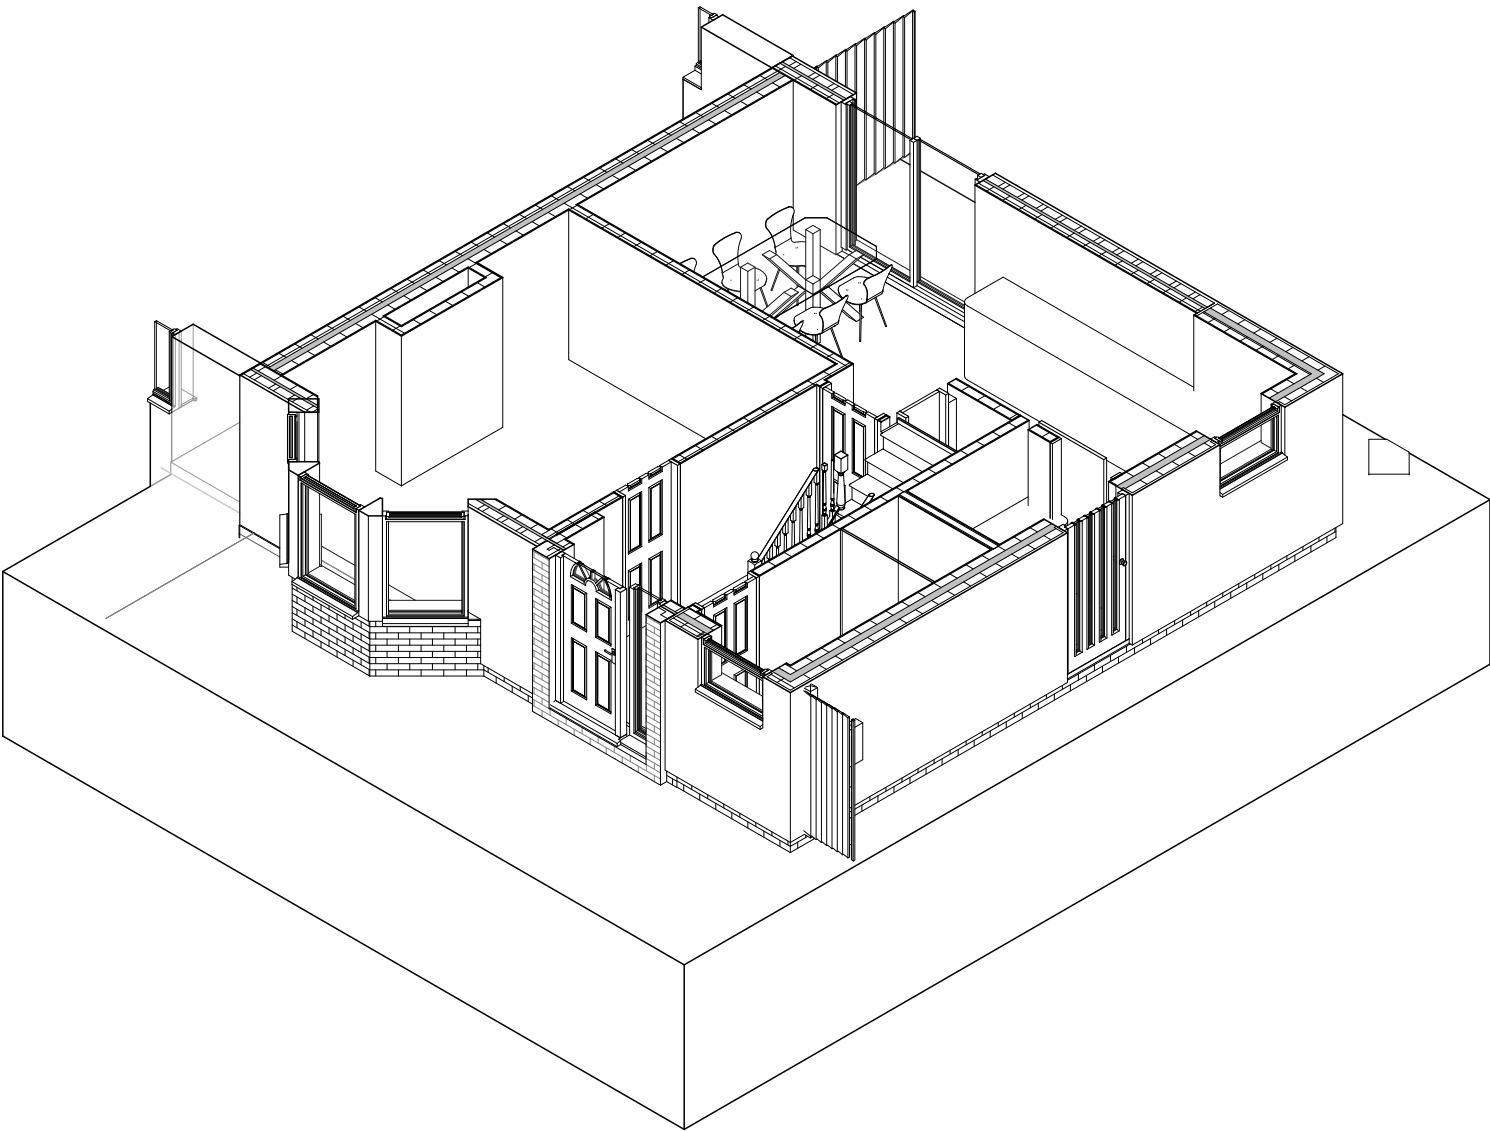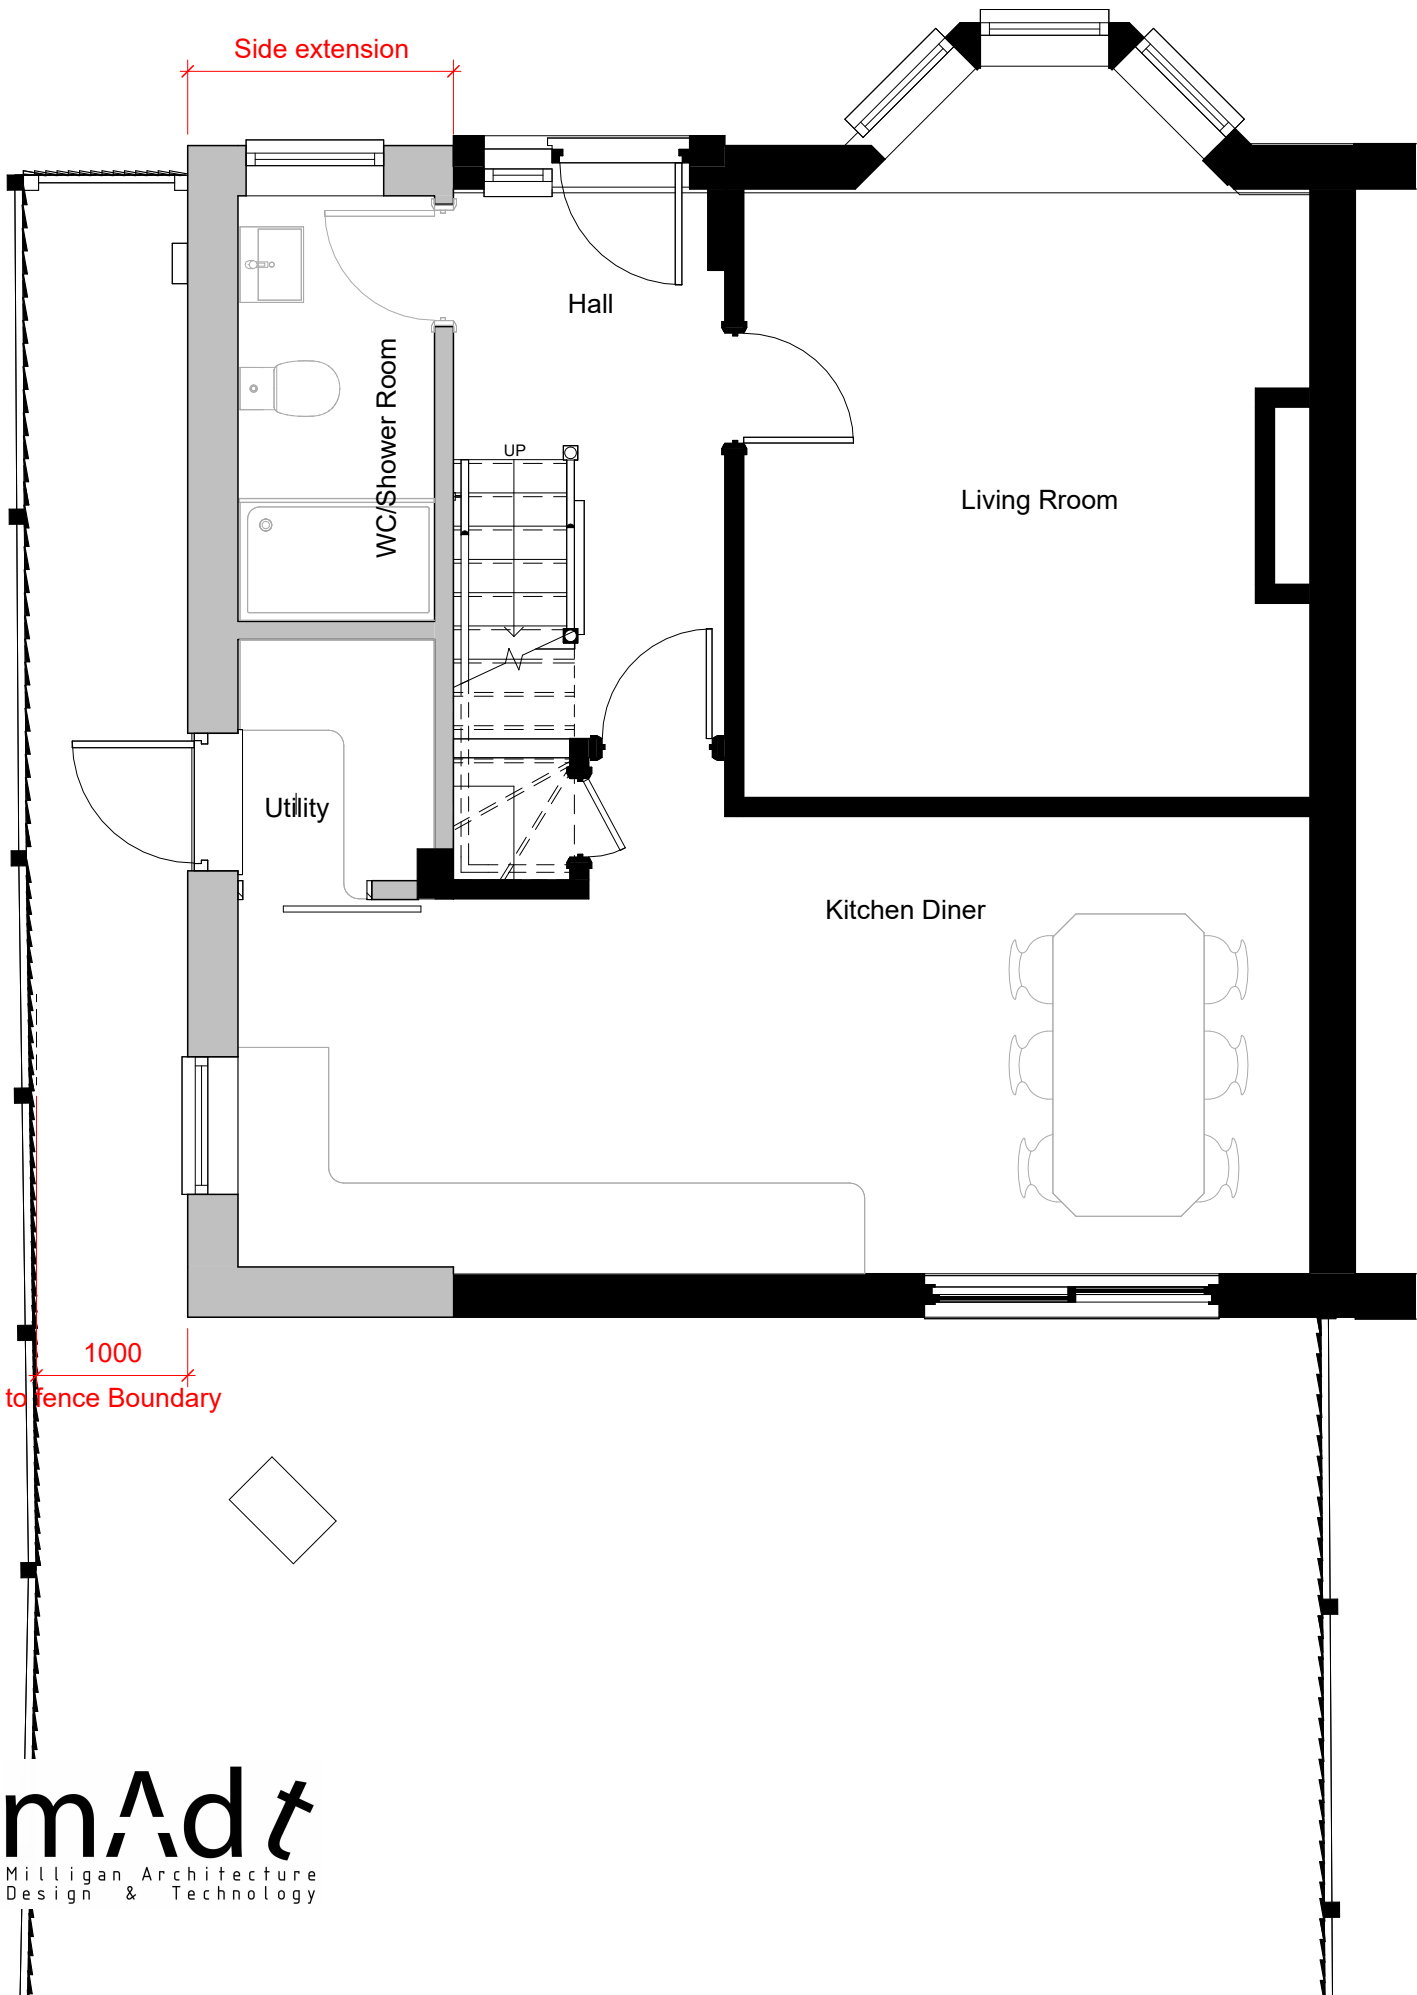


PROJECT	SCALE	DATE	CHECKED BY
11 Haddon Drive - Permitted Development	1 : 50	Feb 2026	LM
DRAWING TITLE	DRAWING NUMBER	DRAWN BY	REVISION NO.
Proposed Ground Floor Plan	2511 PL12	LM	

 



Do not Scale.
Use figured dimensions only.
Subject to site survey and all necessary consents. All dimensions to be checked by user and any discrepancies, errors or omissions to be reported to mAdt before work commences.
This drawing is to be read in conjunction with all other relevant materials.

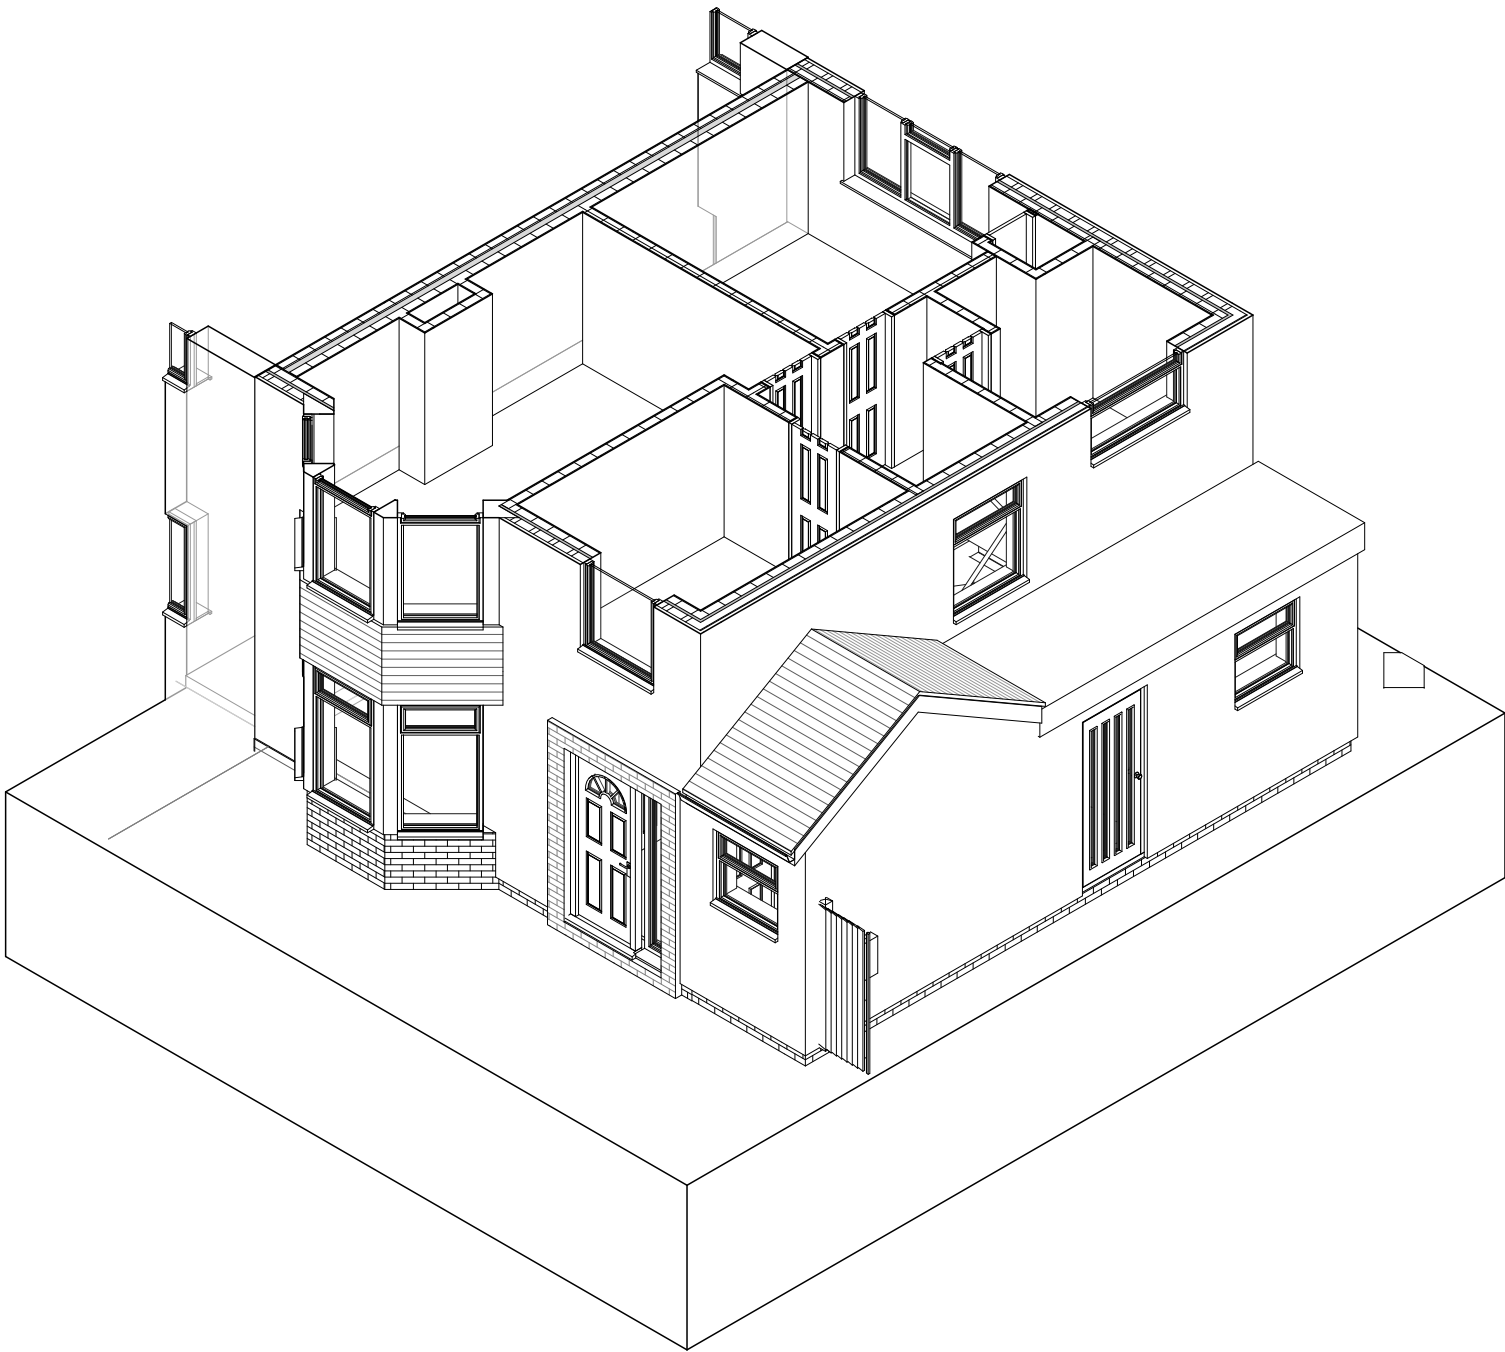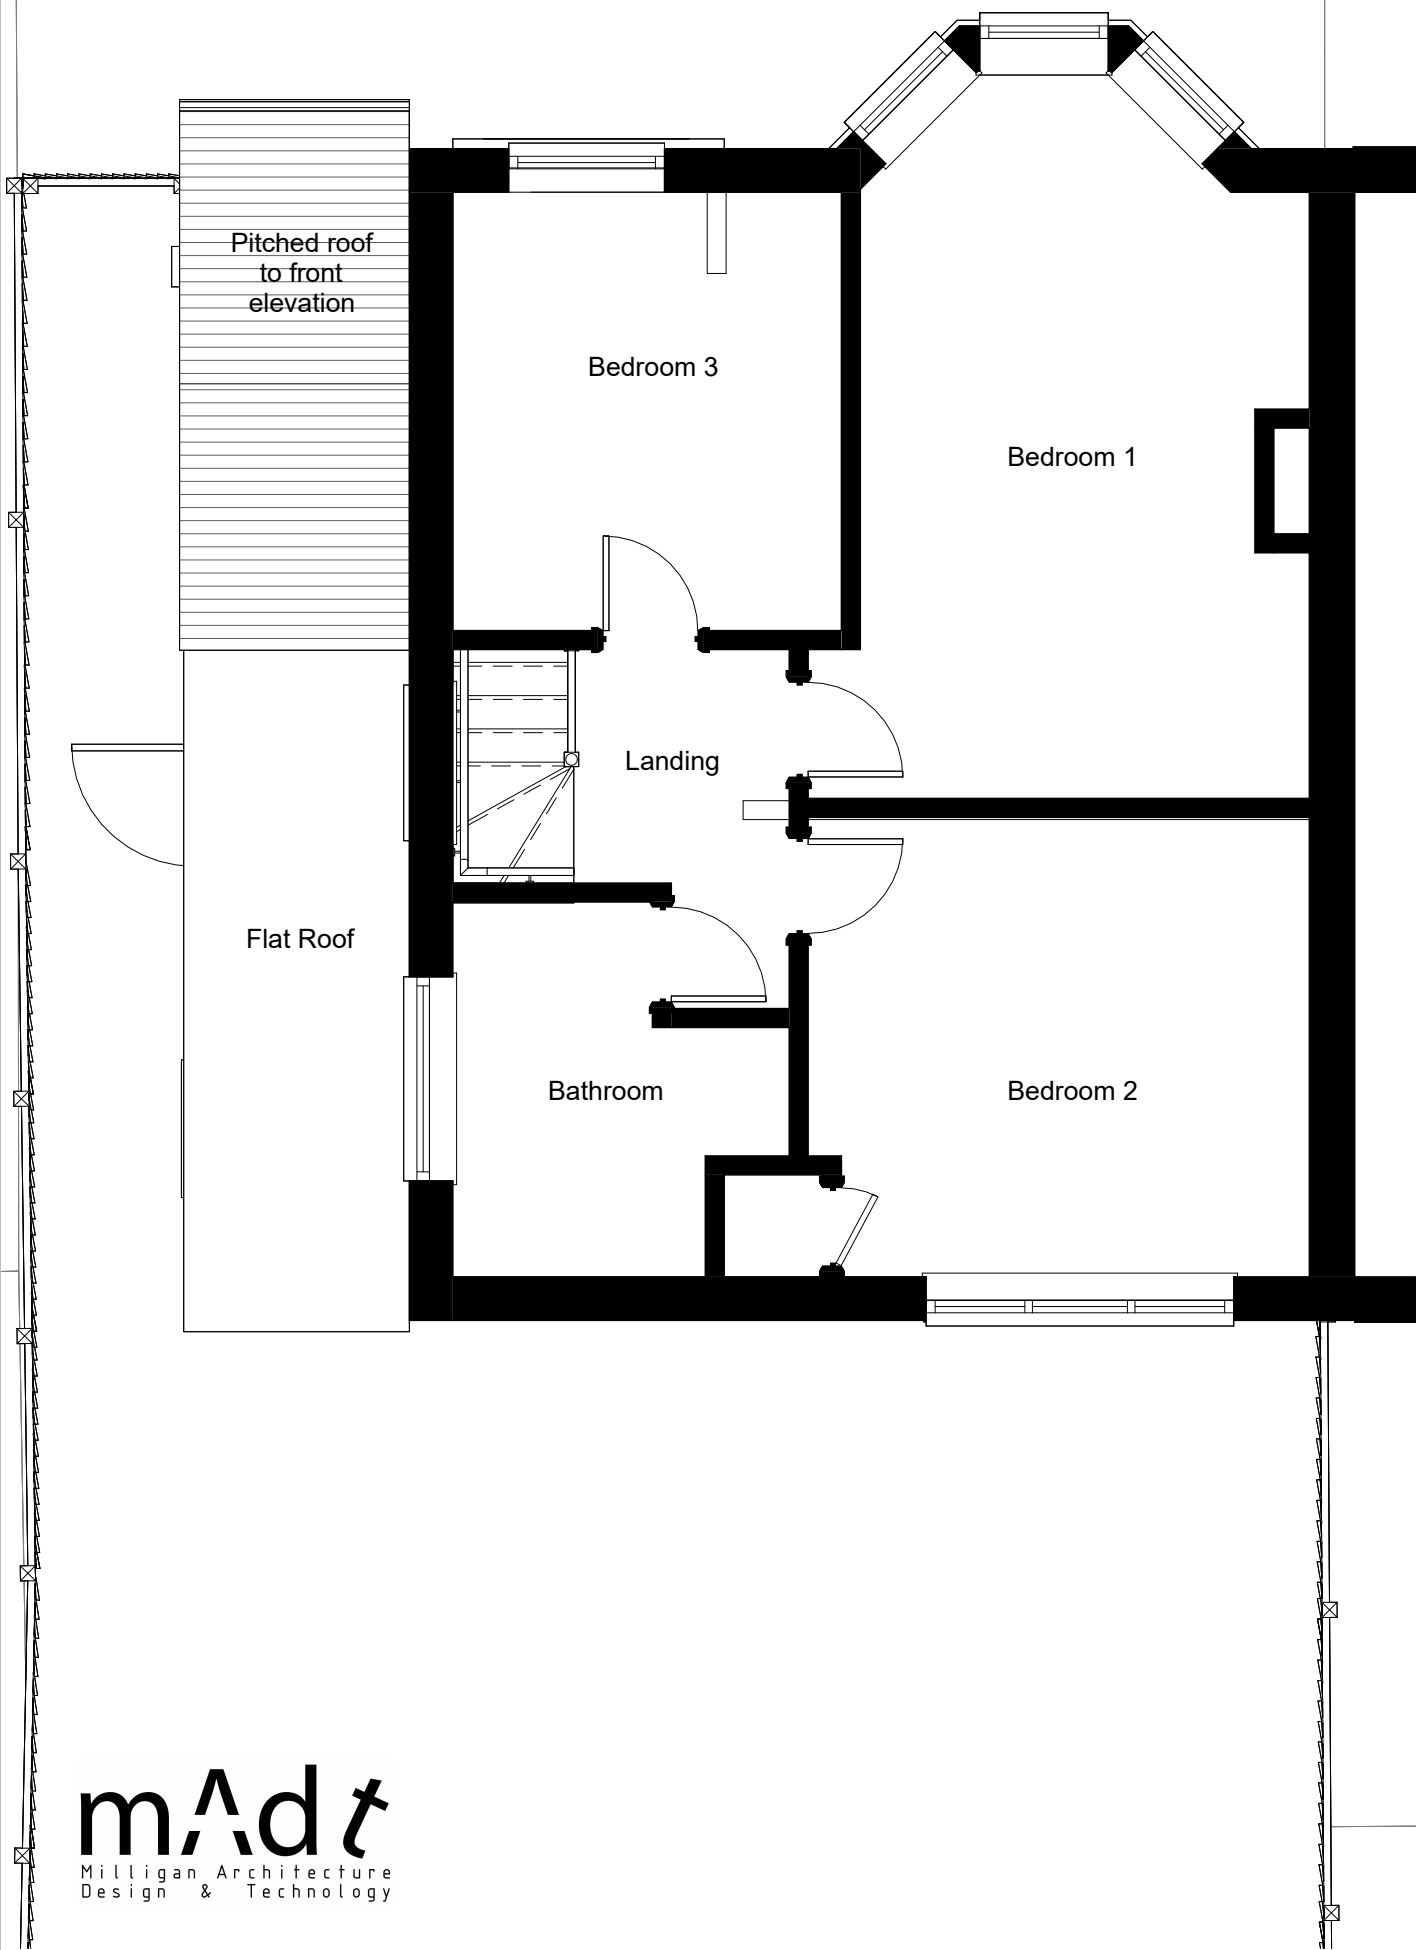

PROJECT	SCALE	DATE	CHECKED BY
11 Haddon Drive - Permitted Development	1 : 50	Feb 2026	LM
DRAWING TITLE	DRAWING NUMBER	DRAWN BY	REVISION NO.
Proposed First Floor Plan	2511 PL13	LM	

 

Do not Scale.
Use figured dimensions only.
Subject to site survey and all necessary consents. All dimensions to be checked by user and any discrepancies, errors or omissions to be reported to mAdt before work commences.
This drawing is to be read in conjunction with all other relevant materials.

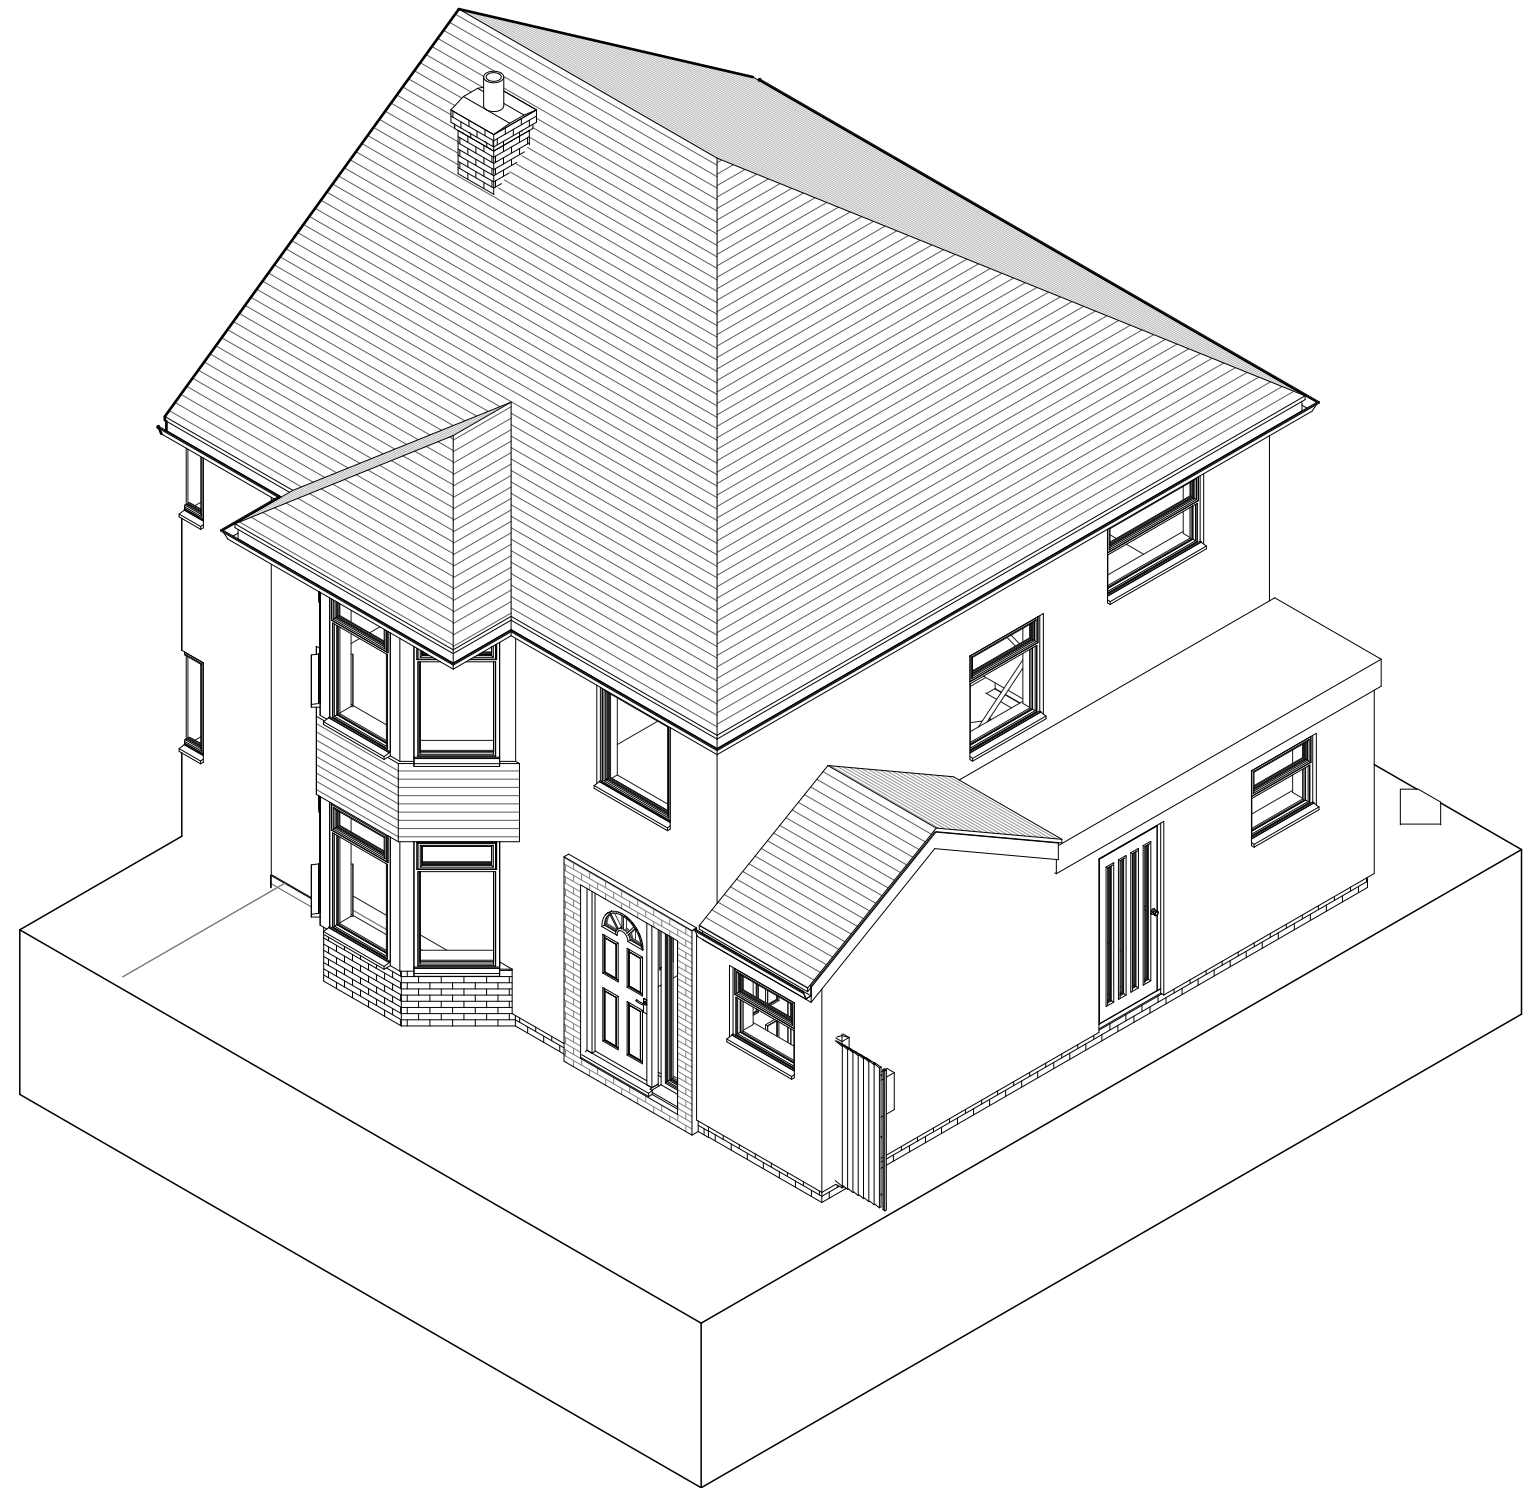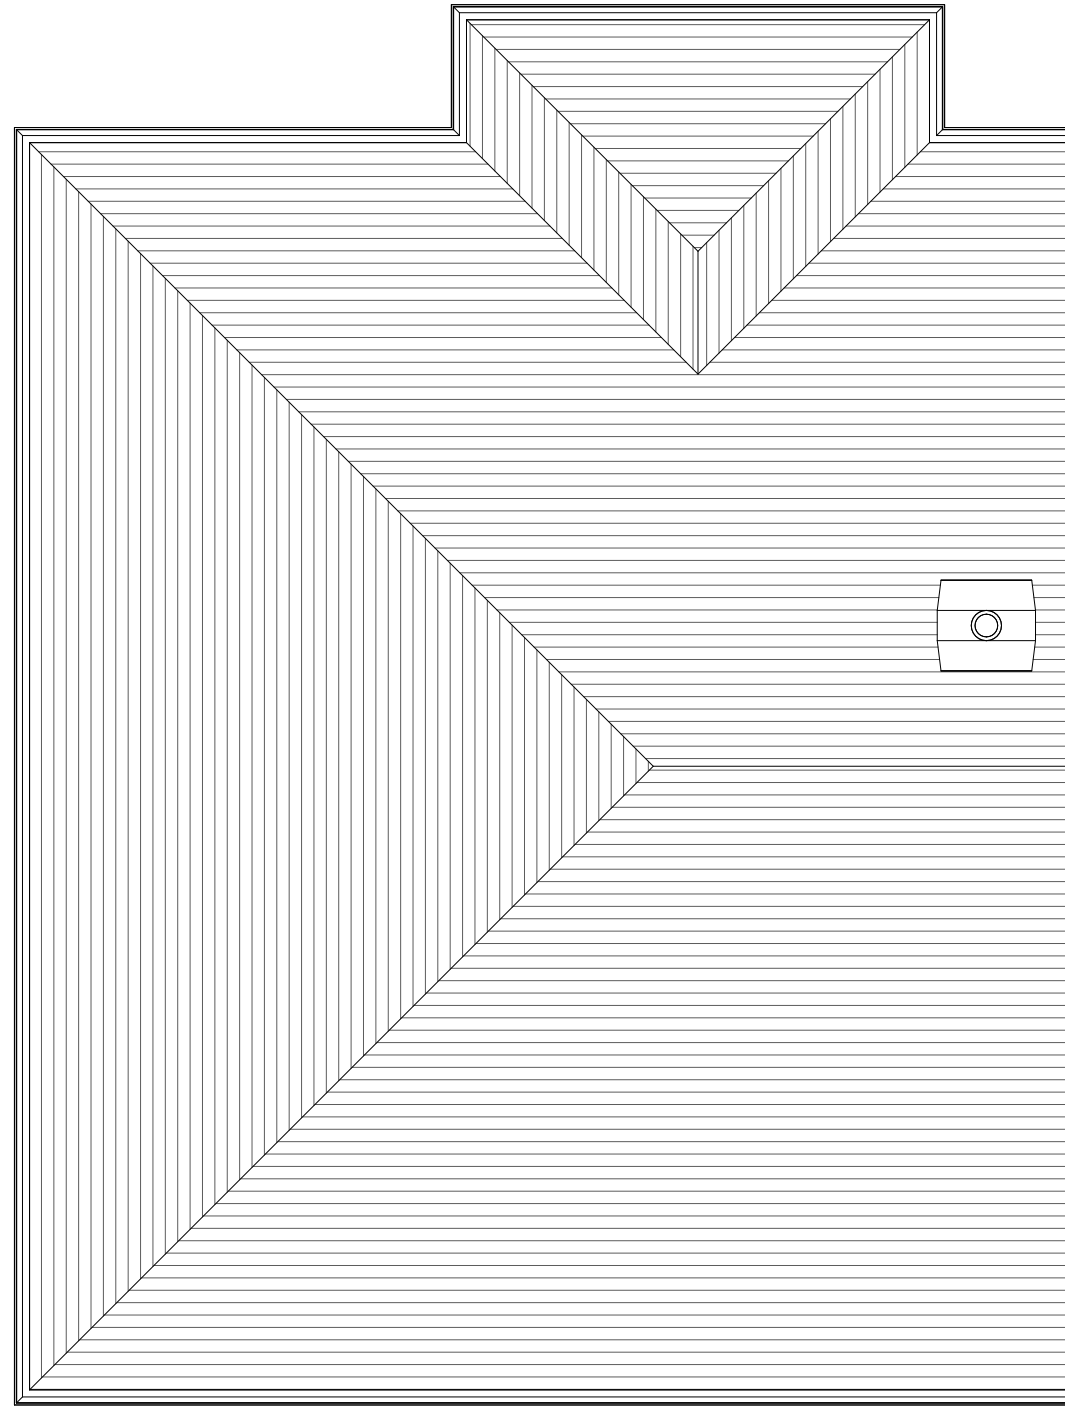

PROJECT	SCALE	DATE	CHECKED BY
11 Haddon Drive - Permitted Development	1 : 50	Feb 2026	LM
DRAWING TITLE	DRAWING NUMBER	DRAWN BY	REVISION NO.
Proposed Roof Plan	2511 PL14	LM	

1:50



Do not Scale.
Use figured dimensions only.
Subject to site survey and all necessary consents. All dimensions to be checked by user and any discrepancies, errors or omissions to be reported to mAdt before work commences.
This drawing is to be read in conjunction with all other relevant materials.



Pitched concrete
tile to match existing


Flat roof to rear

uPVC double glazed
window to match existing

White render to
match existing




Rear Elevation
1 : 50

 


Do not Scale.
Use figured dimensions only.
Subject to site survey and all necessary consents. All dimensions to be checked by user and any discrepancies, errors or omissions to be reported to mAdt before work commences.
This drawing is to be read in conjunction with all other relevant materials.

Relocated EV charger
Pitched concrete tile to match existing
White render to match existing
uPVC double glazed door to match existing
Flat roof to rear

uPVC double glazed window to match existing

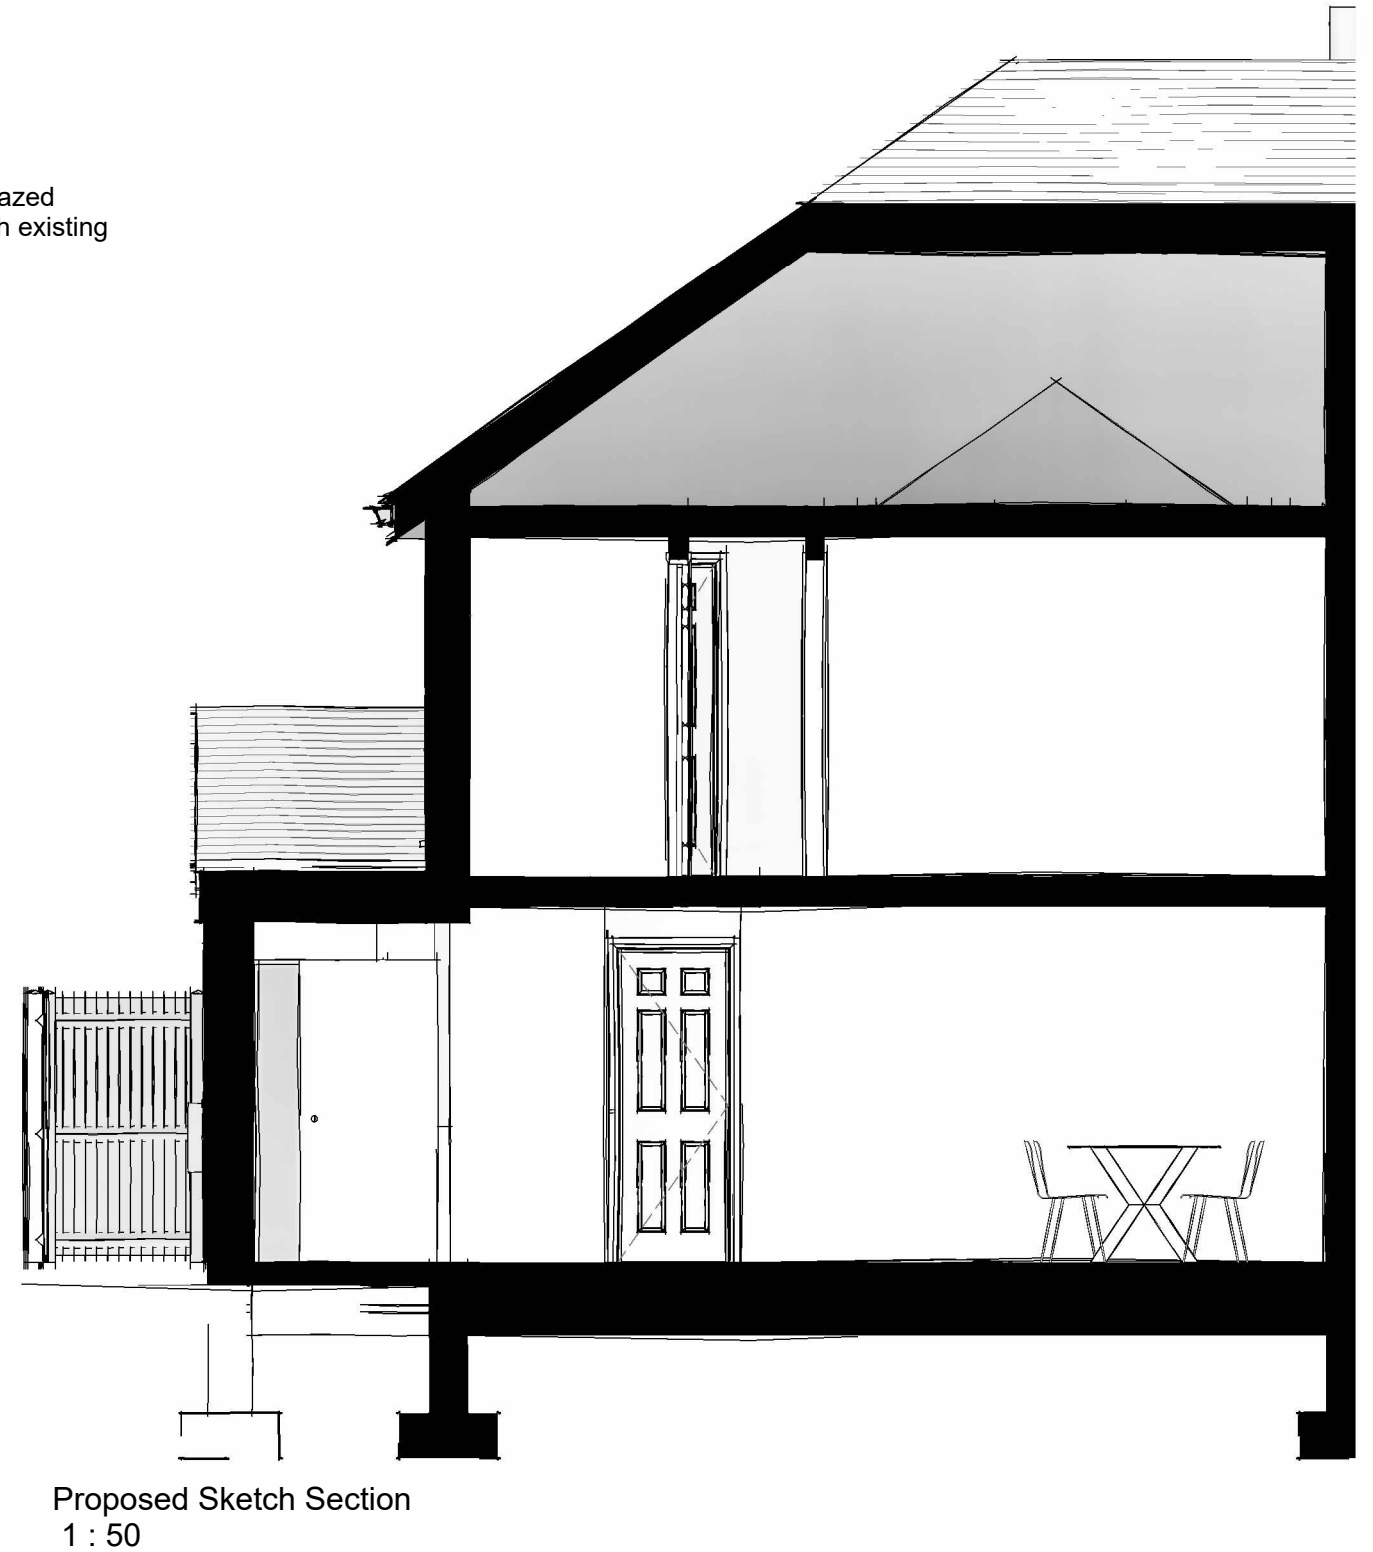

Do not Scale.
Use figured dimensions only.
Subject to site survey and all necessary consents. All dimensions to be checked by user and any discrepancies, errors or omissions to be reported to mAdt before work commences.
This drawing is to be read in conjunction with all other relevant materials.

 

PROJECT	SCALE	DATE	CHECKED BY
11 Haddon Drive - Permitted Development		Feb 2026	LM
DRAWING TITLE	DRAWING NUMBER	DRAWN BY	REVISION NO.
Proposed Sketch 3d view	2511 PL17	LM	