





LOCATION PLAN
SCALE 1:1250@A3

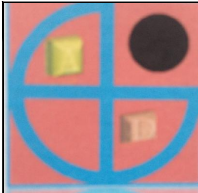


BLOCK PLAN
SCALE 1:500@A3


	PROJECT:	16 Allonby Close Earley	DRAWN BY:	P.S.	DRAWING TITLE:		 ArchDezine Limited archdeziner7@gmail.com
	PROPOSED SINGLE STOREY REAR EXTENSION		DATE:	09/09/2025	LOCATION AND BLOCK PLAN		
			SCALE:	AS SHOWN@A3	DRAWING NUMBER: AC-01		
			FILENAME:	25045			

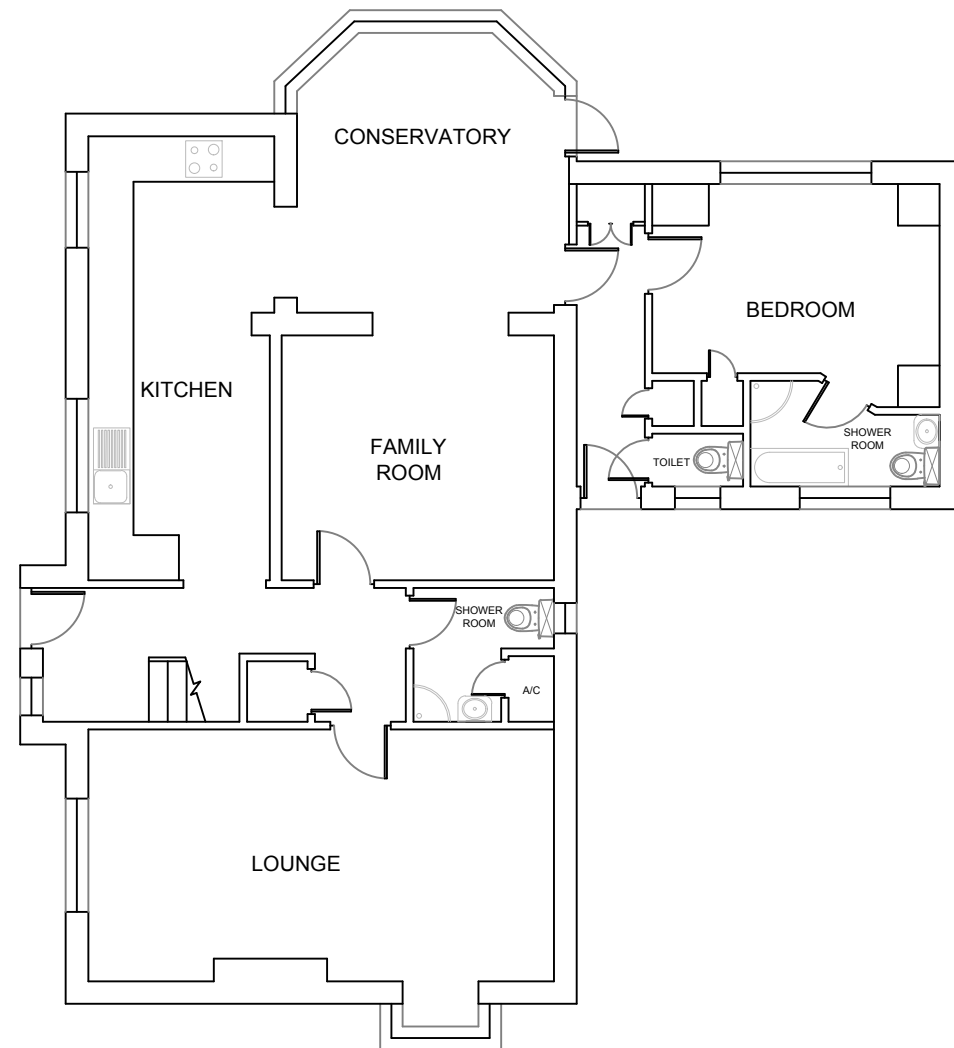


EXISTING GROUND FLOOR PLAN

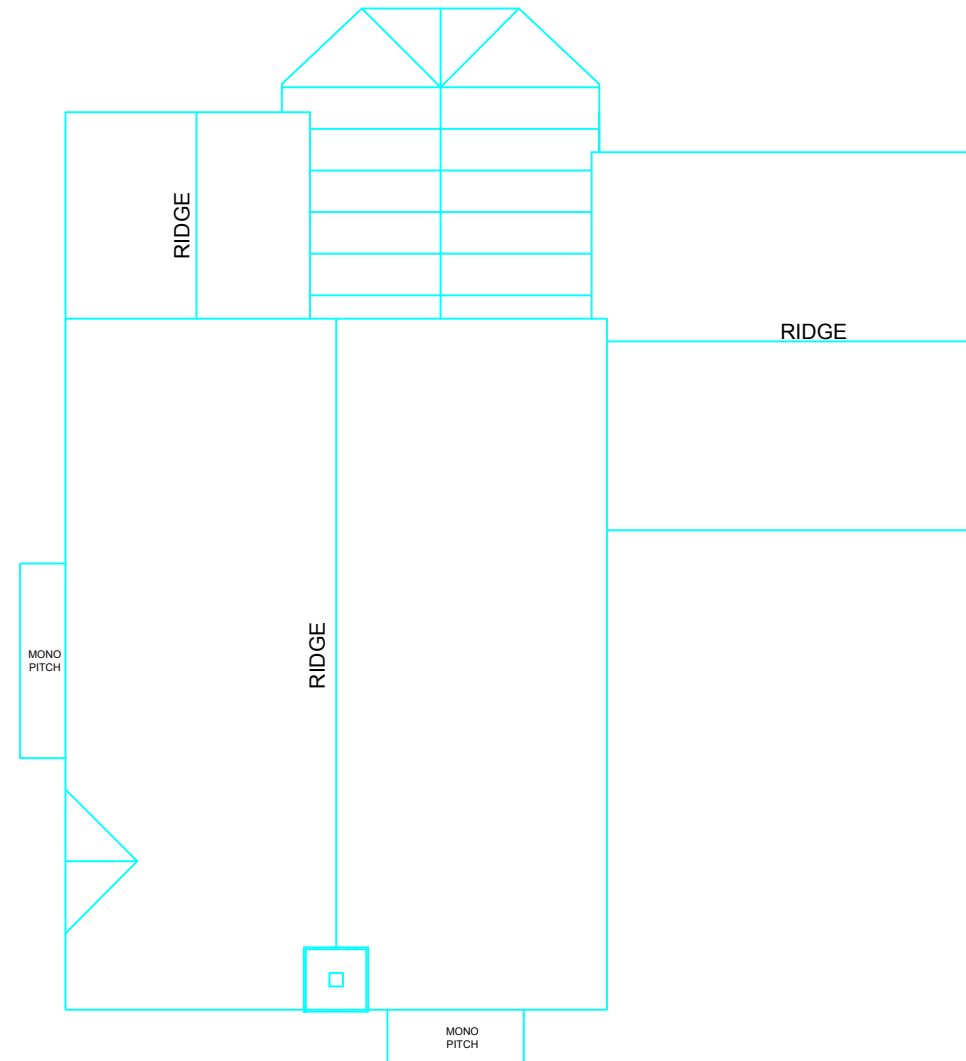


EXISTING ROOF PLAN

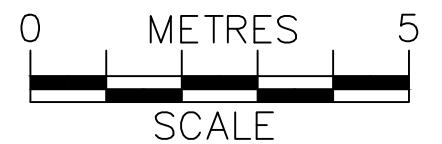

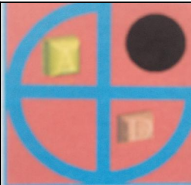	PROJECT:	16 Allonby Close Earley	DRAWN BY:	P.S.	DRAWING TITLE:		ArchDezine Limited archdeziner7@gmail.com
	PROPOSED SINGLE STOREY REAR EXTENSION		DATE:	09/09/2025	EXISTING PLANS		
			SCALE:	1:100@A3	DRAWING NUMBER:		
			FILENAME:	25045	AC-02		



EXISTING FRONT ELEVATION

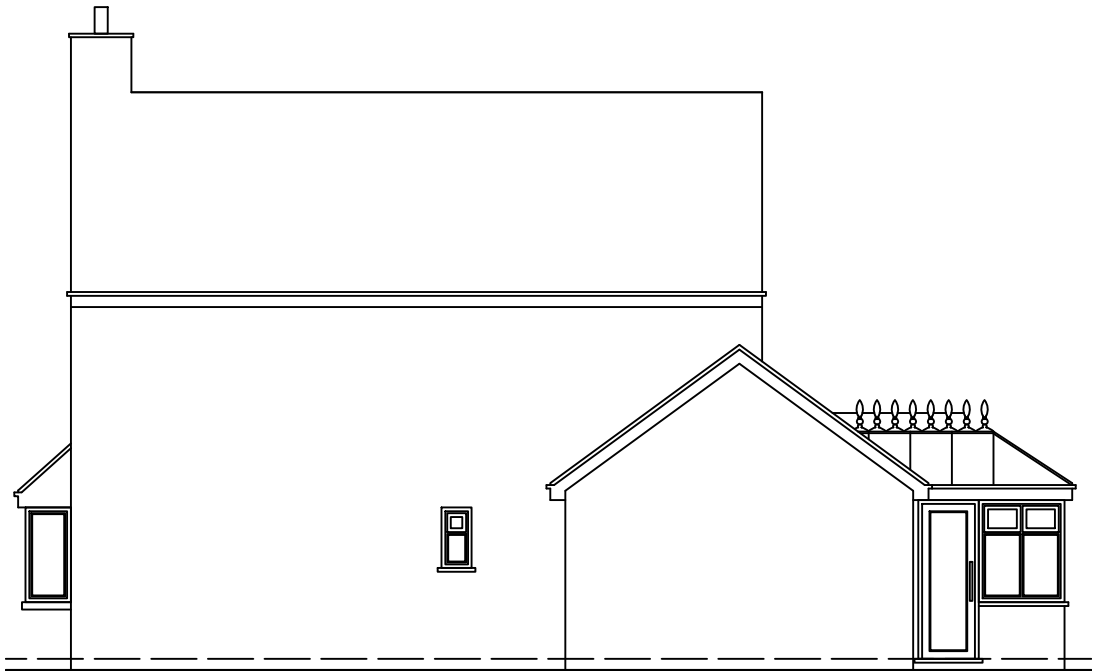


EXISTING SIDE-1 ELEVATION




EXISTING REAR ELEVATION



EXISTING SIDE-2 ELEVATION

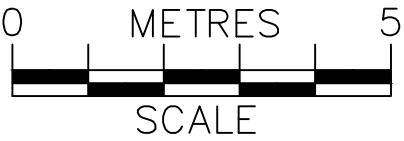

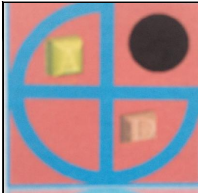
	PROJECT:	16 Allonby Close Earley	DRAWN BY:	P.S.	DRAWING TITLE:		 archdeziner7@gmail.com	
	PROPOSED SINGLE STOREY REAR EXTENSION		DATE:	09/09/2025	EXISTING ELEVATIONS			
			SCALE:	1:100@A3	DRAWING NUMBER:			AC-03
			FILENAME:	25045				




PROPOSED FRONT ELEVATION



PROPOSED REAR ELEVATION

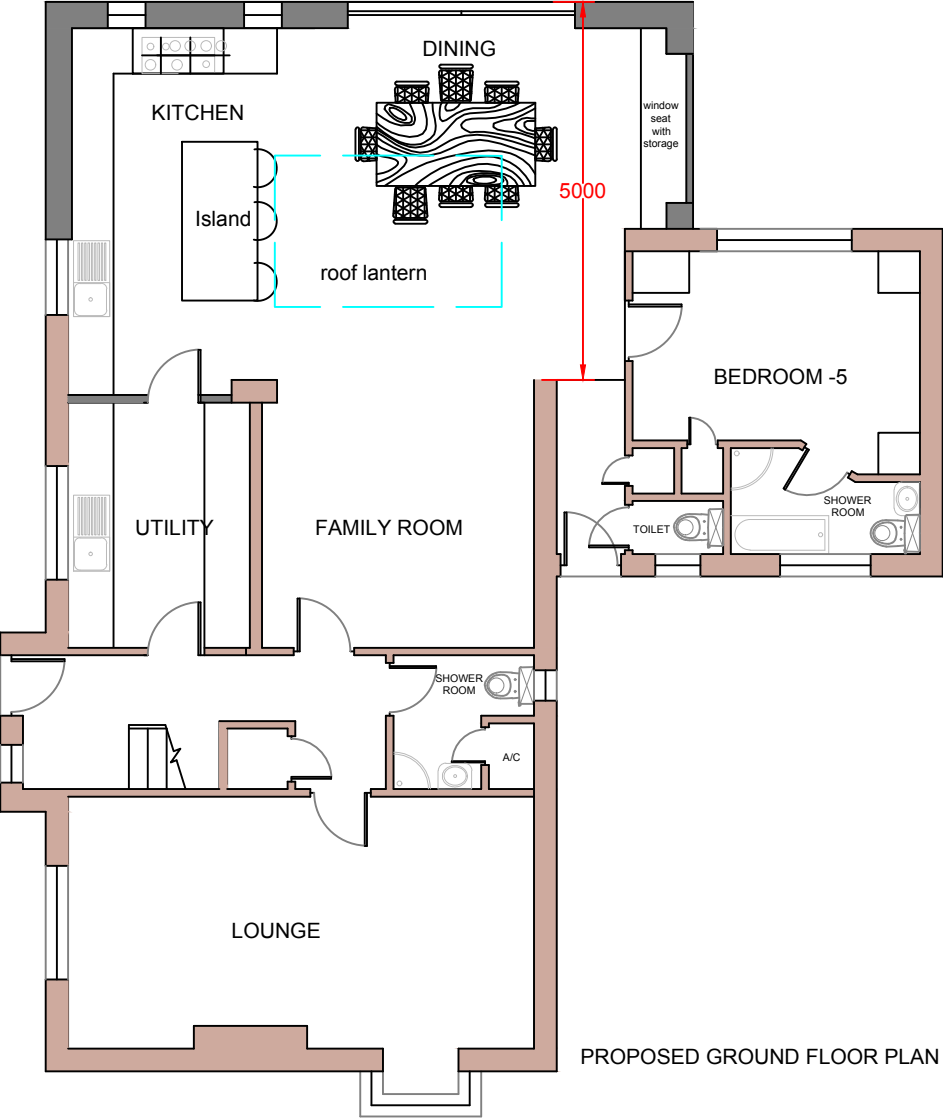


PROPOSED GROUND FLOOR PLAN

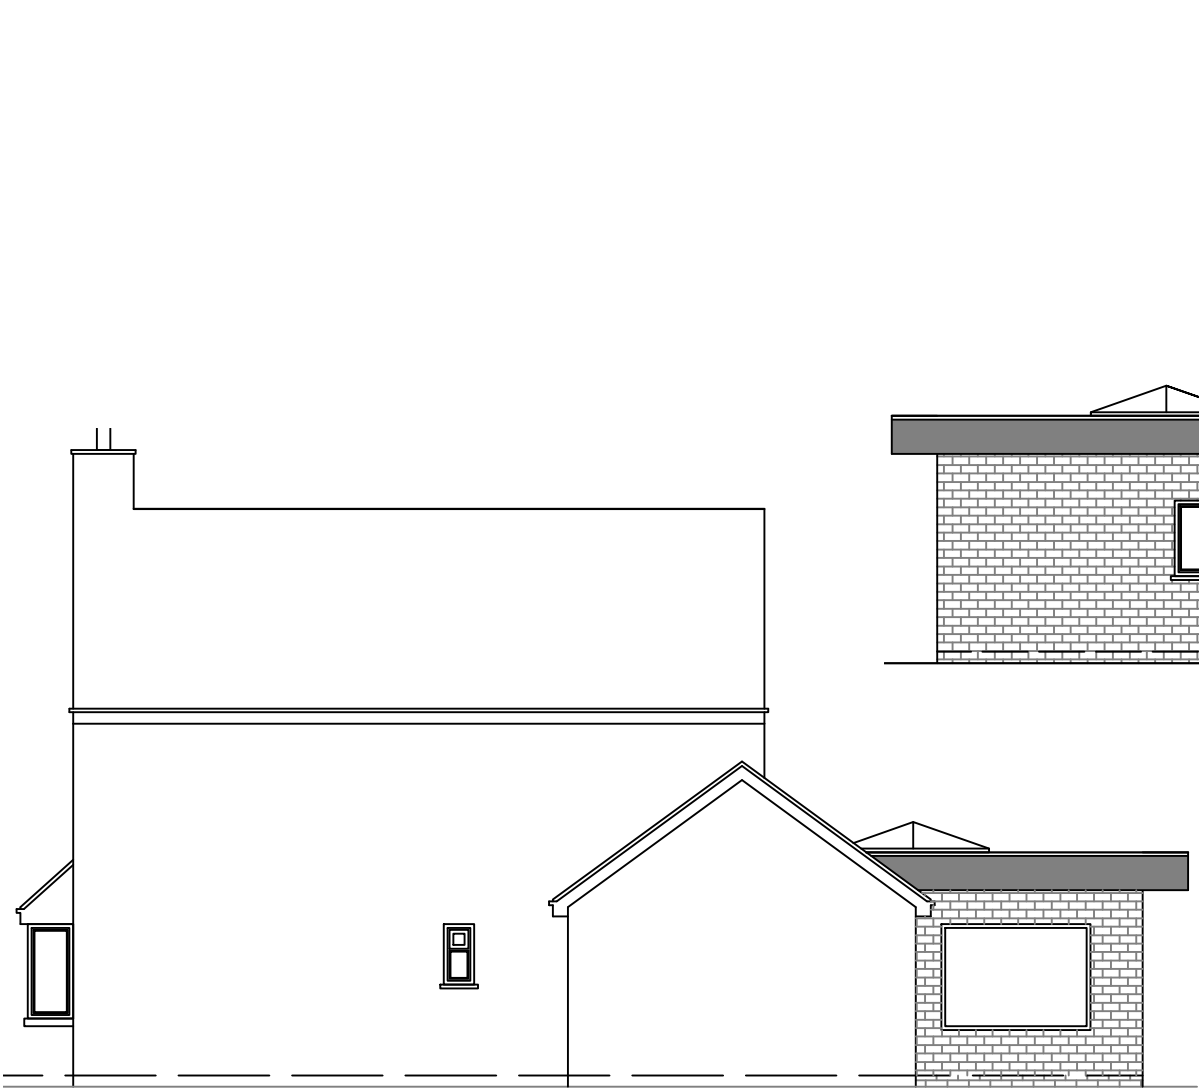


PROPOSED SIDE-1 ELEVATION



PROPOSED SIDE-2 ELEVATION

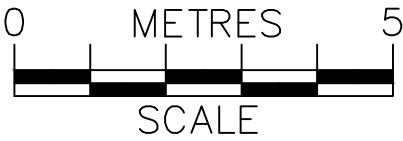

SCALE

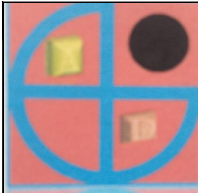	PROJECT:	16 Allonby Close Earley	DRAWN BY:	P.S.	DRAWING TITLE:		
	PROPOSED SINGLE STOREY REAR EXTENSION		DATE:	09/09/2025	PROPOSED PLANS & ELEVATIONS		
			SCALE:	1:100@A3	DRAWING NUMBER:		
			FILENAME:	25045	AC-04		