



DO NOT SCALE FROM THIS DRAWING. VERIFY ALL DIMENSIONS BEFORE SETTING OUT, COMMENCING WORK OR MAKING ANY SHOP DRAWINGS. REPORT ANY DISCREPANCIES TO SUPERVISING OFFICER IMMEDIATELY. COPYRIGHT ©


Rev	Description	Date
A	PLANNING OFFICER'S COMMENTS	MAR '26

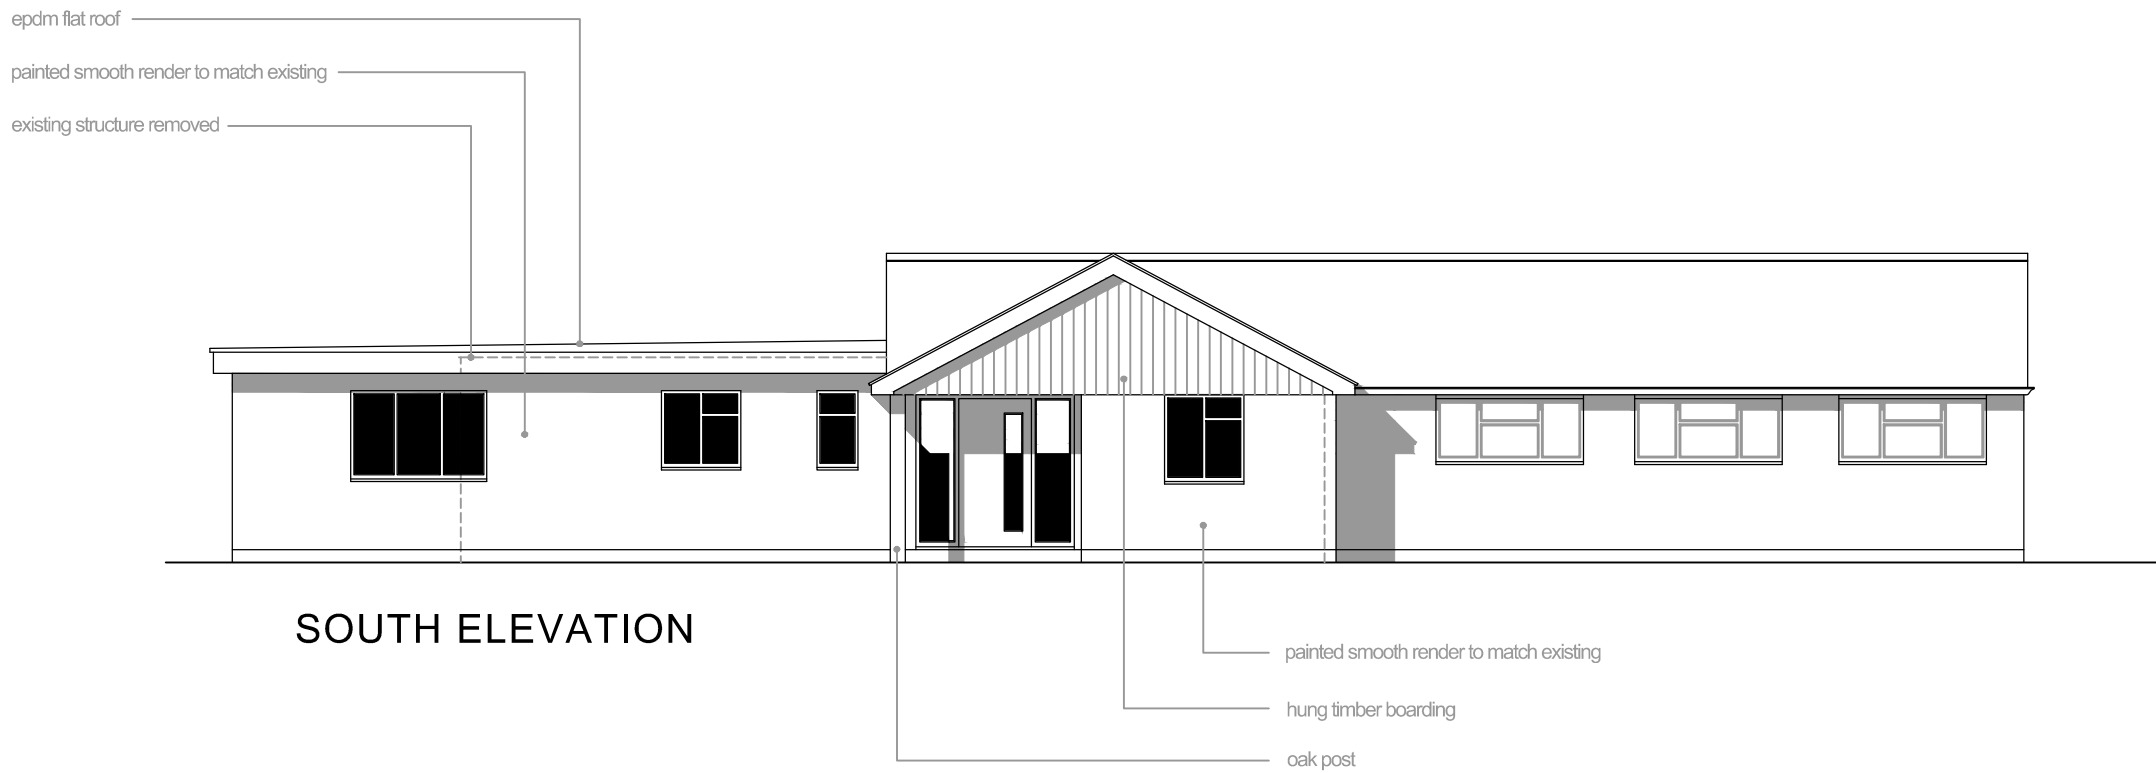


SOUTH ELEVATION

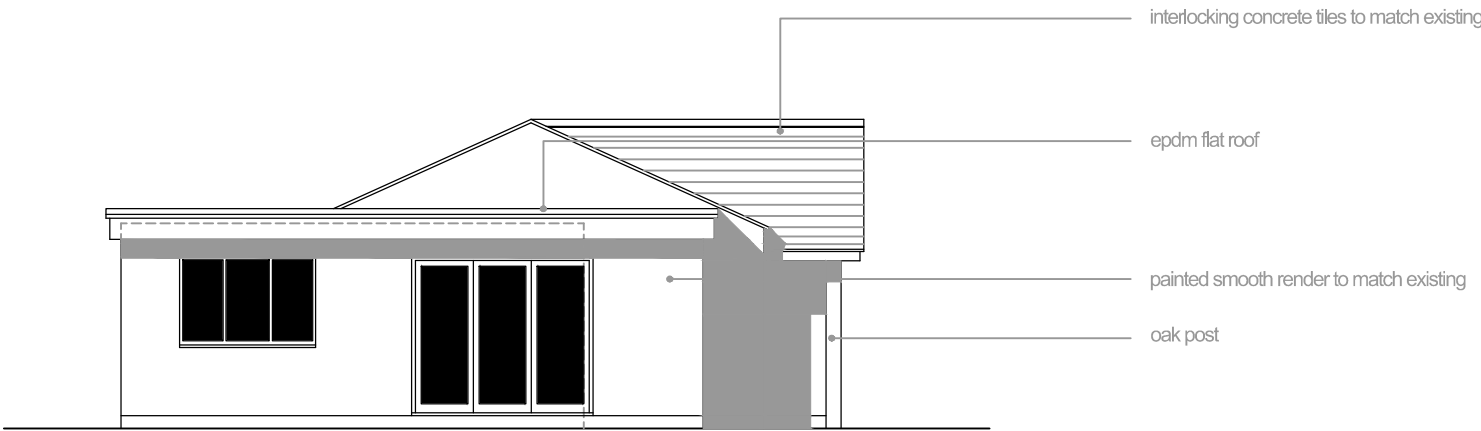


WEST ELEVATION

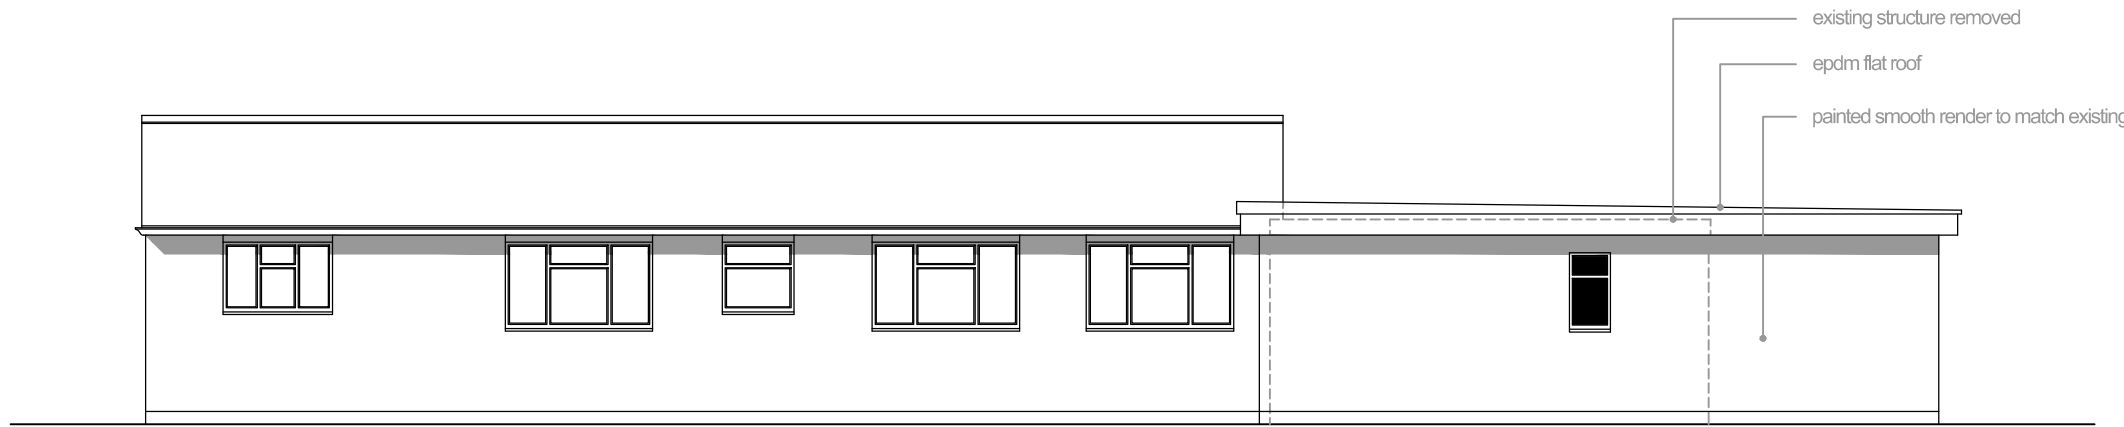


NORTH ELEVATION

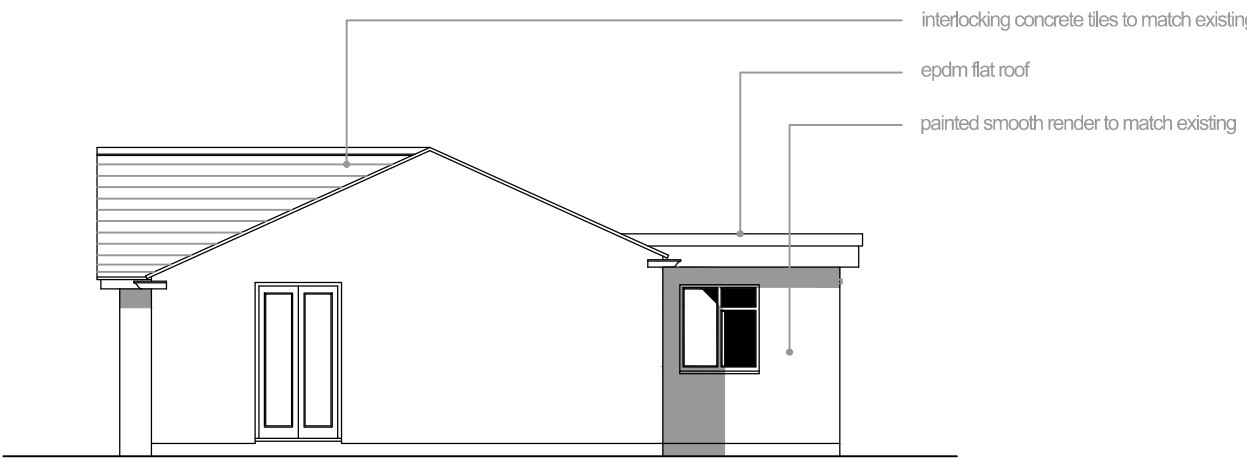

EAST ELEVATION

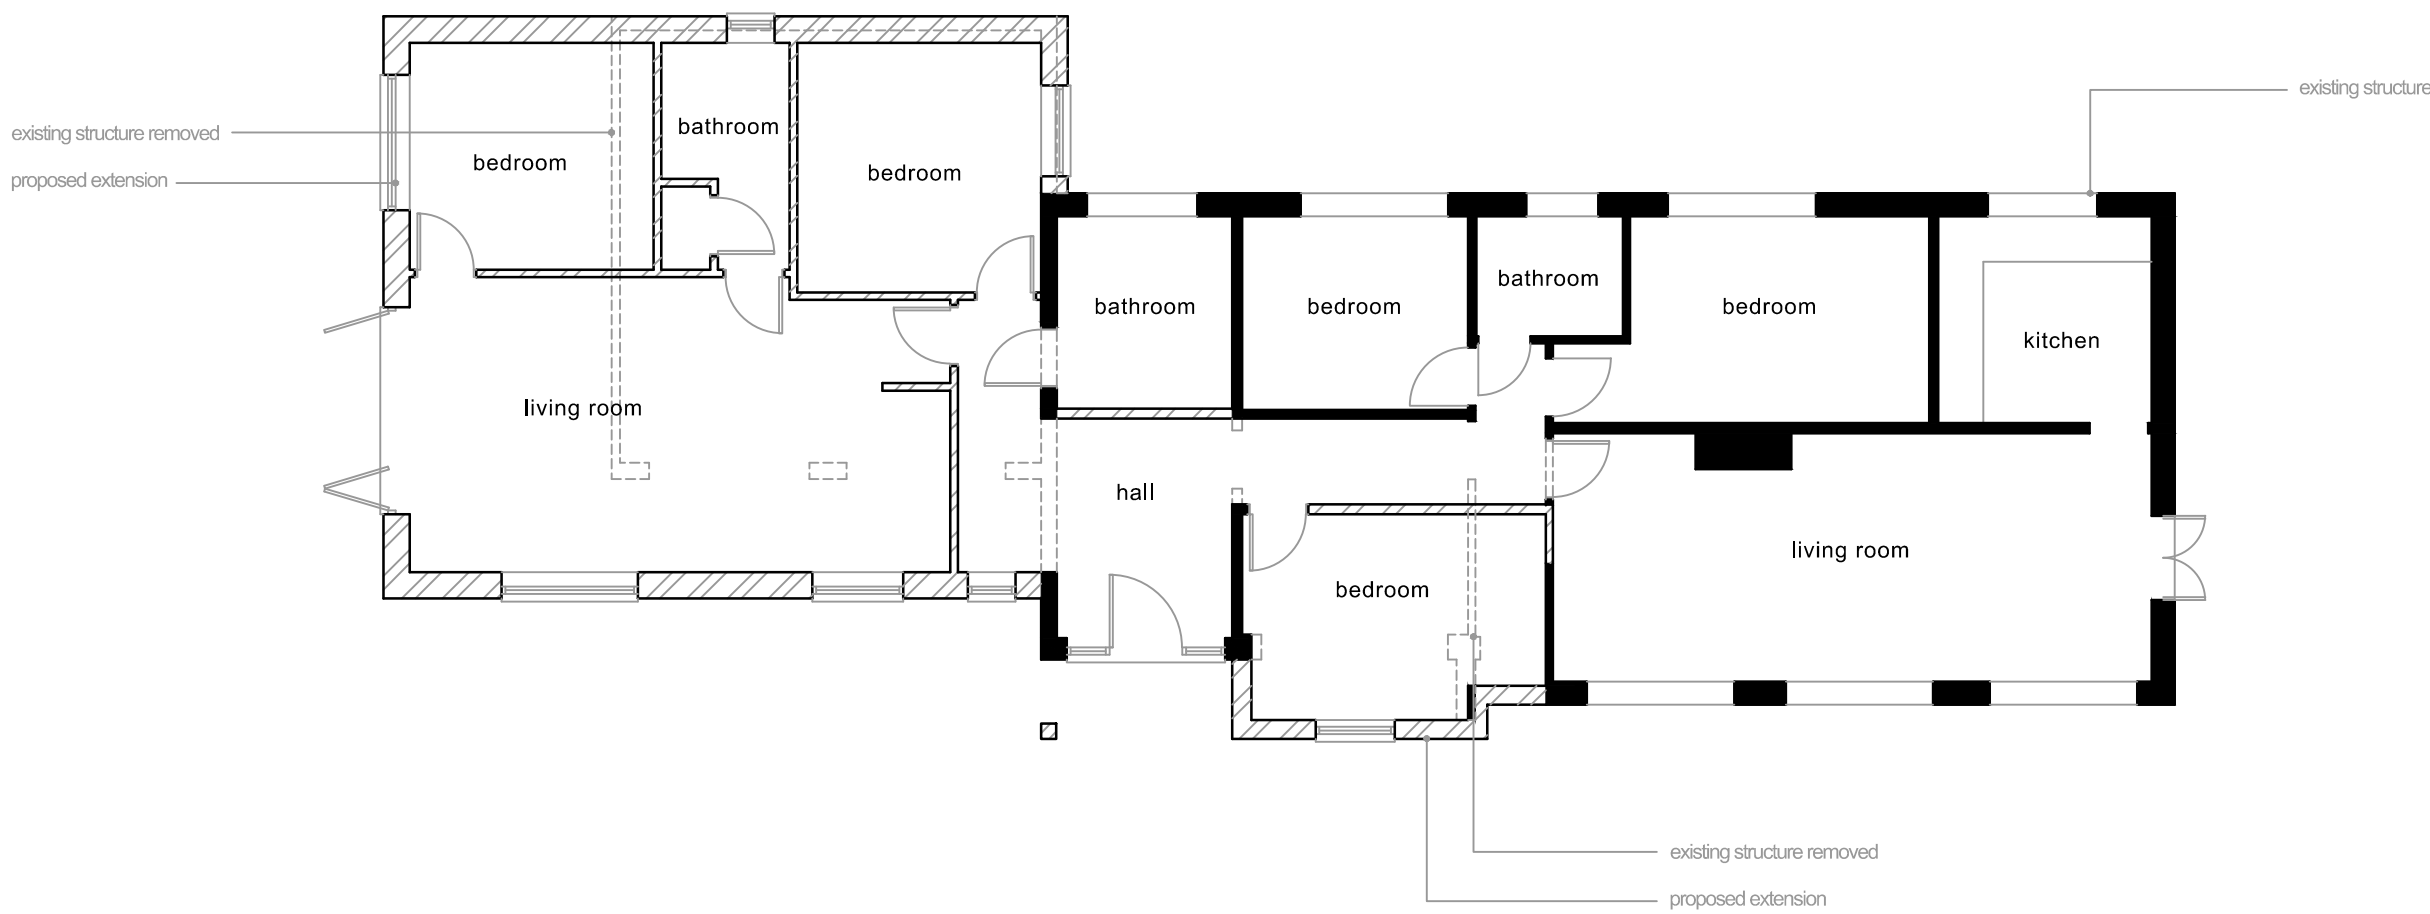

GROUND FLOOR PLAN

 

AVES ARCHITECTURAL

architecture
and planning

CLIENT Mr & Mrs T Reeve

29 East Street

Milborne Port

Somerset

JOB Proposed Extension & Alterations at
82 Lyon Road, Crowthorne

DT9 5DR

07944 396713

DRG PROPOSED PLANS AND ELEVATIONS

22@btinternet.com

SCALE 1:100

DRAWN ma

DATE Jan 2026

25/23/03

A