


PROPOSED ELEVATIONS



SIDE ELEVATION (West)




FRONT ELEVATION (South)

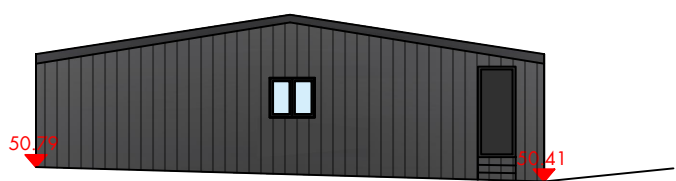

SIDE ELEVATION (East)





REAR ELEVATION (North)

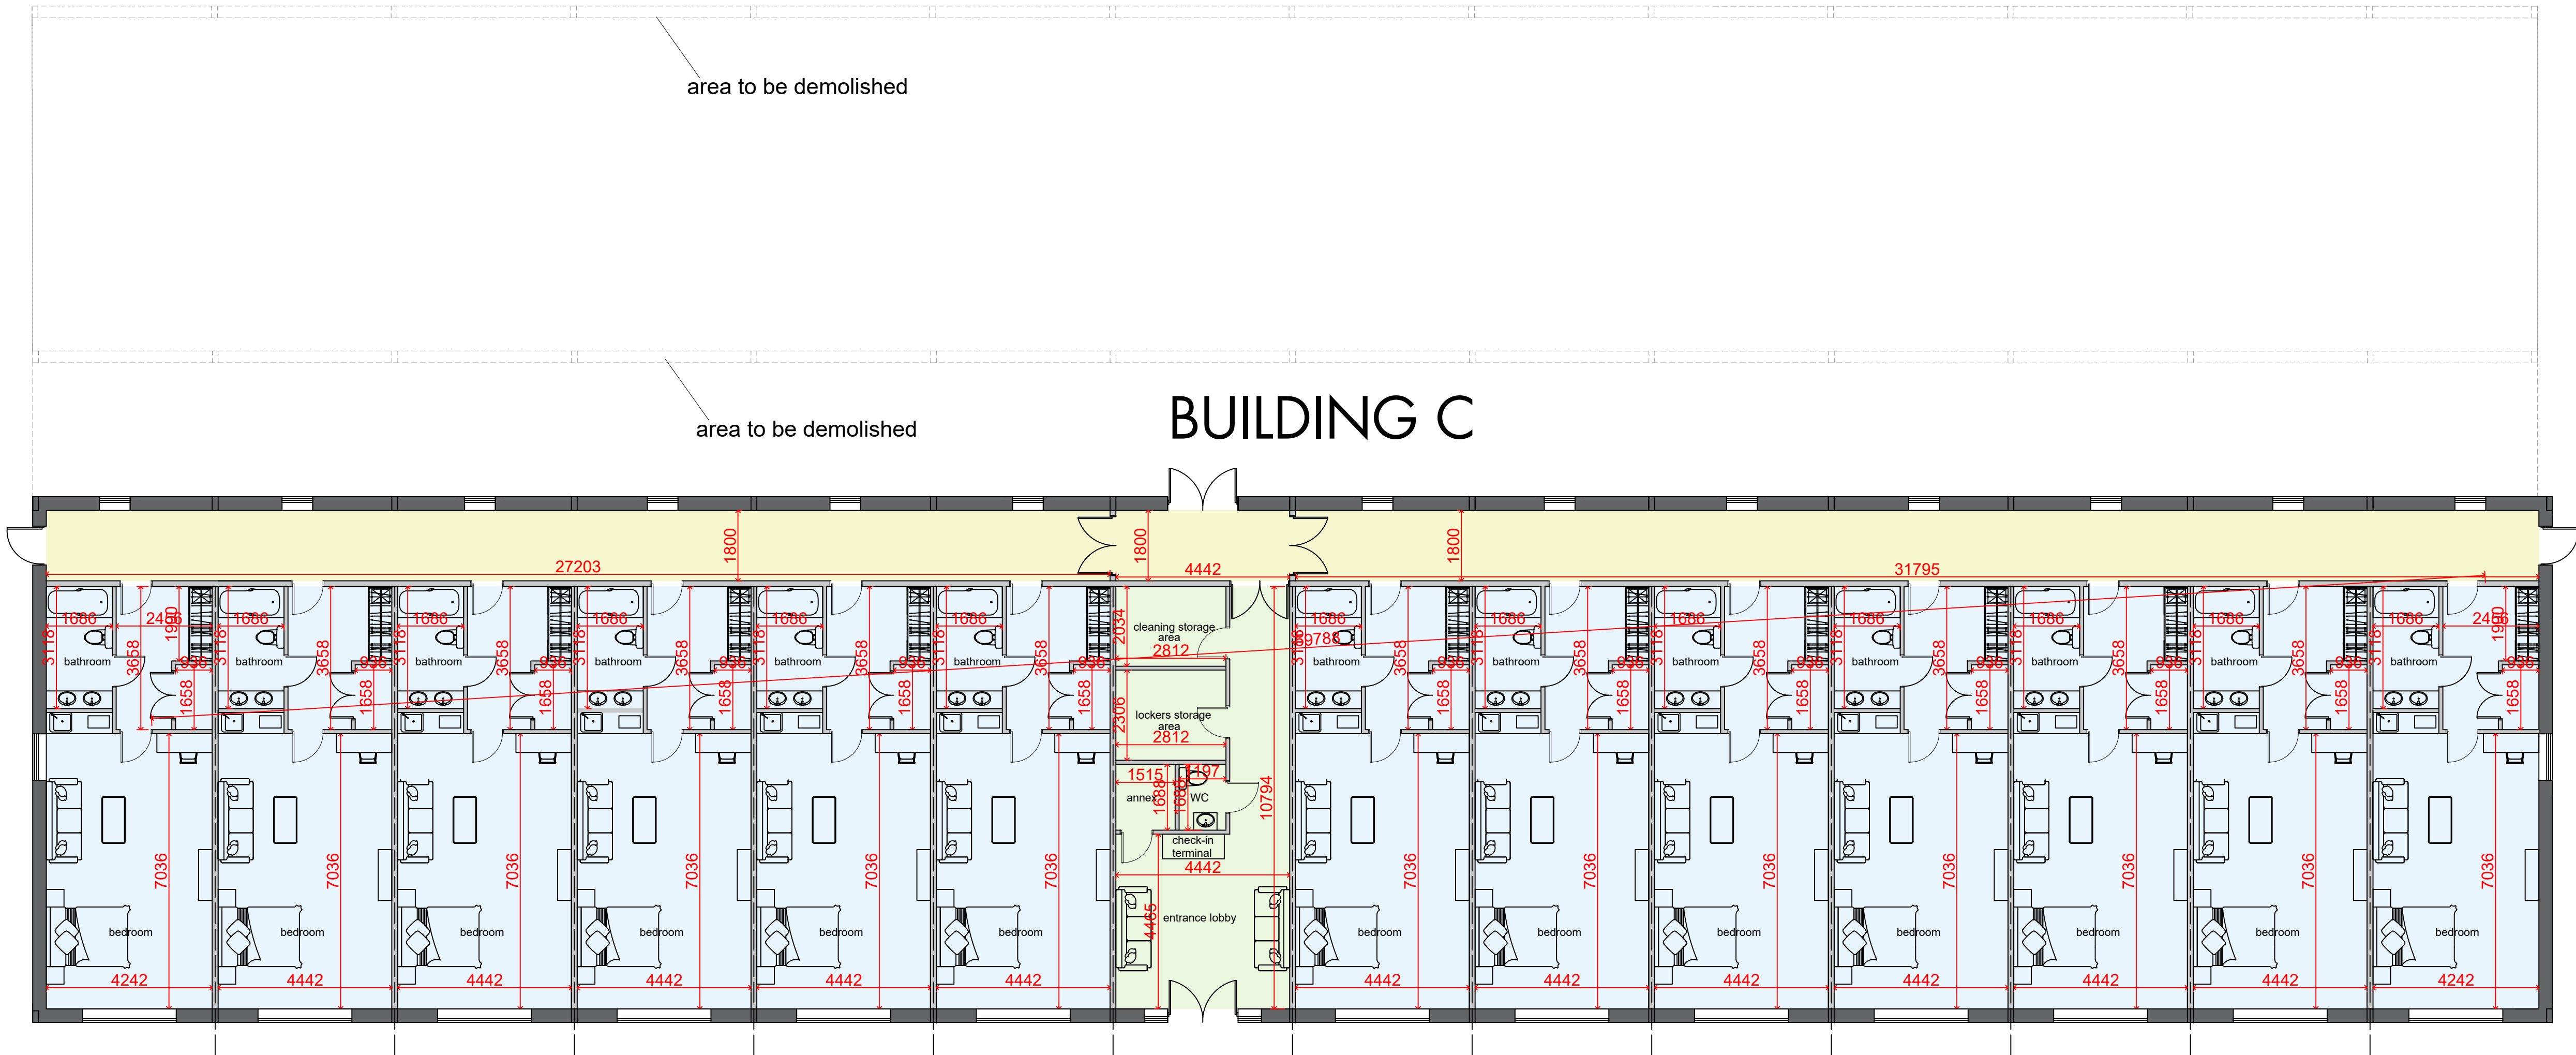

PROPOSED GROUND FLOOR PLAN

BUILDING C

 

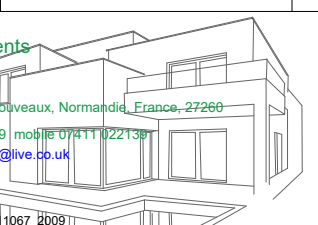Drawing title	Proposed floor plans and elevations	
Project	Proposed conversion to form 13 hotel rooms	
Address	Glasspool Farm Part Lane, Riseley, RG7 1RU	
Client		
Scales	1:100 and 1:200	
Date	July 2024	
Drawing Number:	GP/06/24	Rev
Architectural elements Ingenio Designs Ltd La Caverne, Mortons Hill, Boreham, Essex, SS16 5JH Tel: office 0203 23241230 mobile 07811 022129 email: ingeniodesigns@icloud.com Registered Company no. 7111007 2007 Address: Suite 2, Riseley, RG7 1RU, Leighton Buzzard, Bedfordshire, LU7 9JY		