




EXISTING ELEVATIONS

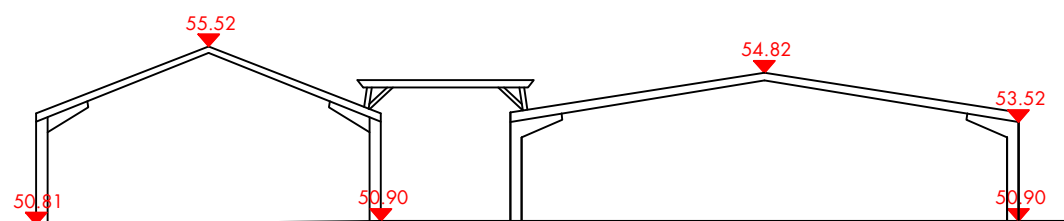

SIDE ELEVATION (West)

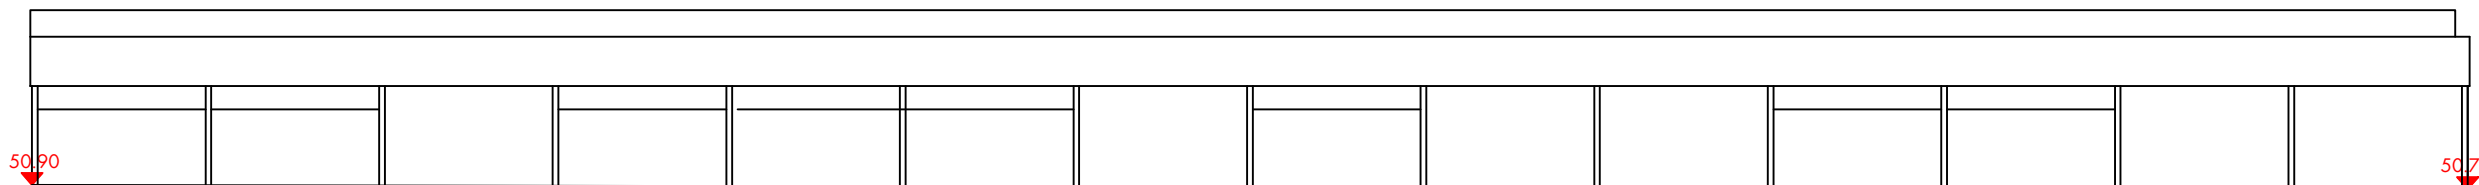


FRONT ELEVATION (South)

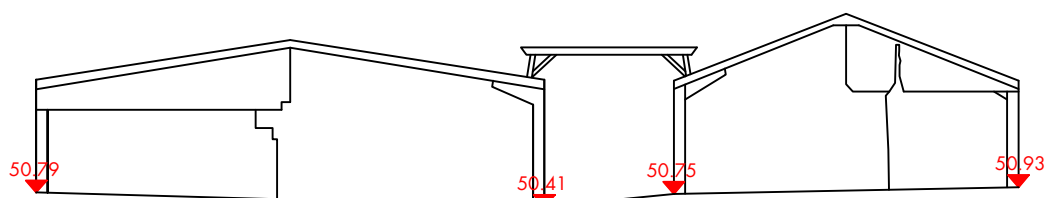


SIDE ELEVATION (East)




REAR ELEVATION (North)

 

BUILDING C

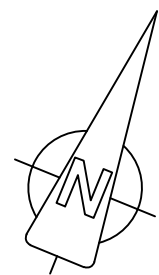

EXISTING FLOOR PLAN

 

BUILDING C

Drawing title	Existing floor plans and elevations BLDG C	
Project	Proposed conversion to form 13 hotel rooms	
Address	Glasspool Farm Part Lane, Riseley, RG7 1RU	
Client		
Scales	1:100 and 1:200	
Date	July 2024	
Drawing Number:	GP/05/24	Rev
Architectural elements Imagon Designs Ltd La Courneuve, Normandy, France 97900 Tel: office 0033 232412899 / mobile 0033 771122177 email: imagondesigns@live.fr uk		
Registered Company no: 711607 8501 Address: Suite 2, Riseley, 10, Linstead Road, Linstead, LEB 6CY		