


All dimensions are to be checked on site before work commences.
Figured dimensions to be taken in preference to scaled dimensions.
If in doubt please ask.
© Copyright reserved.

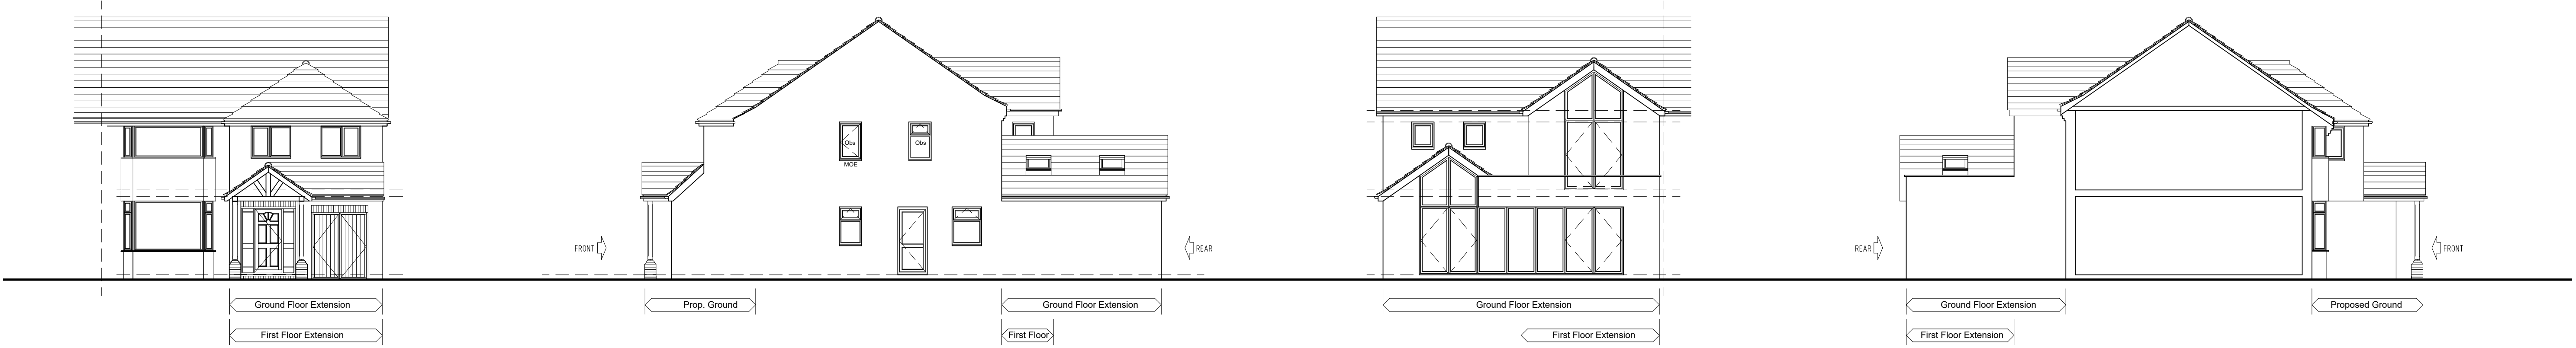

FRONT ELEVATION As Proposed
Scale 1:100

SIDE ELEVATION As Proposed

REAR ELEVATION As Proposed

SIDE ELEVATION As Proposed




FRONT ELEVATION As Existing
Scale 1:100

SIDE ELEVATION As Existing

REAR ELEVATION As Existing

SIDE ELEVATION As Existing

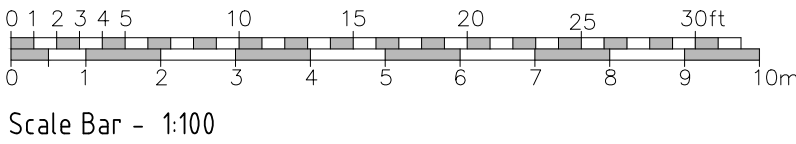

Rev	Description	Date	Initials
FOR PLANNING SUBMISSION			
HOLTHAM+NEWMAN ARCHITECTS The Old Dairy 282a Hyde End Road, Spencer's Wood, Reading, Berkshire, RG7 1DN T: 07971 316499 E: hello@hnarchitects.co.uk			
Project: 13, Evendons Lane Wokingham Reading RG41 4AA			
Client Mr. and Mrs. A. Bassan			
Drawing Title: External Elevations Front, Rear and Side Views - As Existing and Proposed			
Scale: 1:100 @ A1		Dwg. No.: 2529-P103	
-		-	
Drawn by: DH		-	
Date: July 2026		-	