

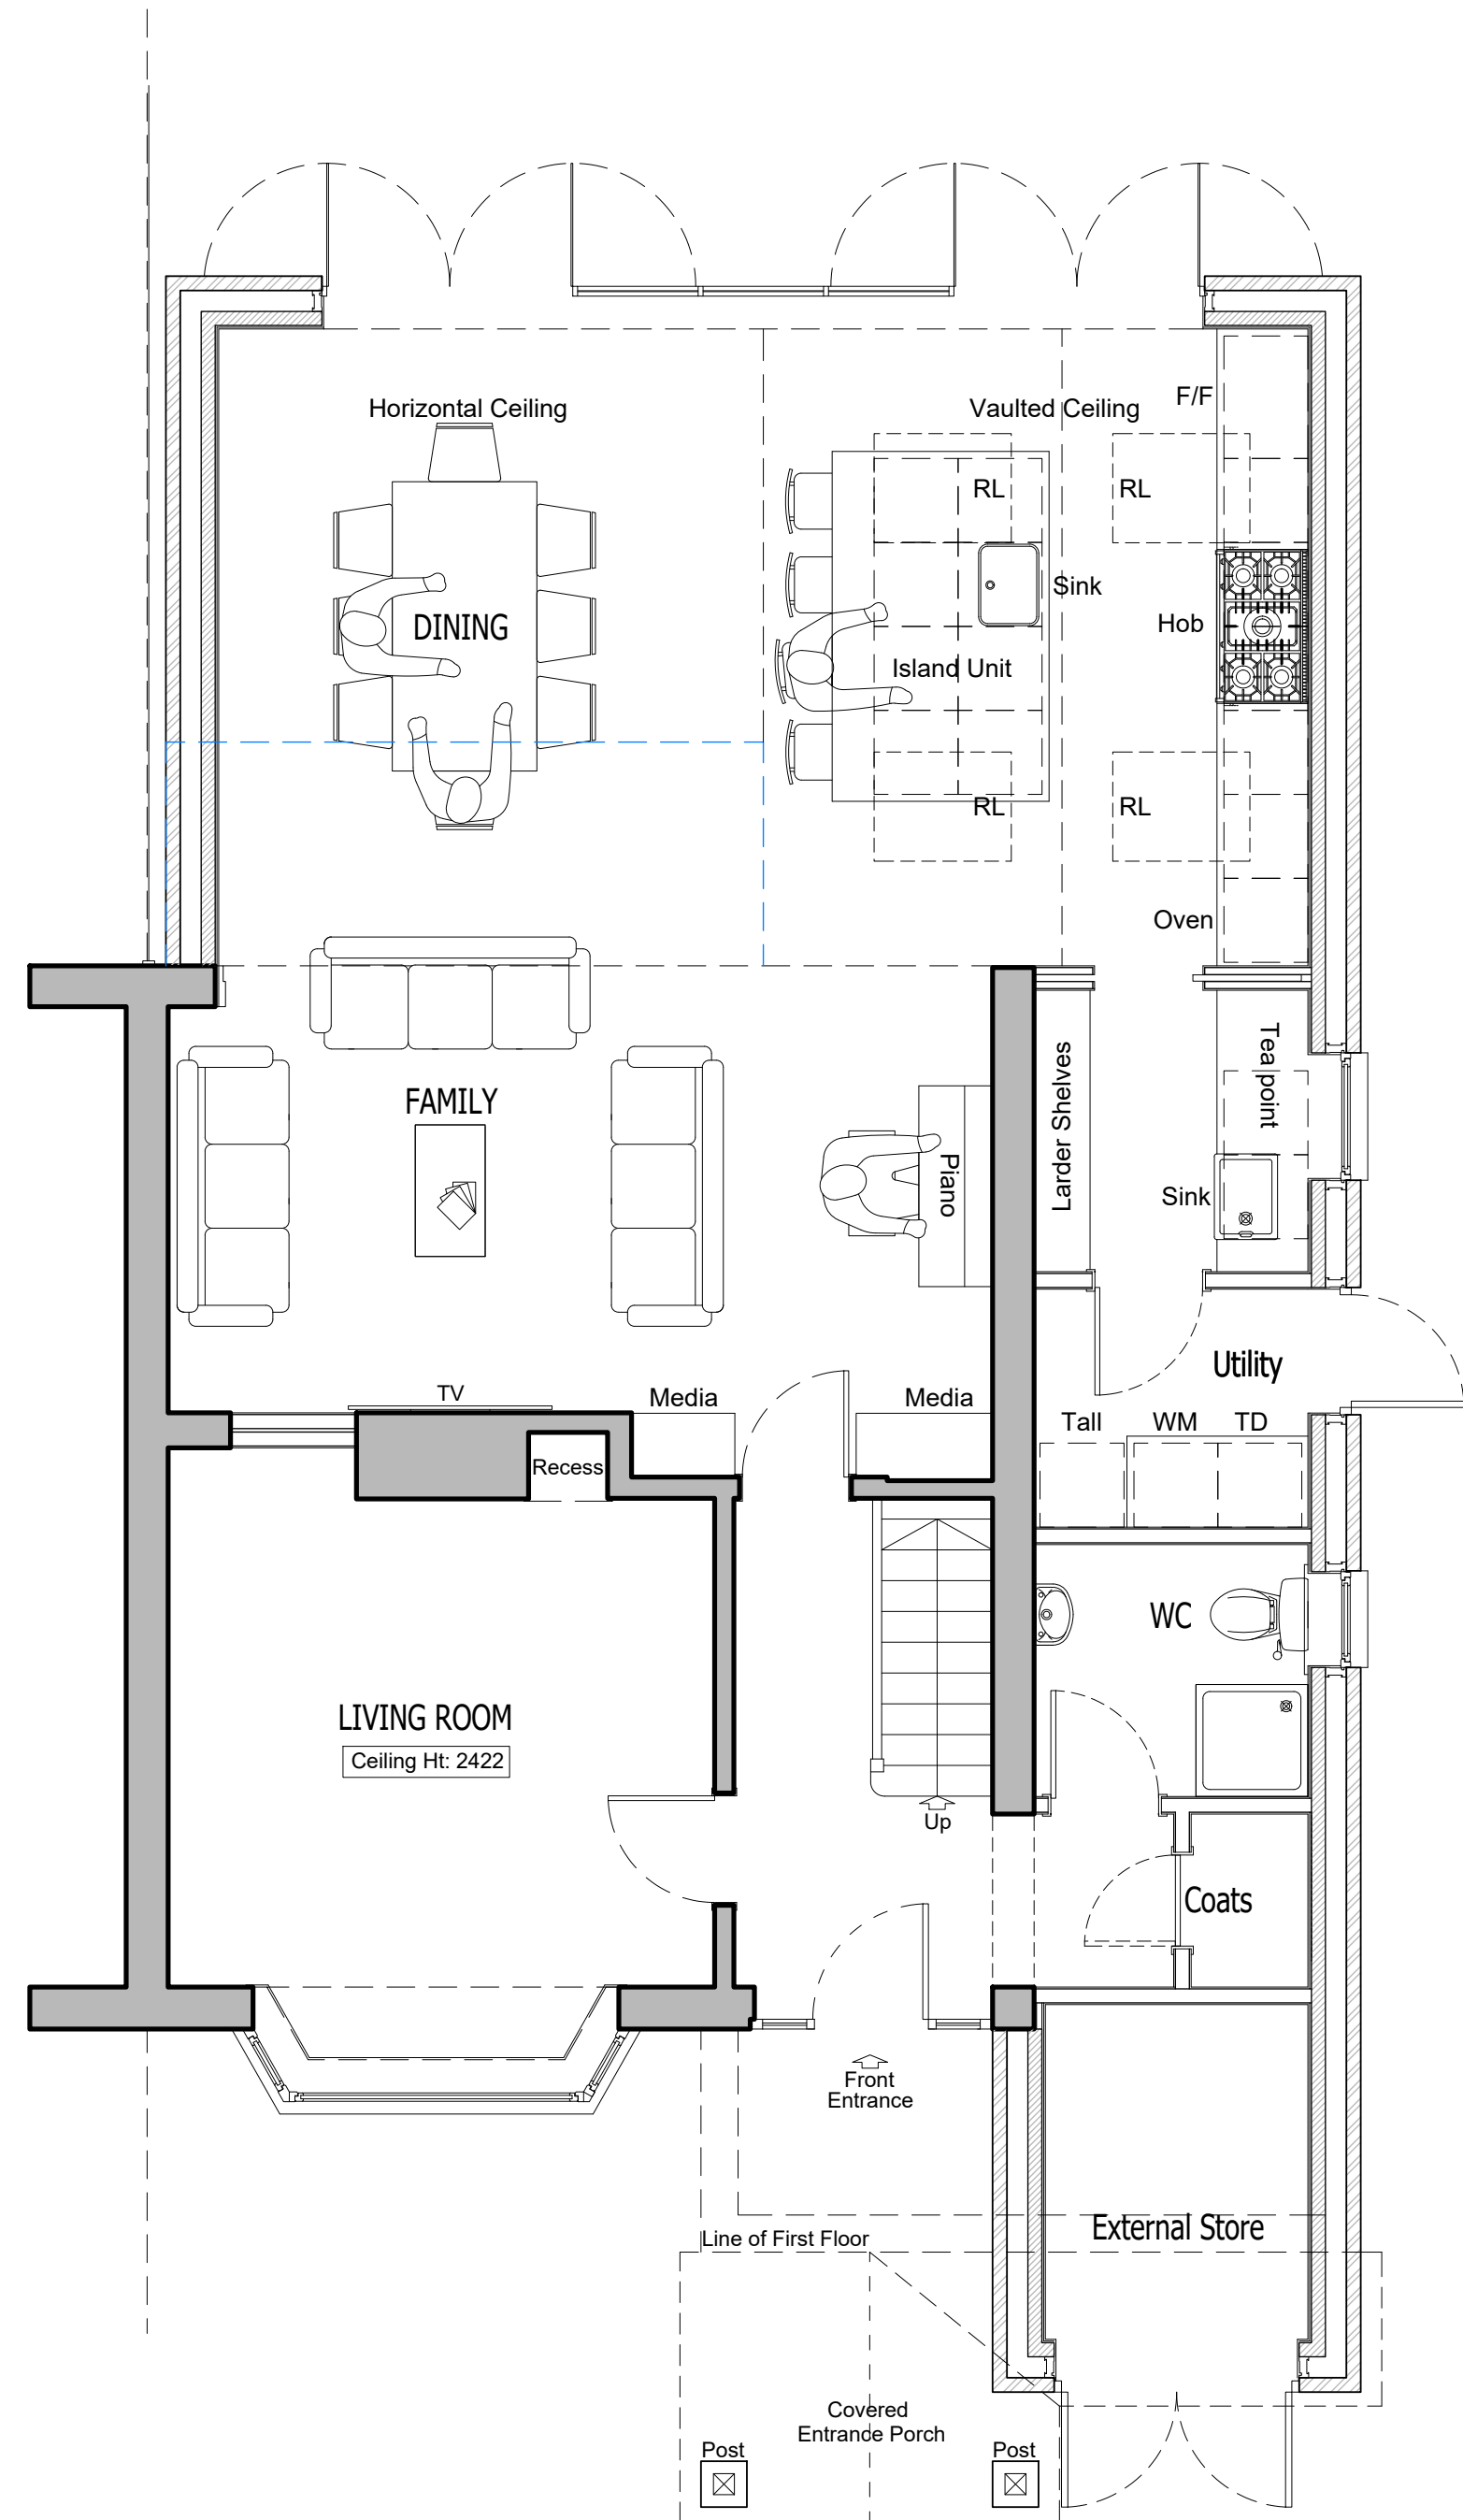


All dimensions are to be checked on site before work commences.
Figured dimensions to be taken in preference to scaled dimensions.
If in doubt please ask.
© Copyright reserved.

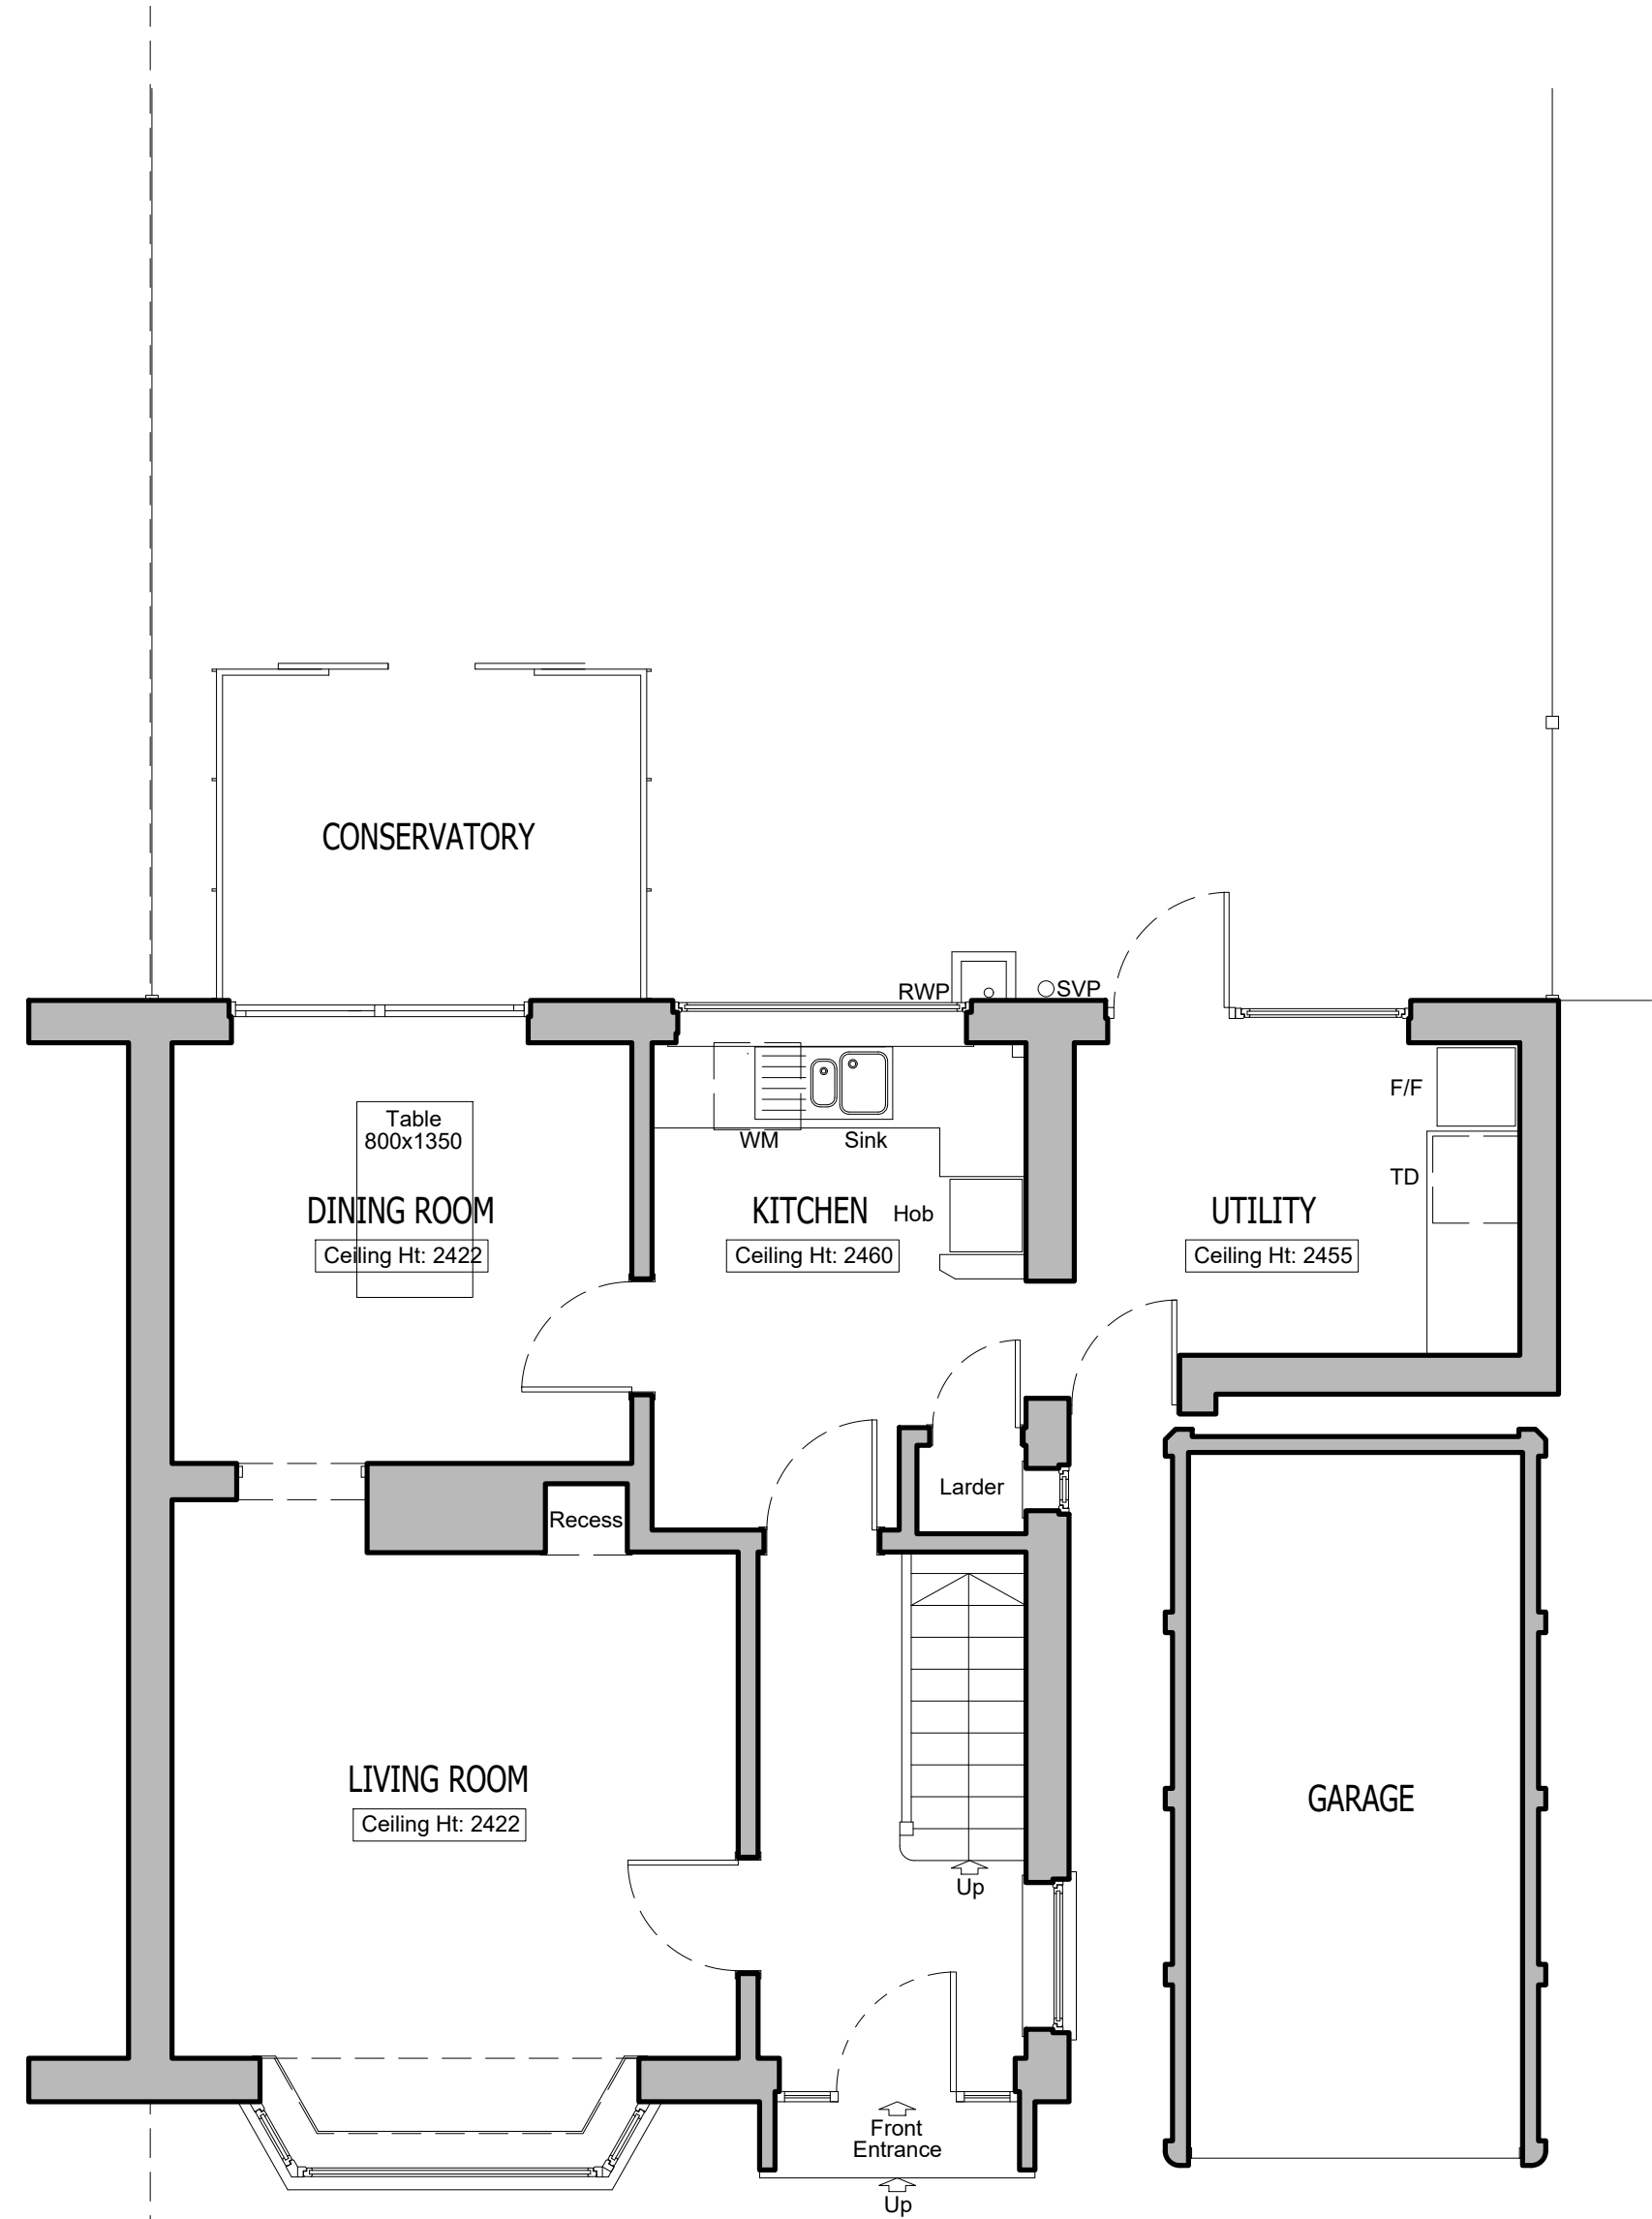

GROUND FLOOR PLAN As Proposed
Scale 1:50

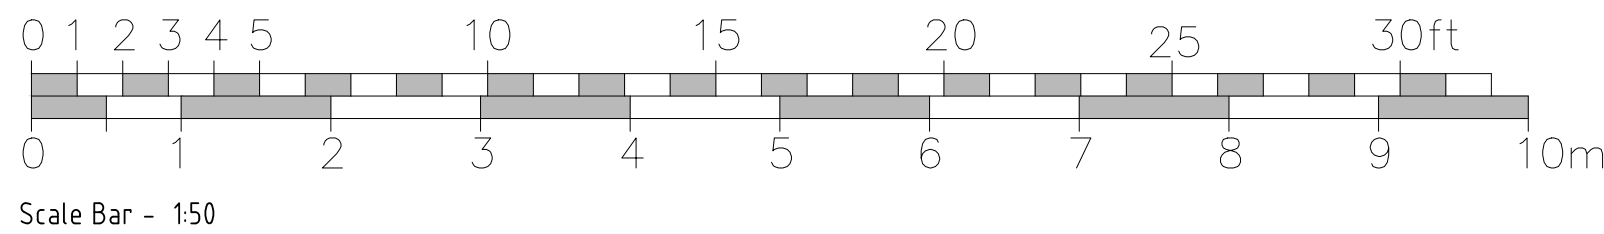

GROUND FLOOR PLAN As Existing
Scale 1:50

Rev	Description	Date	Initials
FOR PLANNING SUBMISSION			
HOLTHAM+NEWMAN ARCHITECTS			
'The Old Dairy' 282a Hyde End Road, Spencer's Wood, Reading, Berkshire, RG7 1DN			
T: 07971 316499 E: hello@hnarchitects.co.uk			
Project: 13, Evendons Lane Wokingham Reading RG41 4AA			
Client Mr. and Mrs. A. Bassan			
Drawing Title: General Arrangement Plans Ground Floor Level - As Existing and Proposed			
Scale:	1:50 @ A1	Dwg. No.:	2529-P101
Drawn by:	DH	Date:	July 2026
		Rev.:	-