
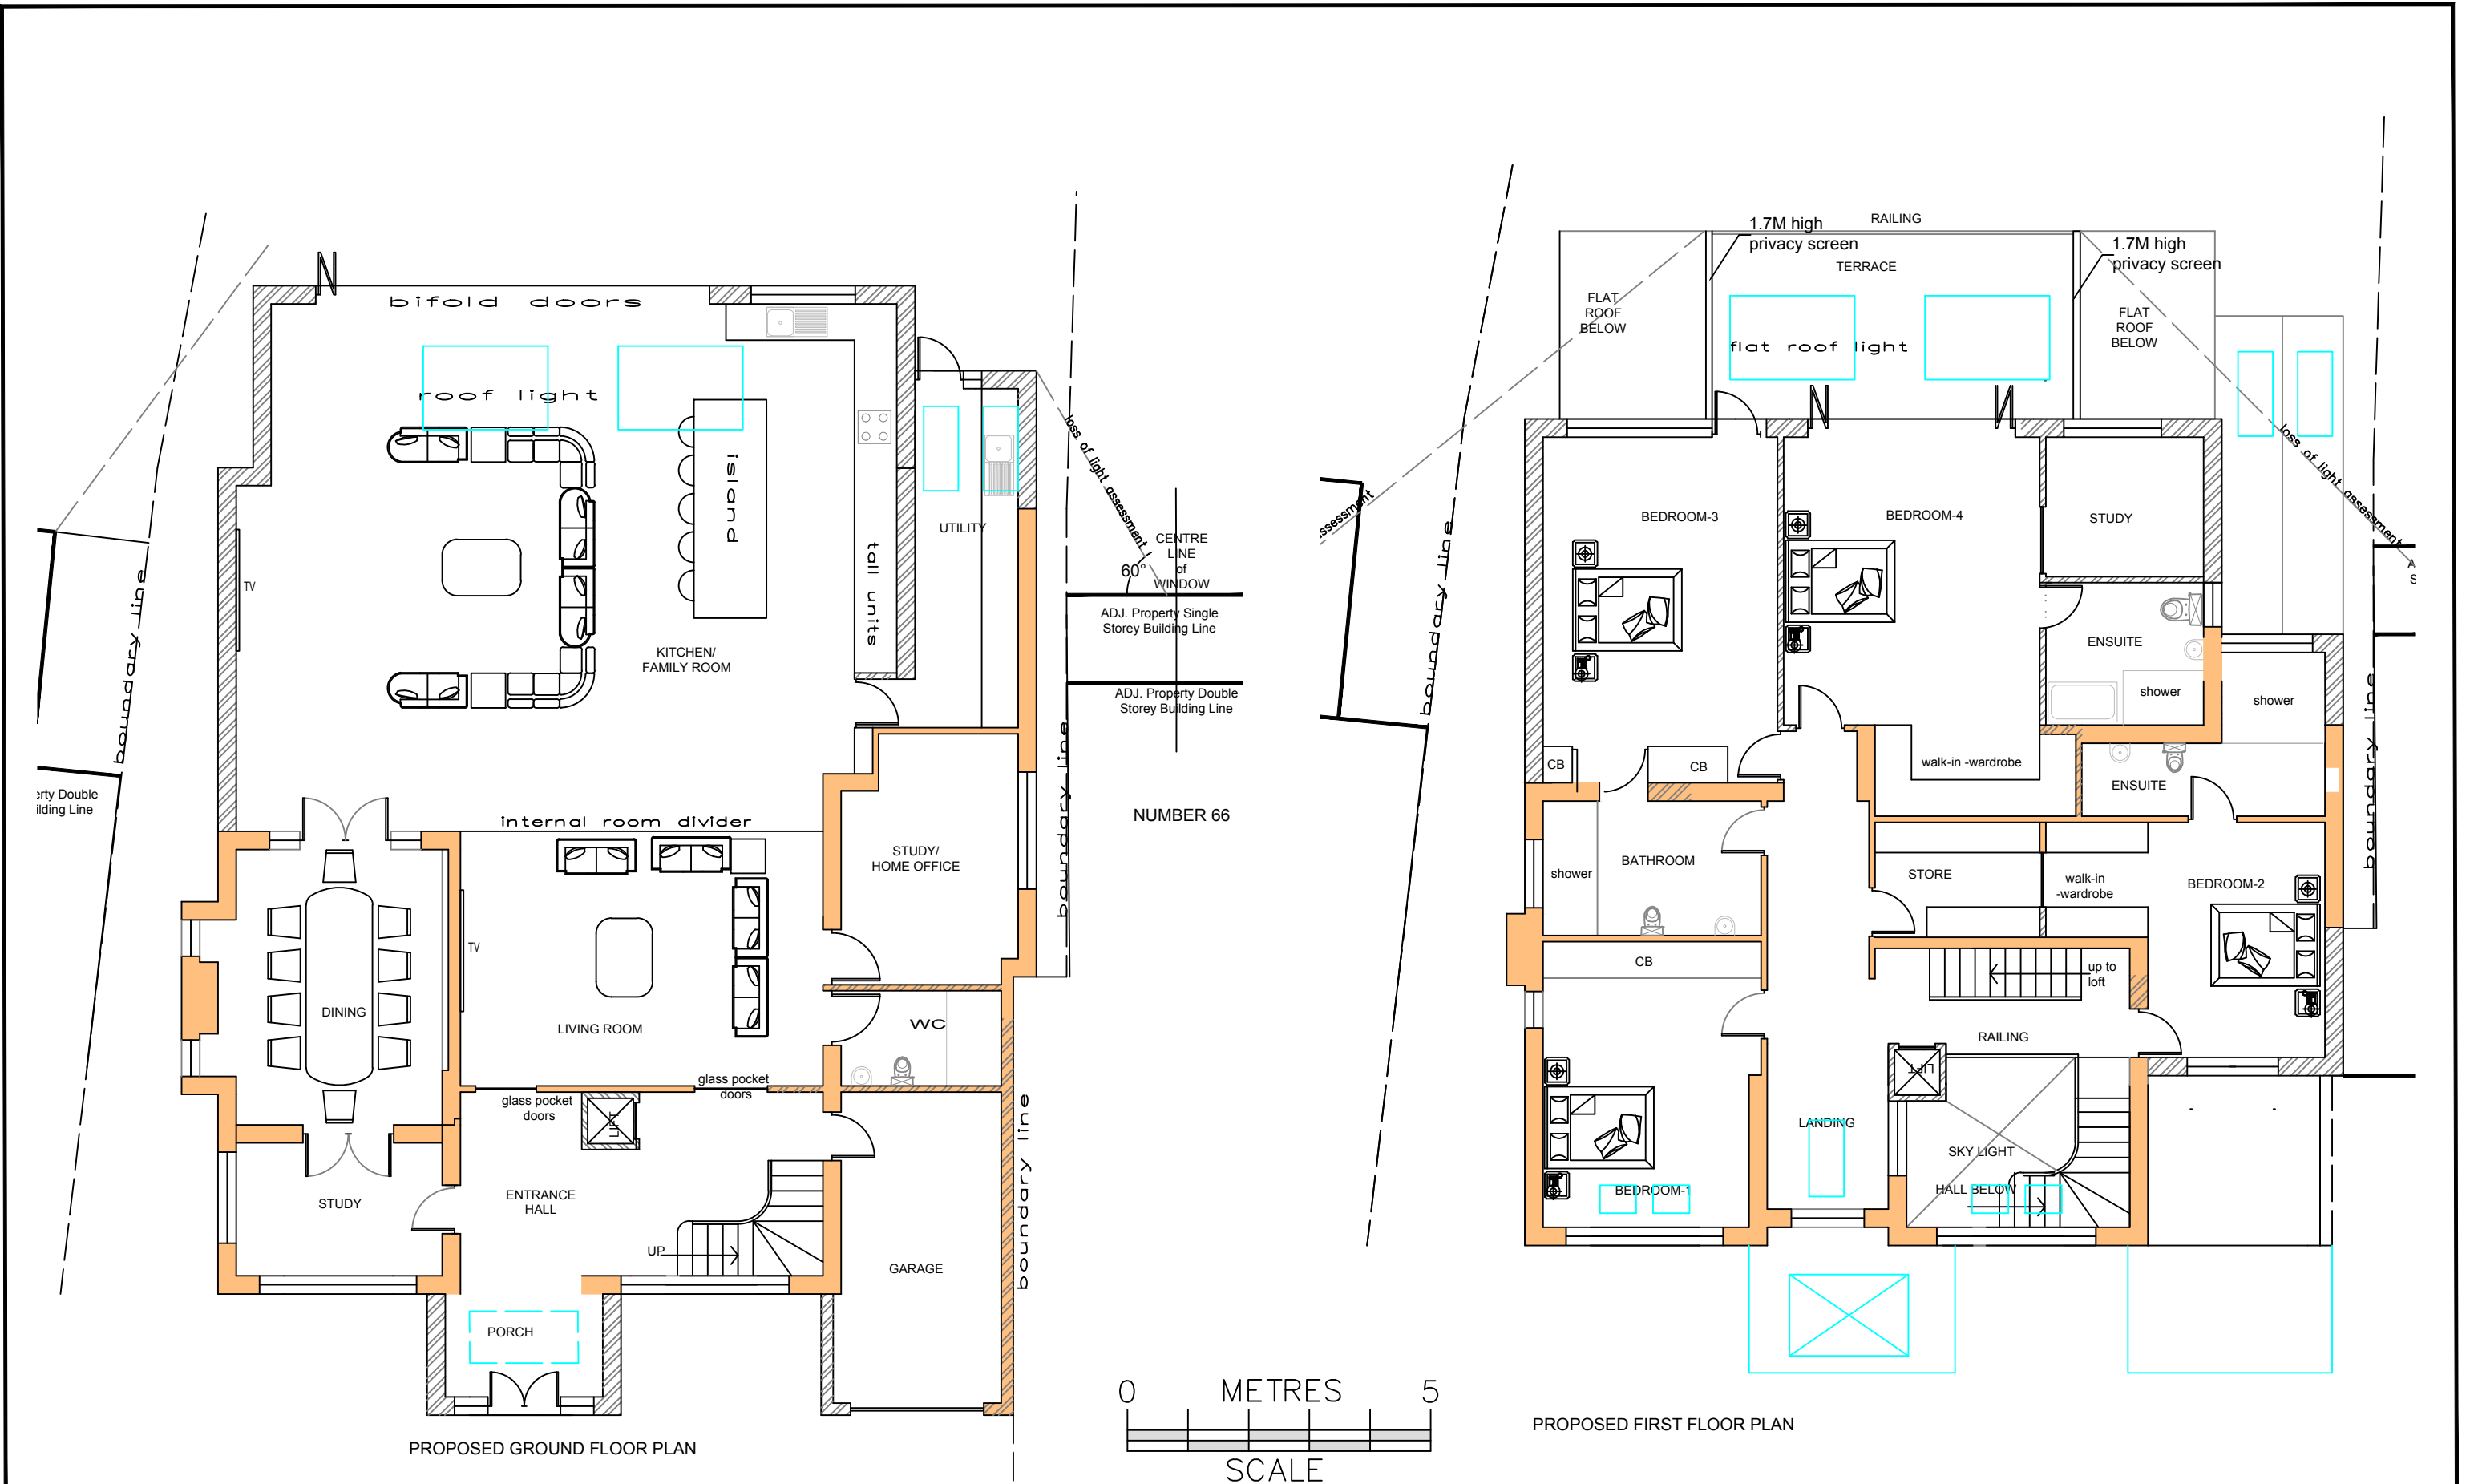


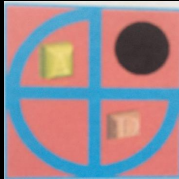

	PROJECT:		DRAWN BY:	P.S.	DRAWING TITLE:		ArchDezine Limited archdeziner7@gmail.com		
	PROPOSED DOUBLE STOREY EXTENSION				PROPOSED FLOOR PLANS				
	68 Beech Lane Earley				DRAWING NUMBER:				
					VC-01				
			DATE:	30/05/2025					
			SCALE:	1:100@A3					
			FILENAME:	22004					