

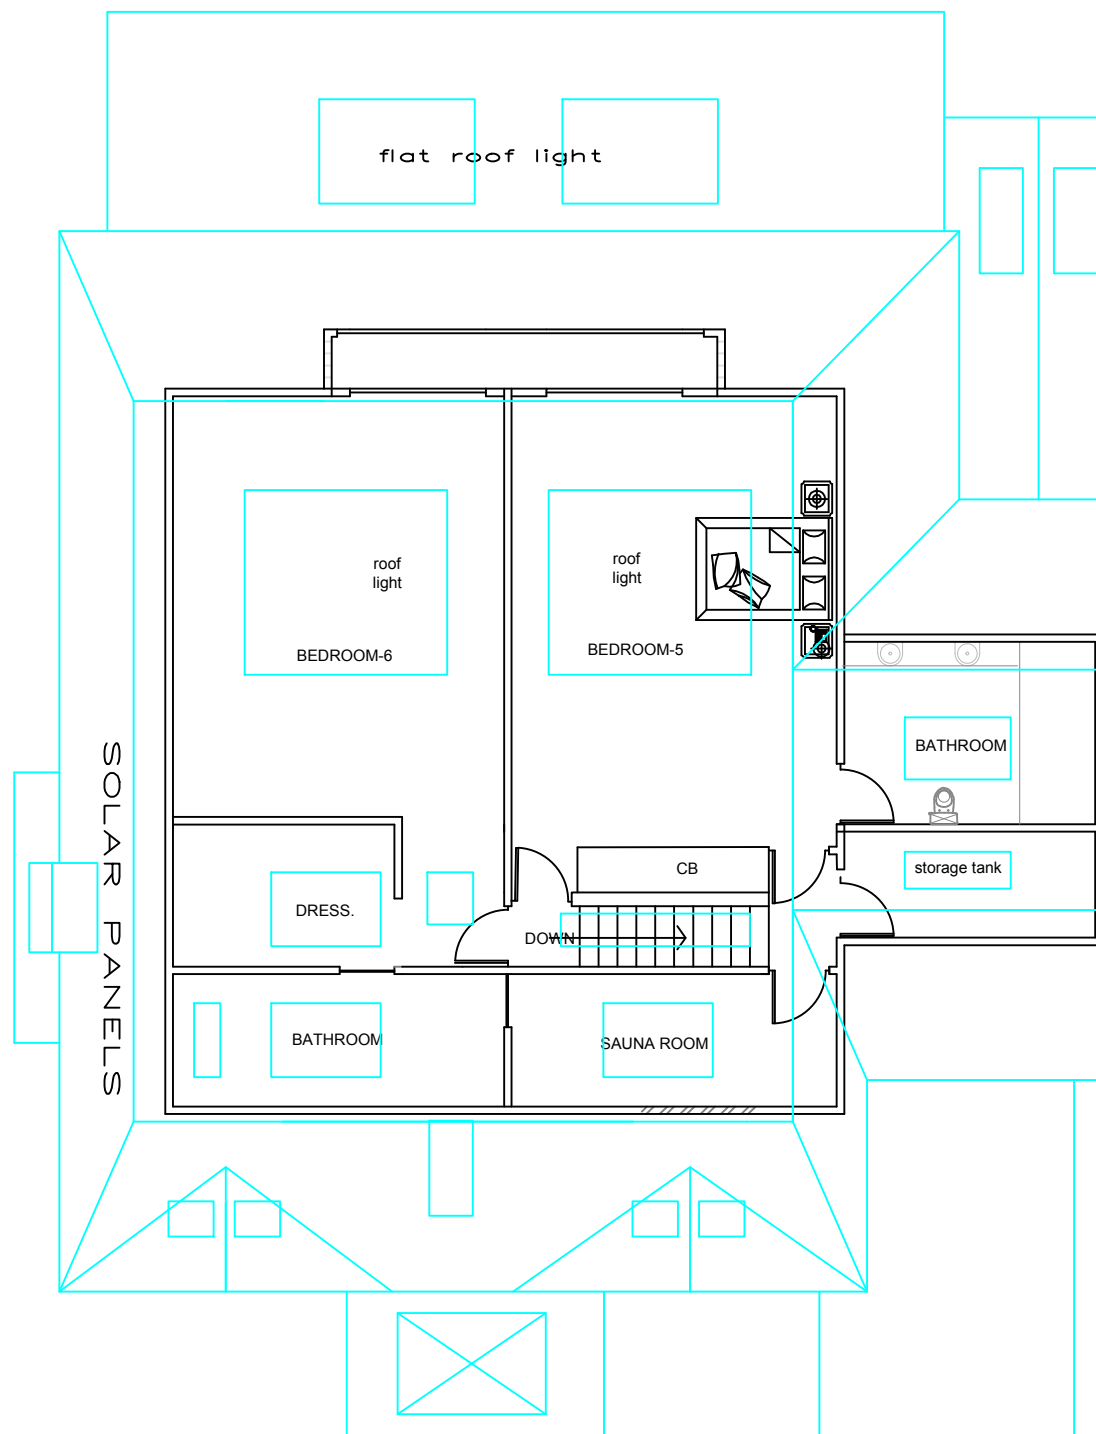


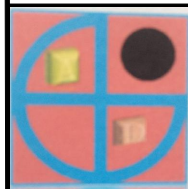

PROPOSED LOFT FLOOR PLAN

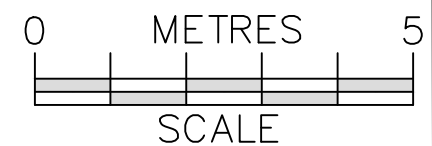

PROJECT:
PROPOSED DOUBLE STOREY EXTENSION

**68 Beech Lane
Earley**

DRAWN BY:	P.S.
DATE:	30/05/2025
SCALE:	1:100@A3
FILENAME:	22004

DRAWING TITLE:	
PROPOSED LOFT FLOOR PLAN	
DRAWING NUMBER:	VC-02

ArchDezine Limited
archdeziner7@gmail.com