




FRONT ELEVATION  
SCALE 1:100




SIDE ELEVATION  
SCALE 1:100




REAR ELEVATION  
SCALE 1:100

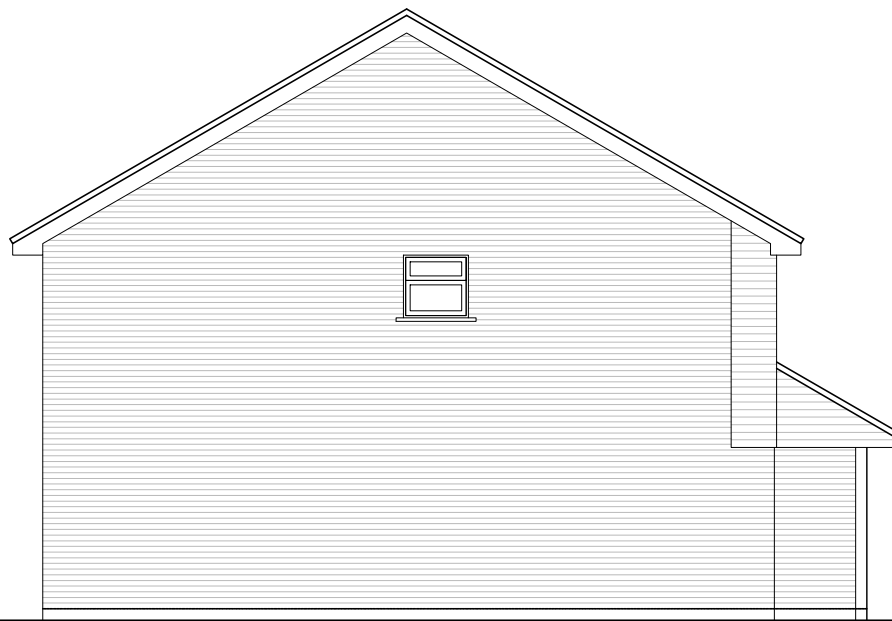


SIDE ELEVATION  
SCALE 1:100

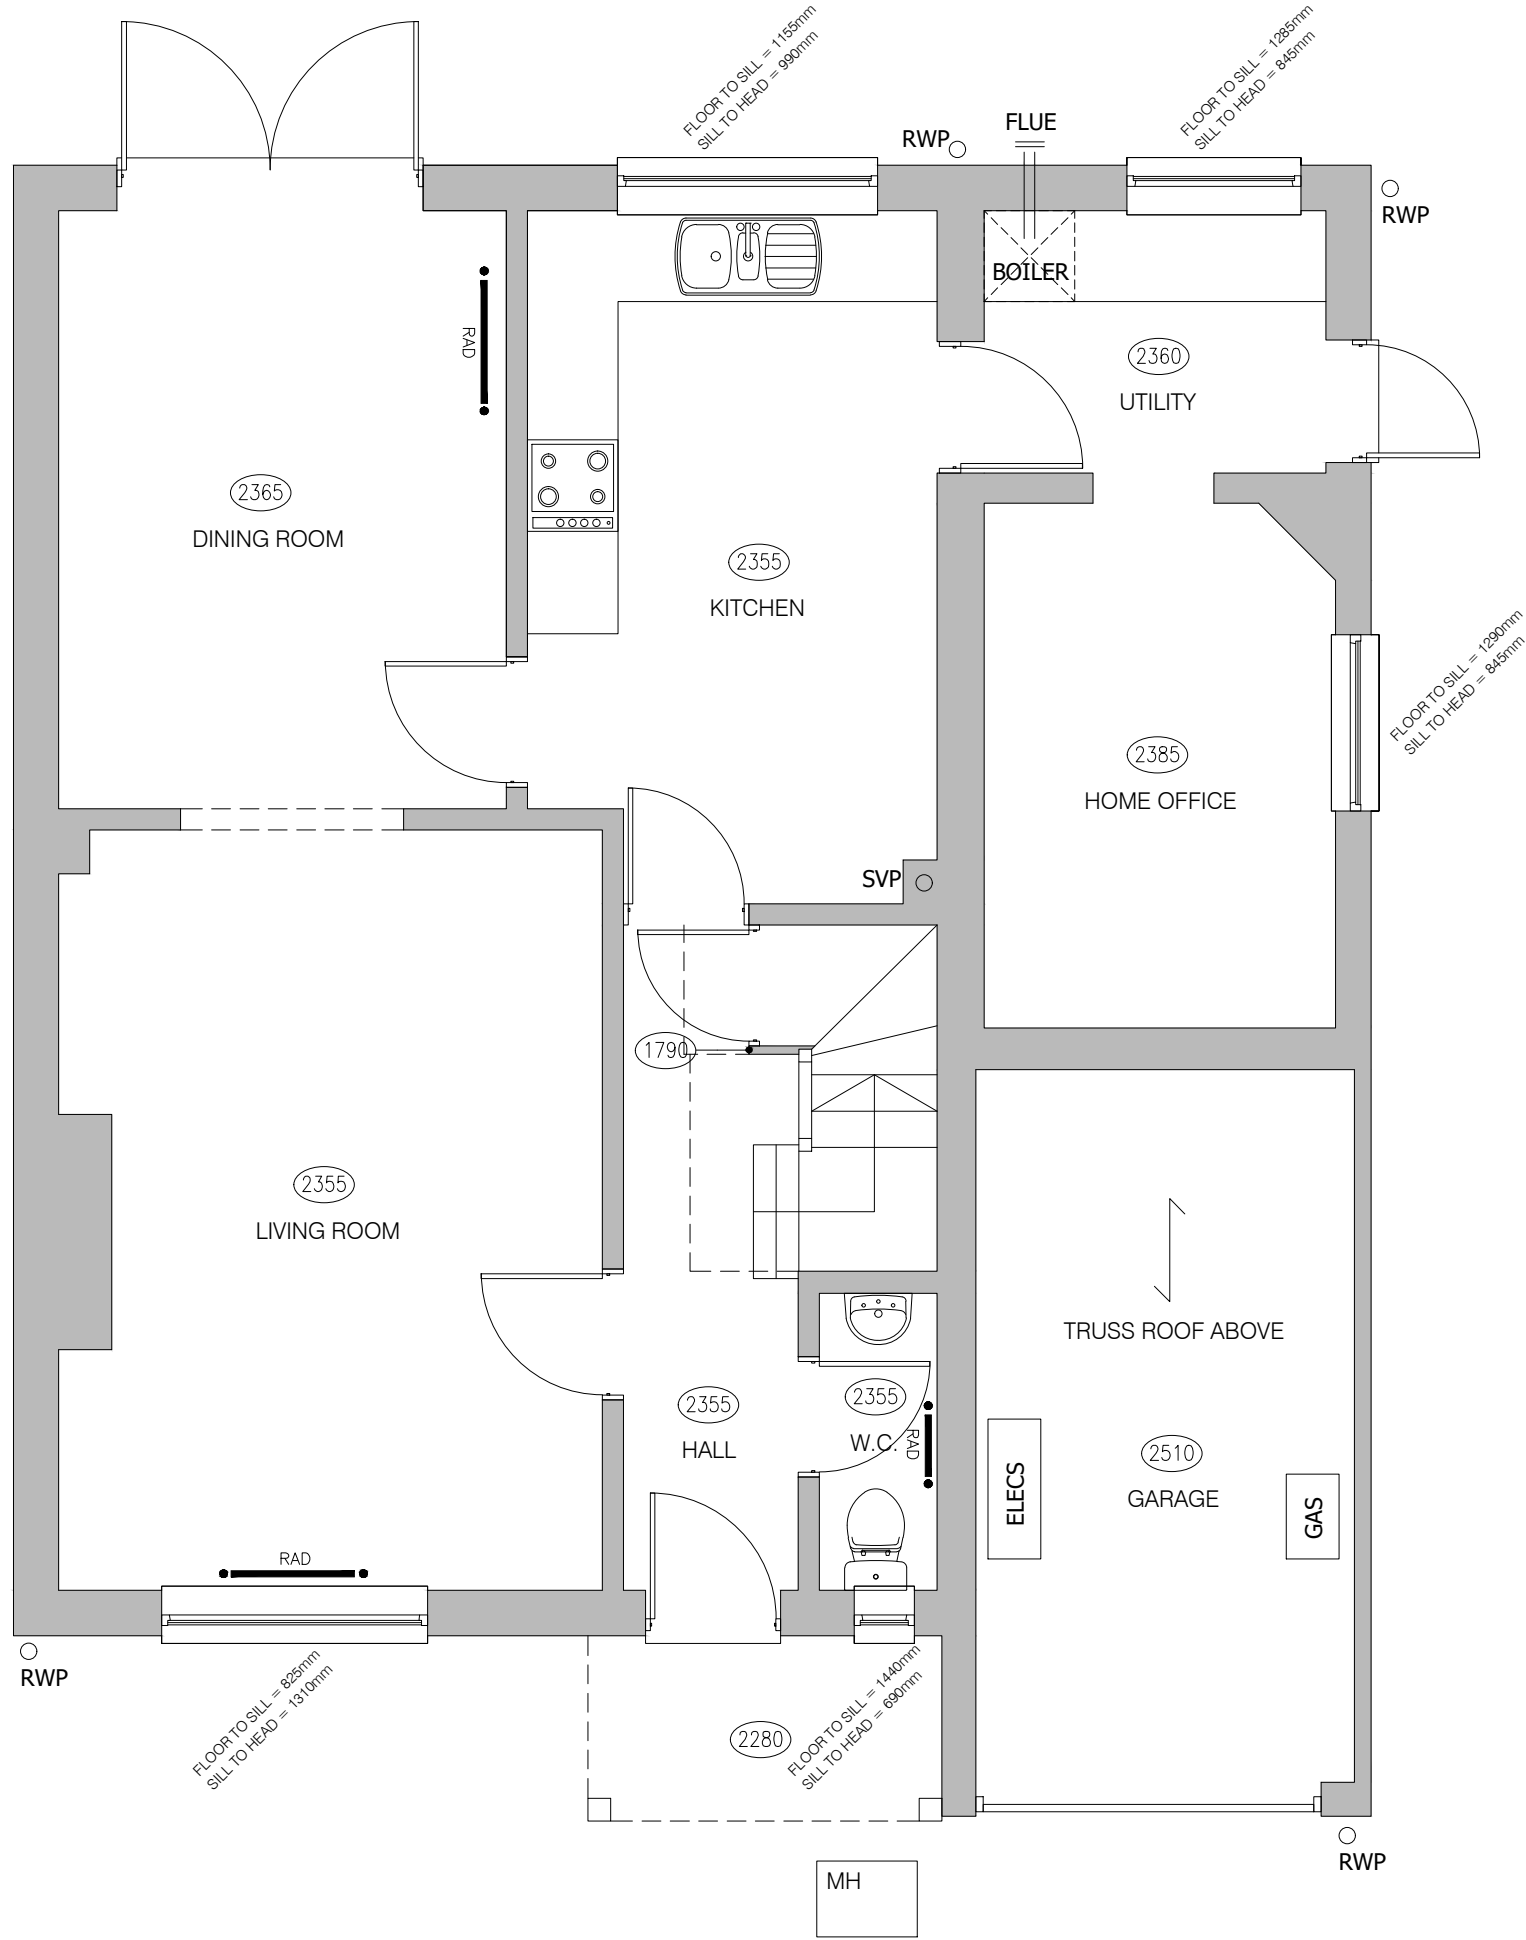


GROUND FLOOR PLAN  
SCALE 1:50

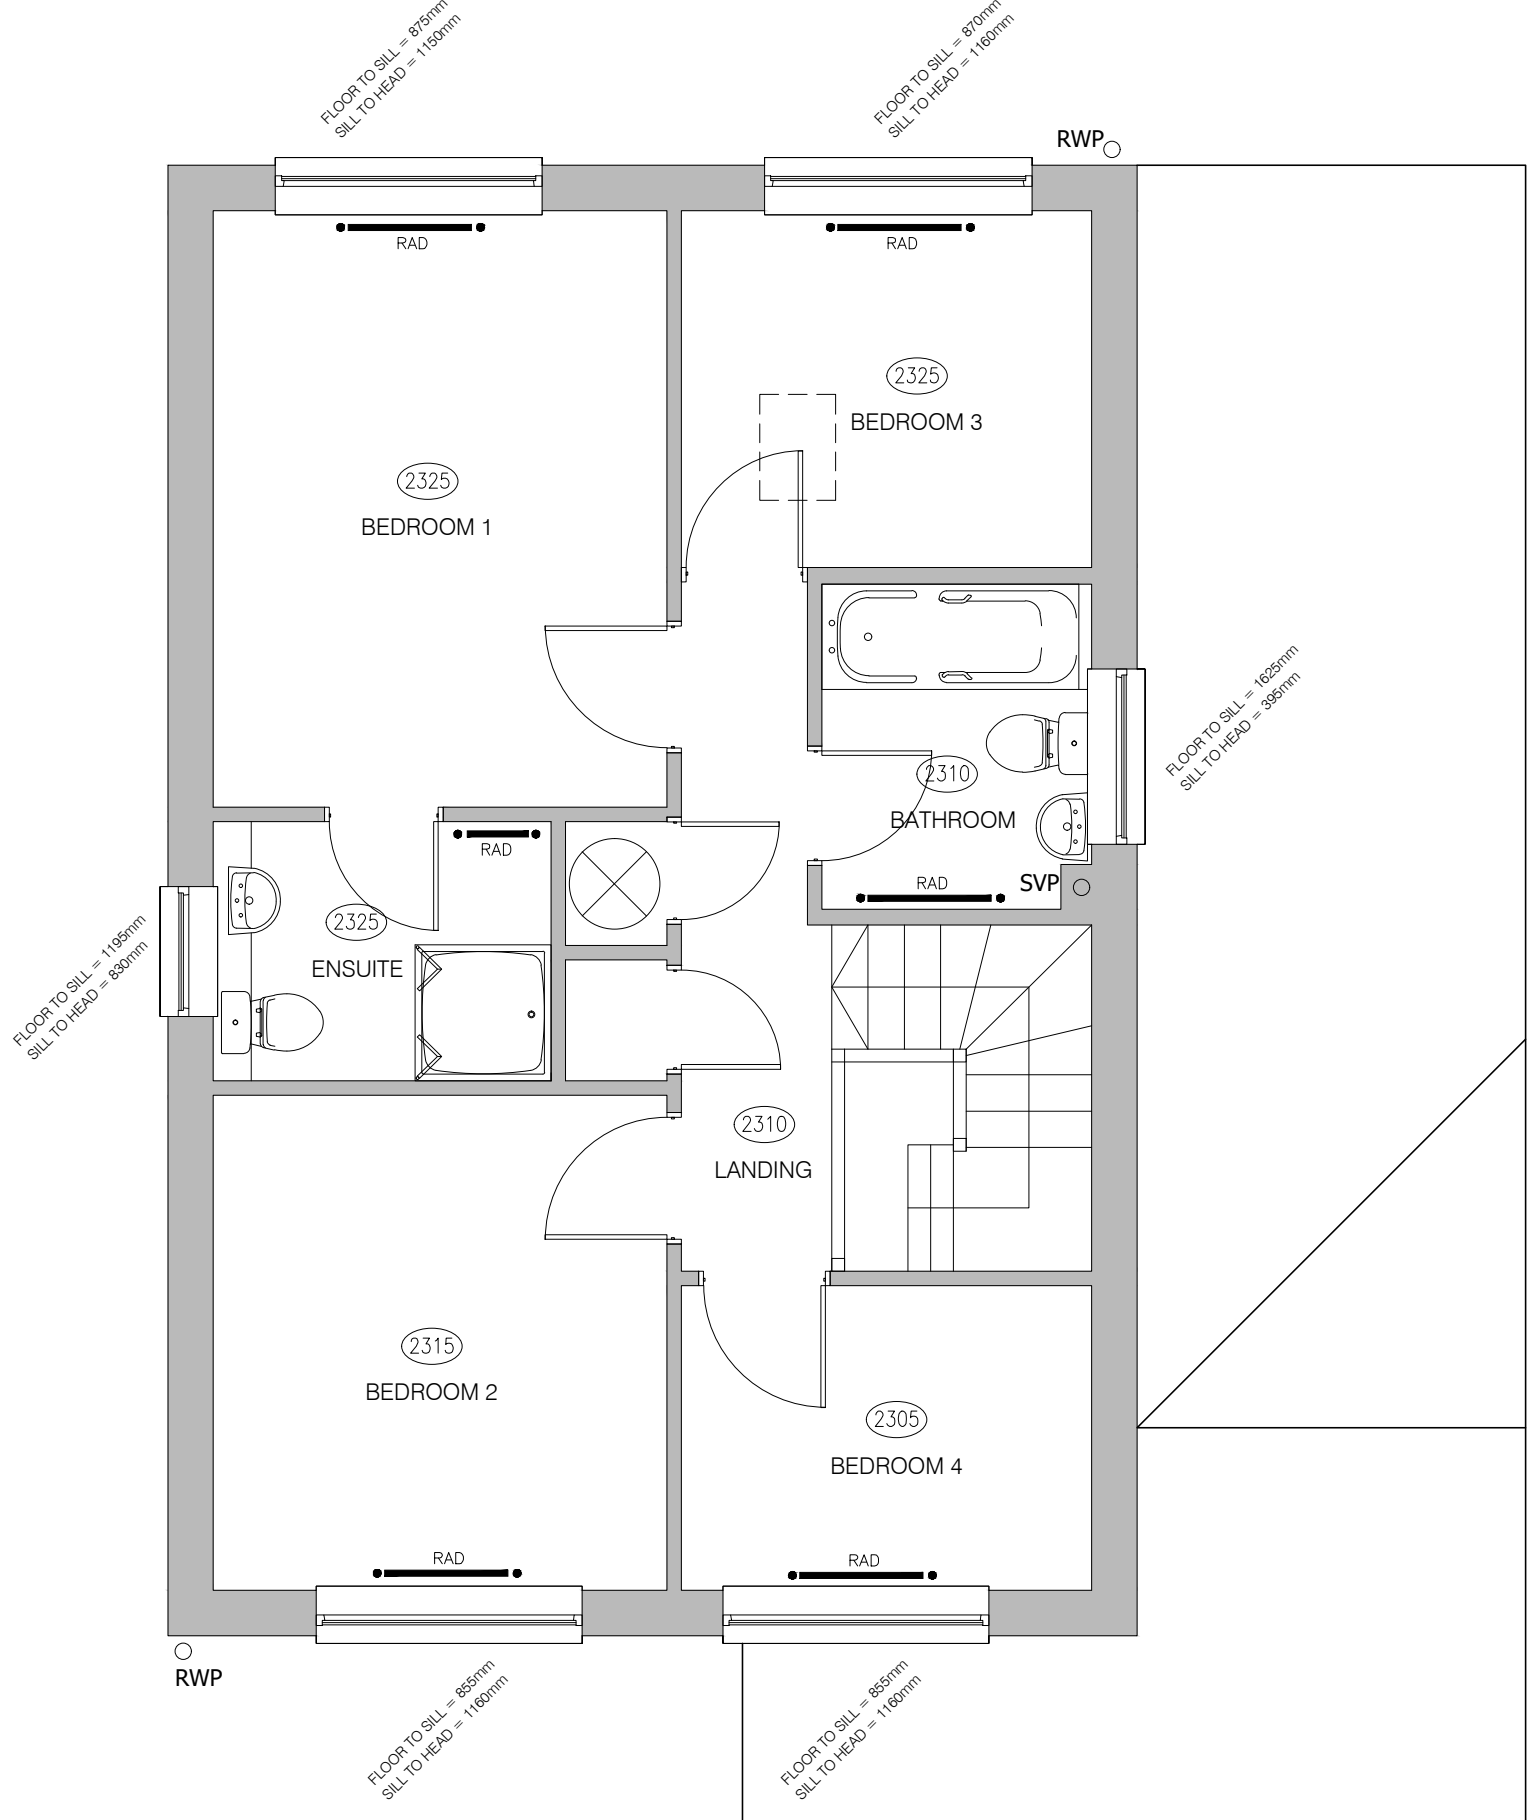

FIRST FLOOR PLAN  
SCALE 1:50

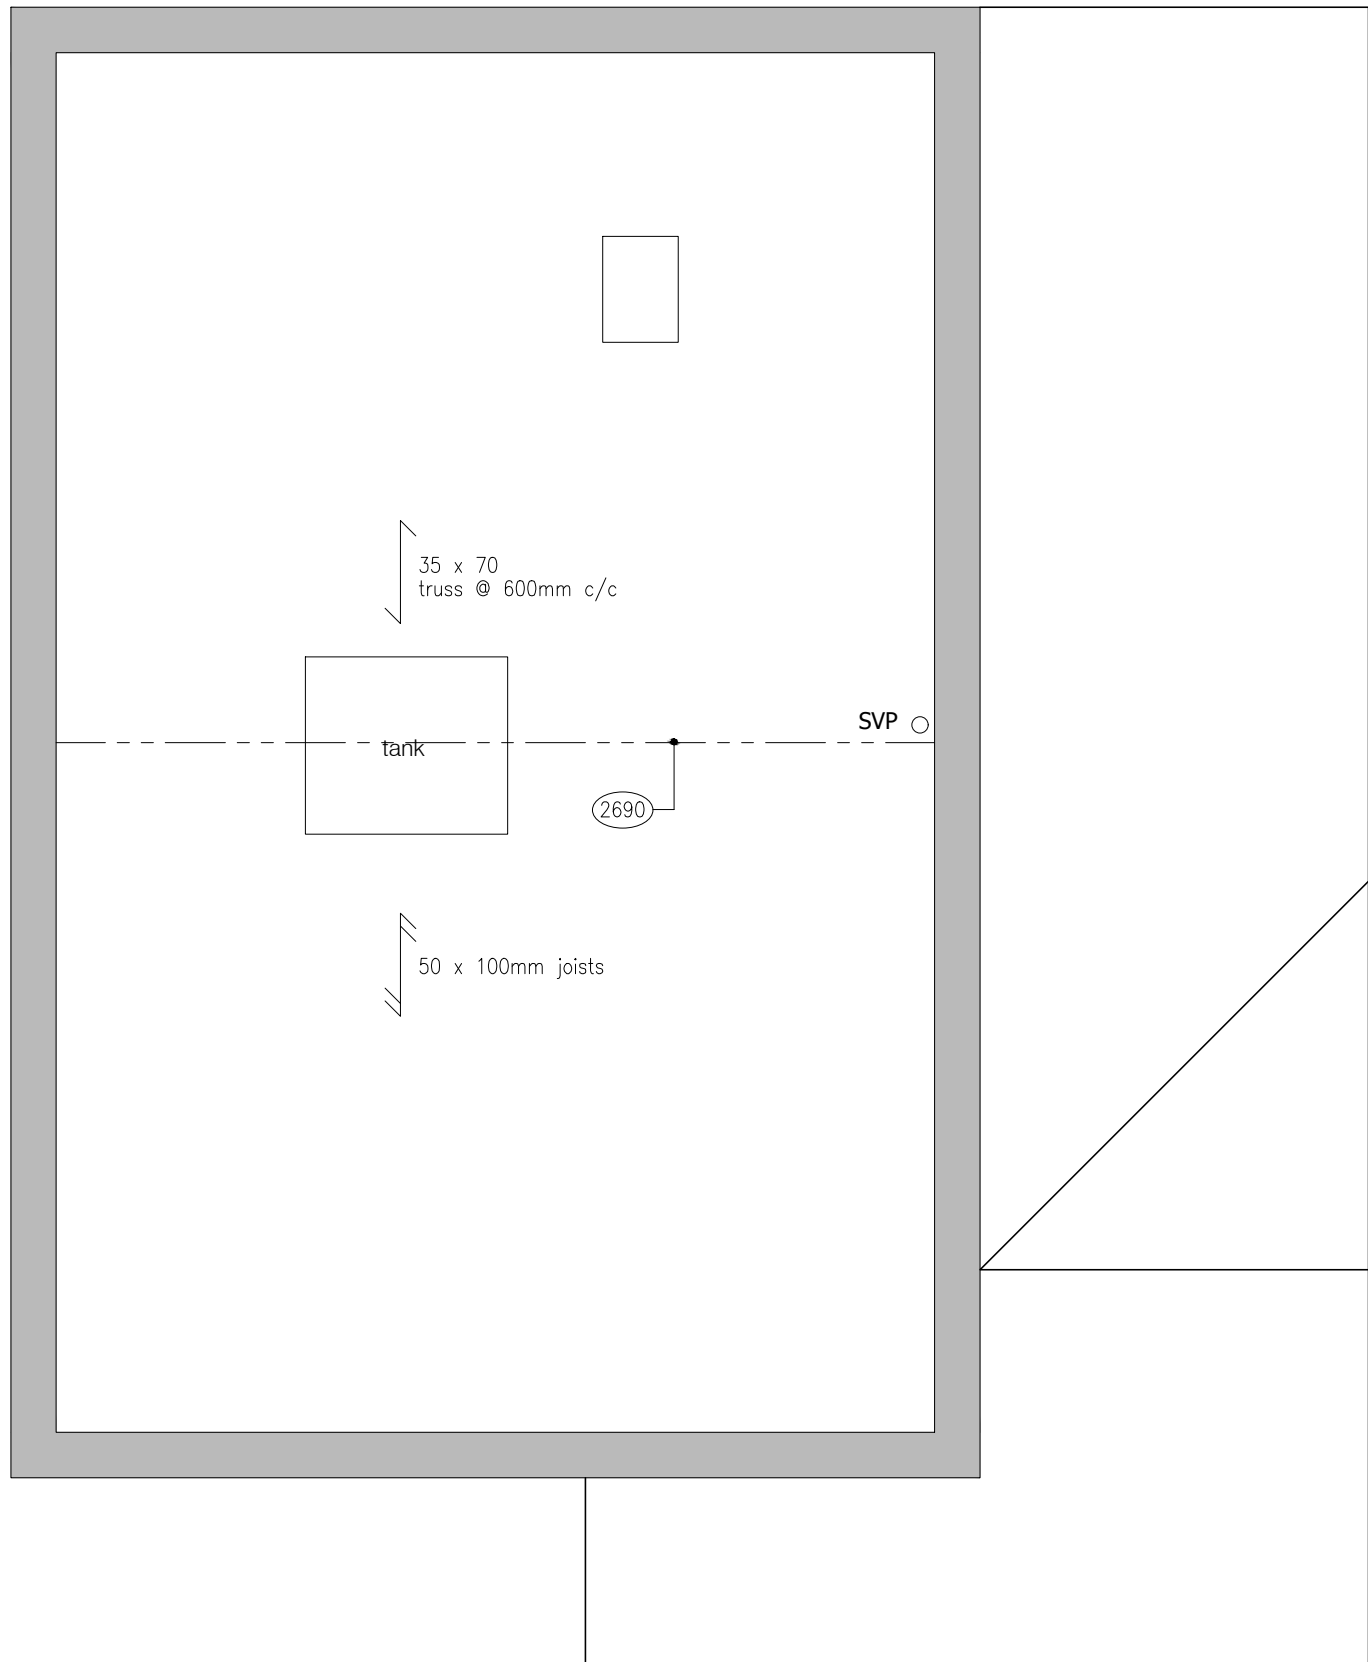

LOFT PLAN  
SCALE 1:50

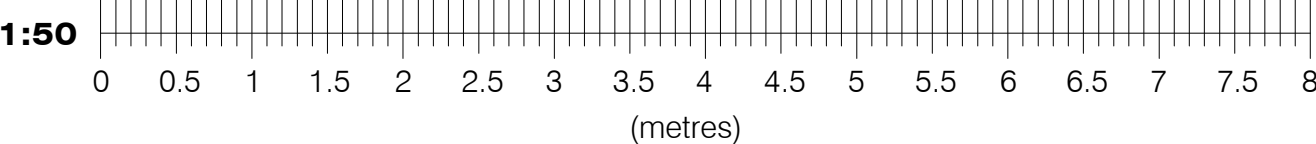

- NOTES:
- THIS DRAWING IS TO BE READ IN CONJUNCTION WITH ALL RELEVANT ARCHITECTS, SUB-CONTRACTORS AND ARCHITECTURAL DRAWINGS.
  - THIS DRAWINGS REMAINS THE COPYRIGHT OF JETARCH DESIGN LTD AND MAY NOT BE SHARED OR REPRODUCED WITHOUT THEIR KNOWLEDGE



100 Berkshire Place  
Winnersh Triangle  
Wokingham, Berkshire RG41 5RD  
Tel: 07787296792  
email: info@jetarchdesign.co.uk

Client  
MR & MRS FIELDING

Property:  
8 BARHOLM CLOSE  
LOWER EARLEY  
RG6 3TQ

Drawing Title:  
DETAILS OF EXISTING  
FLOOR PLANS  
AND ELEVATIONS

| Rev. | Date | Revisions |
|------|------|-----------|
|      |      |           |
|      |      |           |
|      |      |           |

|             |               |
|-------------|---------------|
| Drawing No. | Rev.          |
| A1/417/01   |               |
| Plot Date:  | SEP 24        |
| Scale       | AS NOTED @ A1 |
| Date        | SEP 24        |
| Drawn       | JT            |