




FRONT ELEVATION
SCALE 1:100


SIDE ELEVATION
SCALE 1:100

REAR ELEVATION
SCALE 1:100


SIDE ELEVATION
SCALE 1:100

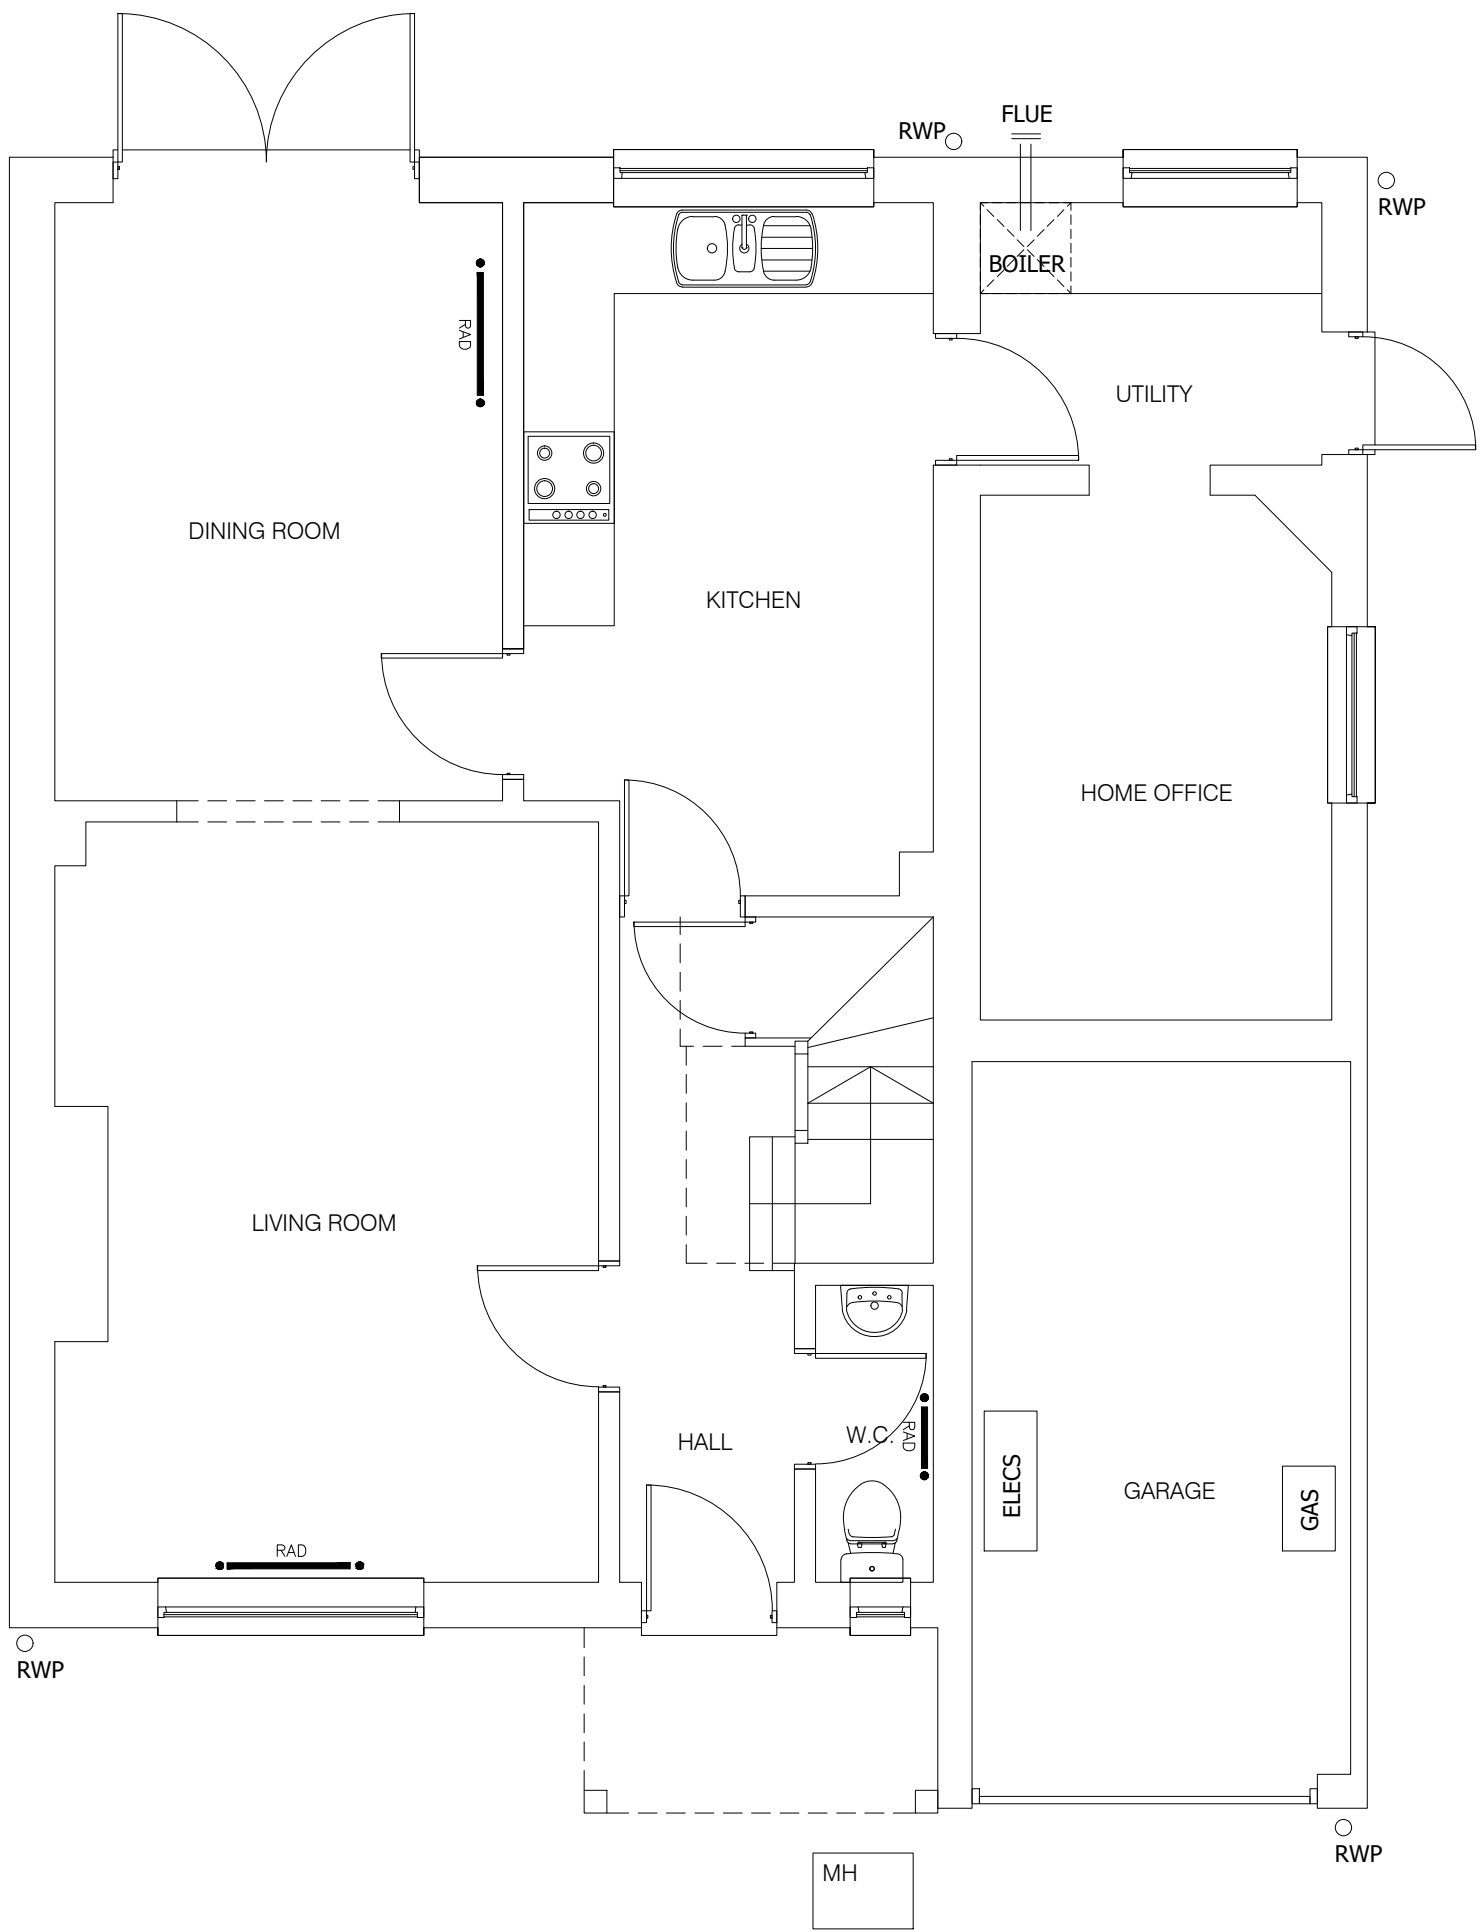

GROUND FLOOR PLAN
SCALE 1:50

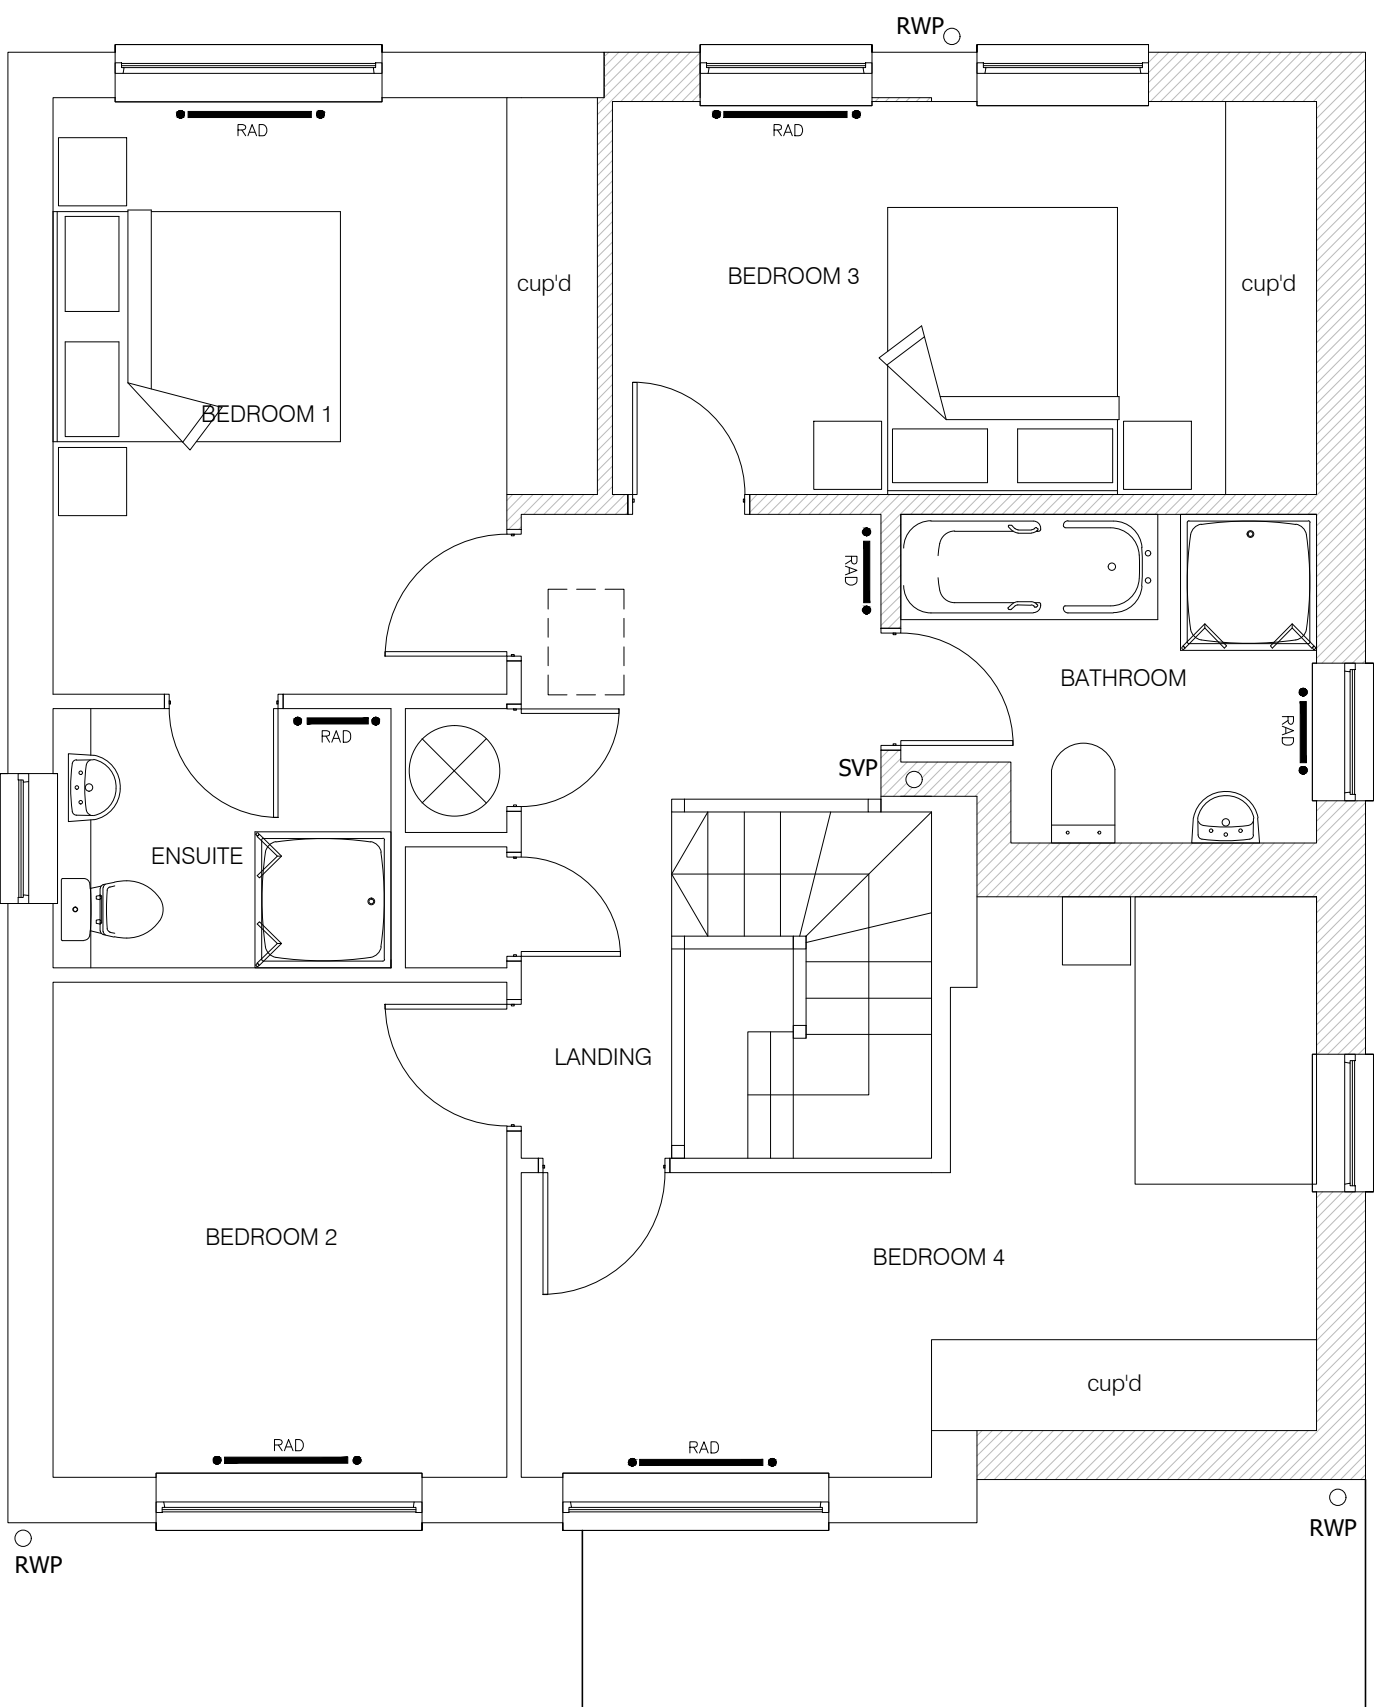

FIRST FLOOR PLAN
SCALE 1:50

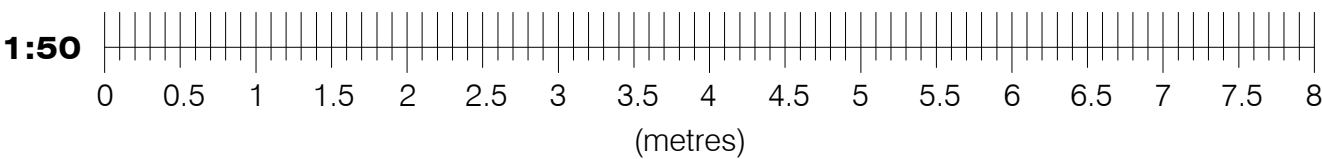

PRELIMINARY

- NOTES:
- THIS DRAWING IS TO BE READ IN CONJUNCTION WITH ALL RELEVANT ARCHITECTS, SUB-CONTRACTORS AND ARCHITECTURAL DRAWINGS.
 - THIS DRAWINGS REMAINS THE COPYRIGHT OF JETARCH DESIGN LTD AND MAY NOT BE SHARED OR REPRODUCED WITHOUT THEIR KNOWLEDGE



100 Berkshire Place
Winnersh Triangle
Wokingham, Berkshire RG41 5RD
Tel: 07787296792
email: info@jetarchdesign.co.uk

Client
MR & MRS FIELDING

Property:
8 BARHOLM CLOSE
LOWER EARLEY
RG6 3TQ

Drawing Title:
DETAILS OF PROPOSED
FLOOR PLANS
AND ELEVATIONS

Rev.	Date	Revisions

Drawing No.	Rev.
A1/417/02	
Plot Date:	SEP 24
Scale	AS NOTED @ A1
Date	SEP 24
Drawn	JT