


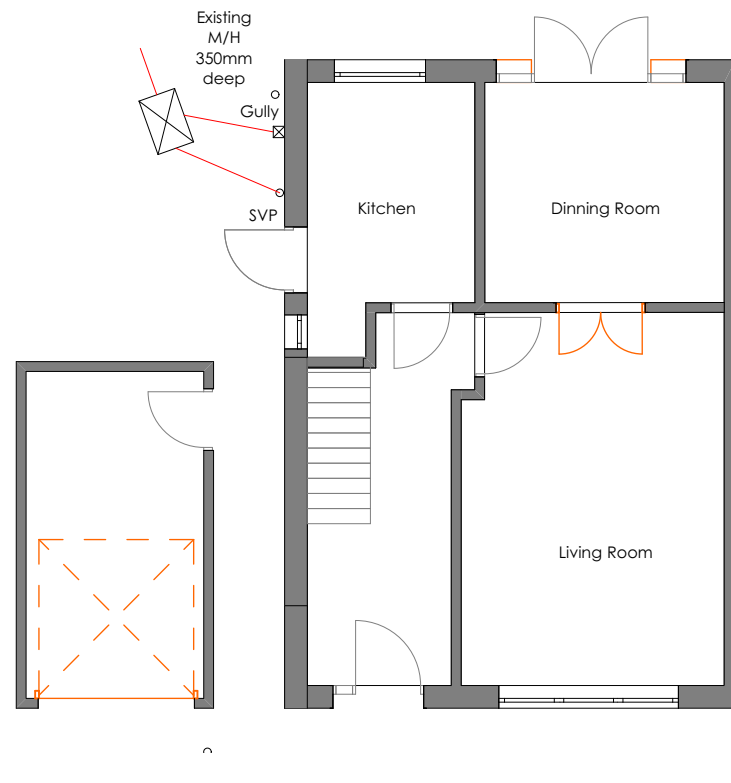


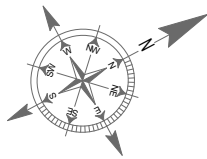

Existing Ground Floor Plan
Scale : 1:100

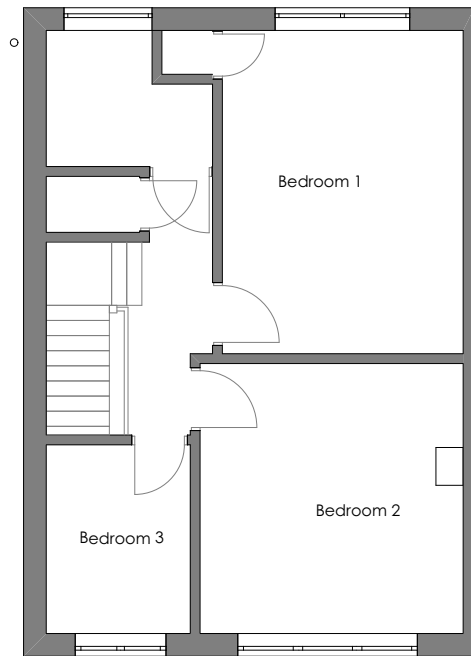

Existing First Floor Plan
Scale : 1:100

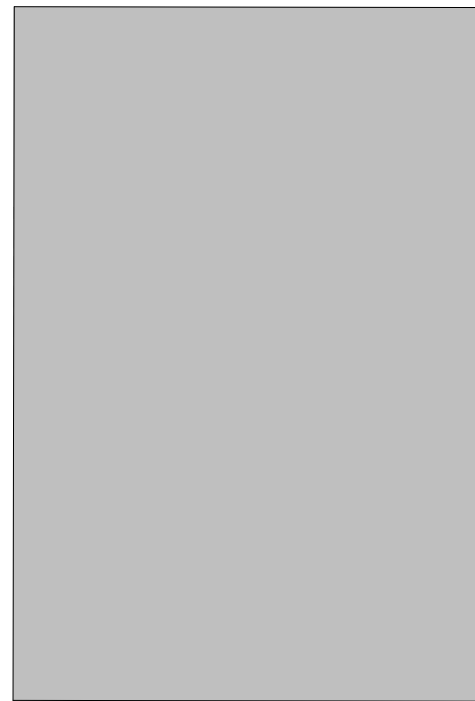

Existing Roof Plan
Scale : 1:100

© This drawing remains the property of The Keen Partnership and shall not be copied without prior written consent.

All dimensions to be checked on site and any discrepancies to be reported before work commences.

Notes:

1:100

0 1 2 3 4 5 m

THE KEEN PARTNERSHIP
The Courtyard
Edinburgh Road
Reading RG30 2UA
Tel: 0118 9510 855
Fax: 0118 9510 866
chris@keenpartnership.co.uk
www.keenpartnership.co.uk



Client: Farihah Begg		
Job Title: 7 Courts Road Earley, RG6 7DJ		
Drawing Title: Existing Plans		
Drawing Date: 04/11/2024	Status: PLANNING DRAWINGS	
Issue Date: 04/11/2024	Drawn By: PD	Scale: @A3
Job No: 9036	Drawing No: PL-05	Rev: