



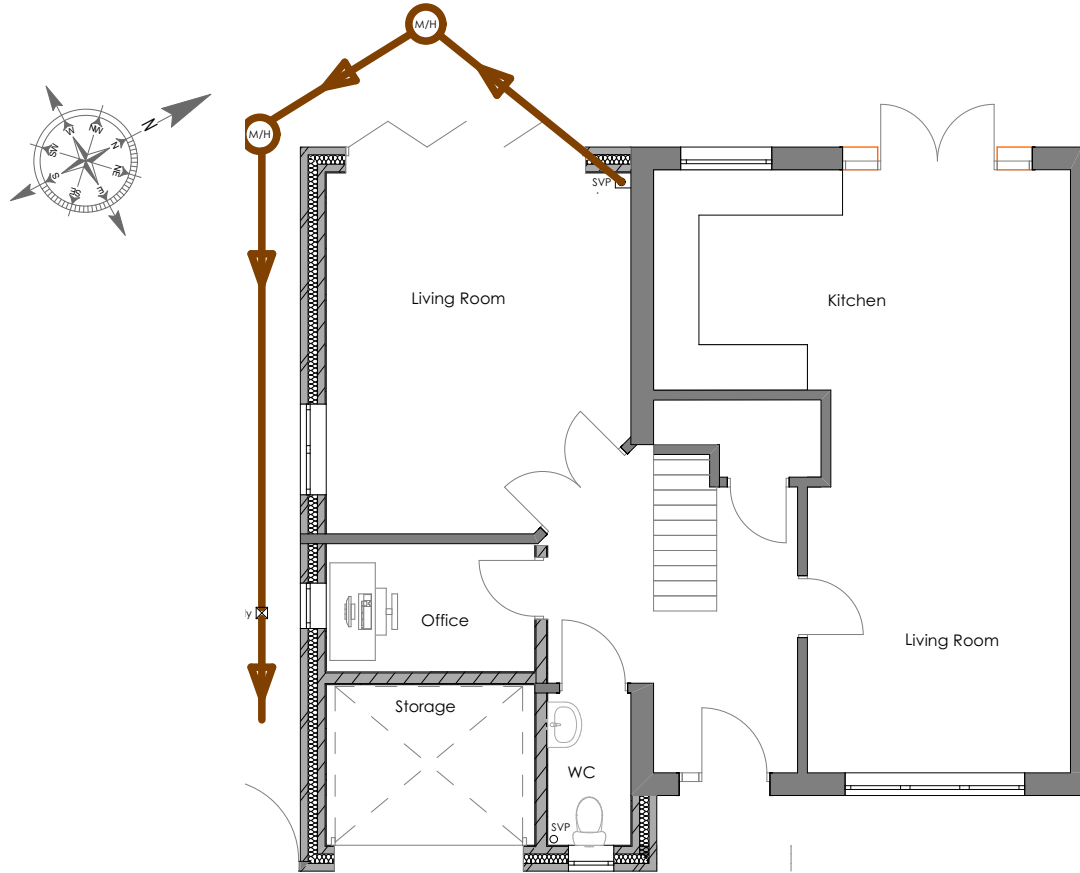


Proposed Ground Floor Plan
Scale : 1:100

E-13 ▲

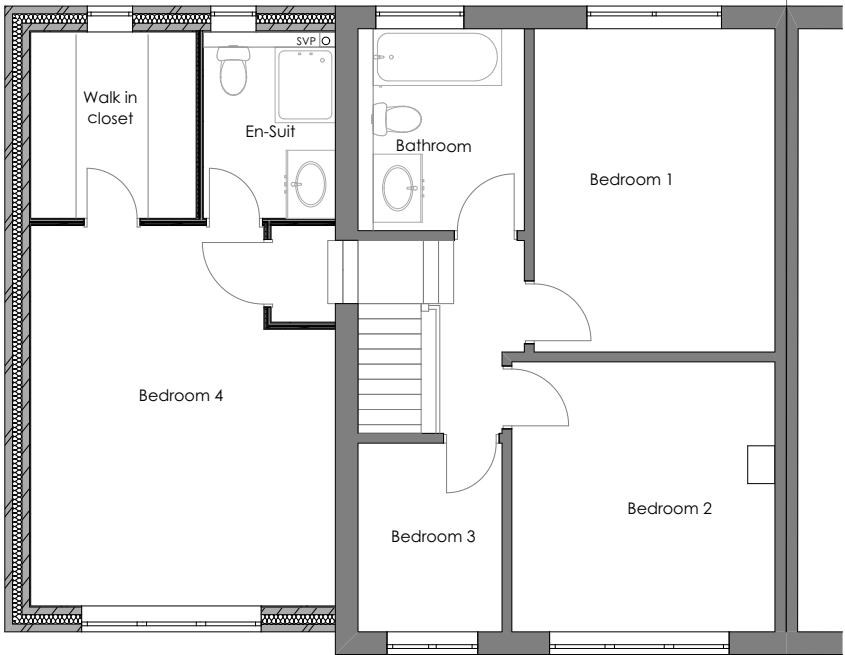

Proposed First Floor Plan
Scale : 1:100

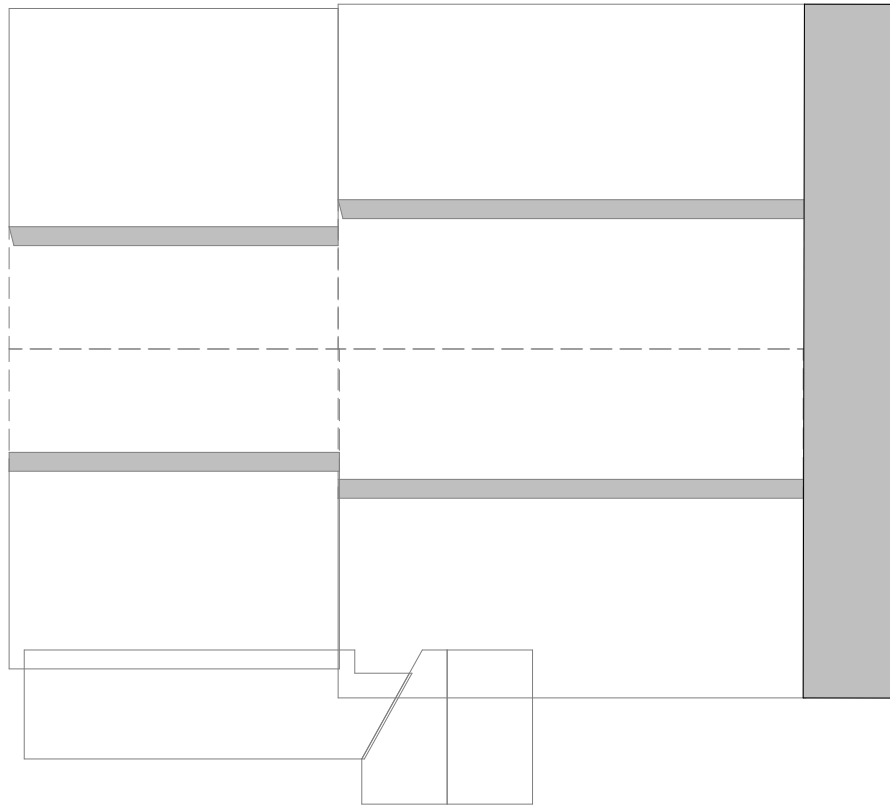

Proposed Roof Plan
Scale : 1:100

© This drawing remains the property of The Keen Partnership and shall not be copied without prior written consent.

All dimensions to be checked on site and any discrepancies to be reported before work commences.

Notes:

1:100



THE KEEN PARTNERSHIP
The Courtyard
Edinburgh Road
Reading RG30 2UA
Tel: 0118 9510 855
Fax: 0118 9510 866
chris@keenpartnership.co.uk
www.keenpartnership.co.uk



Client:

Farihah Begg

Job Title:

7 Courts Road Earley, RG6 7DJ

Drawing Title:

Proposed Plans

Drawing Date:

04/11/2024

Status:

PLANNING DRAWINGS

Issue Date:

04/11/2024

Drawn By:

PD

Scale:

@A3

Job No:

9036

Drawing No:

PL-06

Rev: