




Proposed Front Elevation
Scale : 1:100



Proposed Front Elevation
Scale : 1:100

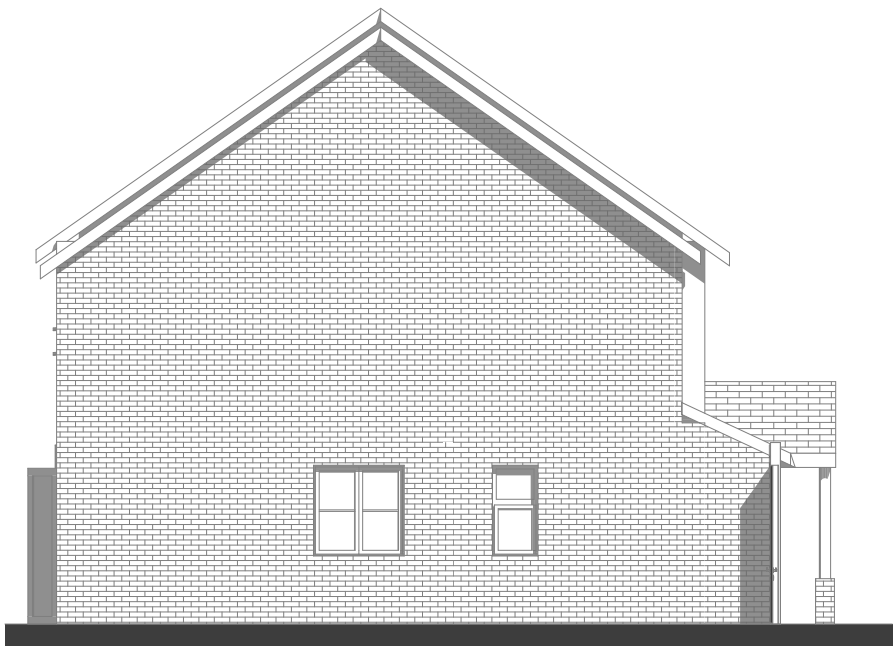

Proposed Side Elevation
Scale : 1:100

© This drawing remains the property of The Keen Partnership and shall not be copied without prior written consent.

All dimensions to be checked on site and any discrepancies to be reported before work commences.

Notes:



THE KEEN PARTNERSHIP

The Courtyard
Edinburgh Road
Reading RG30 2UA
Tel: 0118 9510 855
Fax: 0118 9510 866
chris@keenpartnership.co.uk
www.keenpartnership.co.uk

cabe
chartered association
of building engineers

RICS

Client:

Farihah Begg

Job Title:

7 Courts Road Earley, RG6 7DJ

Drawing Title:

Proposed Elevations

Drawing Date:	Status:	
04/11/2024	PLANNING DRAWINGS	
Issue Date:	Drawn By:	Scale:
04/11/2024	PD	@A3
Job No:	Drawing No:	Rev:
9036	PL-08	