


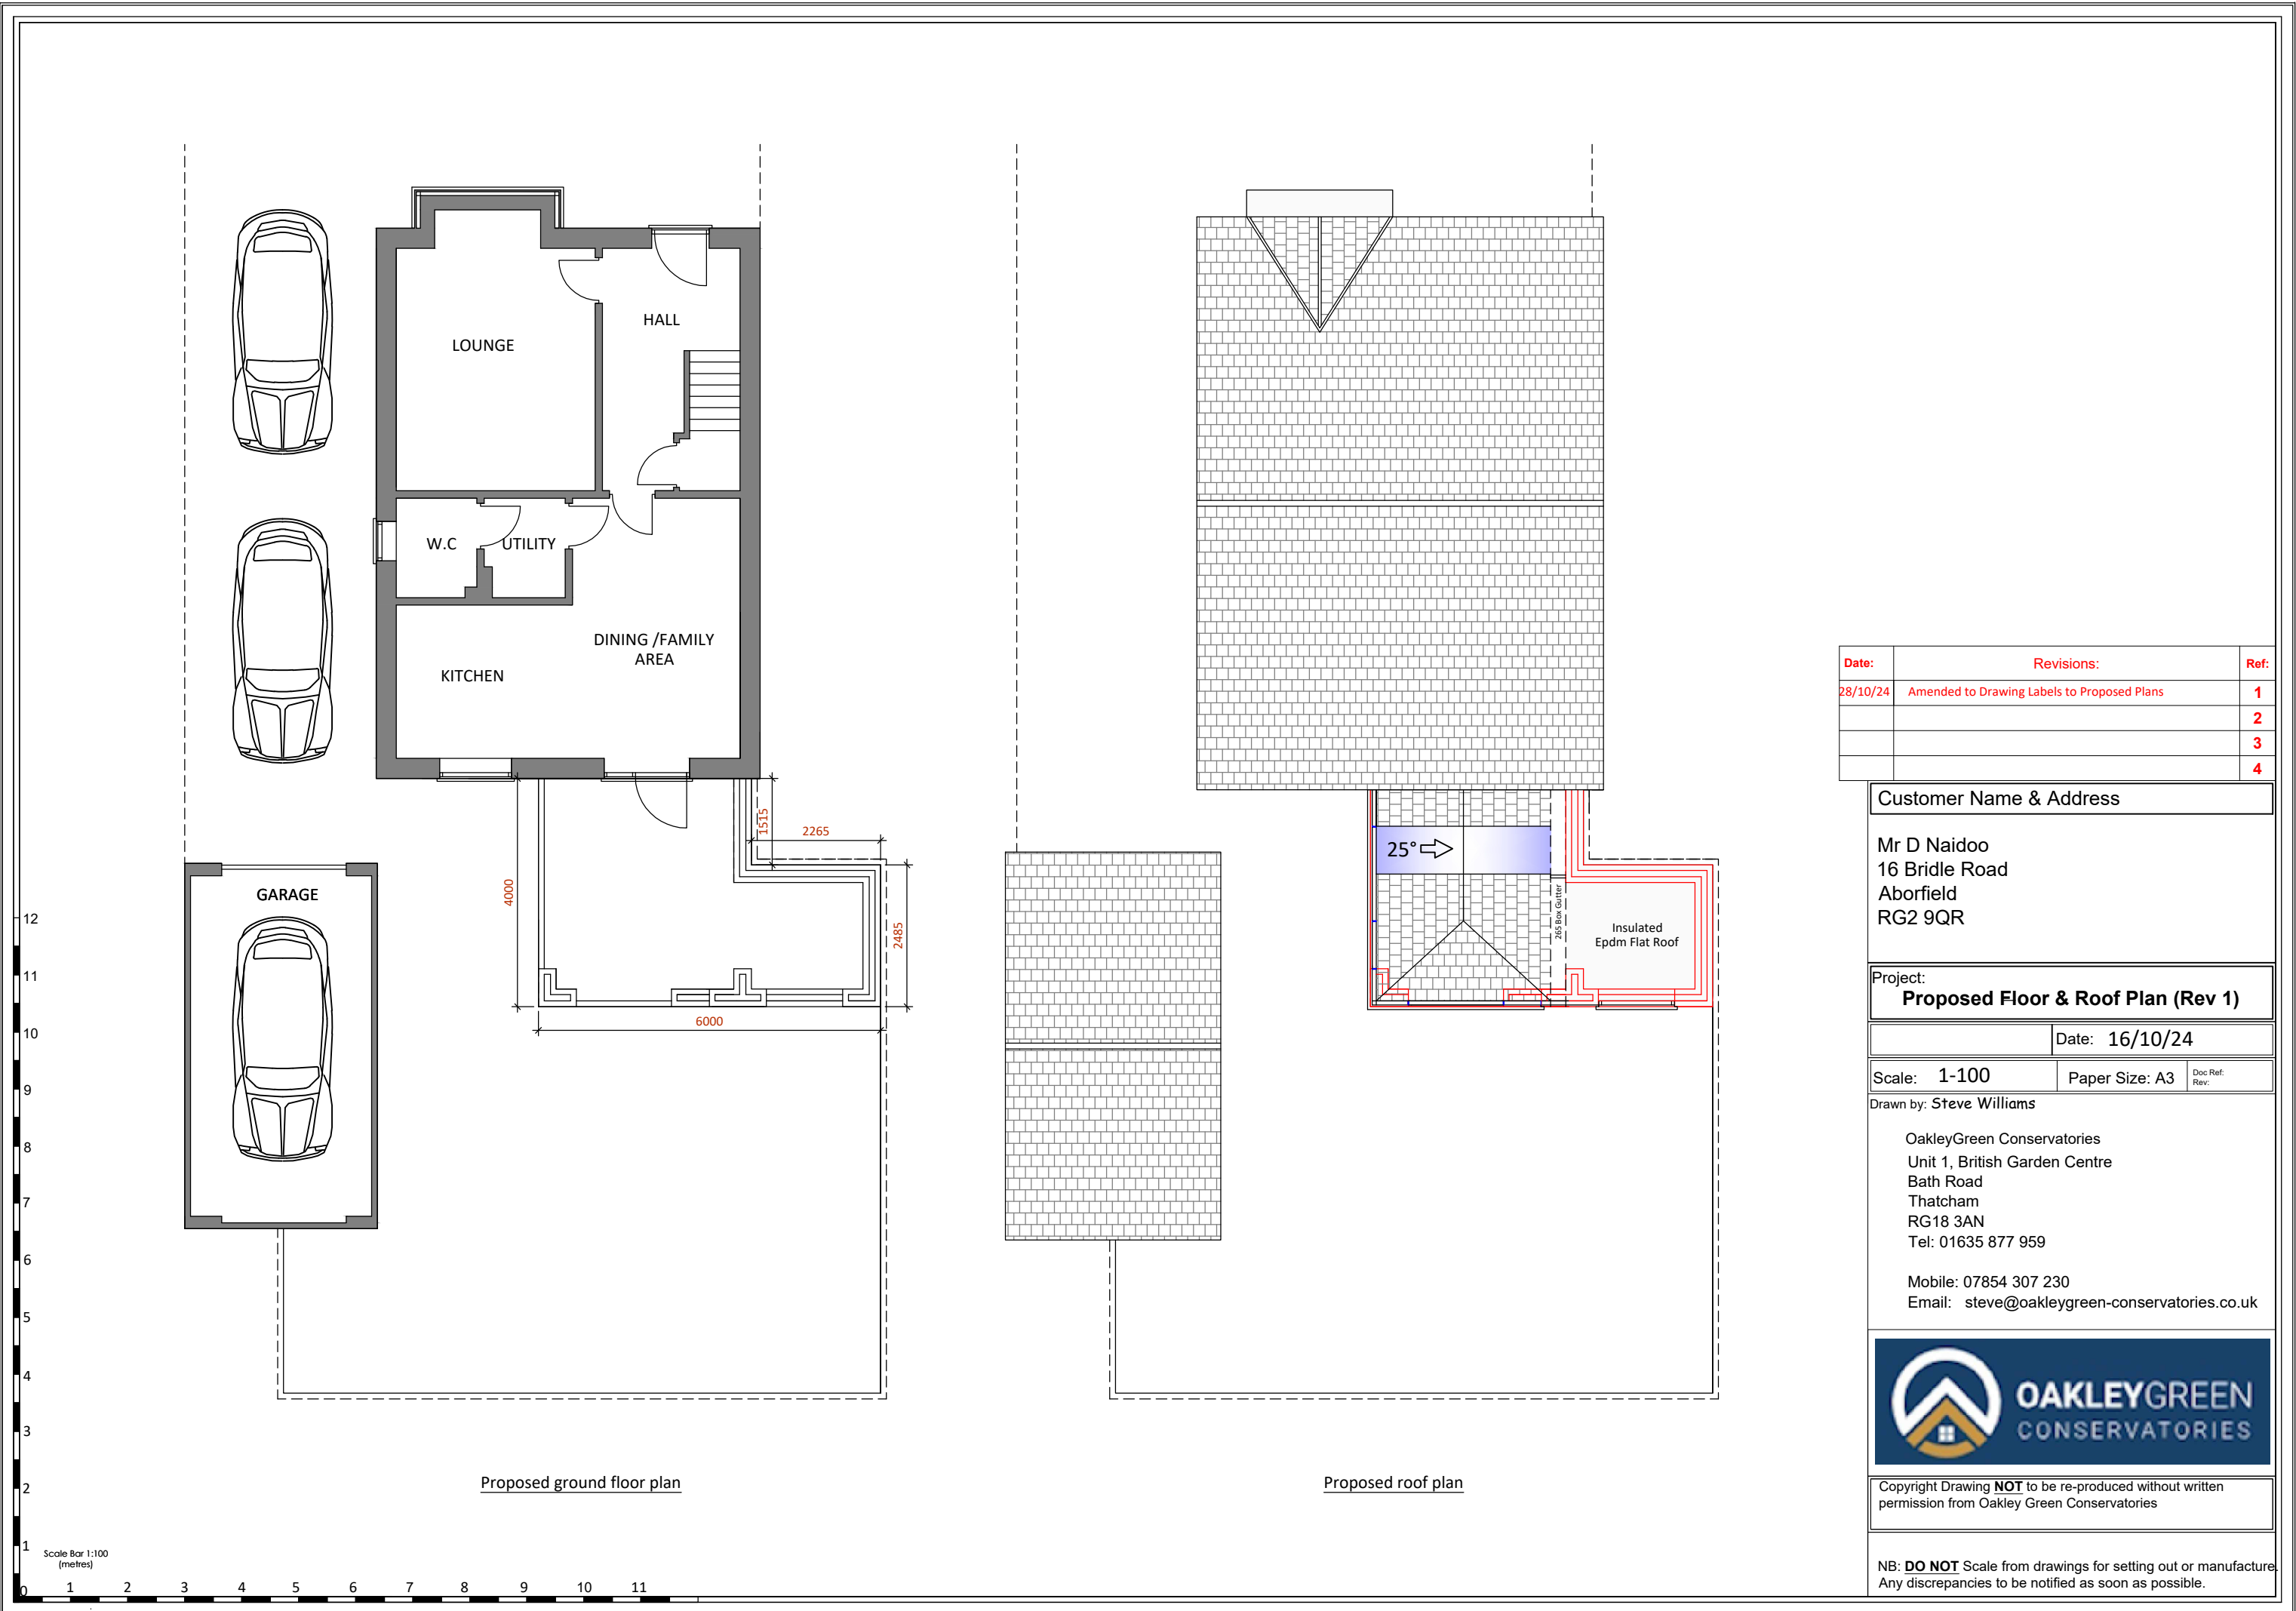

Date:	Revisions:	Ref:
28/10/24	Amended to Drawing Labels to Proposed Plans	1
		2
		3
		4

Customer Name & Address

Mr D Naidoo
16 Bridle Road
Aborfield
RG2 9QR

Project:
Proposed Floor & Roof Plan (Rev 1)

Date: 16/10/24		
Scale: 1-100	Paper Size: A3	Doc Ref: Rev:

Drawn by: Steve Williams

OakleyGreen Conservatories
Unit 1, British Garden Centre
Bath Road
Thatcham
RG18 3AN
Tel: 01635 877 959

Mobile: 07854 307 230
Email: steve@oakleygreen-conservatories.co.uk



Copyright Drawing **NOT** to be re-produced without written permission from Oakley Green Conservatories

NB: **DO NOT** Scale from drawings for setting out or manufacture. Any discrepancies to be notified as soon as possible.