



DEVELOPMENTS IN DESIGN LTD

WWW.DEVELOPMENTSINDESIGN.CO.UK
TEL.01344 641286

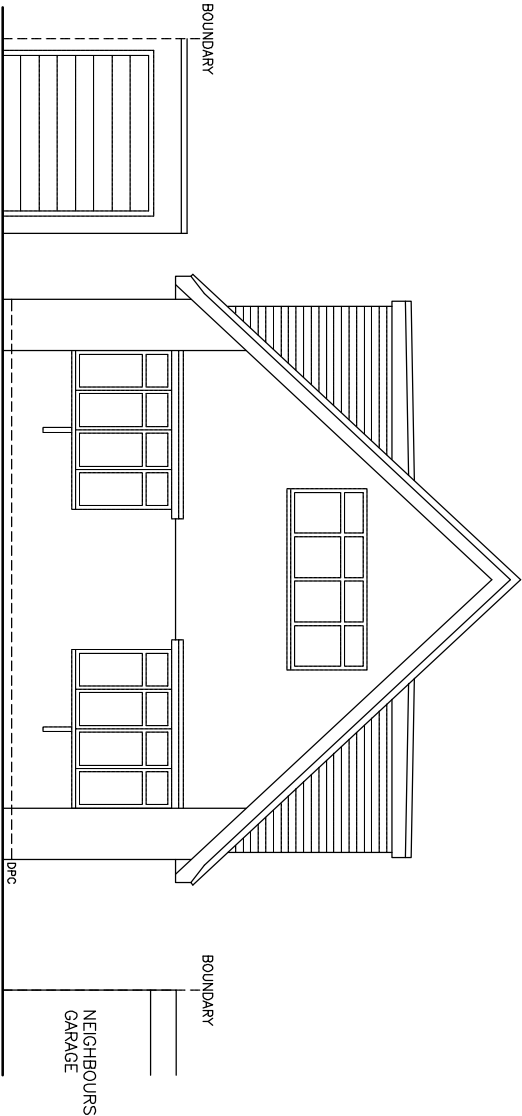


ROOF TILES, DARK GREY INTERLOCKING TILE
BRICKWORK, LIGHT YELLOW FACING BRICK
ALL GUTTERING AND DOWNPIPES WHITE PLASTIC
WINDOWS WHITE UPVC
ALL EXTERNAL TIMBER CLAD WITH WHITE UPVC

EXISTING FRONT ELEVATION

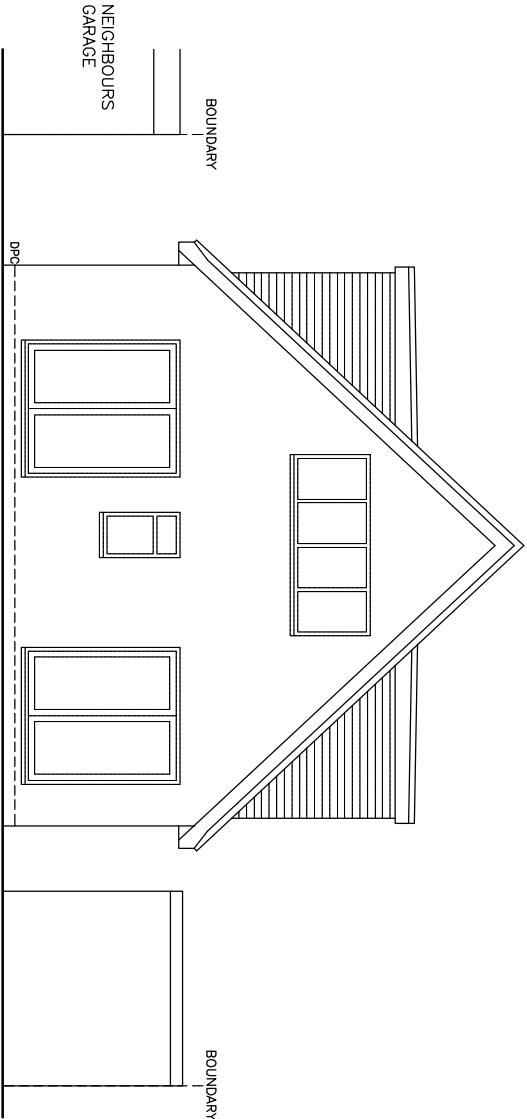


EXISTING REAR ELEVATION

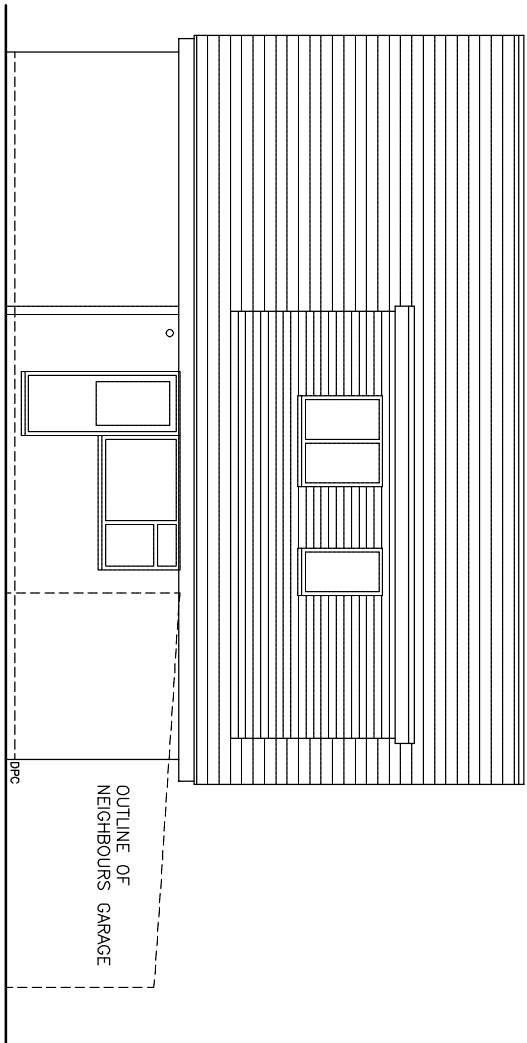

EXISTING SIDE ELEVATION

PROPOSED SIDE EXTENSION

 

DRAWING NO. CN.001
DATE 6.11.24
SCALE 1:100

MR AND MRS COLLINS

68 FOXCOTE WOKINGHAM BERKS RG40 3PE