



# DEVELOPMENTS IN DESIGN LTD

WWW.DEVELOPMENTSINDESIGN.CO.UK  
TEL.01344 641286

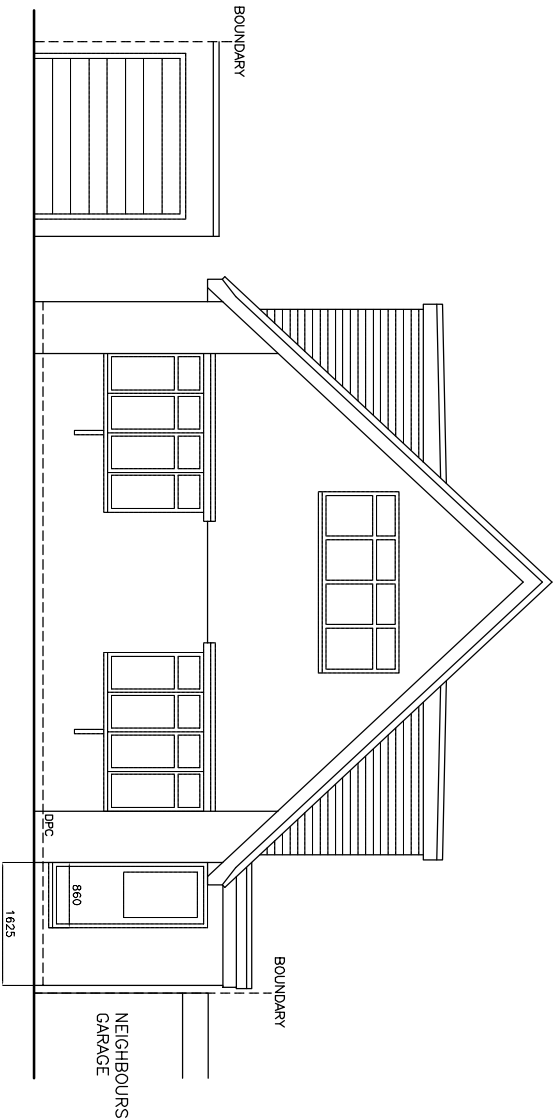


ROOF TILES, DARK GREY INTERLOCKING TILE  
BRICKWORK, LIGHT YELLOW FACING BRICK  
ALL GUTTERING AND DOWNPIPES WHITE PLASTIC  
WINDOWS WHITE UPVC  
ALL EXTERNAL TIMBER CLAD WITH WHITE UPVC

PROPOSED FRONT ELEVATION

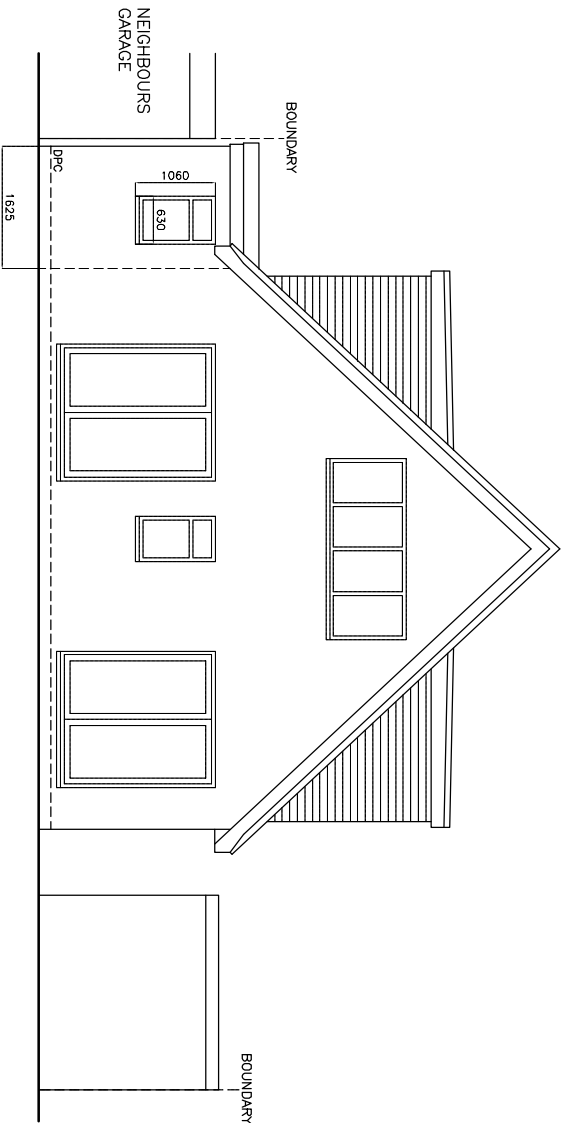


PROPOSED REAR ELEVATION

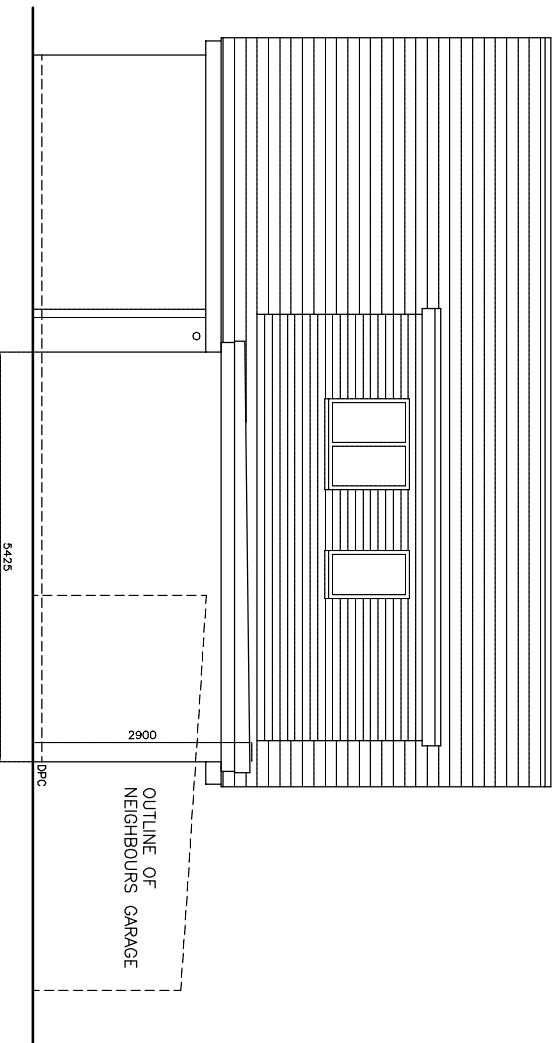

PROPOSED SIDE ELEVATION

PROPOSED SIDE EXTENSION

 

DRAWING NO. CN.002  
DATE 6.11.24  
SCALE 1:100

MR AND MRS COLLINS

68 FOXCOTE WOKINGHAM BERKS RG40 3PE