


DEVELOPMENTS IN DESIGN LTD

WWW.DEVELOPMENTSINDSIGN.CO.UK
TEL.01344 641286

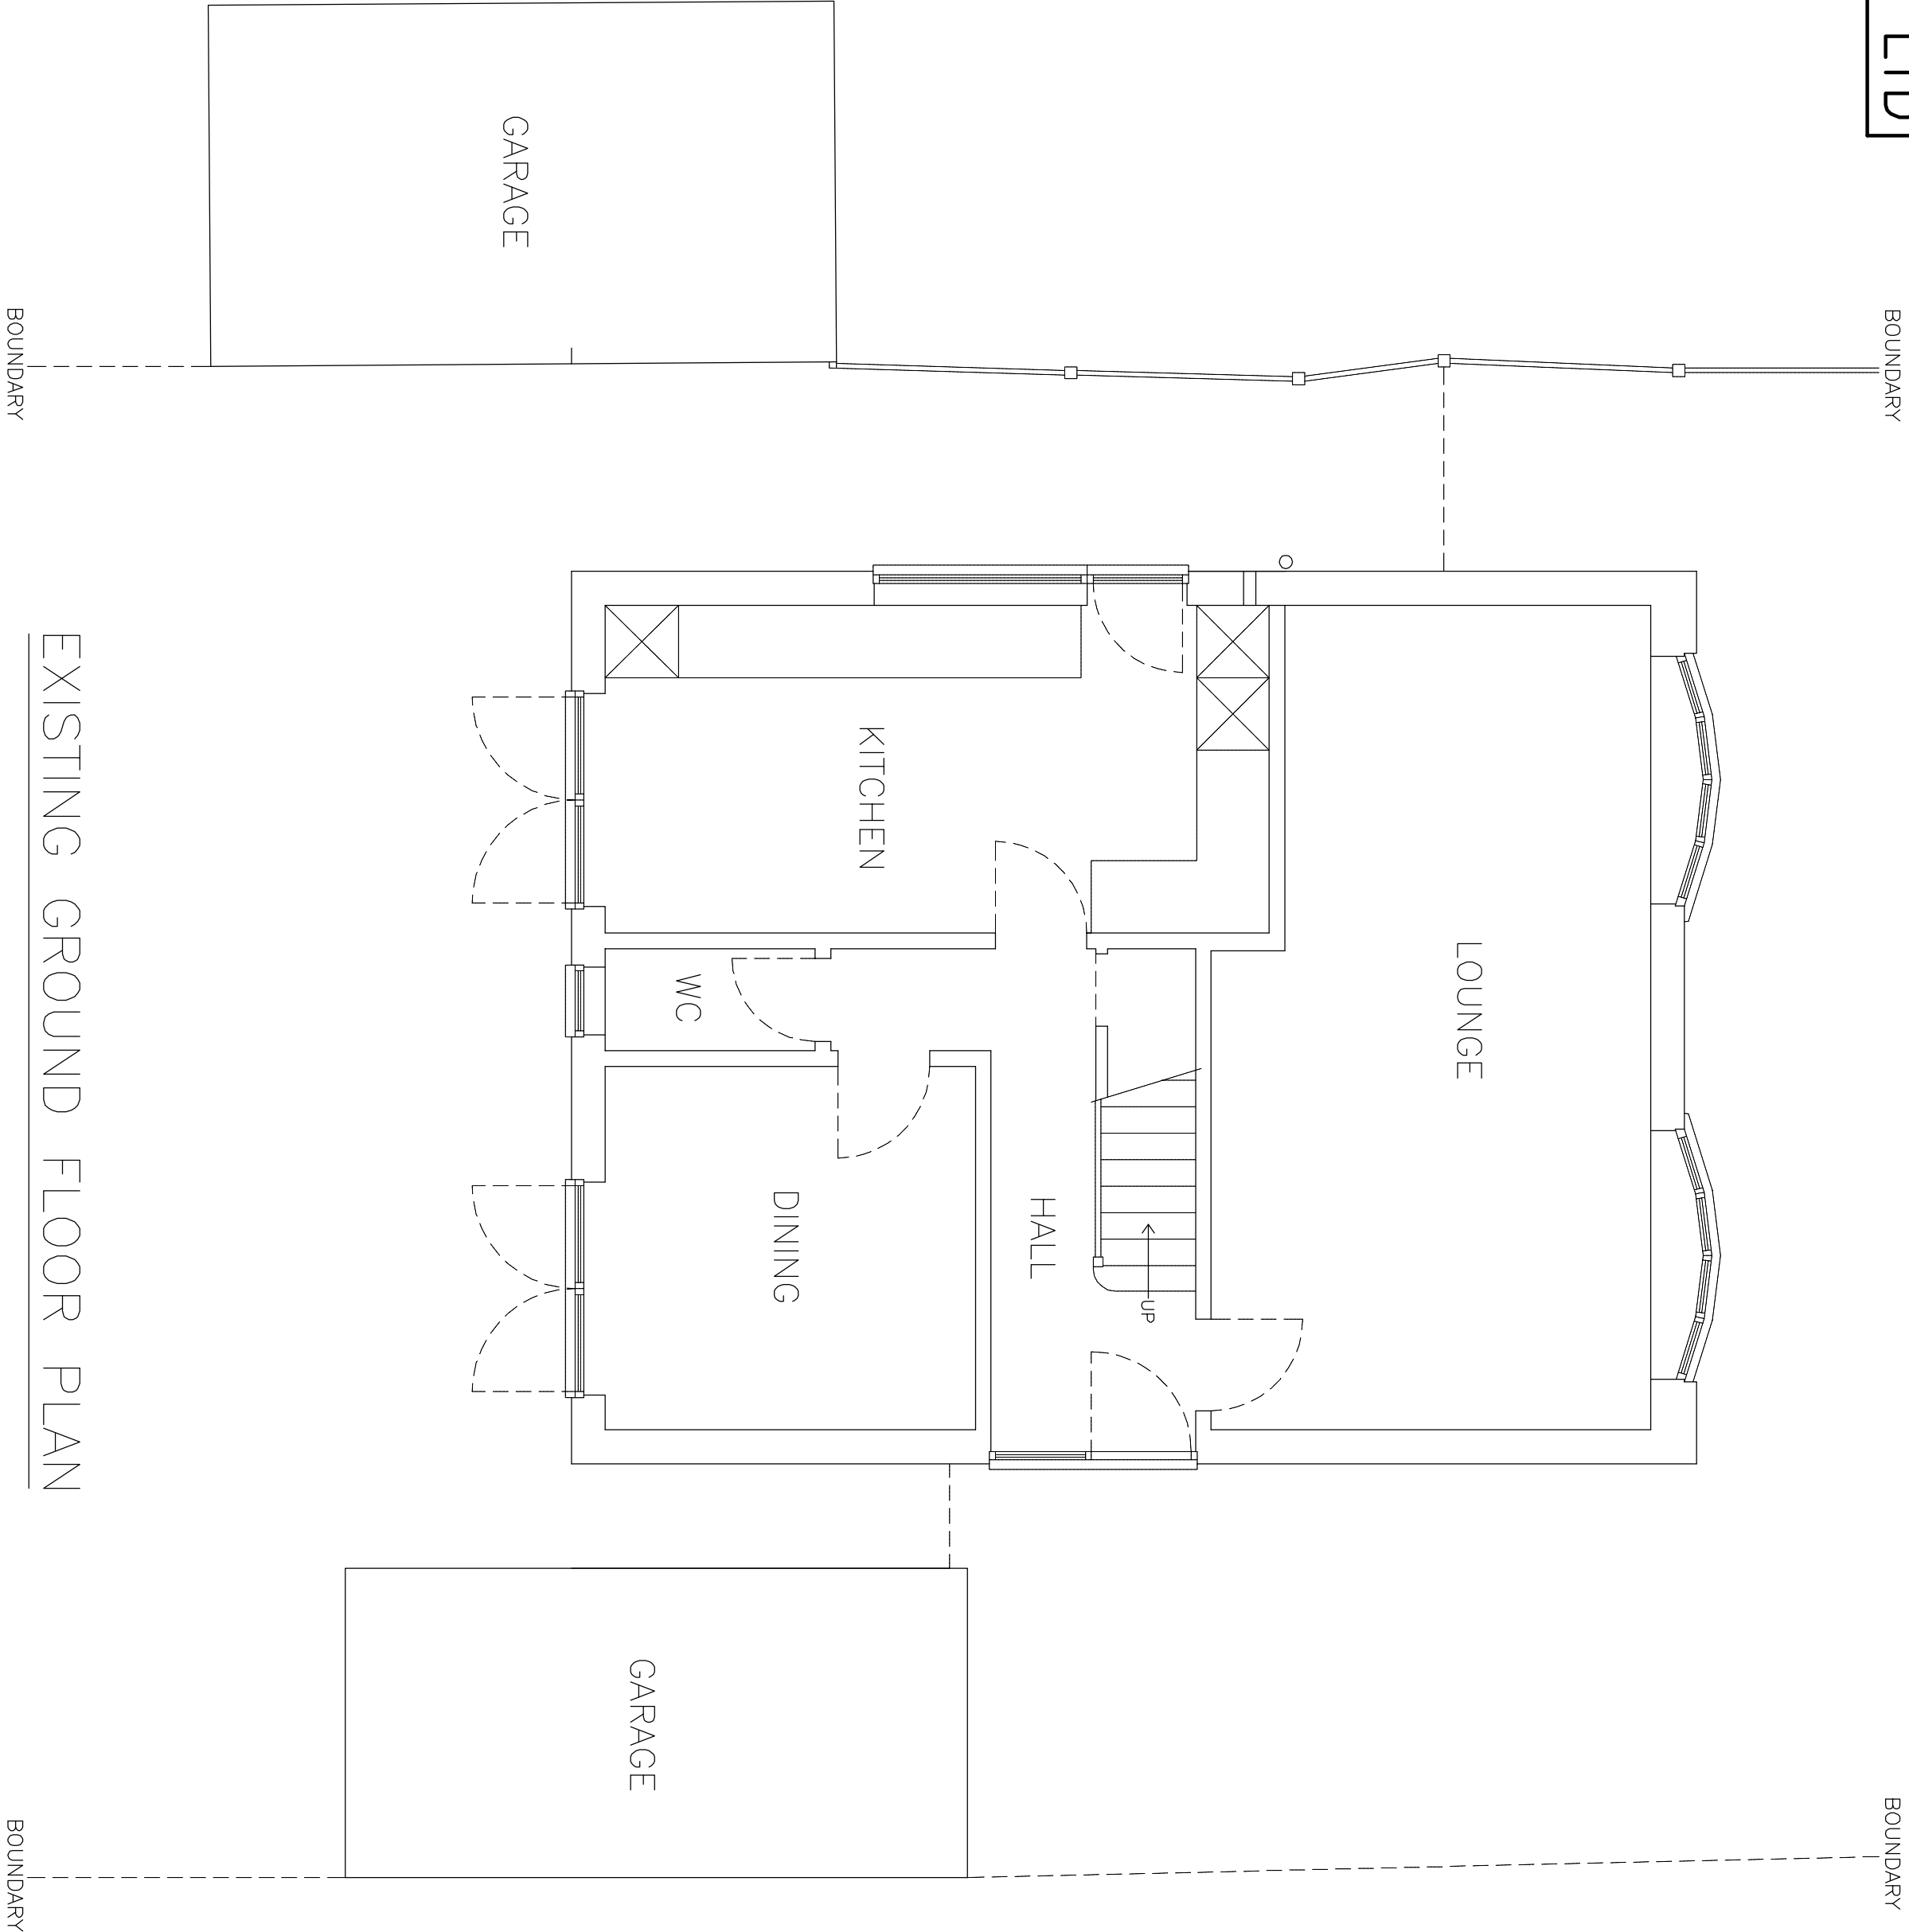


EXISTING GROUND FLOOR PLAN

PROPOSED SIDE EXTENSION

MR AND MRS COLLINS

68 FOXCOTE WOKINGHAM BERKS RG40 3PE

 

DRAWING NO. CN.003
DATE 6.11.24
SCALE 1:50