


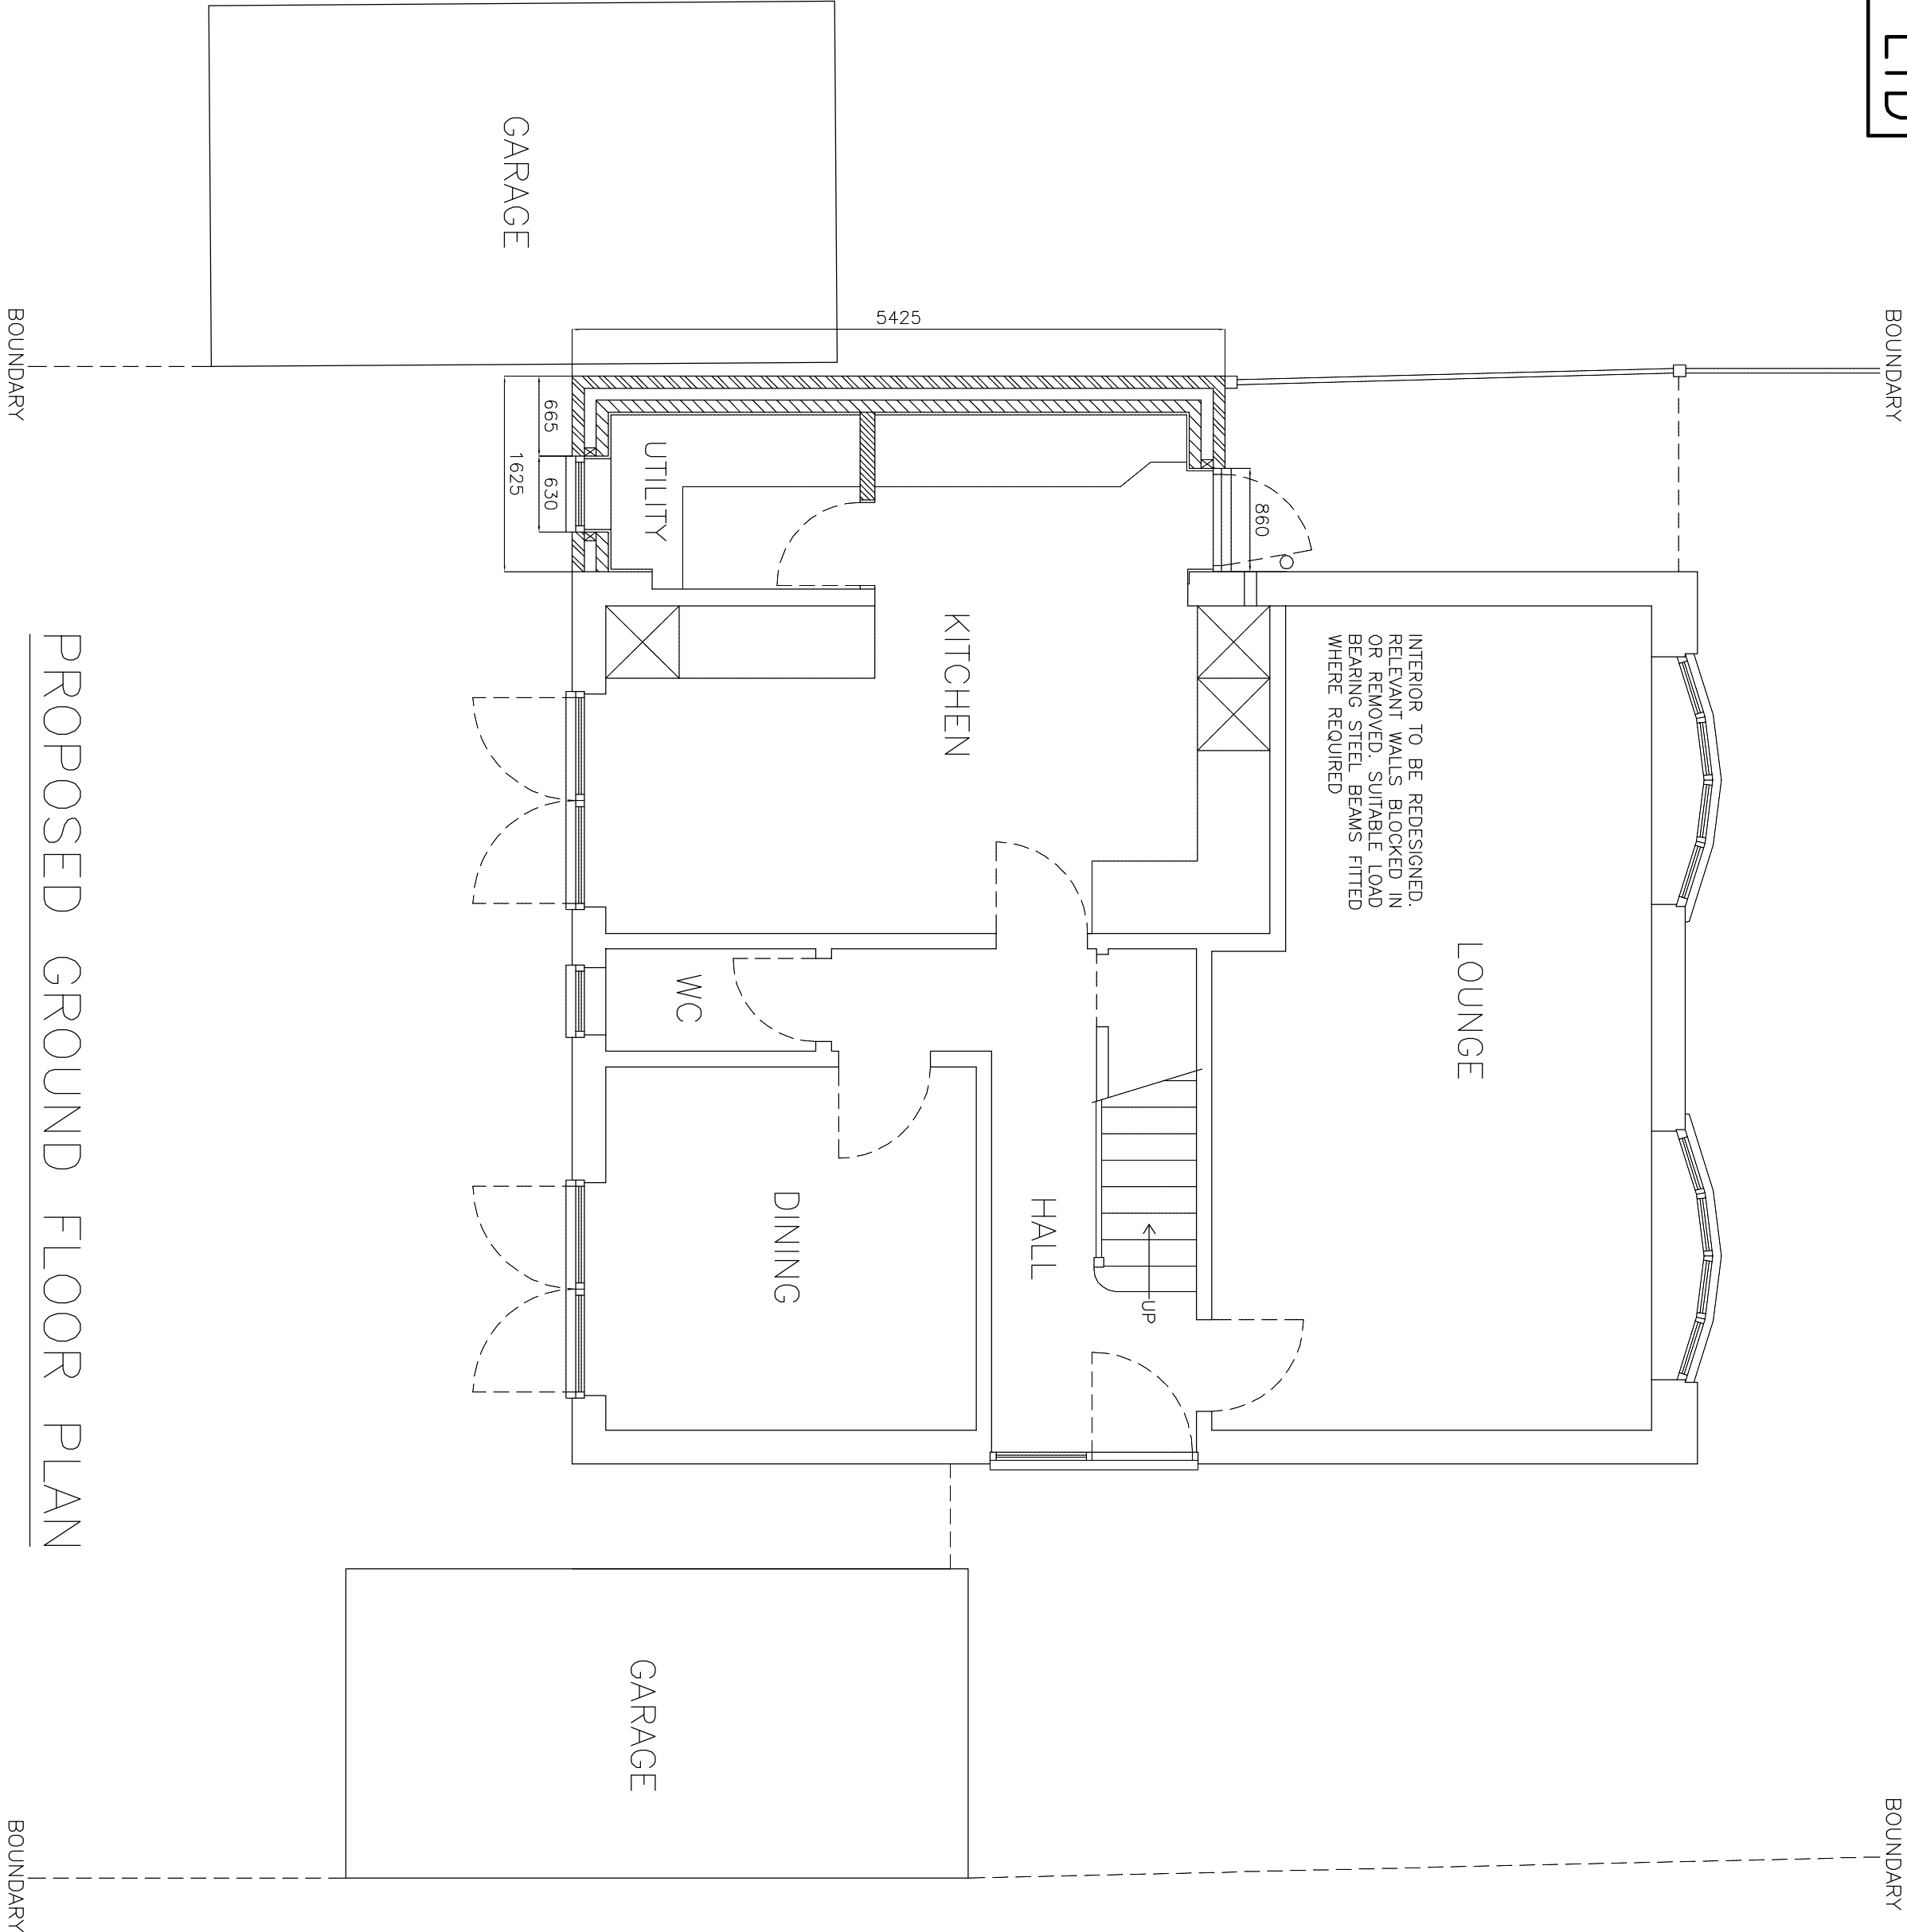


PROPOSED GROUND FLOOR PLAN

PROPOSED SIDE EXTENSION

MR AND MRS COLLINS

68 FOXCOTE WOKINGHAM BERKS RG40 3PE

 

DRAWING NO. CN.004
DATE 6.11.24
SCALE 1:50