



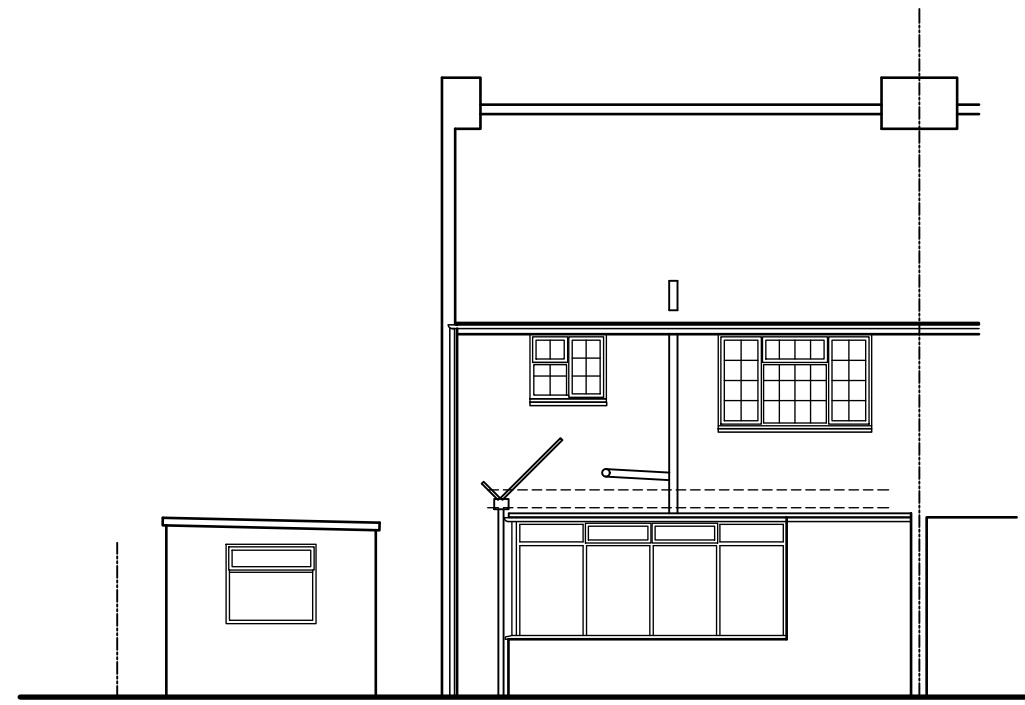



Rear Elevation (south)

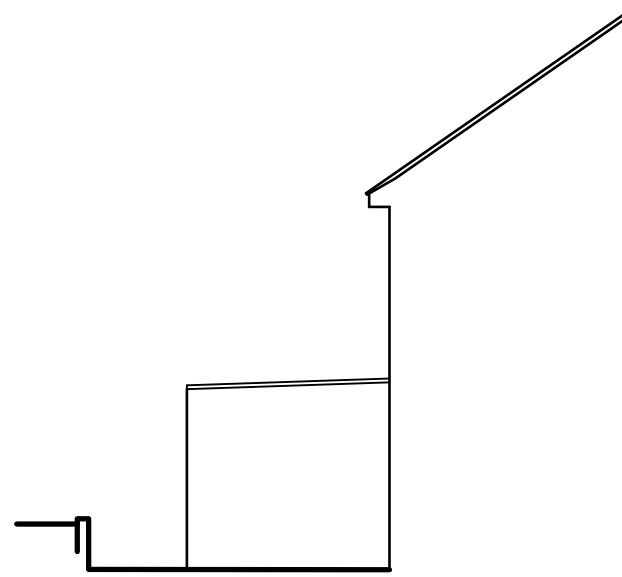


Side Elevation (west)




Side Elevation (east)

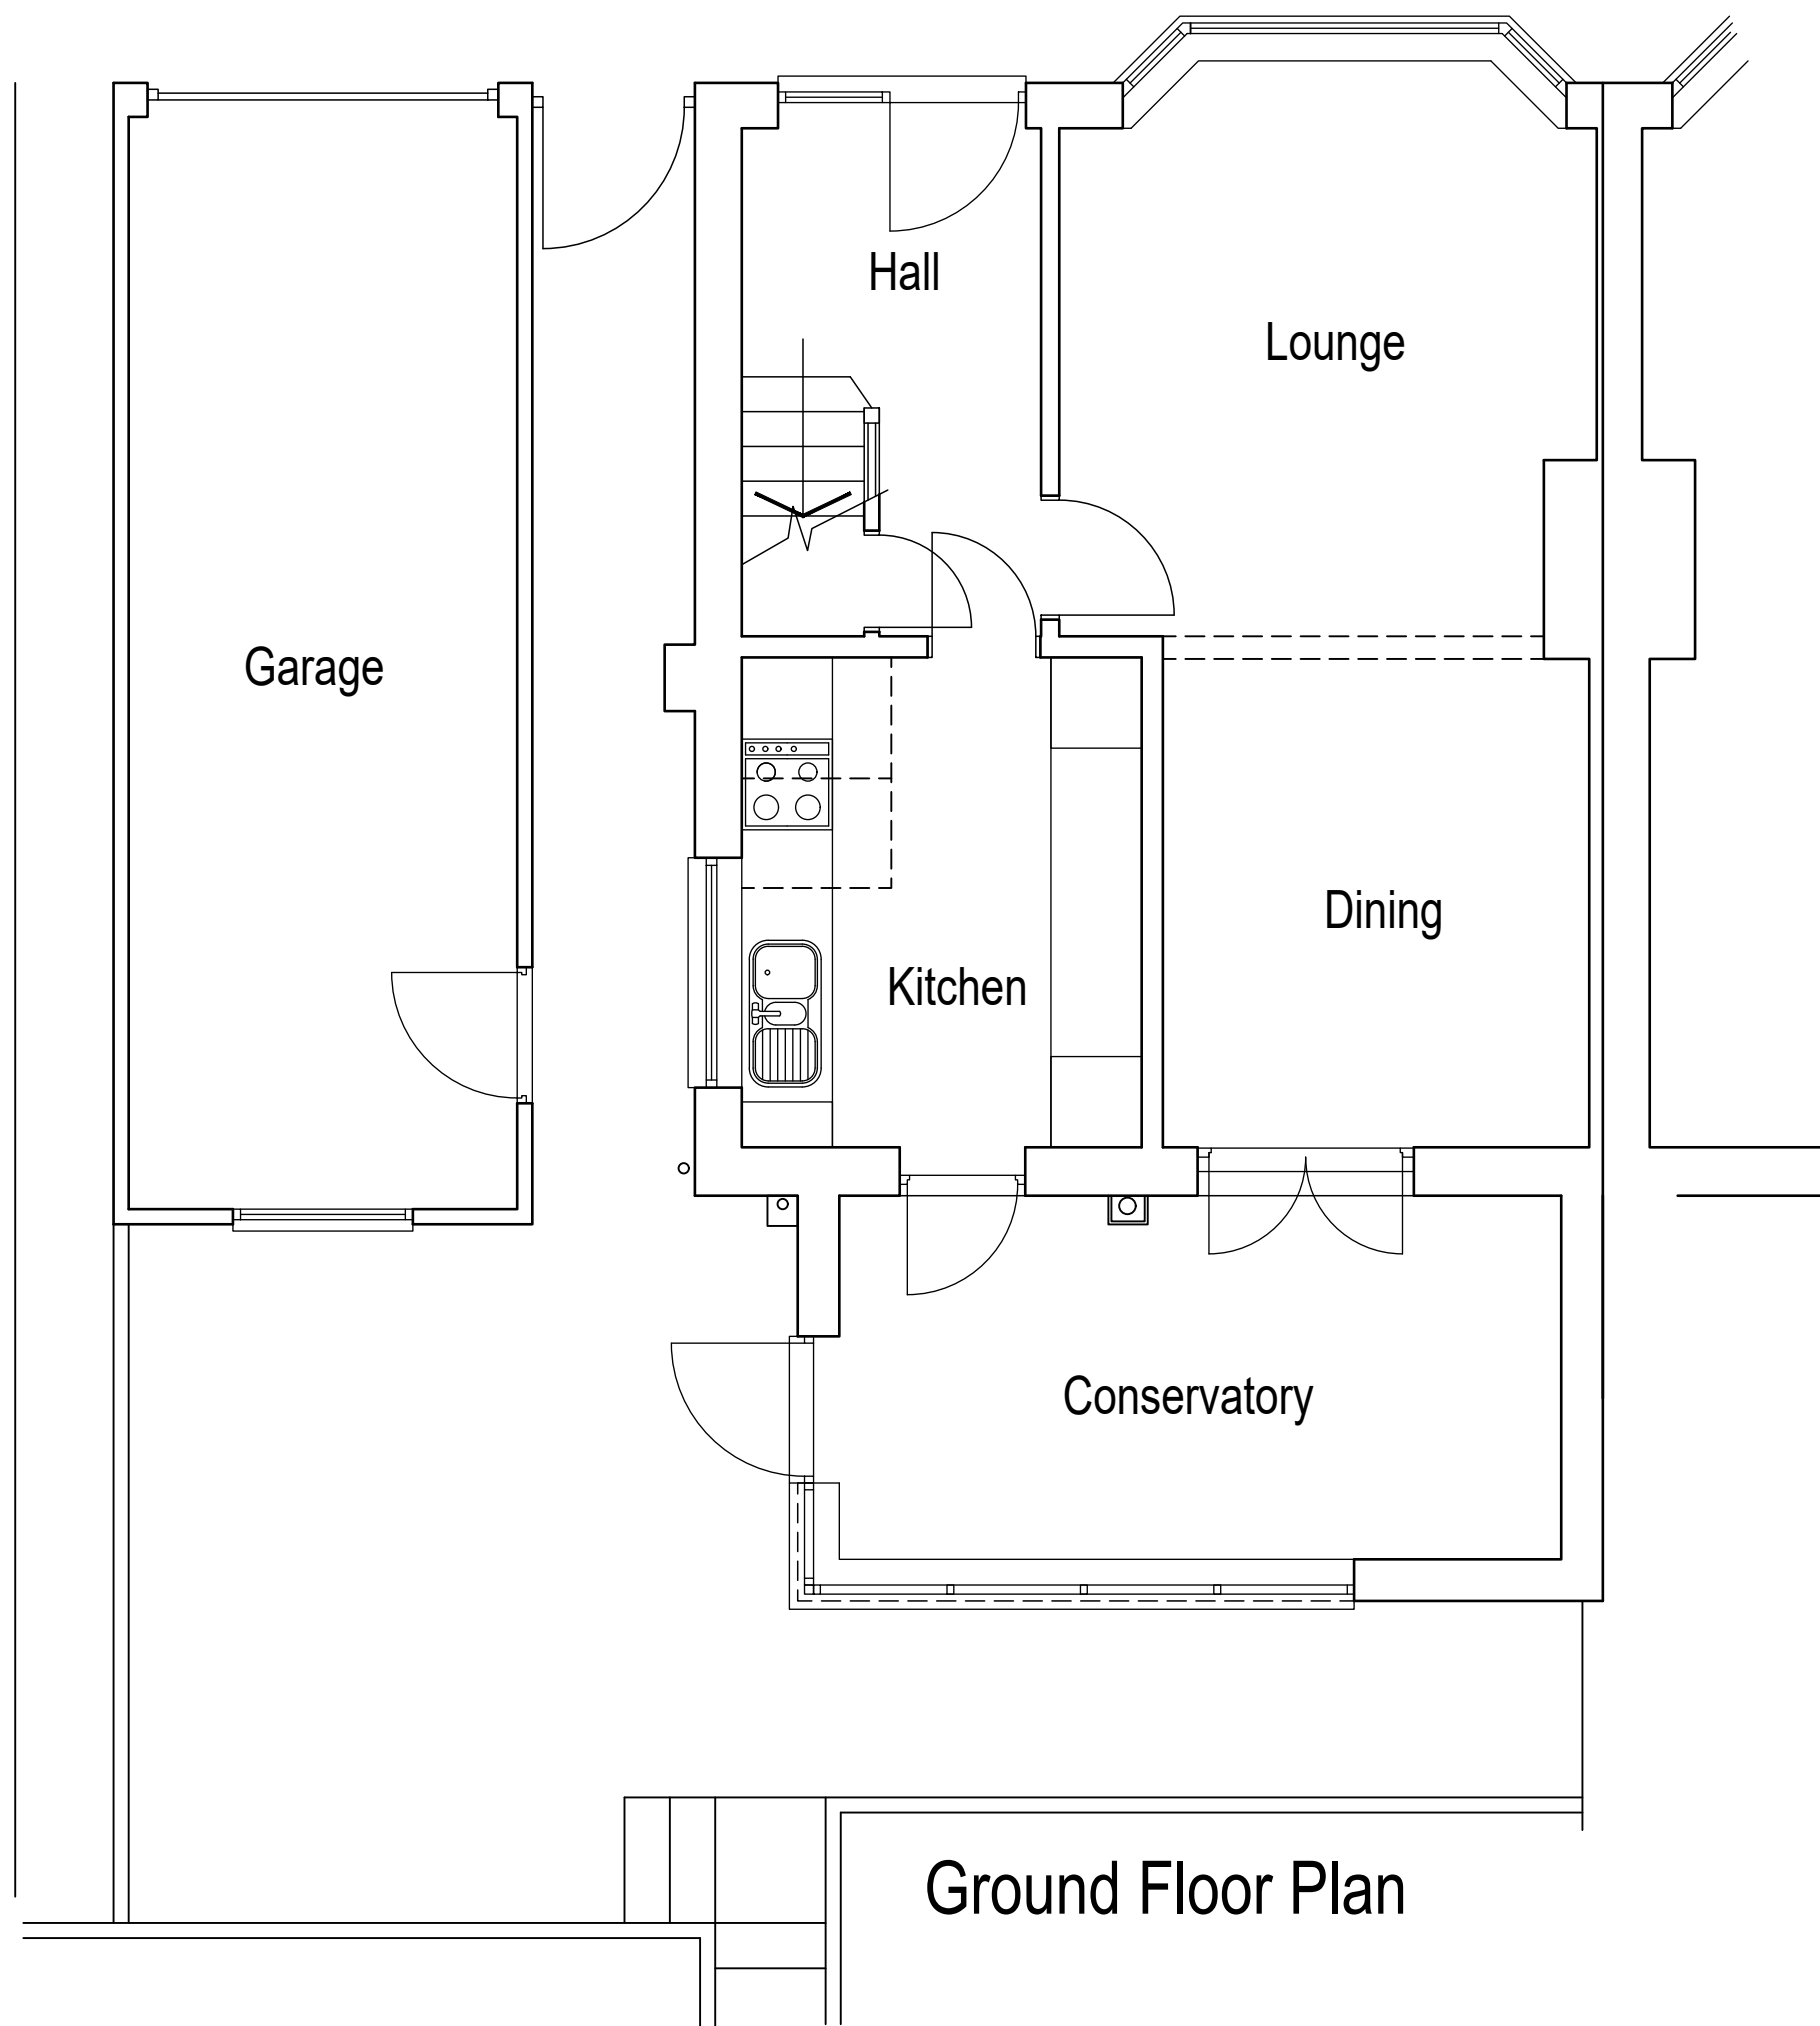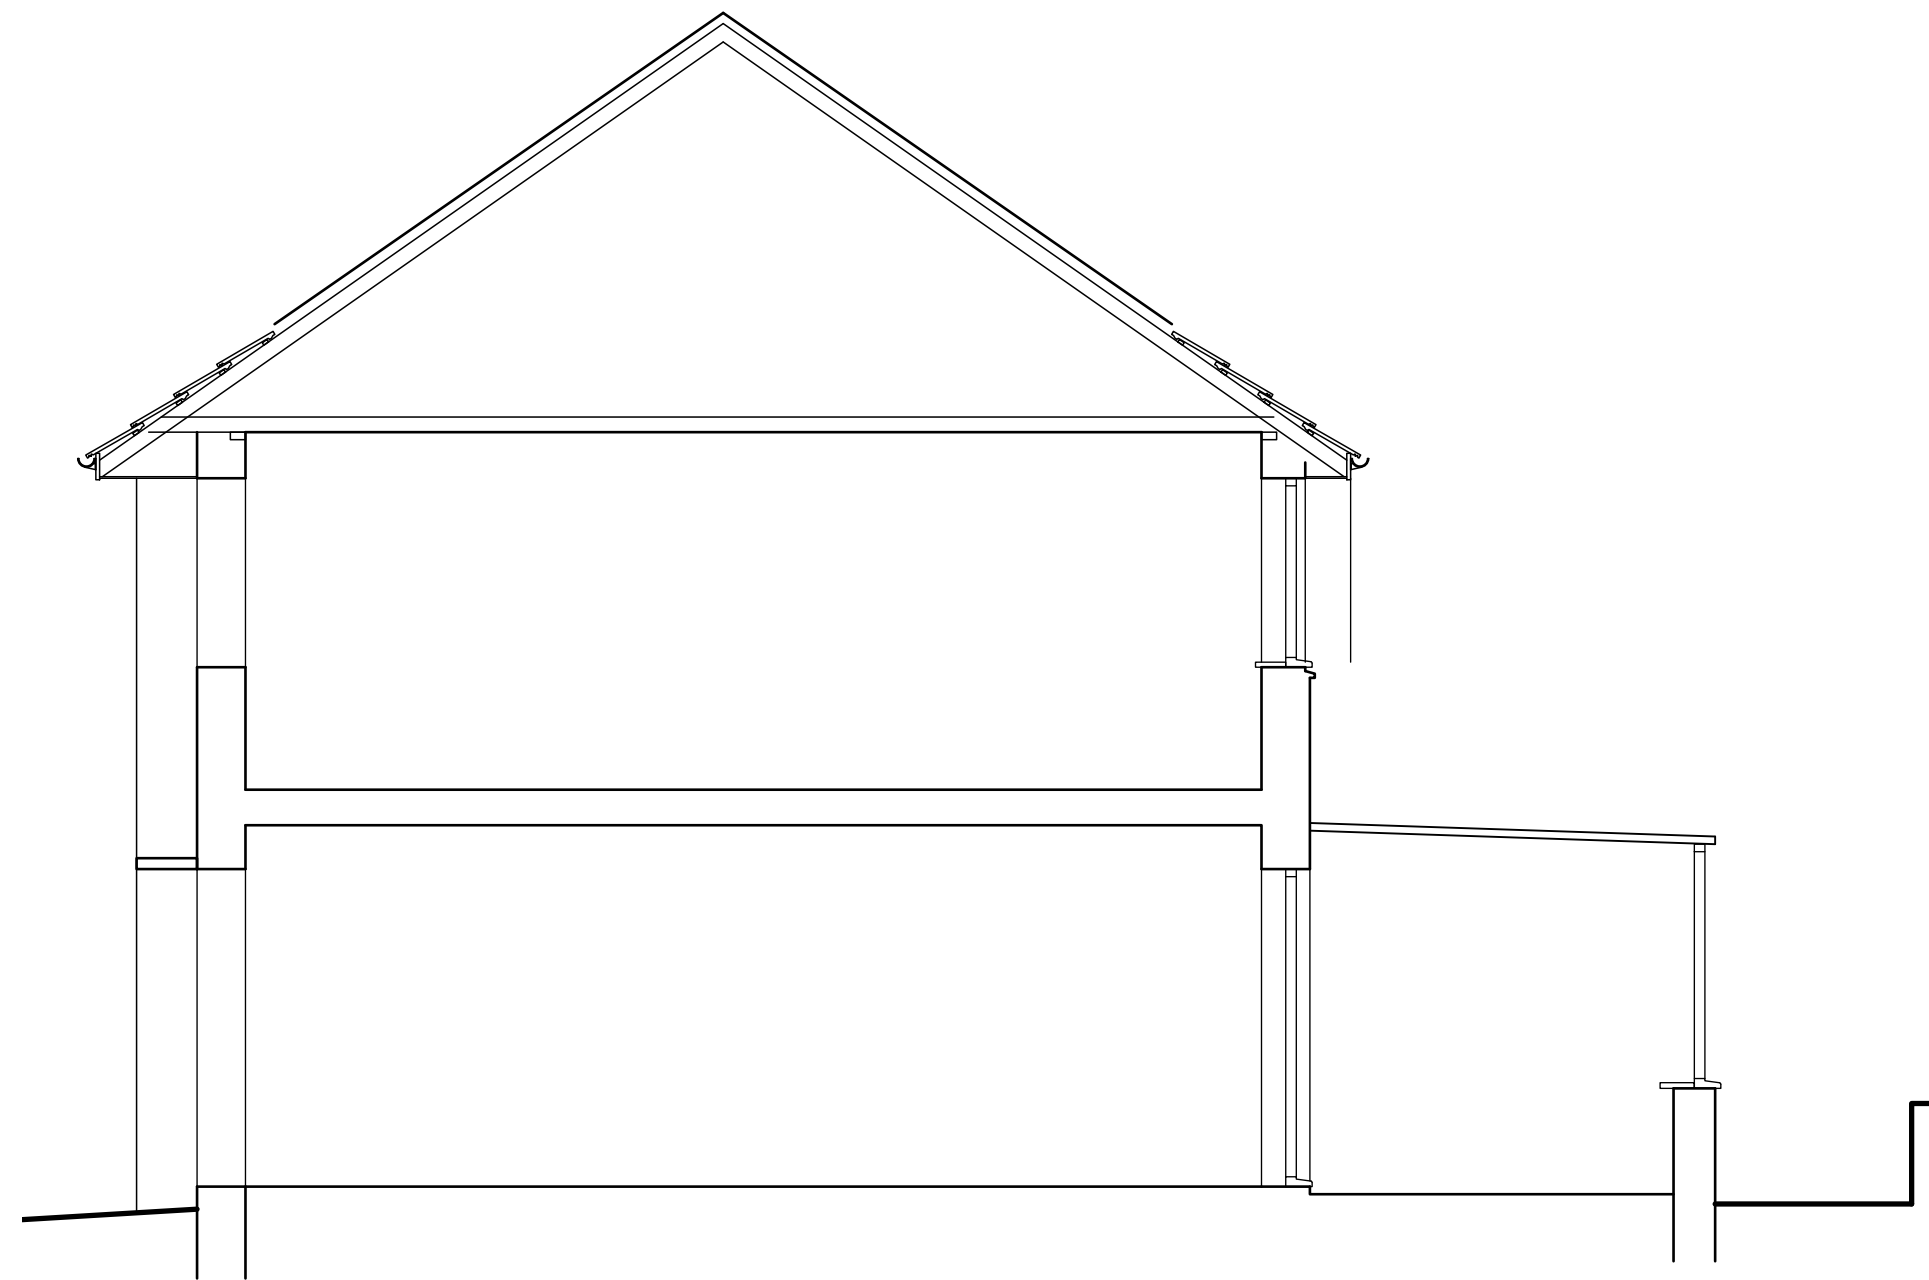

Ground Floor Plan

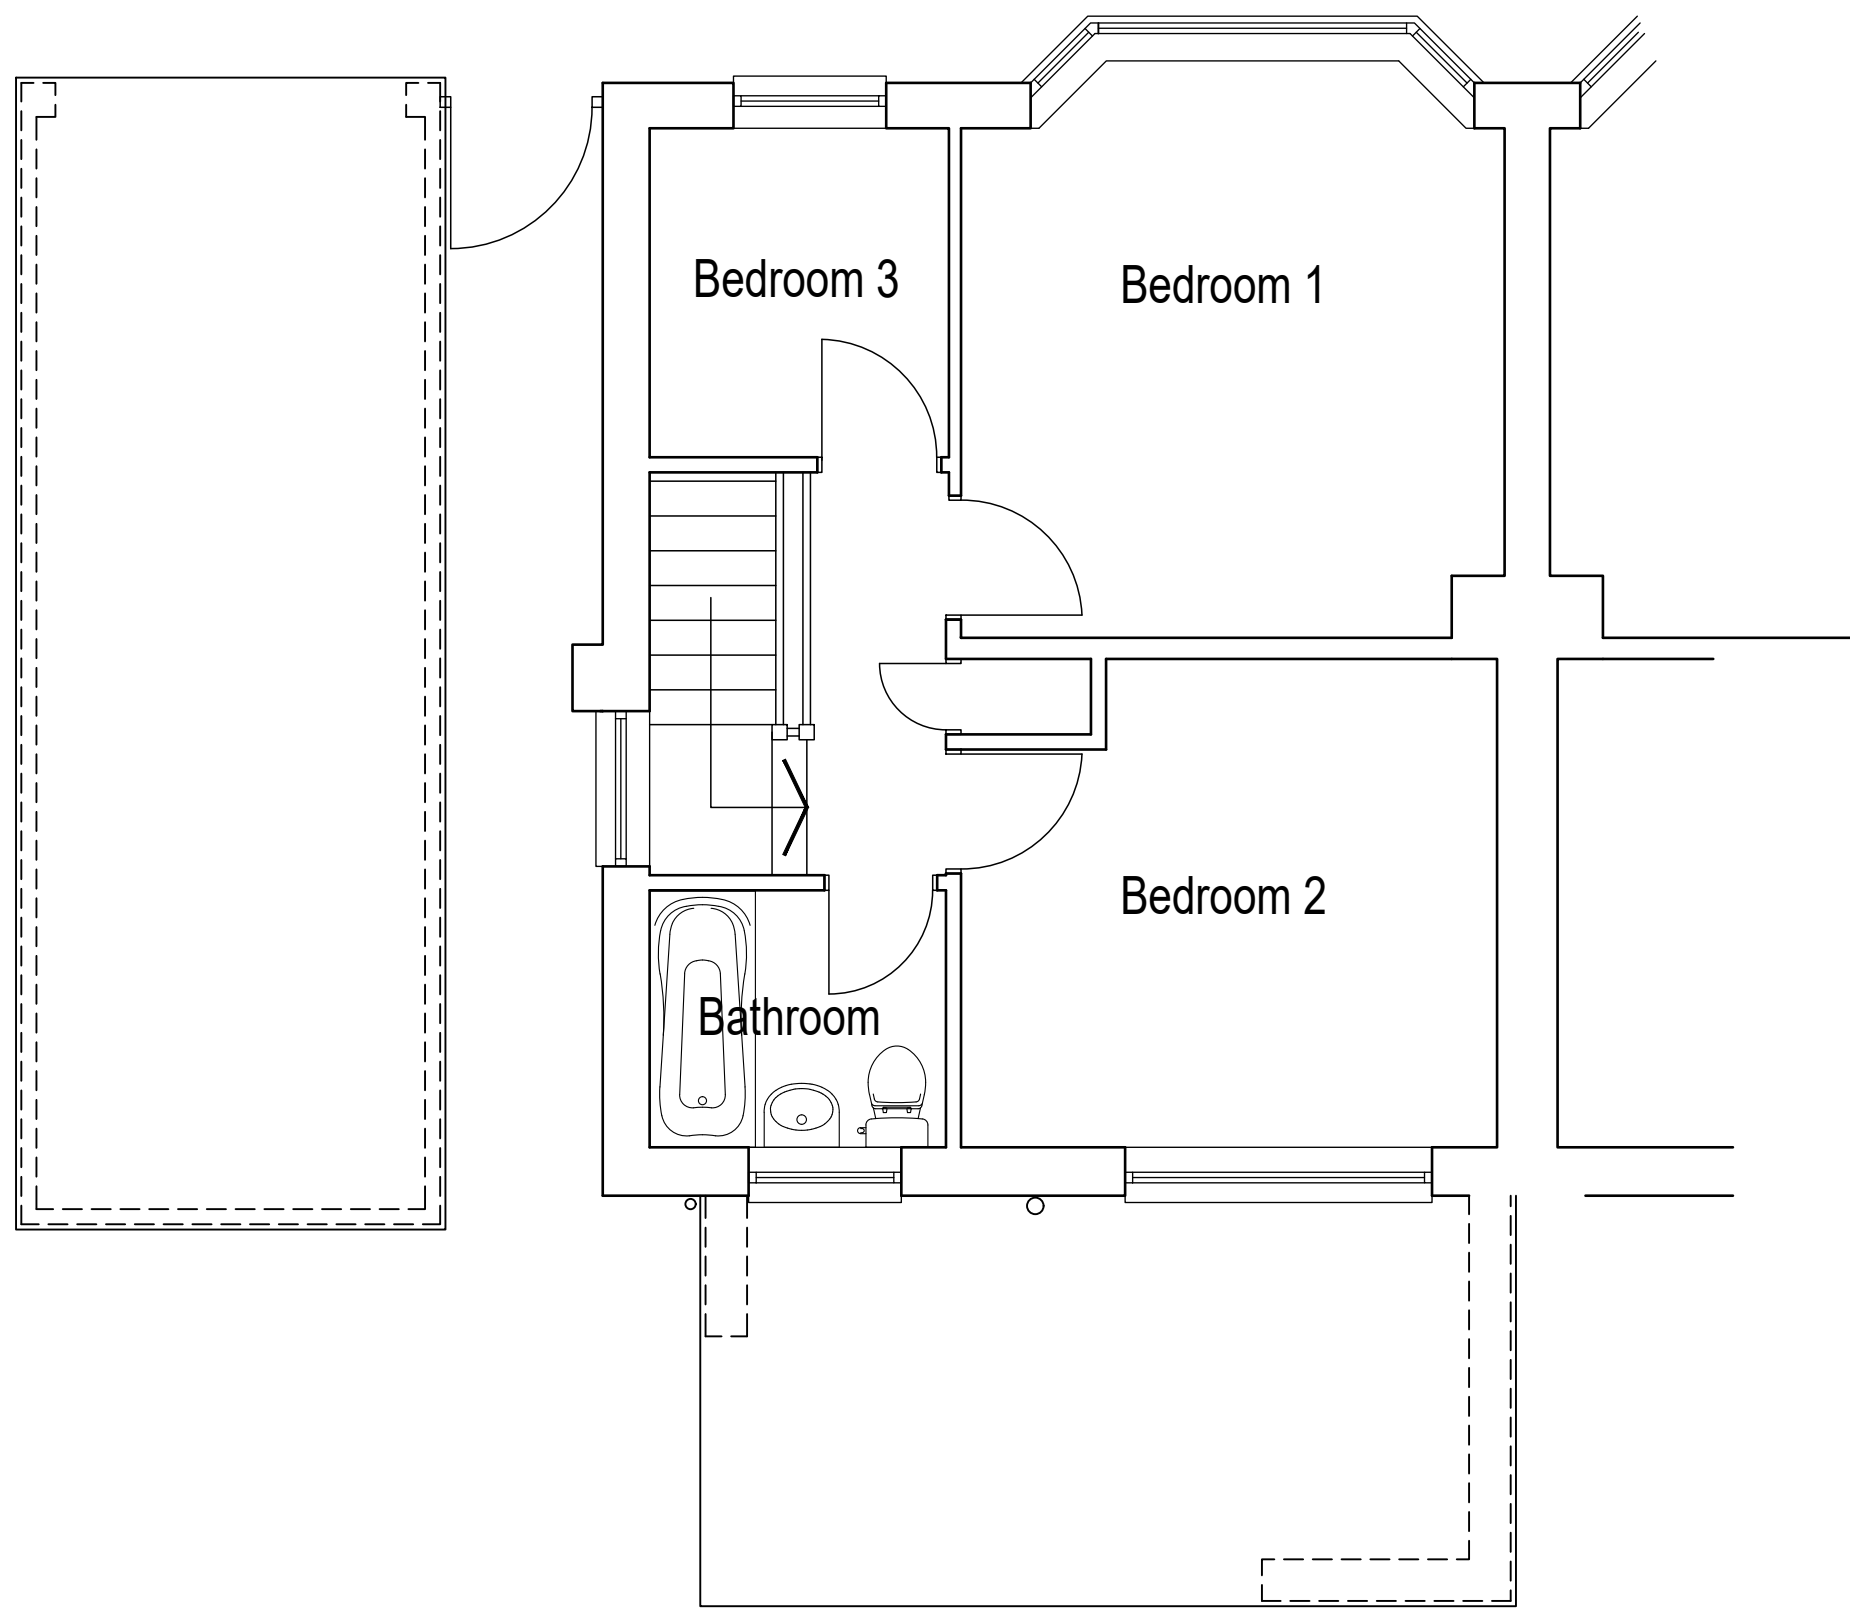

First Floor Plan

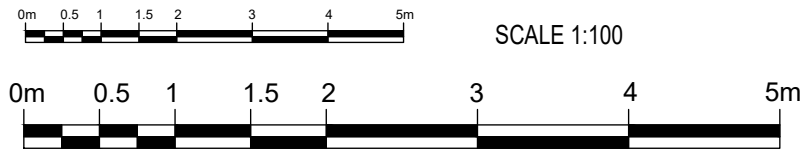

SCALE 1:50

Notes

Proposed Extension At
37 Coppice \Road
Woodley
RG5 3RA
For Mr C Watts & Ms A Hockley

Existing
Plans Section Elevations

Date Oct 2024
Scale 1:50 at A1
1:100 at A1
Drawing number 1829/SV/01

B W Design
55 Wavell Road Maidenhead Berks SL6 5AB
Telephone 01628-670966