



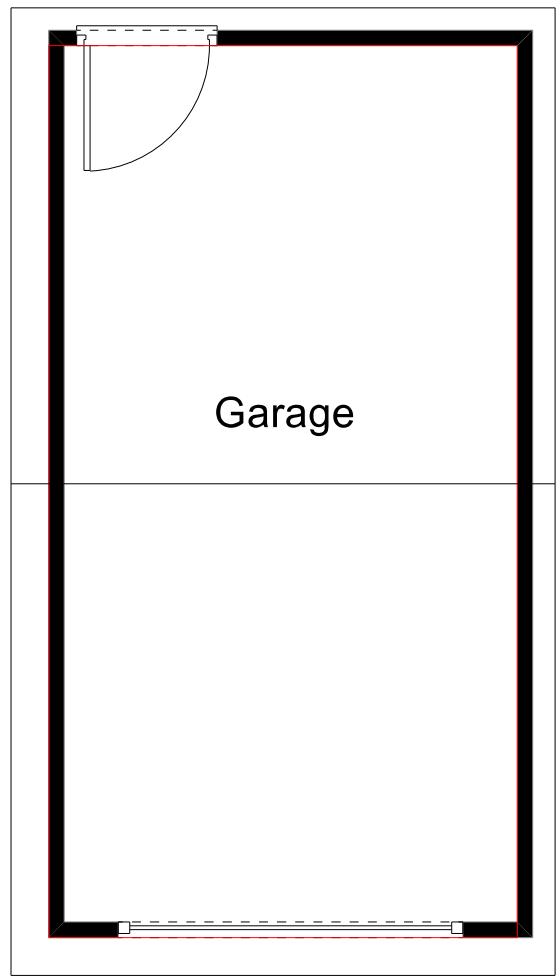


Existing Plan and Elevations


Ground Floor

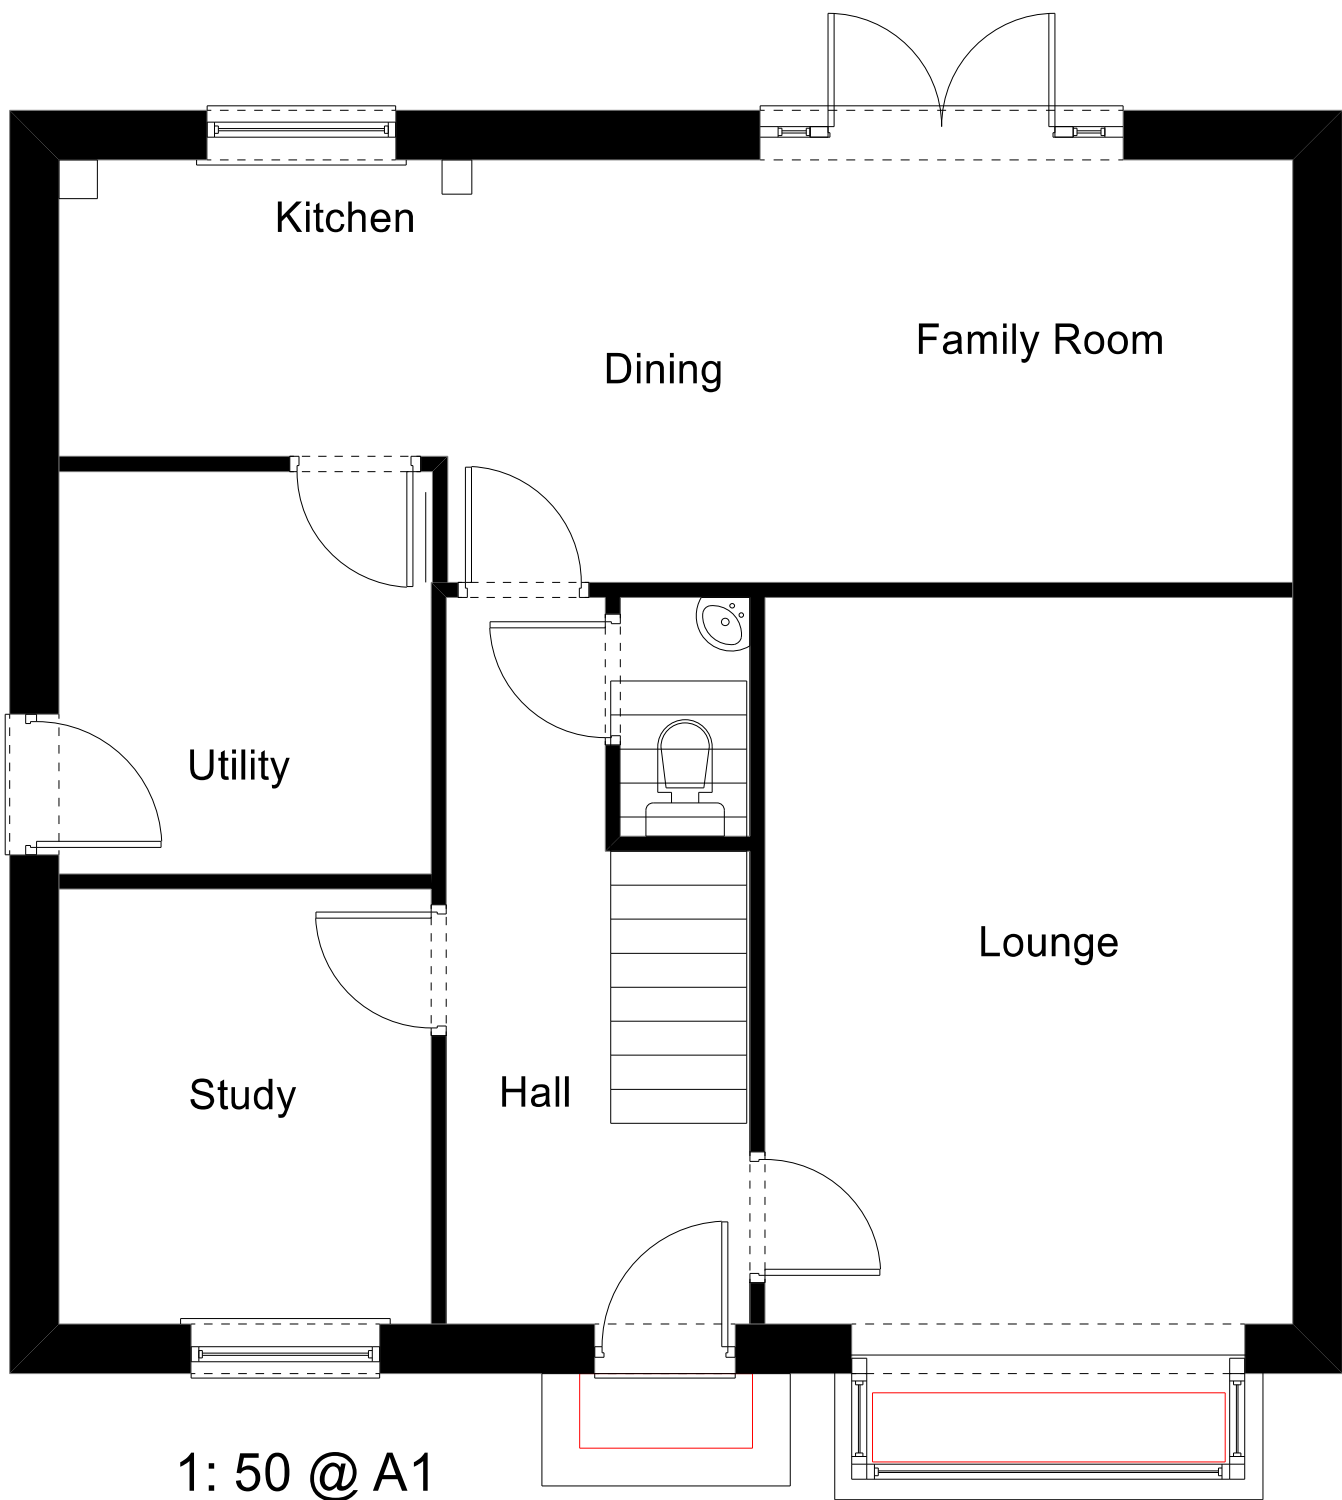

First Floor

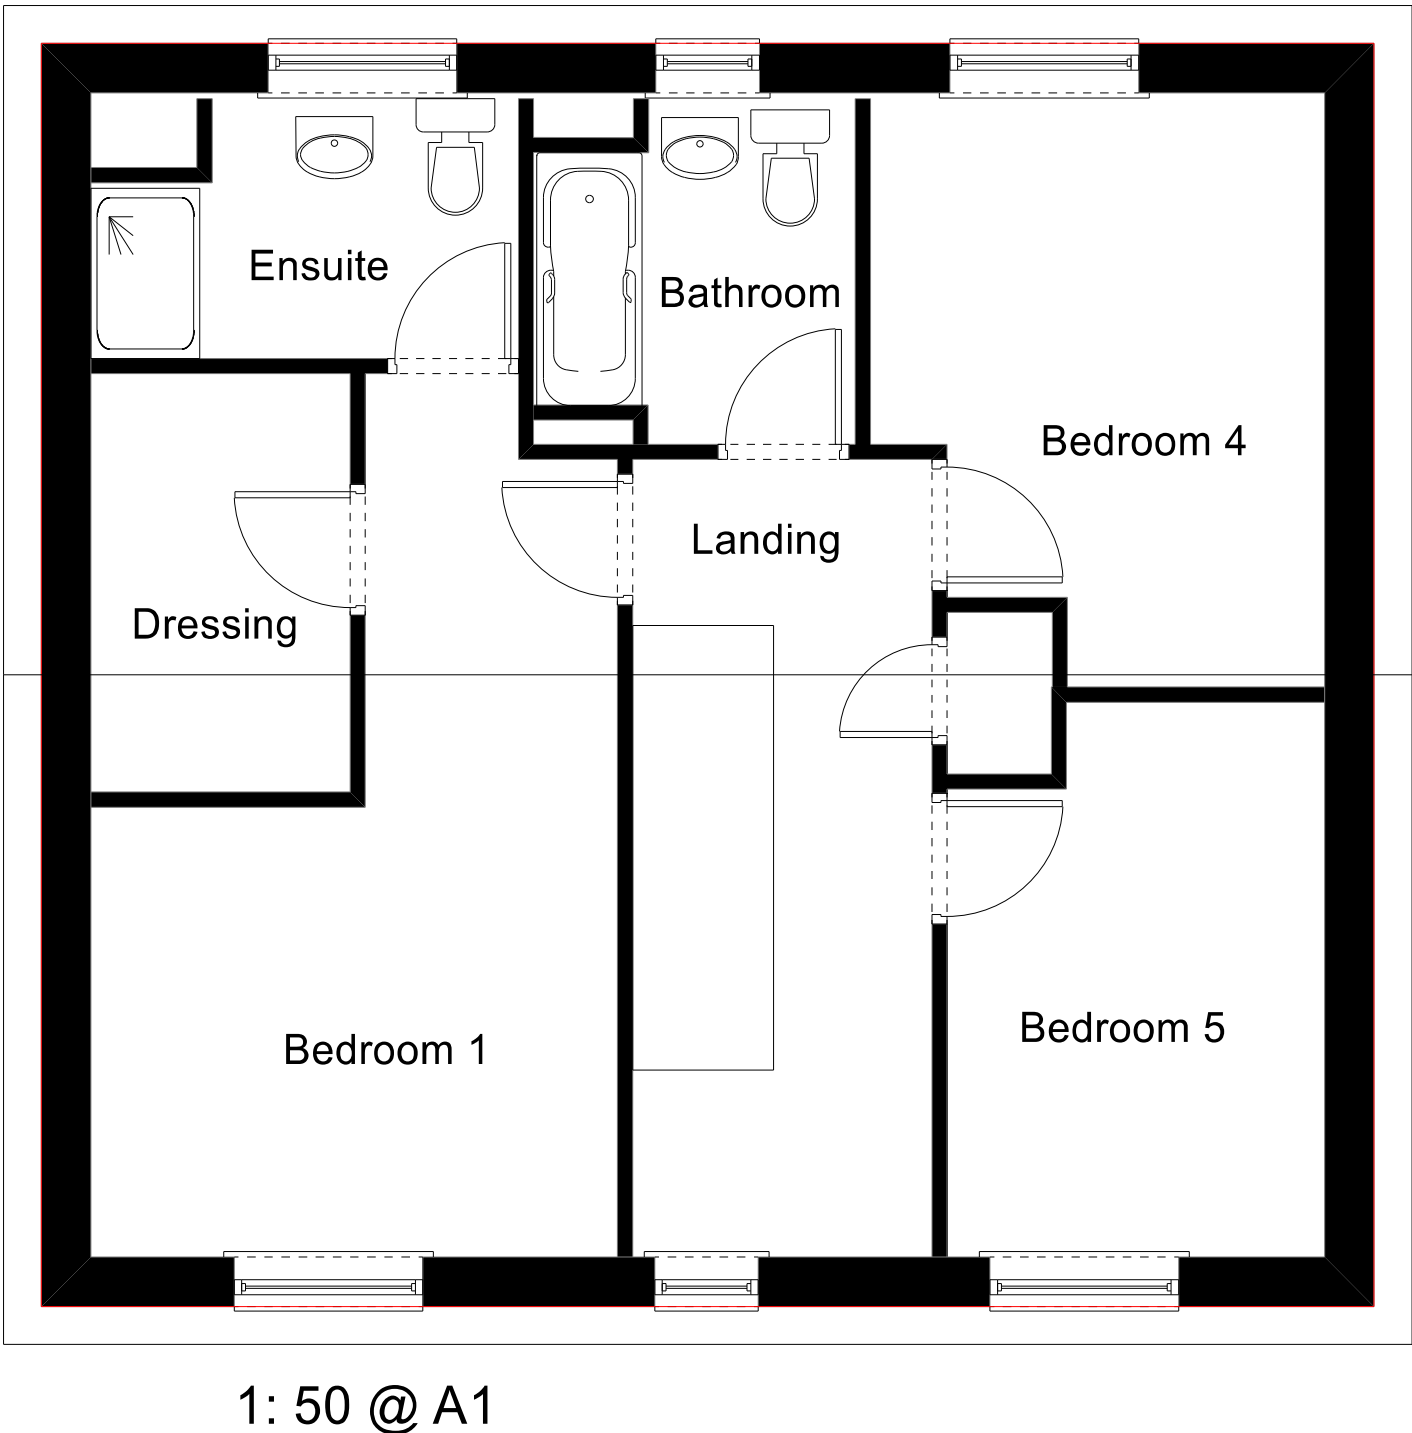


1: 100 @ A1

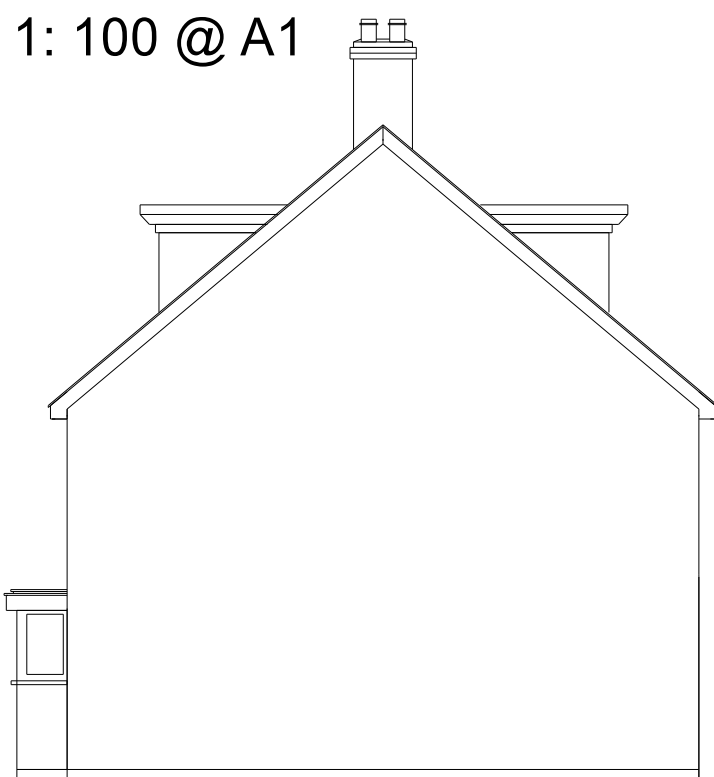

Side Elevation



Front Elevation

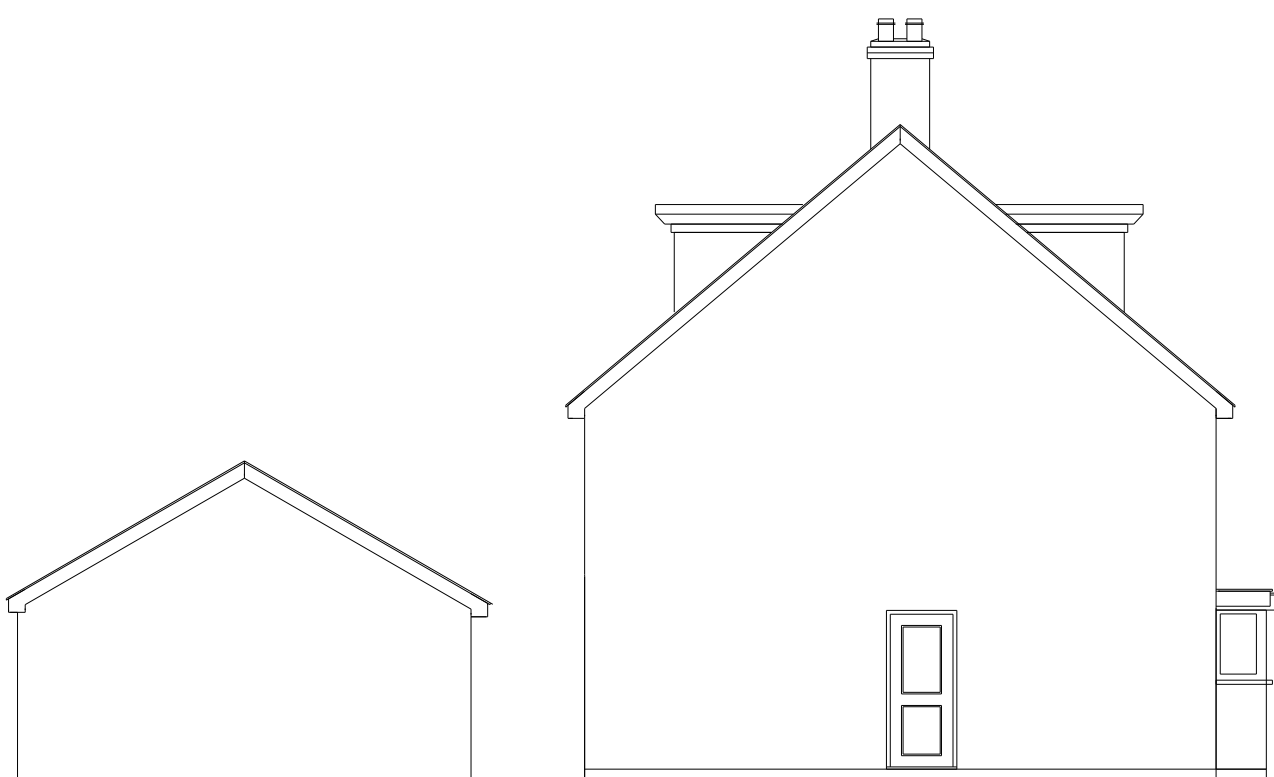


Side Elevation



Rear Elevation

Page Size - A1
1: 50 @ A1

 

Notes

D1

Cantley Design

Cantley Design

Project
House Extension
4 Morres Grove
Wokingham
RG40 5BH

Existing Plan and Elevations
Client
Mr and Mrs J. Bird
Drawing No.
2/2025/JB/RDO/nco/D1

Date
Feb 2025
Drawn by
Bob Owles

Scale
1:50 and 1:100
Checked by
NCO

Page Size - A1

Cantley Drawing Services
20 Cantley Crescent
Wokingham
RG41 1NX
0781 803 2212