


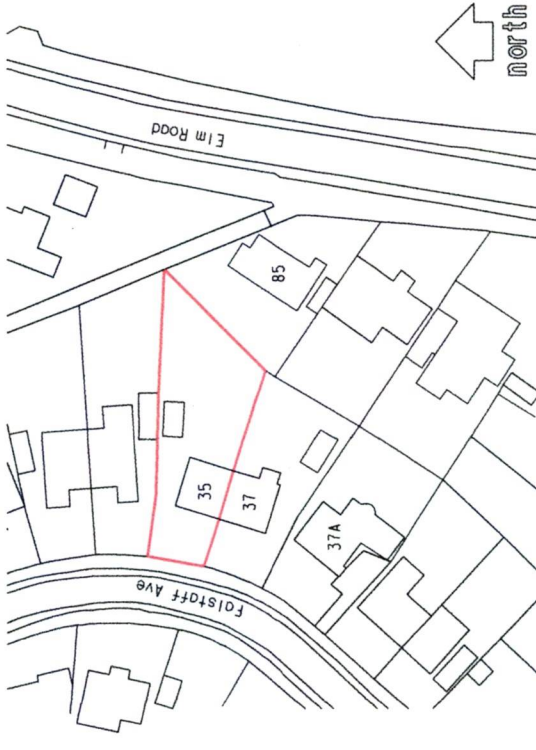


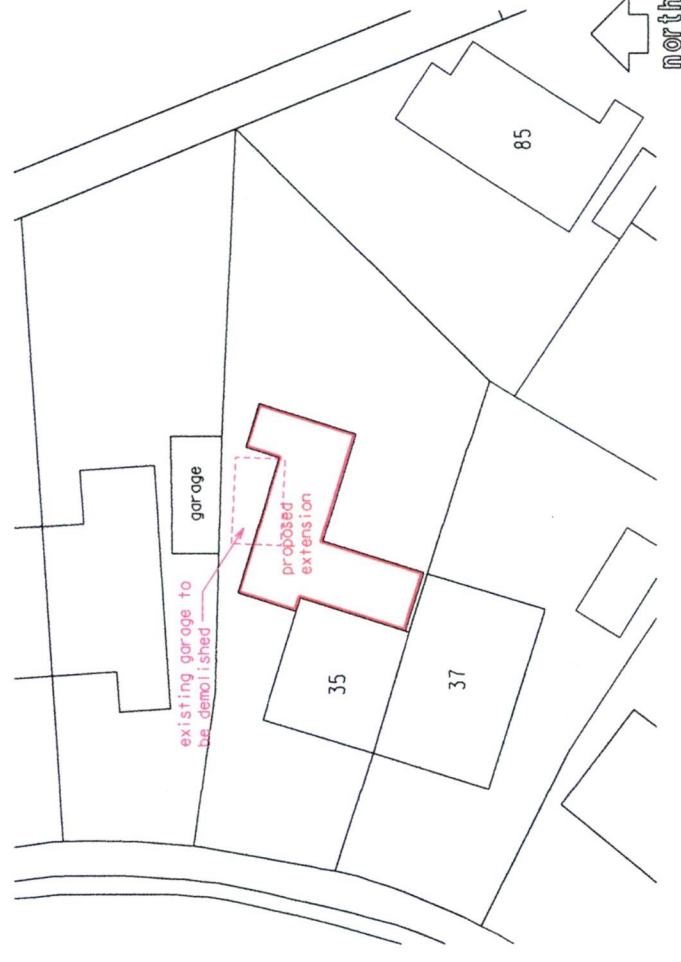

1:1250 SITE LOCATION PLAN

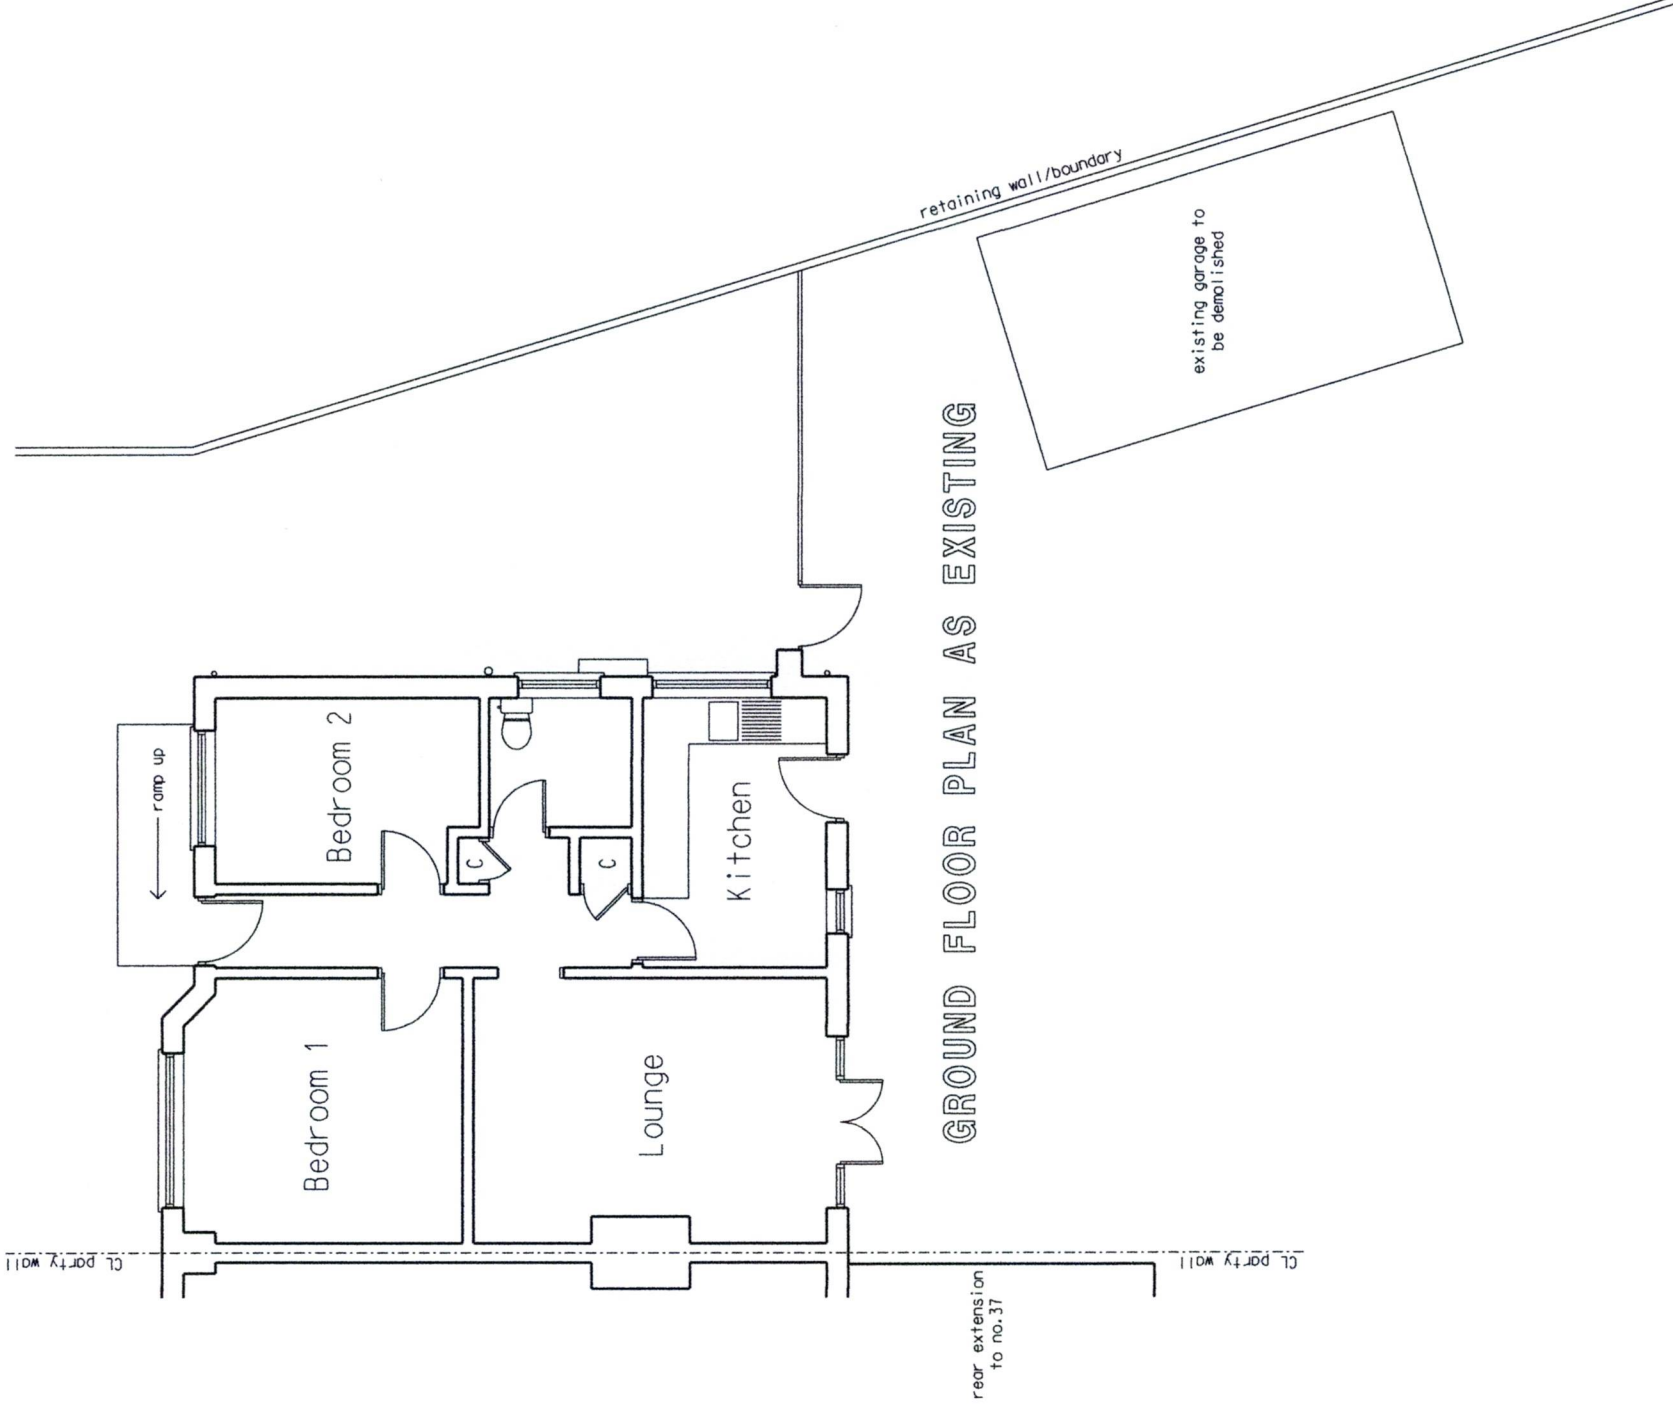

1:500 SITE PLAN

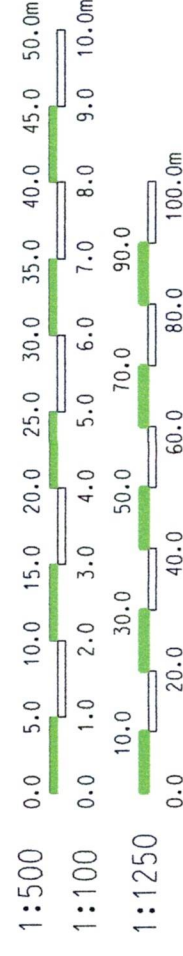

GROUND FLOOR PLAN AS EXISTING

CLIENT
Mr. & Mrs. G. Austin

ADDRESS
35 Falstaff Ave., Earley


CONTRACT
Single Storey Rear Extension

KEITH A. WRIGHT
ARCHITECTURAL DESIGN & PLANNING CONSULTANT
2 WIELD COURT, LOWER EARLEY, BERKS RG6 3TF
PHONE : 0118 9666486 or 07768 611156


DATE
February 2025
SCALE
1:100, 1:500
& 1:1250 (of A3)
DRG NO
P/2492/1




FRONT ELEVATION AS EXISTING

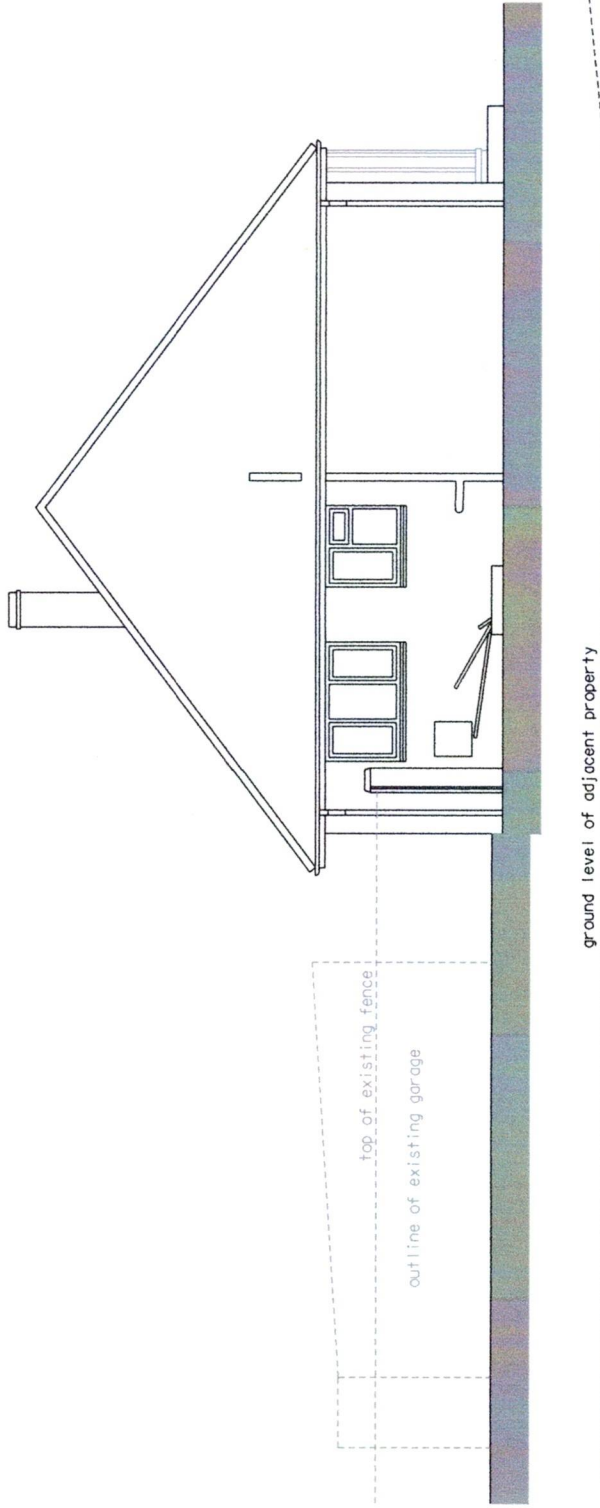

SIDE ELEVATION AS EXISTING

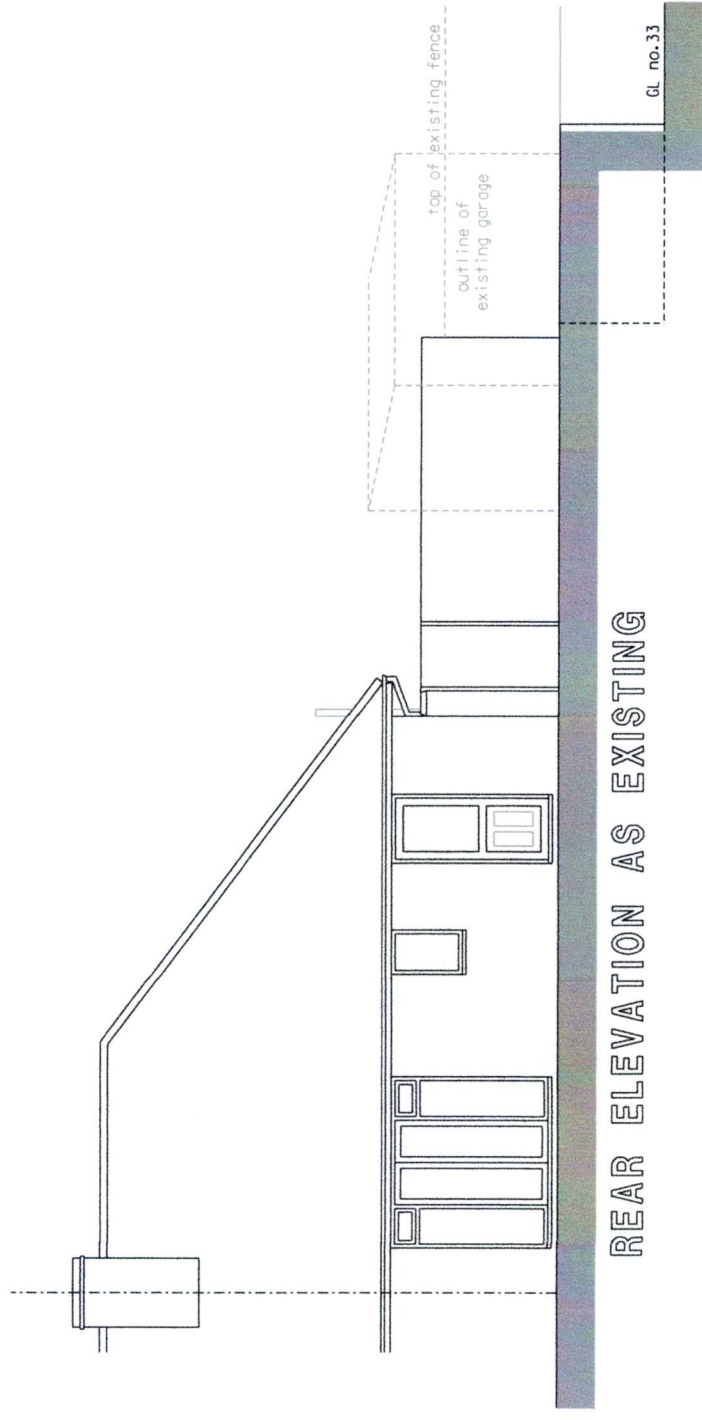

REAR ELEVATION AS EXISTING

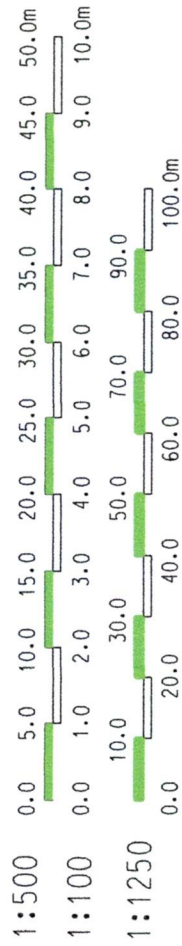

CLIENT
Mr. & Mrs. G. Austin

ADDRESS
35 Falstaff Ave., Earley

CONTRACT
Single Storey Rear Extension

KEITH A. WRIGHT



ARCHITECTURAL DESIGN & PLANNING CONSULTANT

2 WIELD COURT, LOWER EARLEY, BERKS RG6 3TF PHONE : 0118 9669485 or 07768 611158

DATE
February 2025

SCALE
1:100 (at A3)

DRG NO
P/2492/2

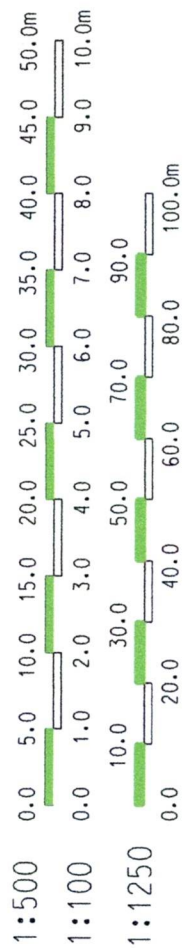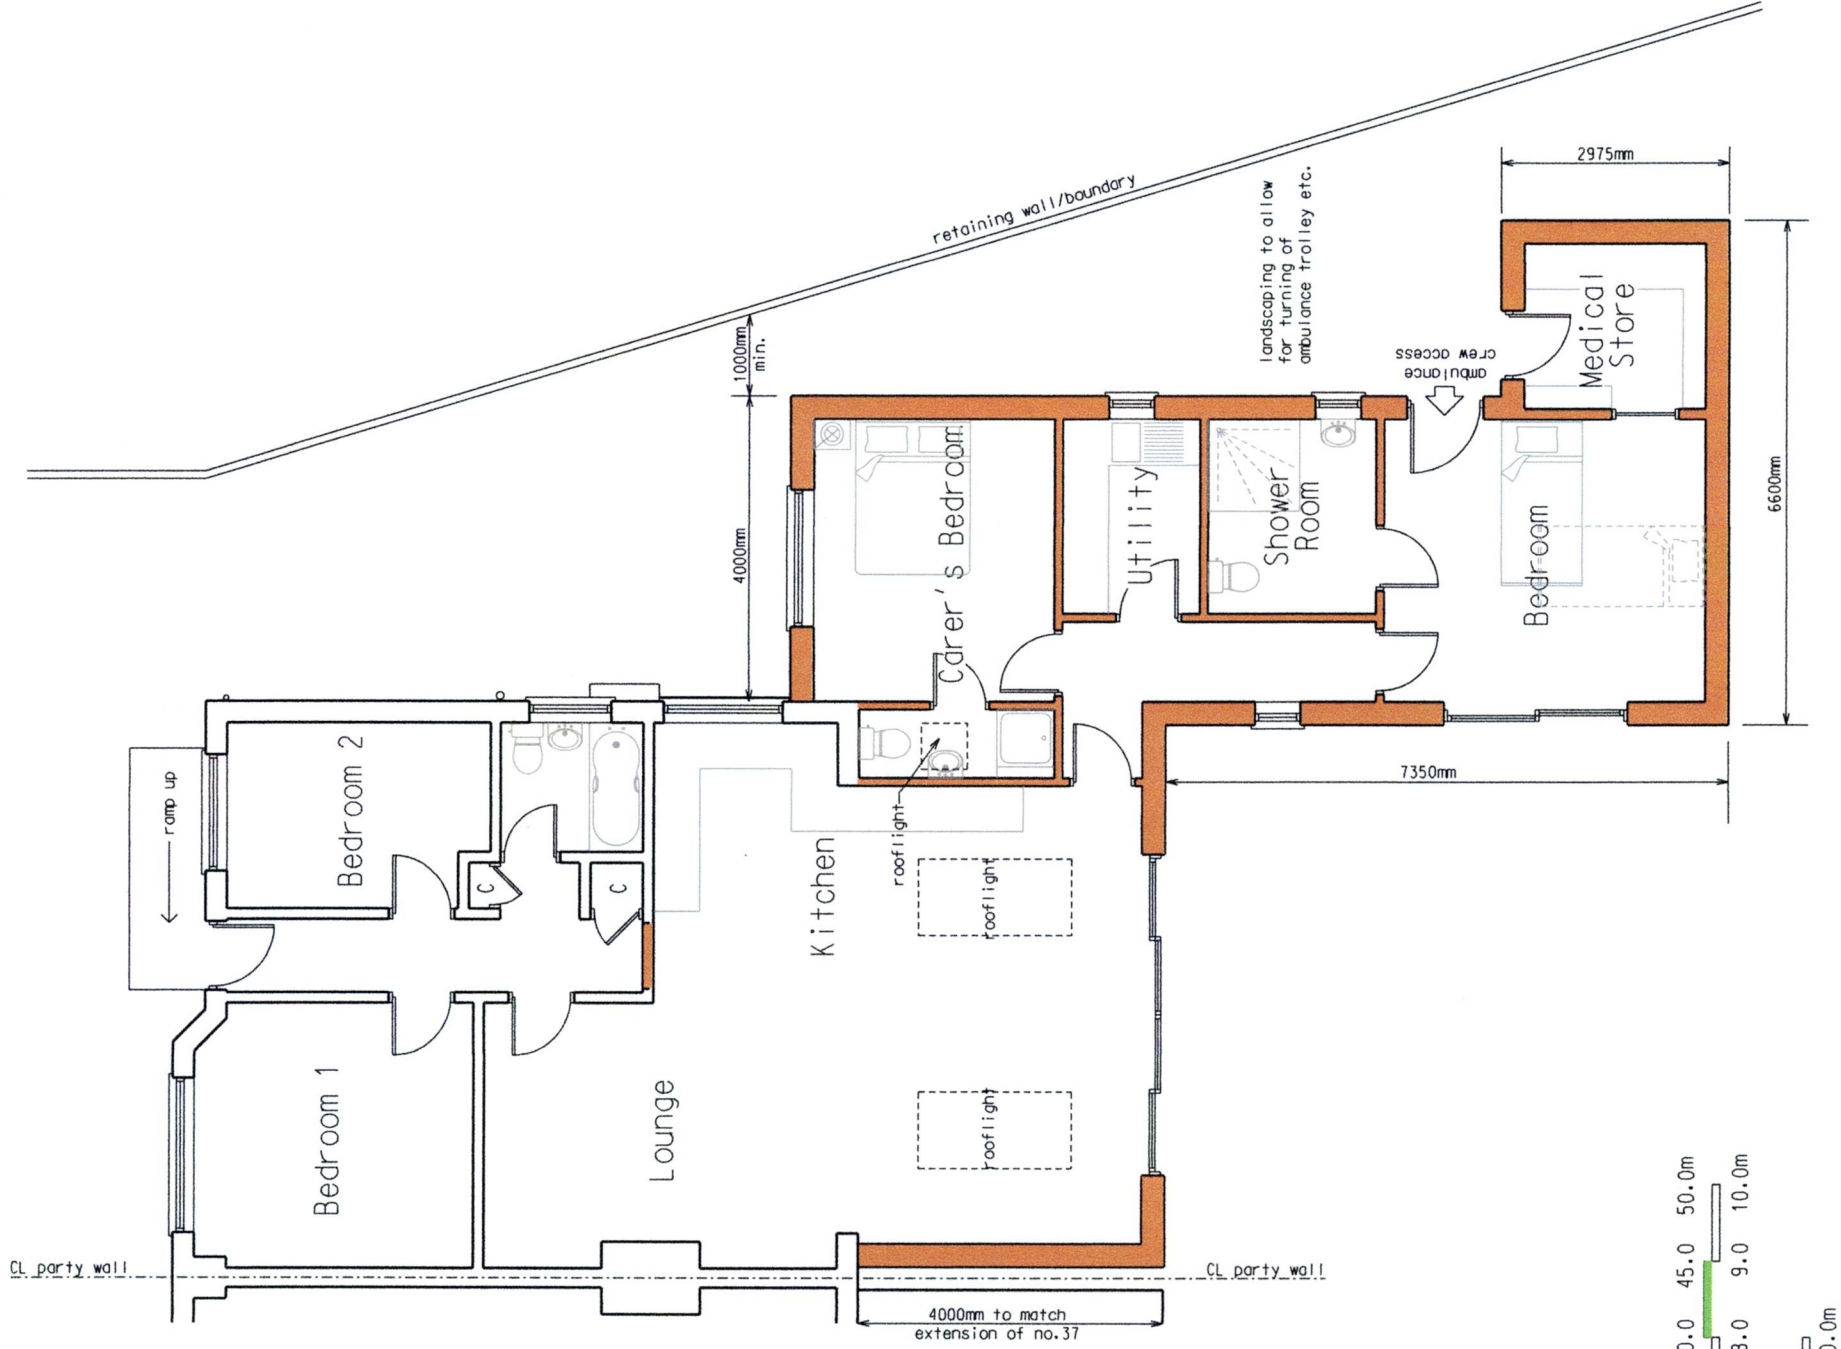

CLIENT
Mr. & Mrs. G. Austin

ADDRESS
35 Falstaff Ave., Earley

CONTRACT
Single Storey Rear Extension

KEITH A. WRIGHT
ARCHITECTURAL DESIGN & PLANNING CONSULTANT

2 WIELD COURT, LOWER EARLEY, BERKS RG6 3TF PHONE • 0118 9669486 or 07768 611166

DATE
February 2025


SCALE
1:100 (of A3)

DRG NO
P/2492/3


A3




FRONT ELEVATION AS PROPOSED

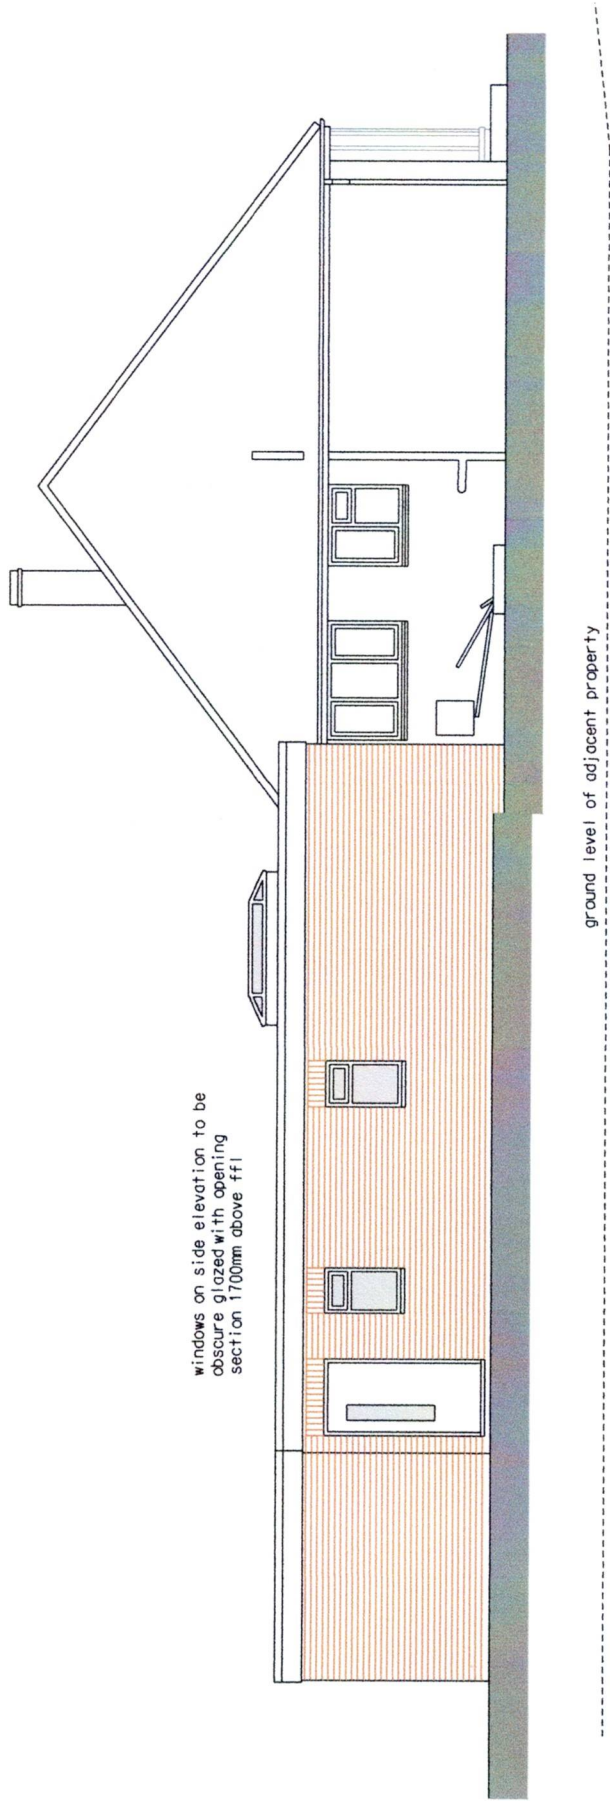


SIDE ELEVATION AS PROPOSED

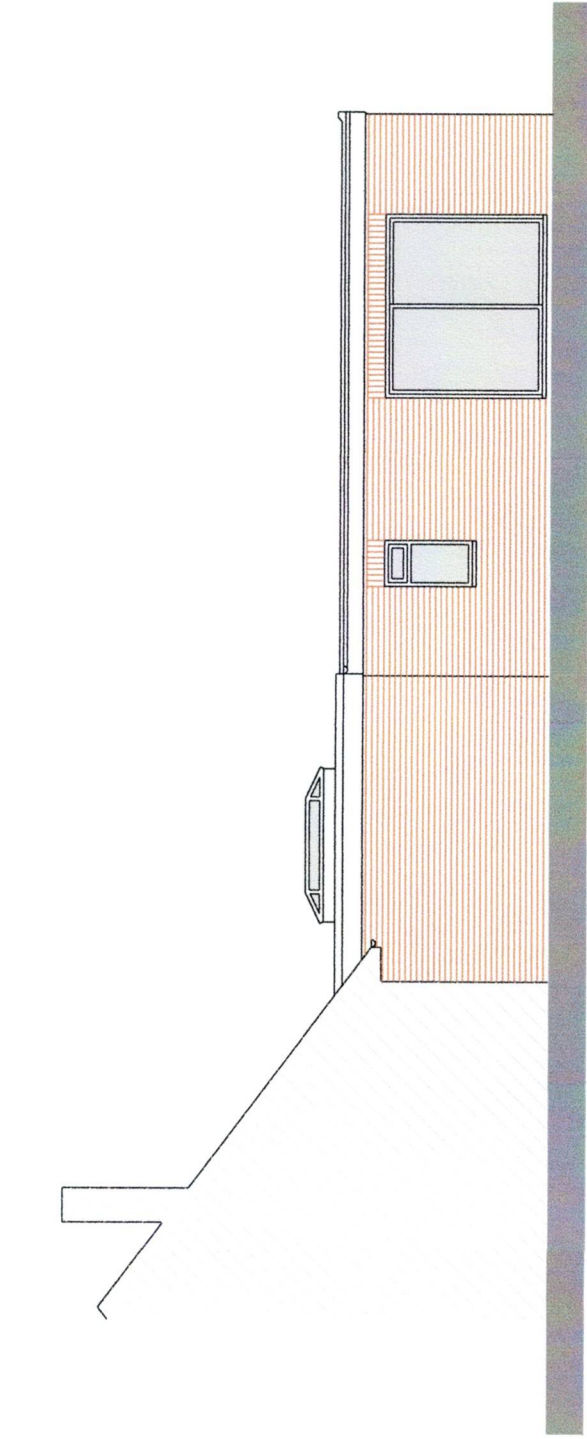

SIDE ELEVATION AS PROPOSED

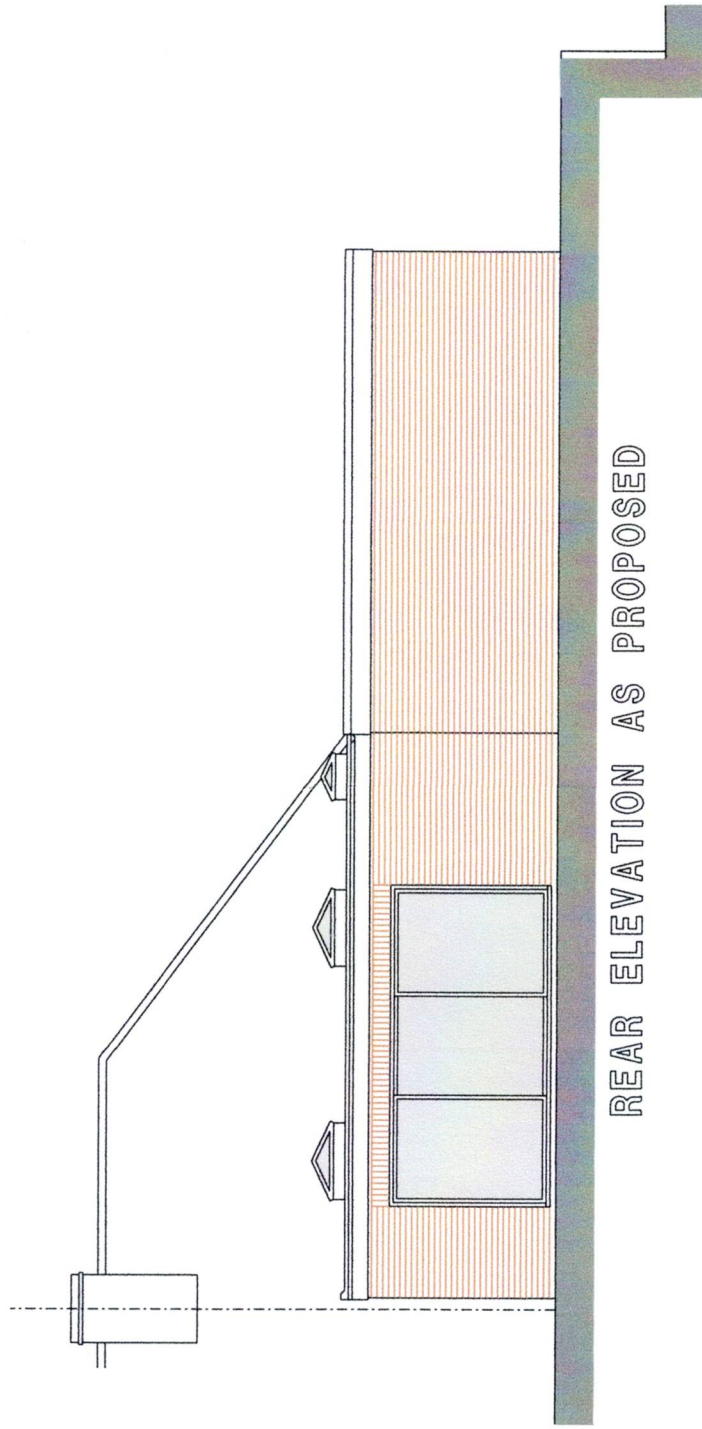

REAR ELEVATION AS PROPOSED

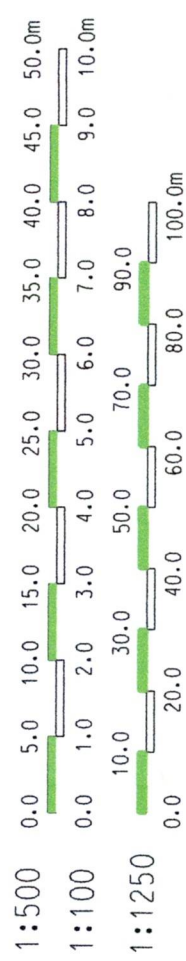

CLIENT
Mr. & Mrs. G. Austin

ADDRESS
35 Falstaff Ave., Earley

CONTRACT
Single Storey Rear Extension

KEITH A. WRIGHT
ARCHITECTURAL DESIGN & PLANNING CONSULTANT
2 WIELD COURT, LOWER EARLEY, BERKS RG6 3TF

PHONE : 0118 9669485 or 07768 611156

DATE
February 2025

SCALE
1:100 (at A3)

DRG NO
P/2492/4