

NOTES



Side Elevation - Scale 1:100




Front Elevation - Scale 1:100




Side Elevation - Scale 1:100




Rear Elevation - Scale 1:100

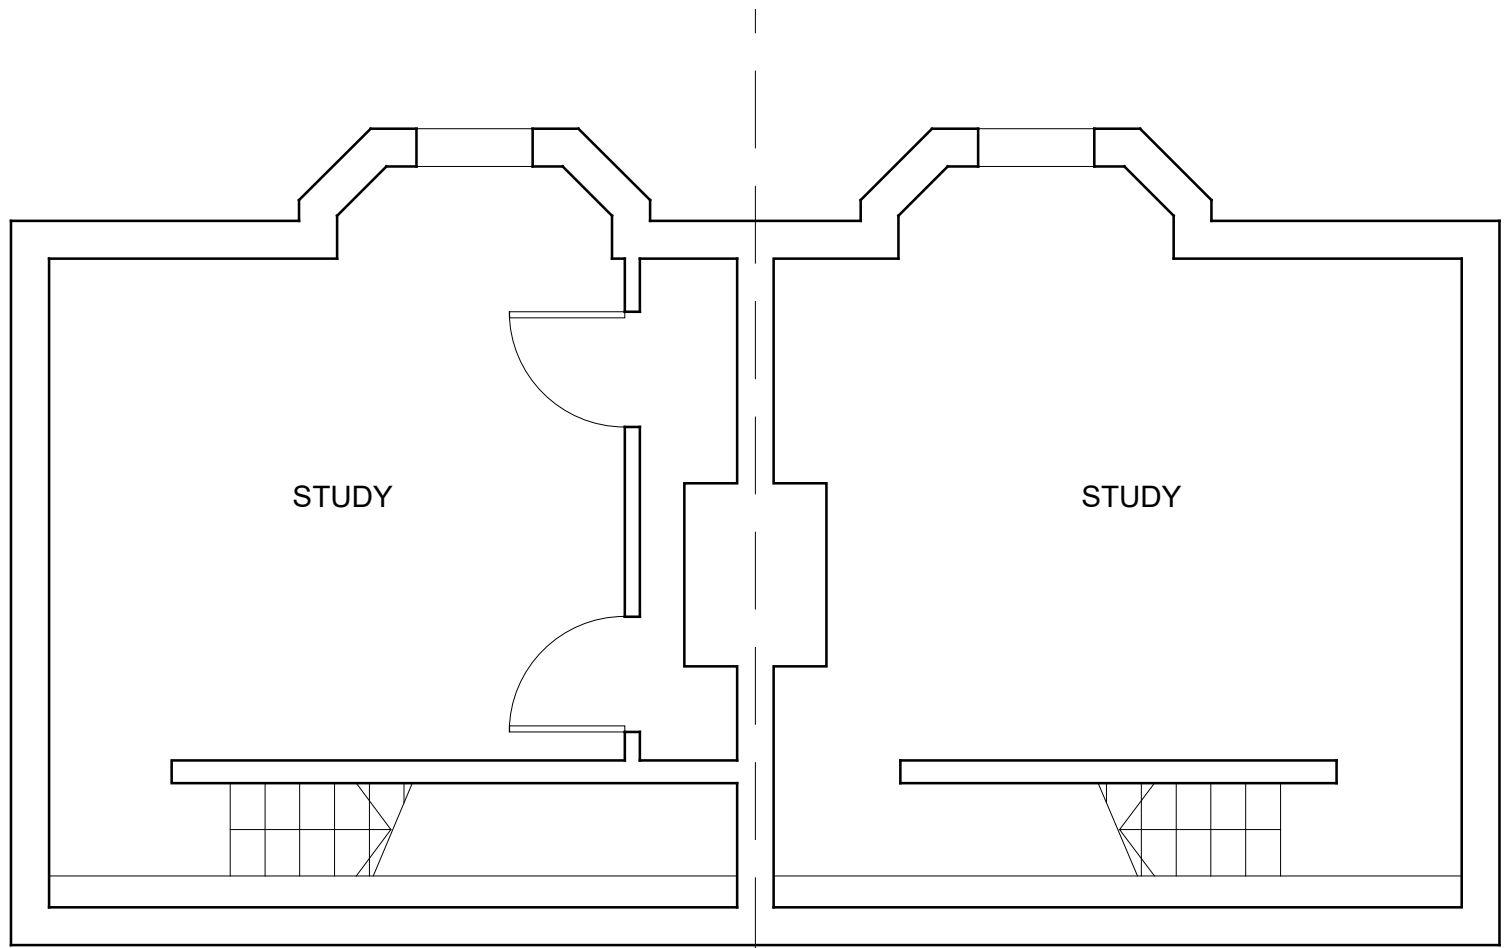

Basement Floor Plan - Scale 1:50

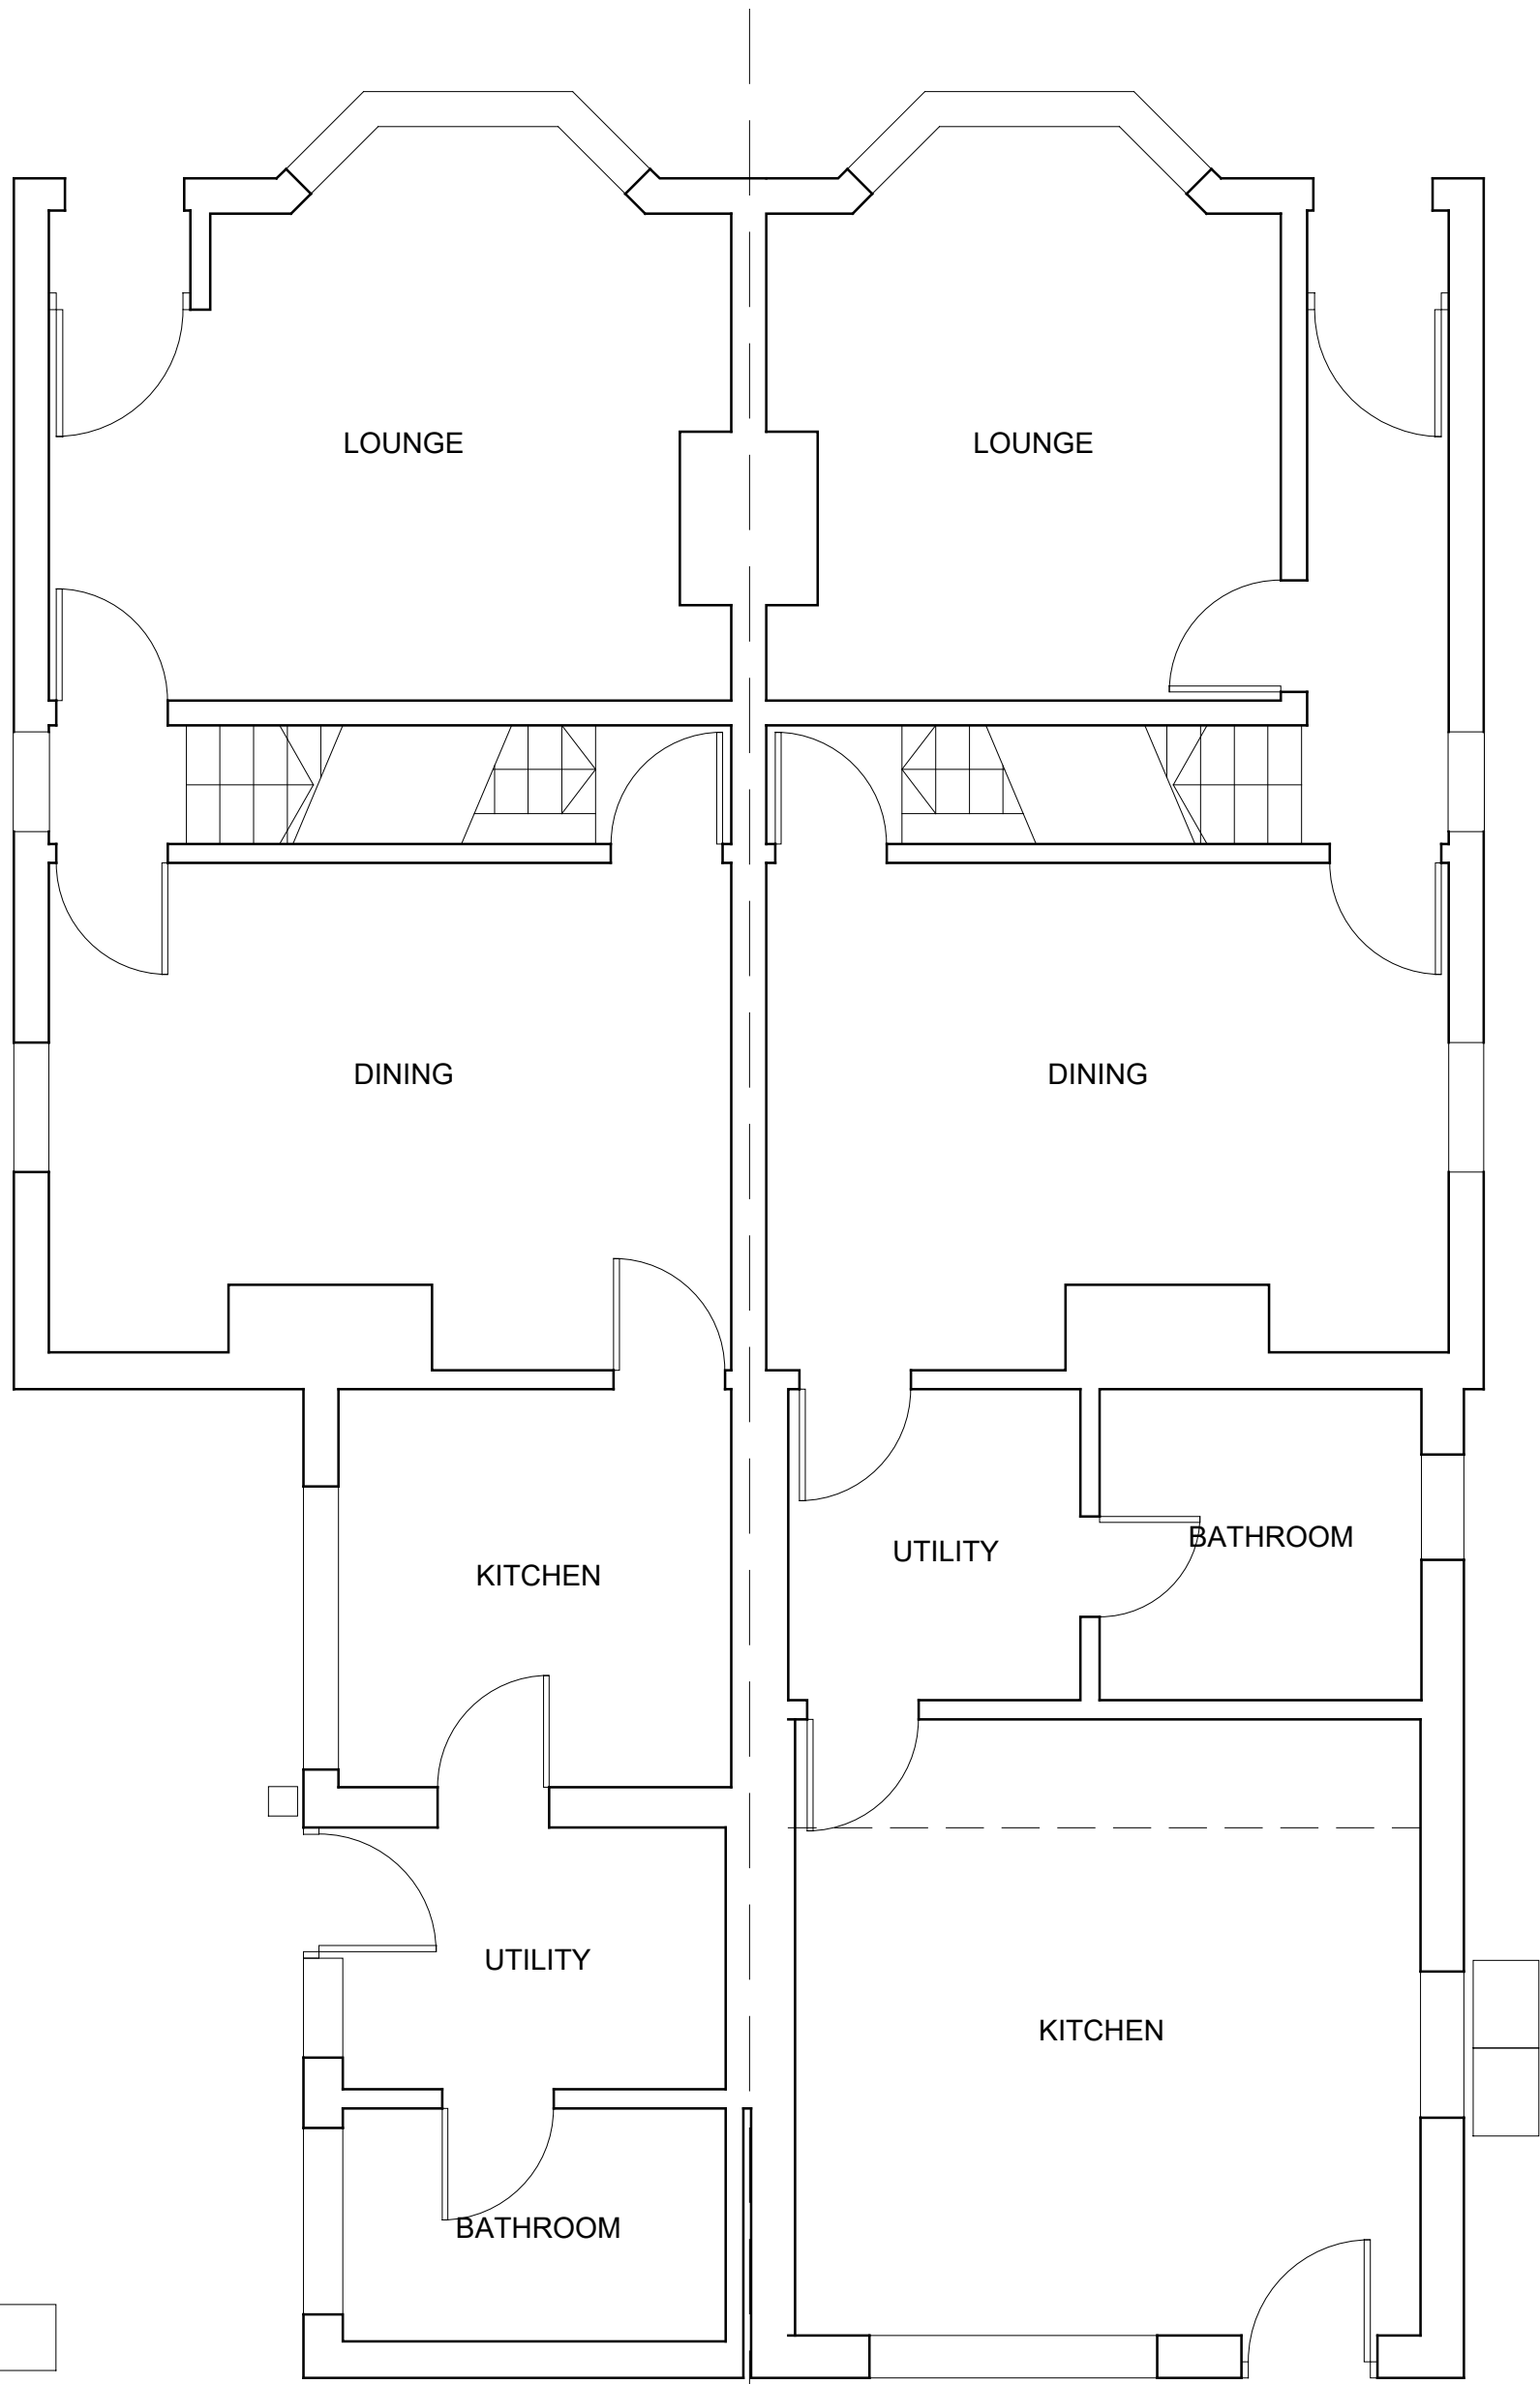

Ground Floor Plan - Scale 1:50

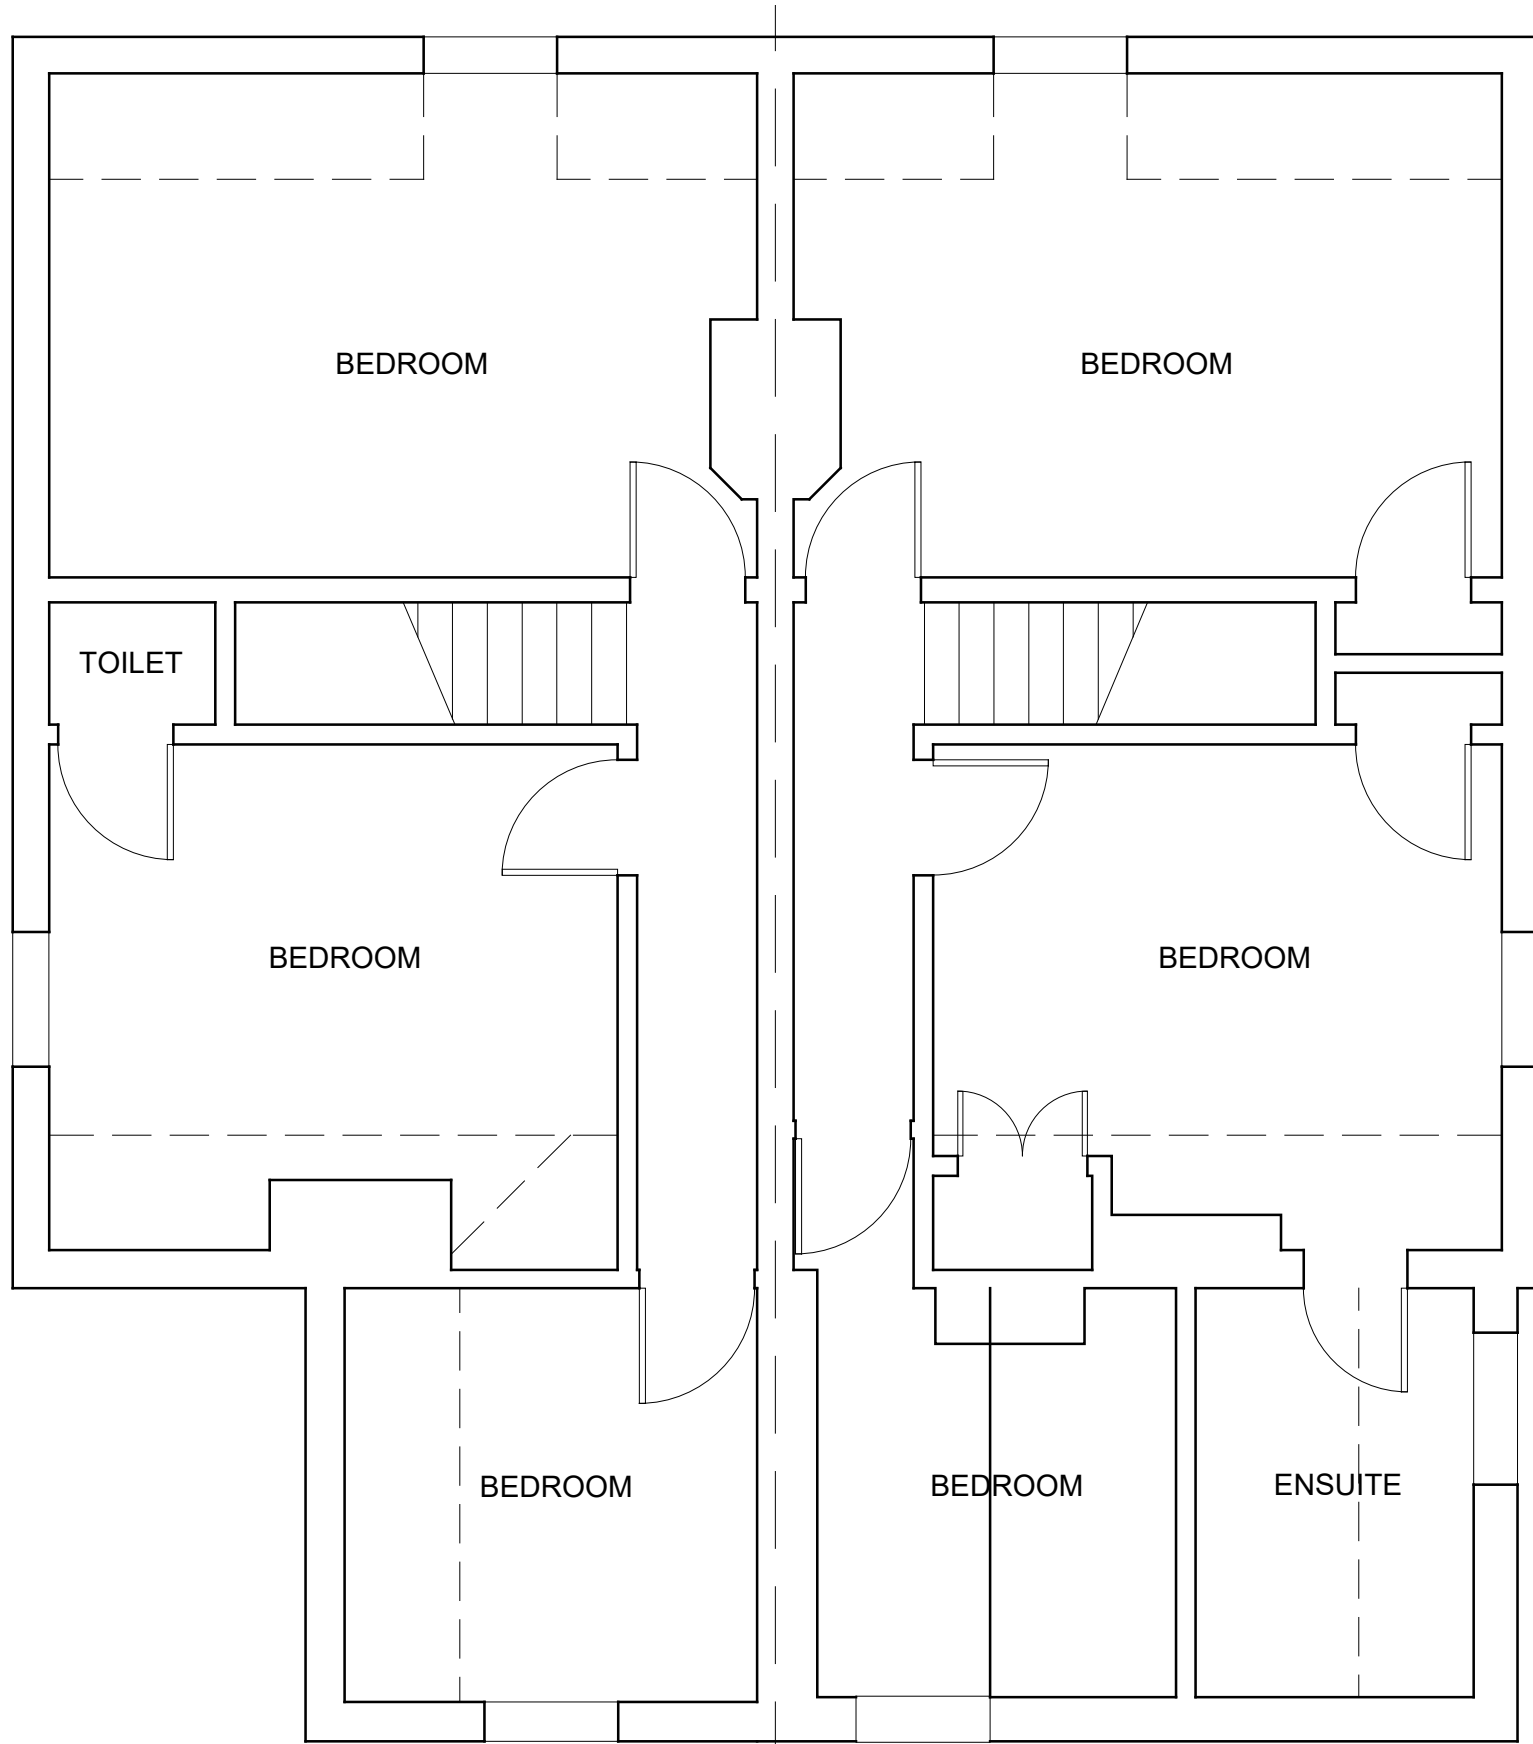

First Floor Plan - Scale 1:50

- All dimensions and levels are to be checked on site.
- Title overlay drawings and ownership boundaries are produced using all reasonable endeavors.
- This drawing is for Planning and/or Building Regulations applications only and for no other use.
- All drain runs shown are assumed. The Contractor is to identify all drain routes as work commences and inform both the inspecting officer and Retsof if there are any differences to what's shown on these drawings.
- BOUNDARIES as shown are the fence / wall lines and not necessarily the legal boundary.

REVISIONS

REV	DESCRIPTION	DATE	SIG
-	FIRST ISSUE	08-10-24	JF
A	ELEVATIONS ADDED	28-09-24	JF

retsofdesign

Architectural Services & Interior Design

M: +44 (0)7985 478563
<http://www.retsofdesign.com>

Client

Mr and Mrs Searle

Project

126 and 128 Victoria Road
Wargrave
RG10 8AE

Drawing

Survey Plan & Elevations

Project Ref	Date	Drawing Number
EJ03102	October 2024	001A
Scale	Sheet Size	
AS SHOWN	A1	



REGISTERED
INTERIOR
DESIGNER®
COLLECTIVE MARK

