


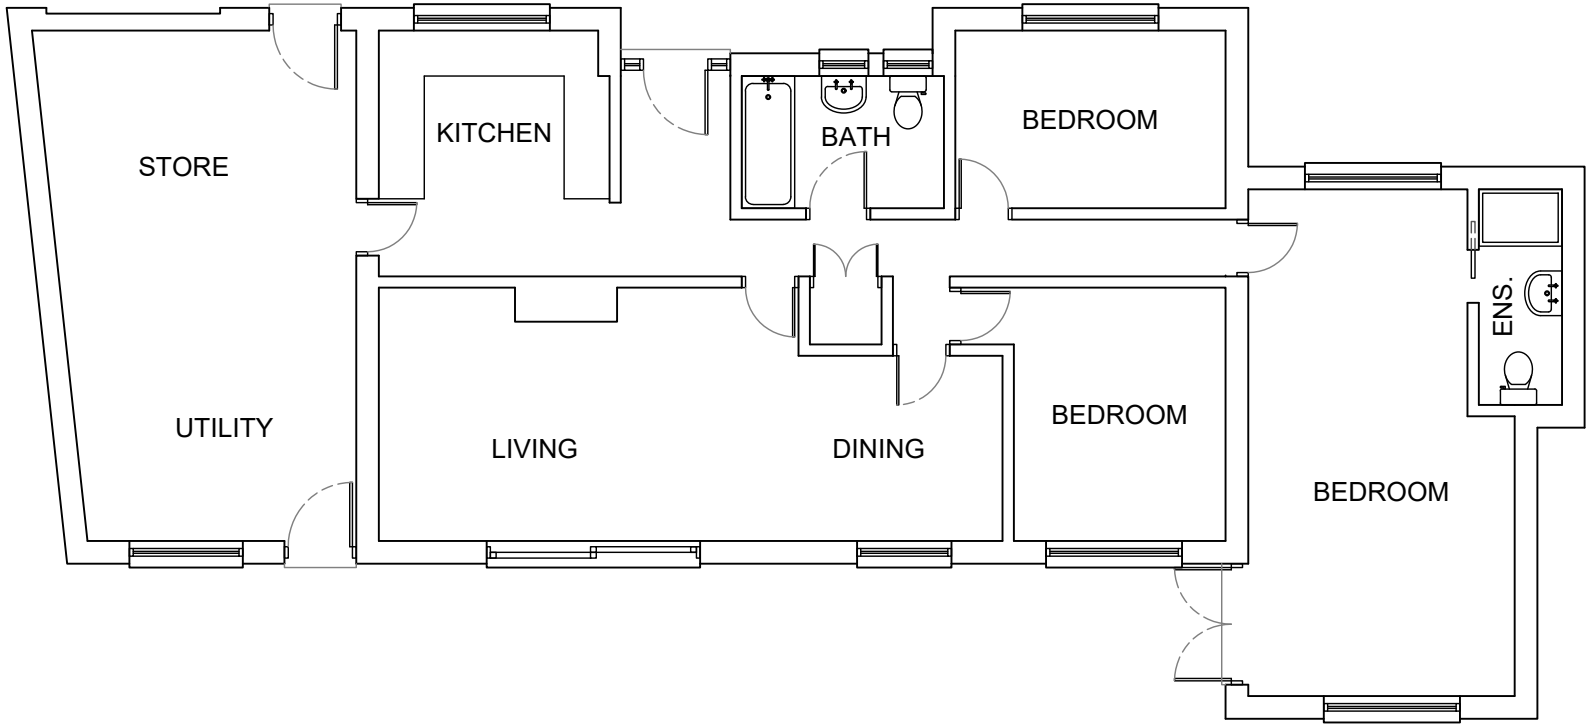


 

A	M Harrison	19.12.2024	First Issue		APPROVED	DATE
ISSUE	BY	DATE	DESCRIPTION		APPROVED	DATE
Scale	1:100	Dimensions	mm	Tolerance	Mass	Projection 3rd Angle
Drawing Owner		Title				
 T : 01189 770404		9 Northbury Avenue, Ruscombe, Wokingham, Berkshire RG10 9LH, Existing Floor Plan				
Drawn by				Drawing Number		Sheet
				24/NAR/01		1/1
						Issue
						A

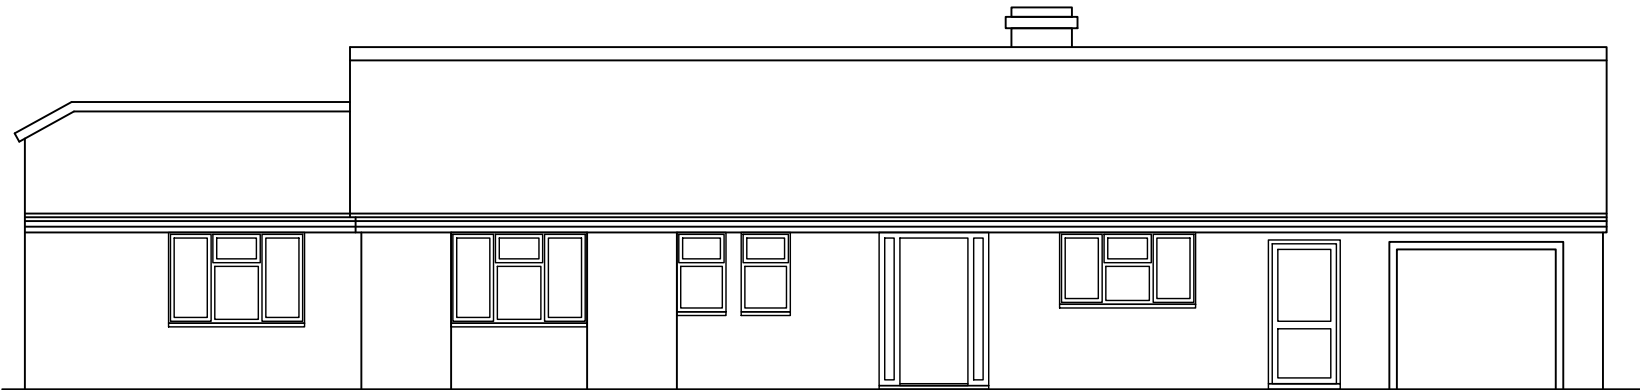



SOUTH WEST ELEVATION

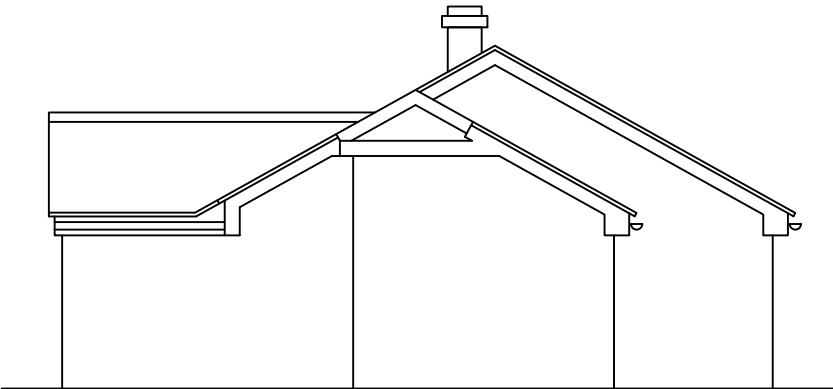


NORTH WEST ELEVATION

 

A	M Harrison	19.12.2024	First Issue			
ISSUE	BY	DATE	DESCRIPTION		APPROVED	DATE
Scale	1:100	Dimensions	mm	Tolerance	Mass	Projection
						3rd Angle
Drawing Owner			Title			
 T : 01189 770404			9 Northbury Avenue, Ruscombe, Wokingham, Berkshire RG10 9LH, Existing South West & North West Elevations			
Drawn by			Drawing Number		Sheet	Issue
			24/NAR/02		1/1	A

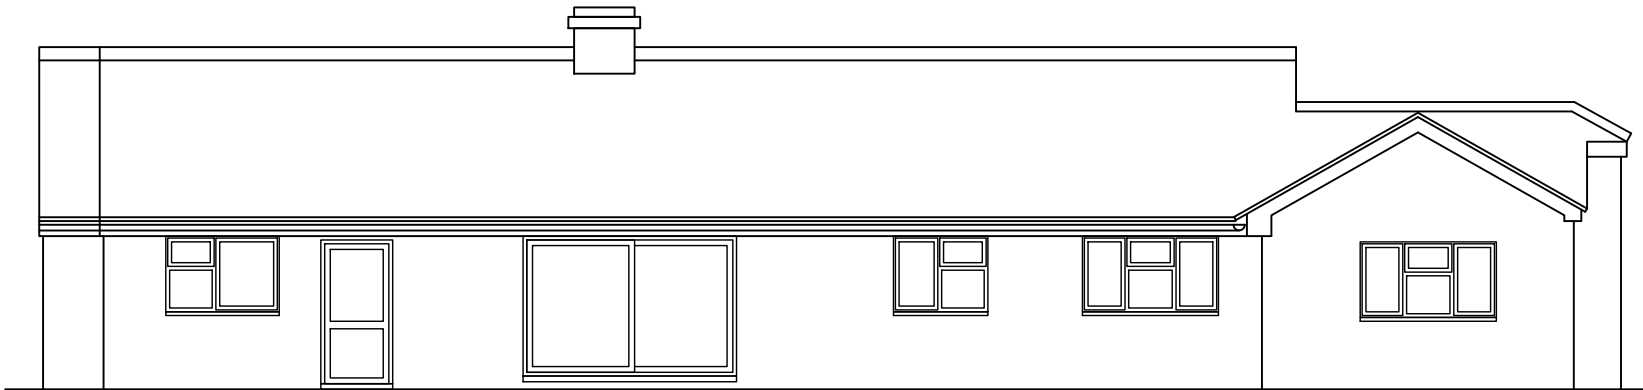



NORTH EAST ELEVATION

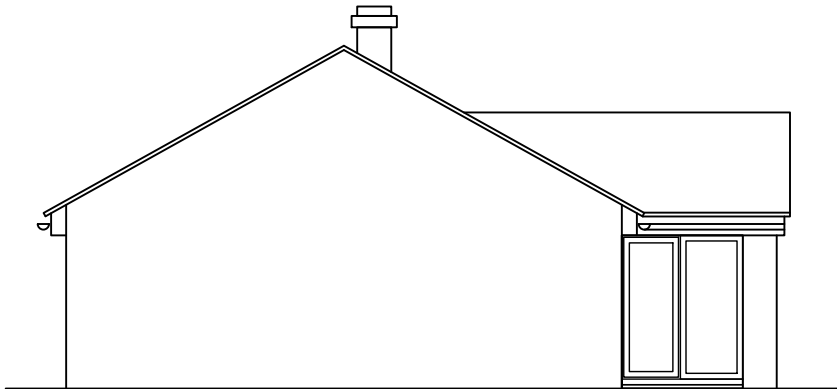


SOUTH EAST ELEVATION

 


A	M Harrison	19.12.2024	First Issue			
ISSUE	BY	DATE	DESCRIPTION		APPROVED	DATE
Scale	1:100	Dimensions	mm	Tolerance	Mass	Projection 3rd Angle
Drawing Owner		Title				
 T : 01189 770404		9 Northbury Avenue, Ruscombe, Wokingham, Berkshire RG10 9LH, Existing North East & South East Elevations				
Drawn by				Drawing Number		Sheet
				24/NAR/03		1/1
				Issue		A

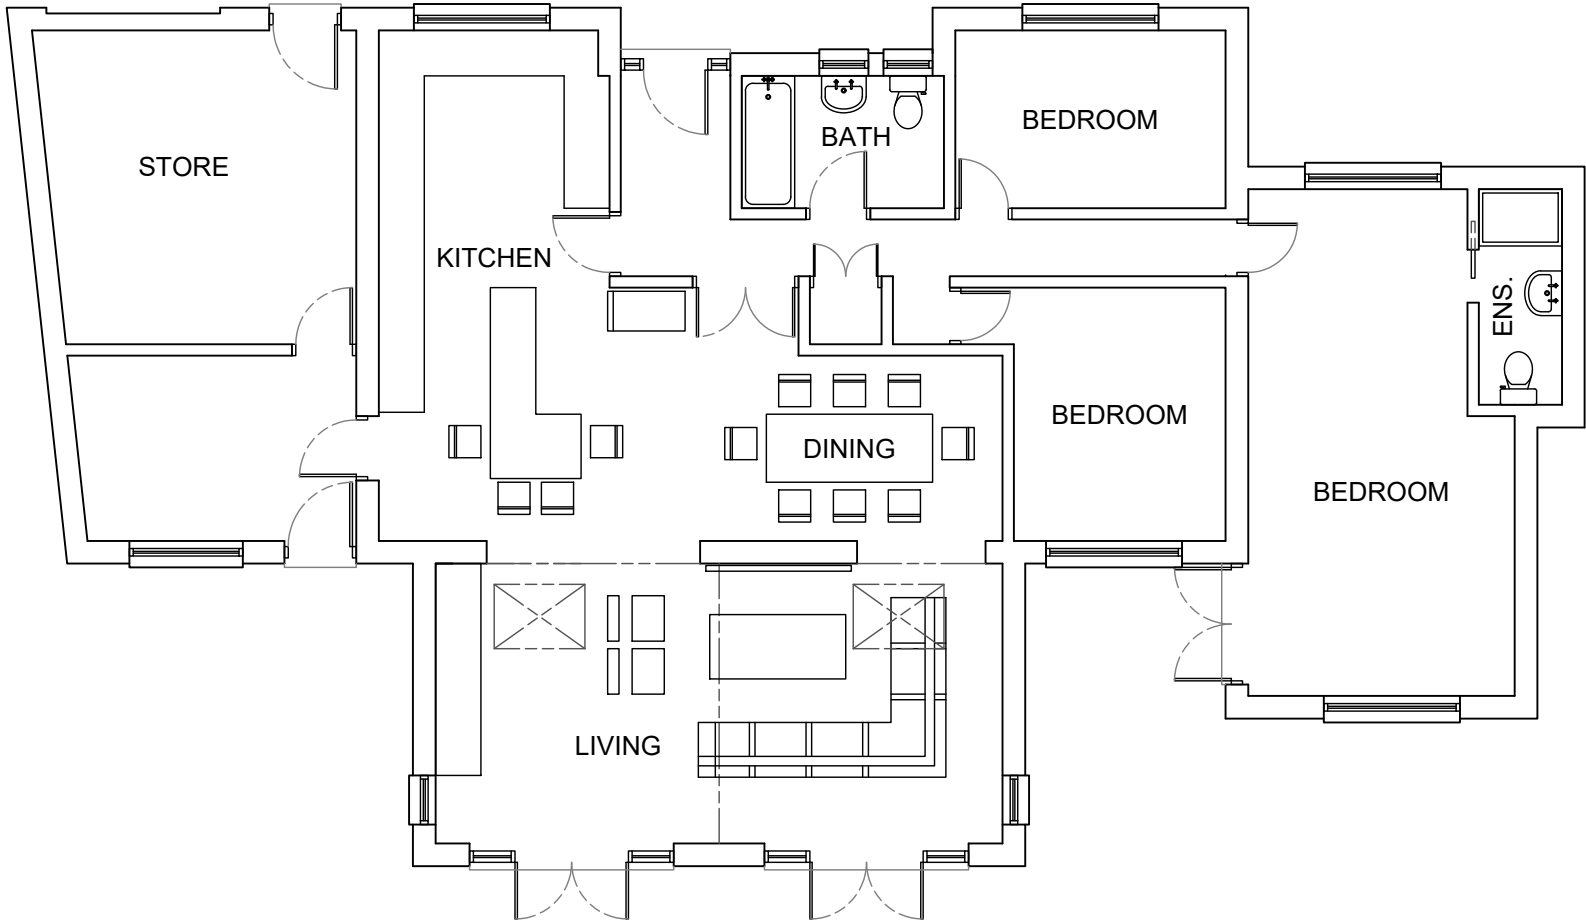

A	M Harrison	19.12.2024	First Issue			
ISSUE	BY	DATE	DESCRIPTION		APPROVED	DATE
Scale	Dimensions		Tolerance	Mass	Projection	
1:100	mm				3rd Angle 	
Drawing Owner			Title			
 T : 01189 770404			9 Northbury Avenue, Ruscombe, Wokingham, Berkshire RG10 9LH, Proposed Floor Plan			
Drawn by			Drawing Number		Sheet	Issue
			24/NAR/04		1/1	A

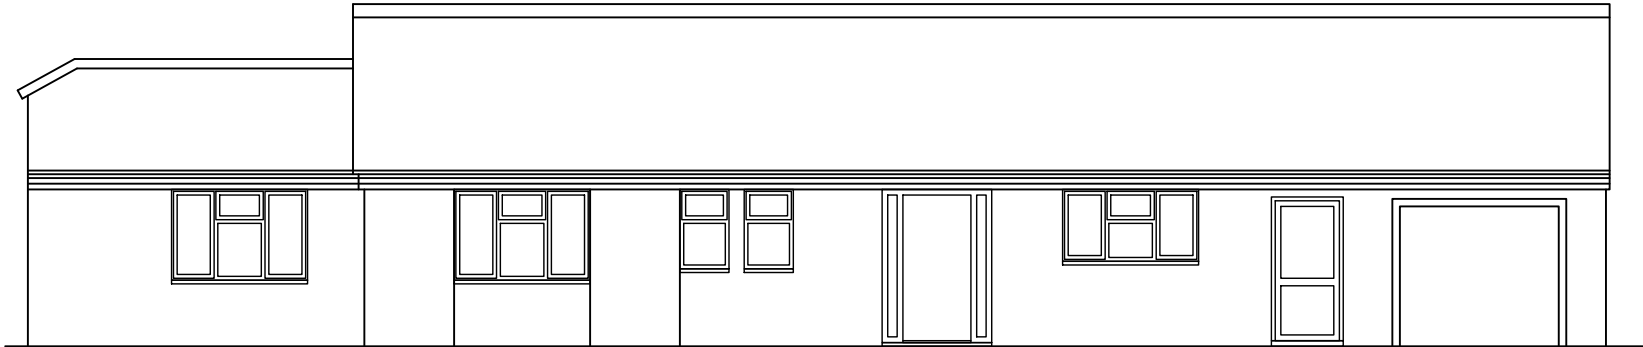


SOUTH WEST ELEVATION

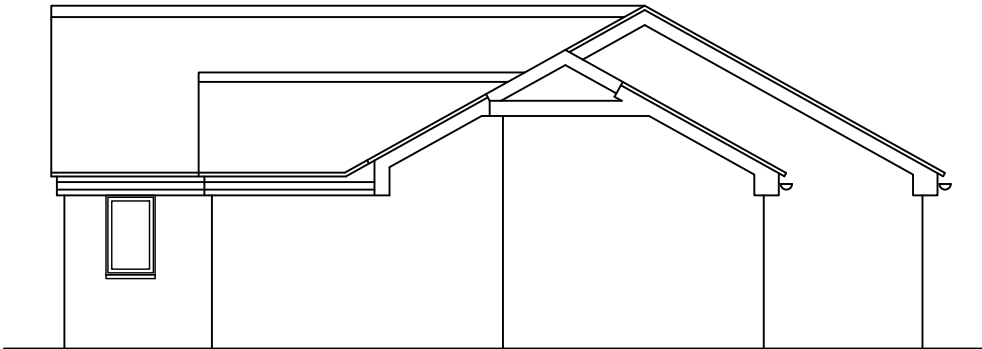


NORTH WEST ELEVATION

 

A	M Harrison	19.12.2024	First Issue			
ISSUE	BY	DATE	DESCRIPTION		APPROVED	DATE
Scale	1:100	Dimensions	mm	Tolerance	Mass	Projection 3rd Angle
Drawing Owner			Title			
 T : 01189 770404			9 Northbury Avenue, Ruscombe, Wokingham, Berkshire RG10 9LH, Proposed South West & North West Elevations			
Drawn by			Drawing Number		Sheet	Issue
			24/NAR/05		1/1	A




NORTH EAST ELEVATION

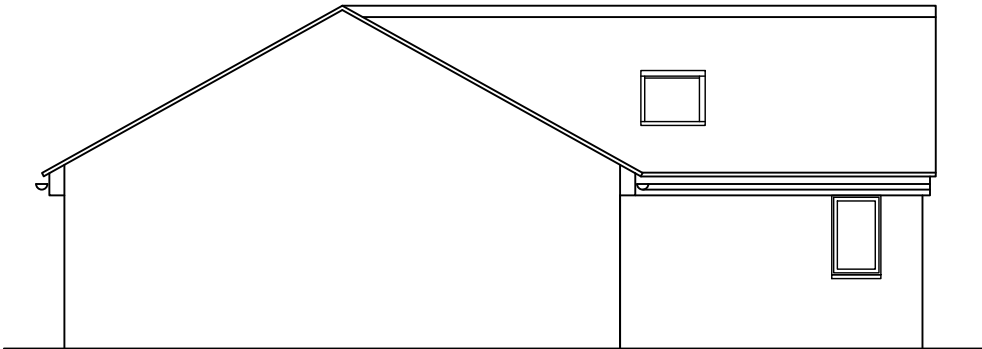

SOUTH EAST ELEVATION

 




A	M Harrison	19.12.2024	First Issue			
ISSUE	BY	DATE	DESCRIPTION		APPROVED	DATE
Scale	1:100	Dimensions	mm	Tolerance	Mass	Projection 3rd Angle
Drawing Owner			Title			
 T : 01189 770404			9 Northbury Avenue, Ruscombe, Wokingham, Berkshire RG10 9LH, Proposed North East & South East Elevations			
Drawn by			Drawing Number		Sheet	Issue
			24/NAR/06		1/1	A


NORTHBURY AVENUE



11


9

7

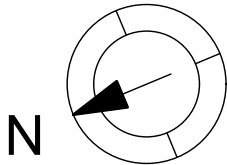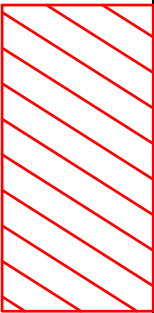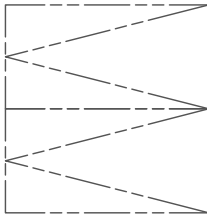

 A	M Harrison	19.12.2024	First Issue			DATE
ISSUE	BY	DATE	DESCRIPTION		APPROVED	DATE
Scale	1:200	Dimensions	mm	Tolerance	Mass	Projection 3rd Angle
Drawing Owner			Title			
 T : 01189 770404			9 Northbury Avenue, Ruscombe, Wokingham, Berkshire RG10 9LH, Proposed Site Plan			
Drawn by			Drawing Number		Sheet	Issue
			24/NAR/07		1/1	A

 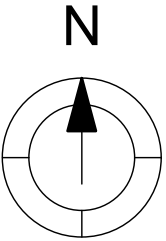

 A	M Harrison	19.12.2024	First Issue			
ISSUE	BY	DATE	DESCRIPTION		APPROVED	DATE
Scale	1:1250	Dimensions	mm	Tolerance	Mass	Projection 3rd Angle
Drawing Owner			Title			
 T : 01189 770404			9 Northbury Avenue, Ruscombe, Wokingham, Berkshire RG10 9LH, Proposed Location Plan			
Drawn by			Drawing Number		Sheet	Issue
			24/NAR/08		1/1	A