




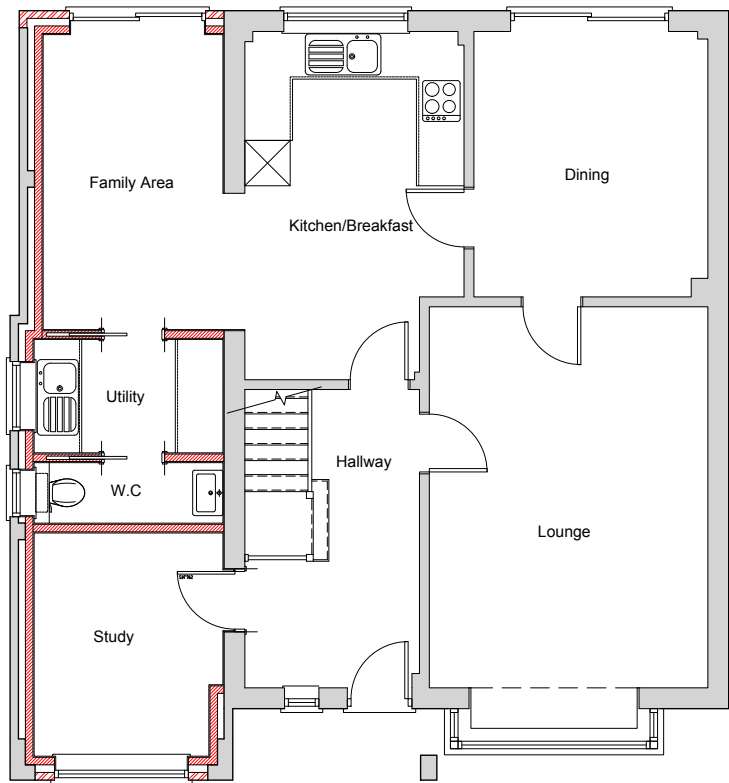

Ground Floor Plan

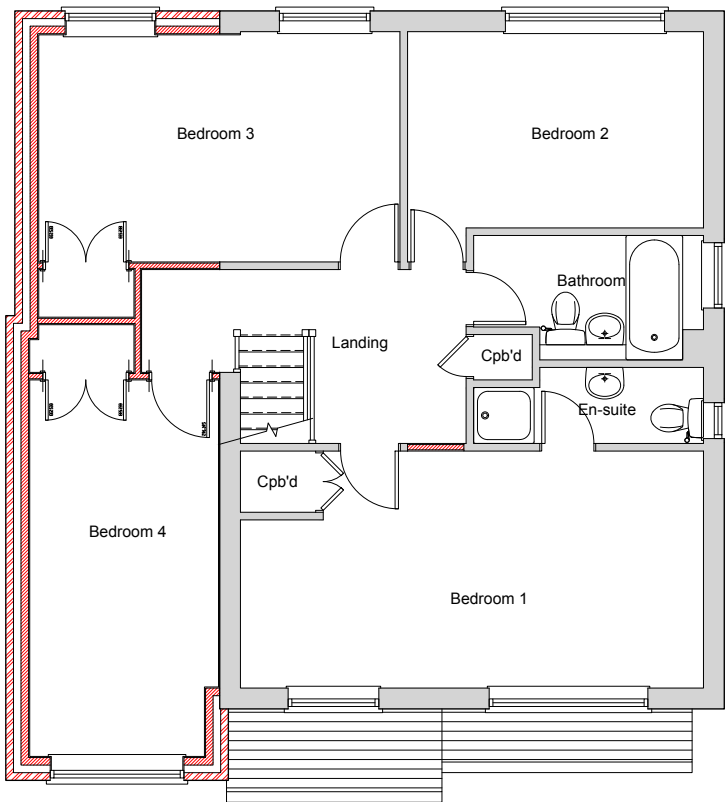

First Floor Plan

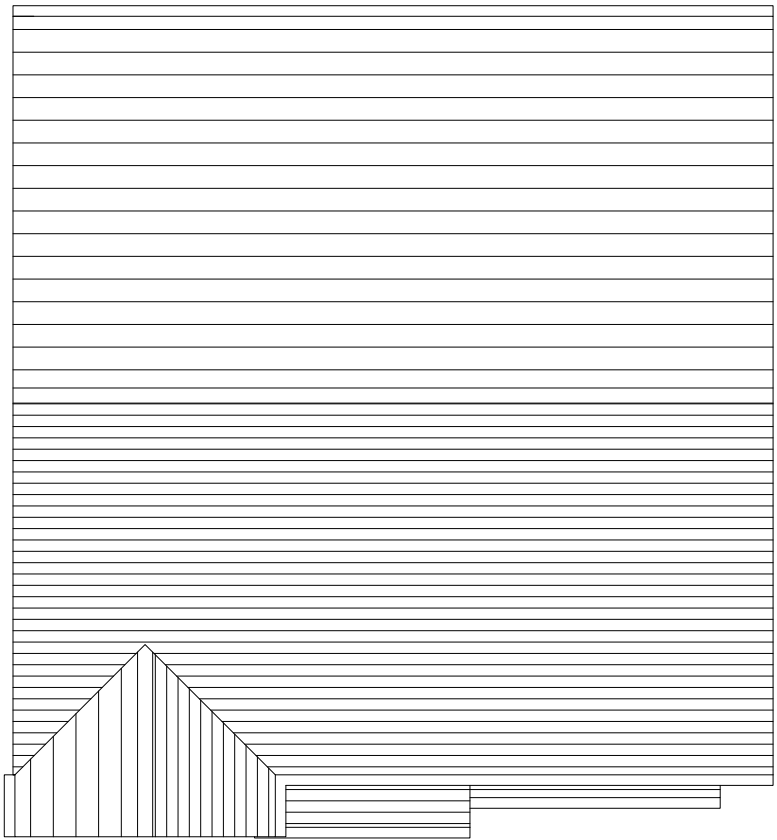

Roof Plan

5 Somerset Close
Woosehill
Berkshire RG41 3AJ

Proposed Floor Plans & Roof Plan

Mr & Mrs Edmunds

Lee Norris Design Limited
27 Eden Way, Winnersh
Wokingham, Berkshire RG41 5PQ
Tel: 01189 787226
Mob: 07795 058193
E-mail: lee@leenorrisdesign.co.uk
Web: www.leenorrisdesign.co.uk

Planning and building regulations drawings
for residential extensions, new build,
renovation and conversion projects.

ref : LN

date : July'24

scale : 1:100@A3

project : 24-604

dwg no. / rev : 003/A

Scale: 1:100 0 1 2 3 4 5