


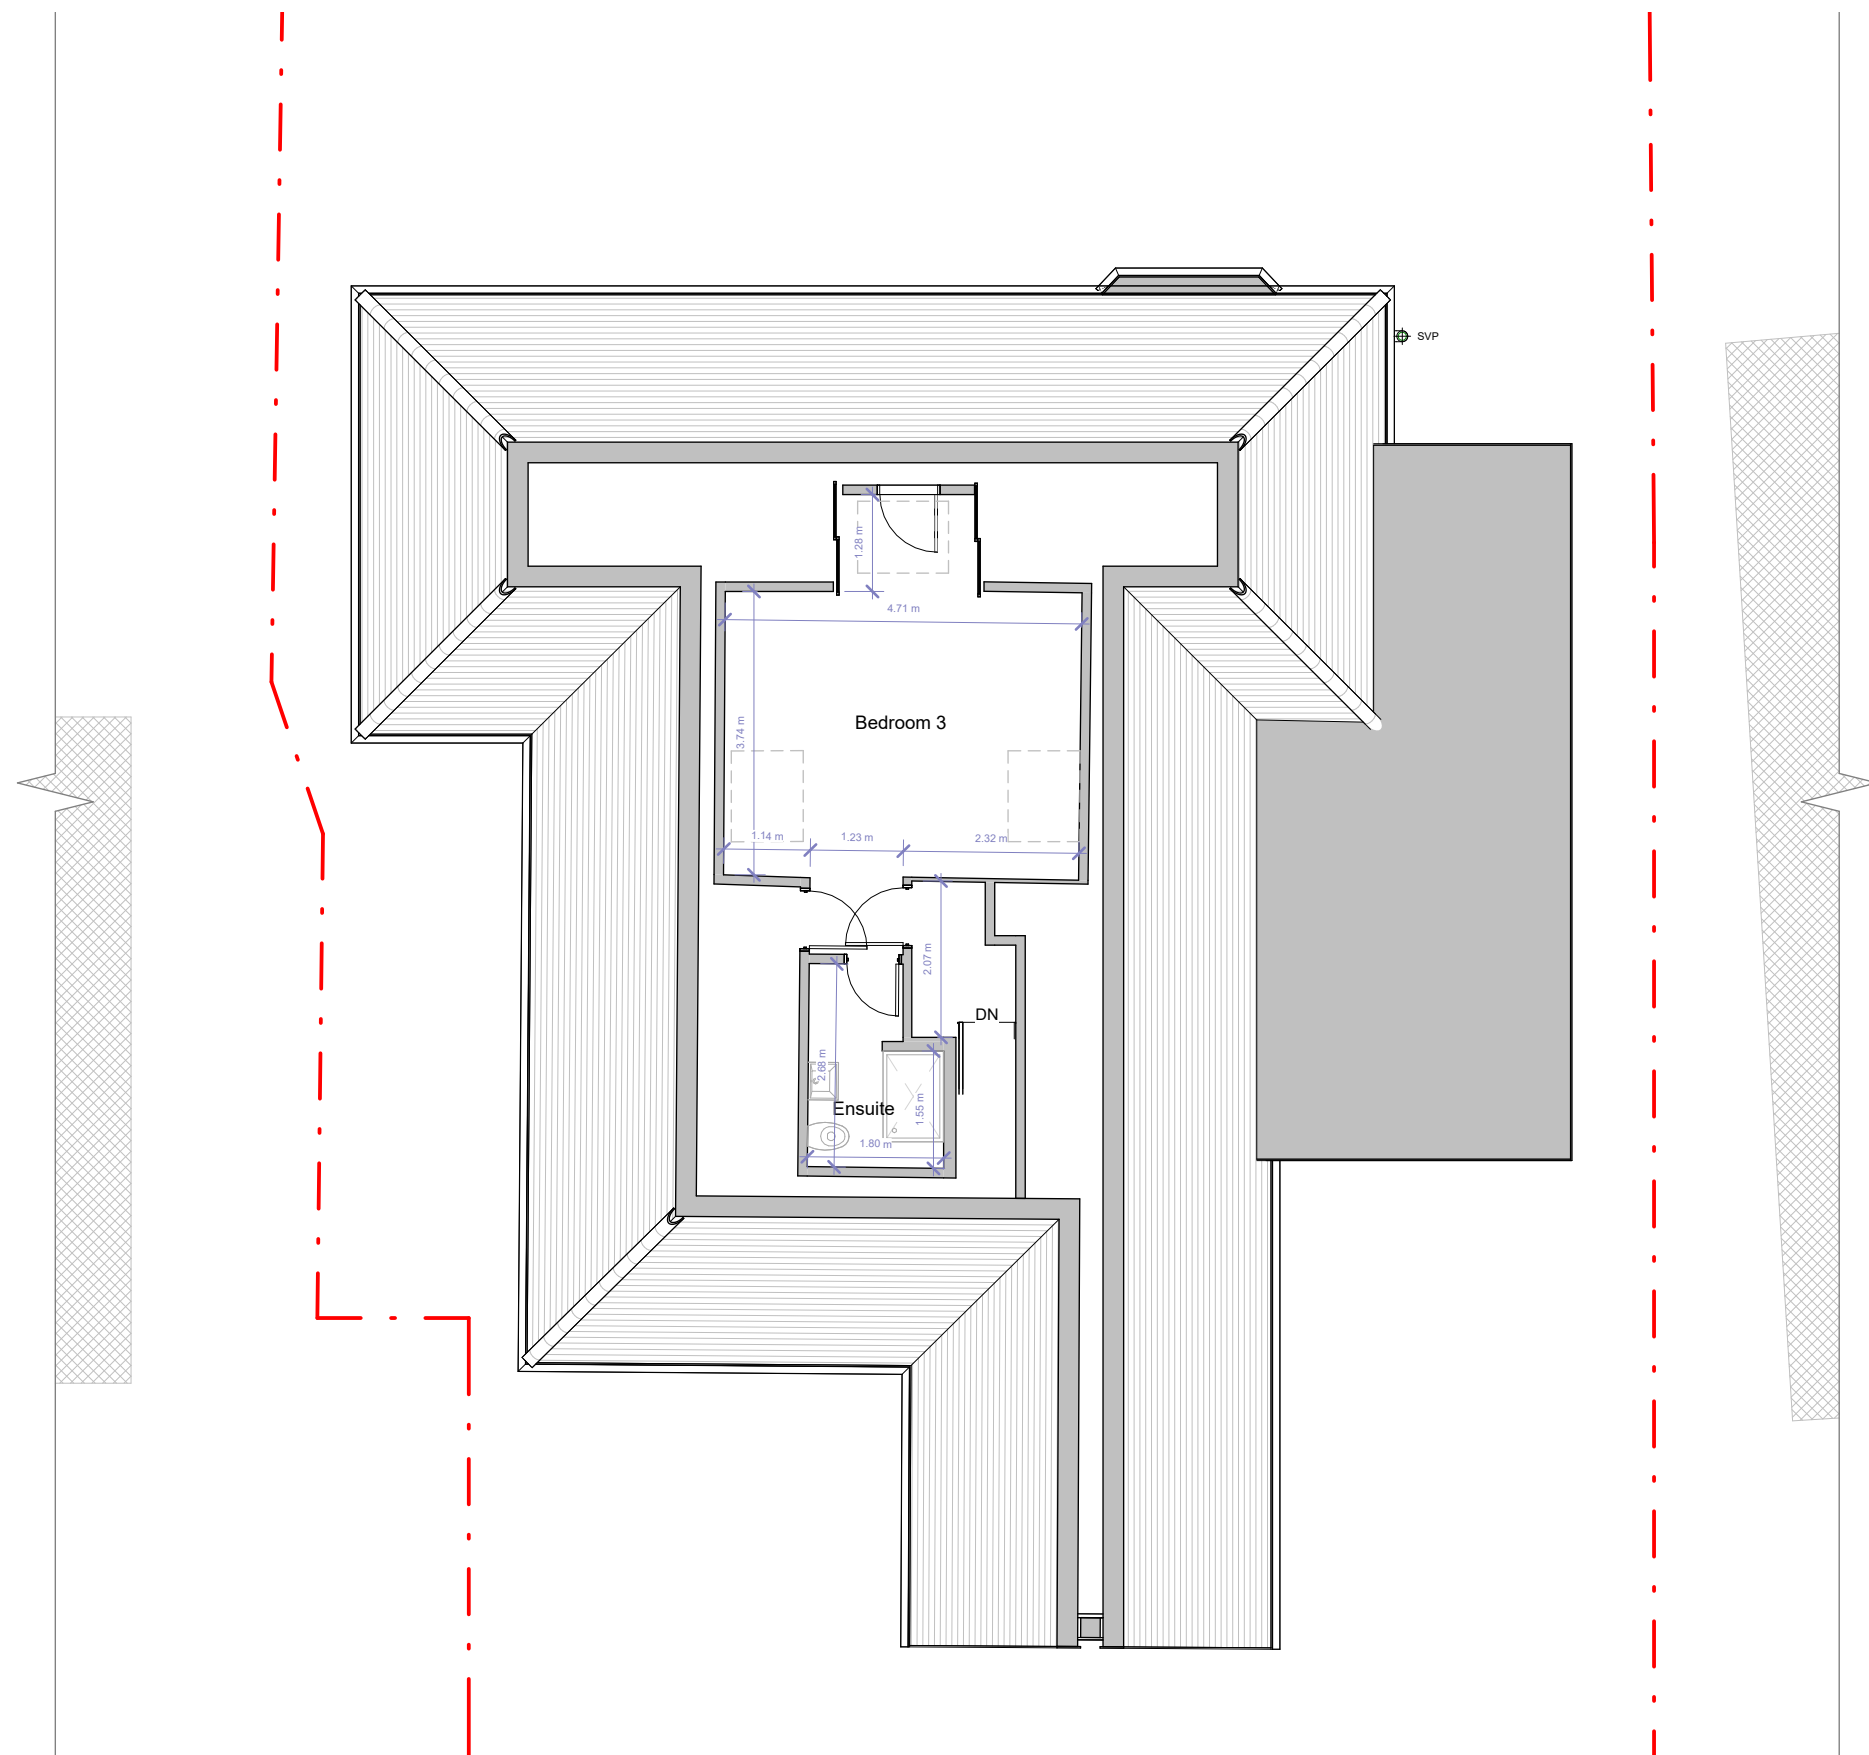

First Floor



FLUENT
ARCHITECTURAL DESIGN SERVICES

Tel: 0800 043 8838
E-MAIL: info@fluent-ads.co.uk
WEB: fluent-ads.co.uk

204 London Road Wokingham
Existing First Floor Plan

Scale @ A3 1 : 100	Drawing number P.M.201
Date 26.08.25	Project number 2407
Drawn by S.G	Rev 0

Key:

Existing

Proposed

SVP

Boundary line

Existing drainage

Proposed drainage

Overhead



GRAPHIC SCALE: 1:100

No.	Description	Date
0	First Draft	26.08.25