


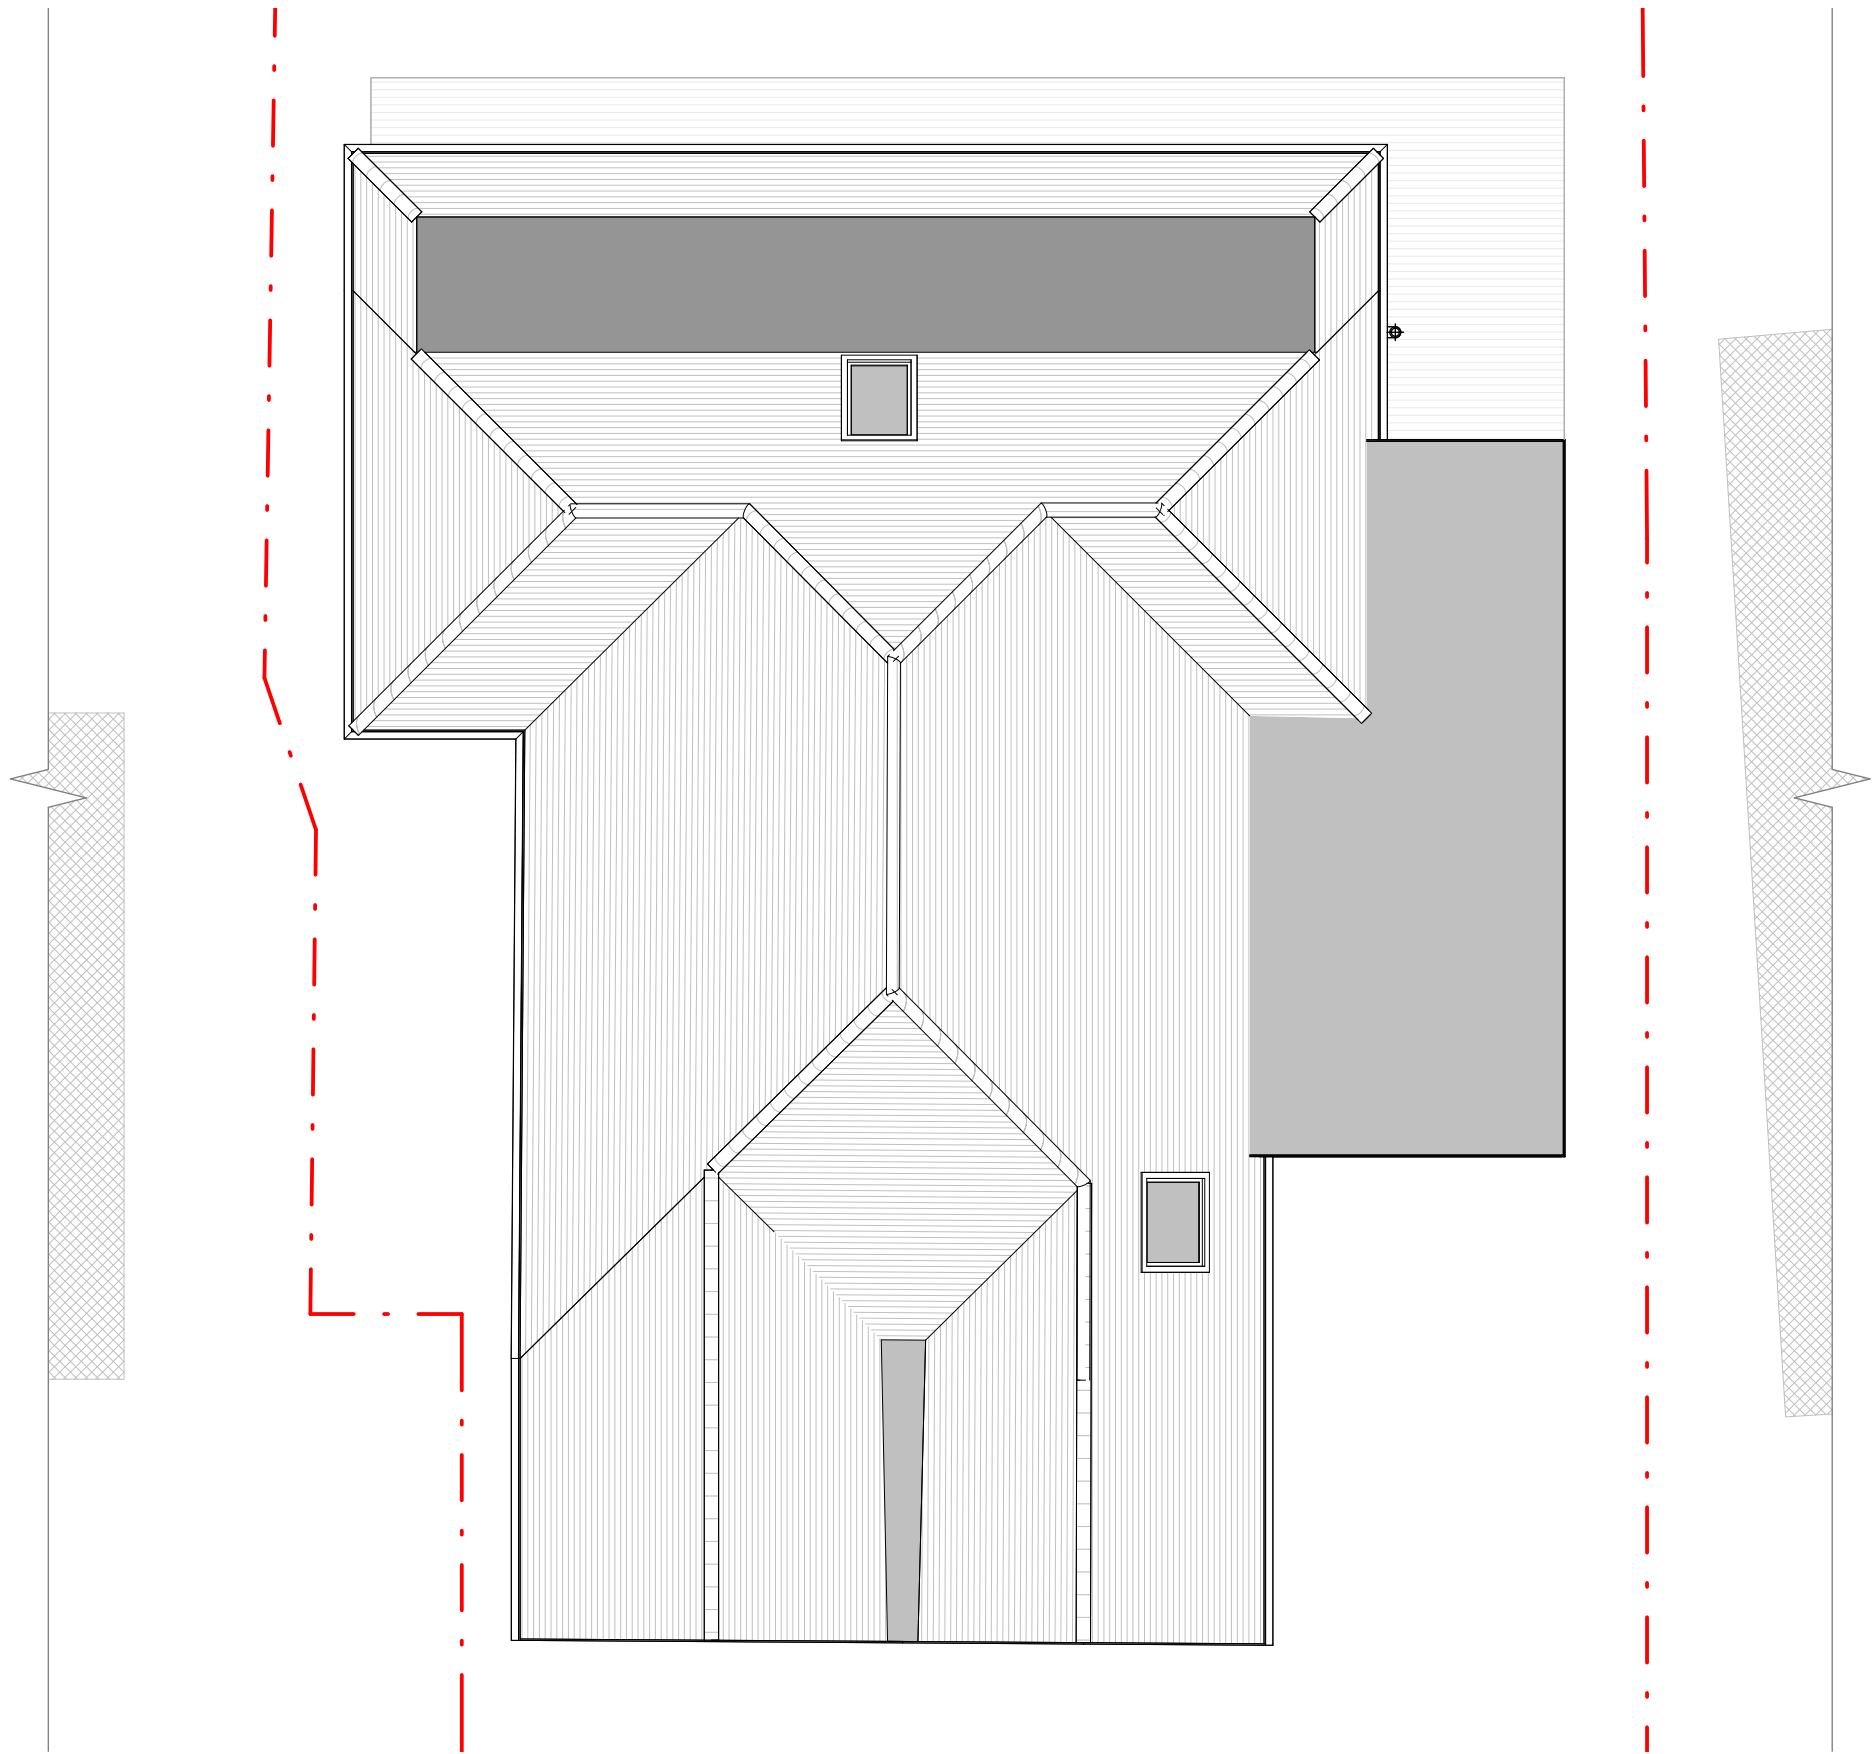

Roof Plan

204 London Road Wokingham	Scale @ A3 1 : 100	Drawing number P.M.502	Key: Existing Proposed SVP Boundary line Existing drainage Proposed drainage Overhead 0 1 2 3 4 5 10 GRAPHIC SCALE: 1:100	No.	Description	Date
	Date 26.08.25	Project number 2407		A	Client's comments (1)	16.09.25
	Proposed Roof Plan	Drawn by S.G		Rev G	B	Drawing amended
			C	Revision 8	08.06.26	
			D	Revision 9	12.06.26	
			E	Revision 10	15.06.26	
			F	Revision 11	24.06.26	
			G	Revision 12	10.09.26	