




Front Elevation

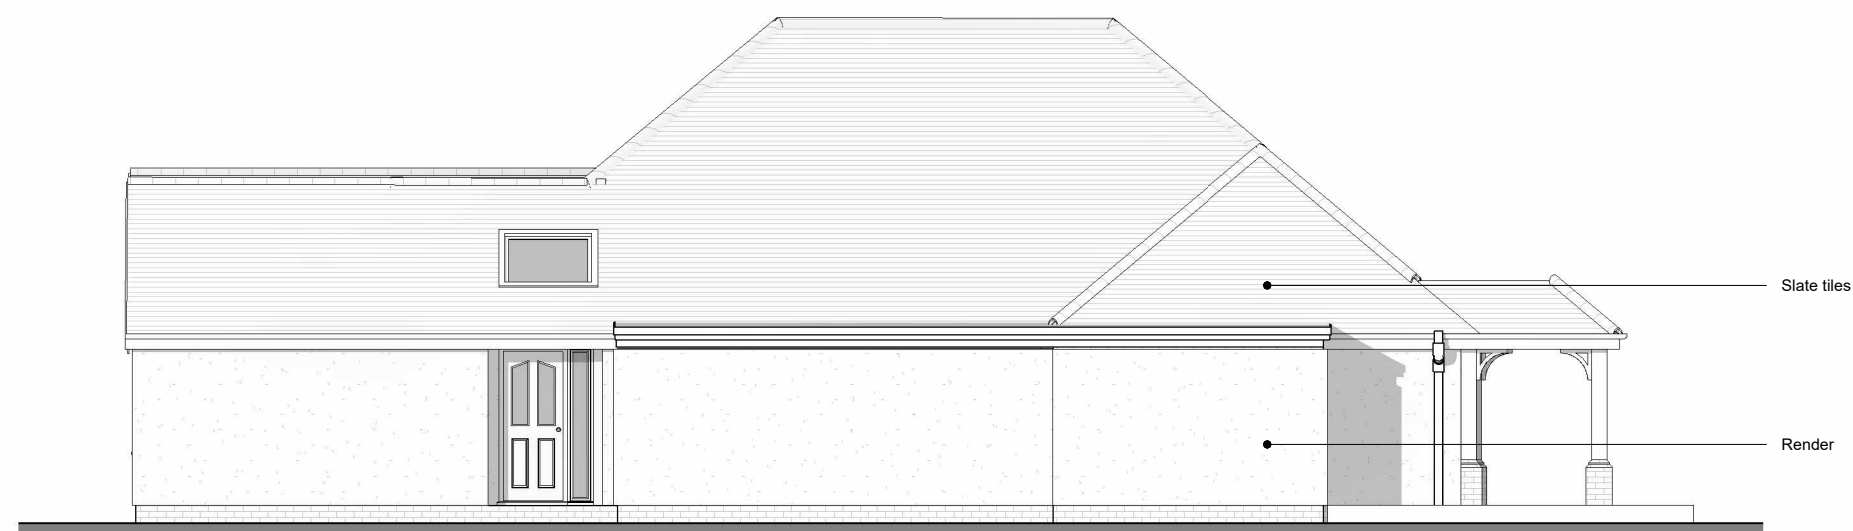

Side 1 Elevation



FLUENT
ARCHITECTURAL DESIGN SERVICES
TEL: 0800 043 8838
E-MAIL: INFO@FLUENT-ADS.CO.UK
WEB: FLUENT-ADS.CO.UK

204 London Road Wokingham

Proposed Front and Side 1 Elevations

Scale @ A3
1 : 100

Date
26.08.25

Drawn by
S.G

Drawing number
P.M.600

Project number
2407

Rev
I

Key:

Existing Proposed SVP Boundary line
Existing drainage Proposed drainage Overhead

0 1 2 3 4 5 10
GRAPHIC SCALE: 1:100

No.	Description	Date
C	Drawing amended	16.01.26
D	Drawing amended	08.06.26
E	Revision 8	08.06.26
F	Revision 9	12.06.26
G	Revision 10	15.06.26
H	Revision 11	24.06.26
I	Revision 12	10.09.26