


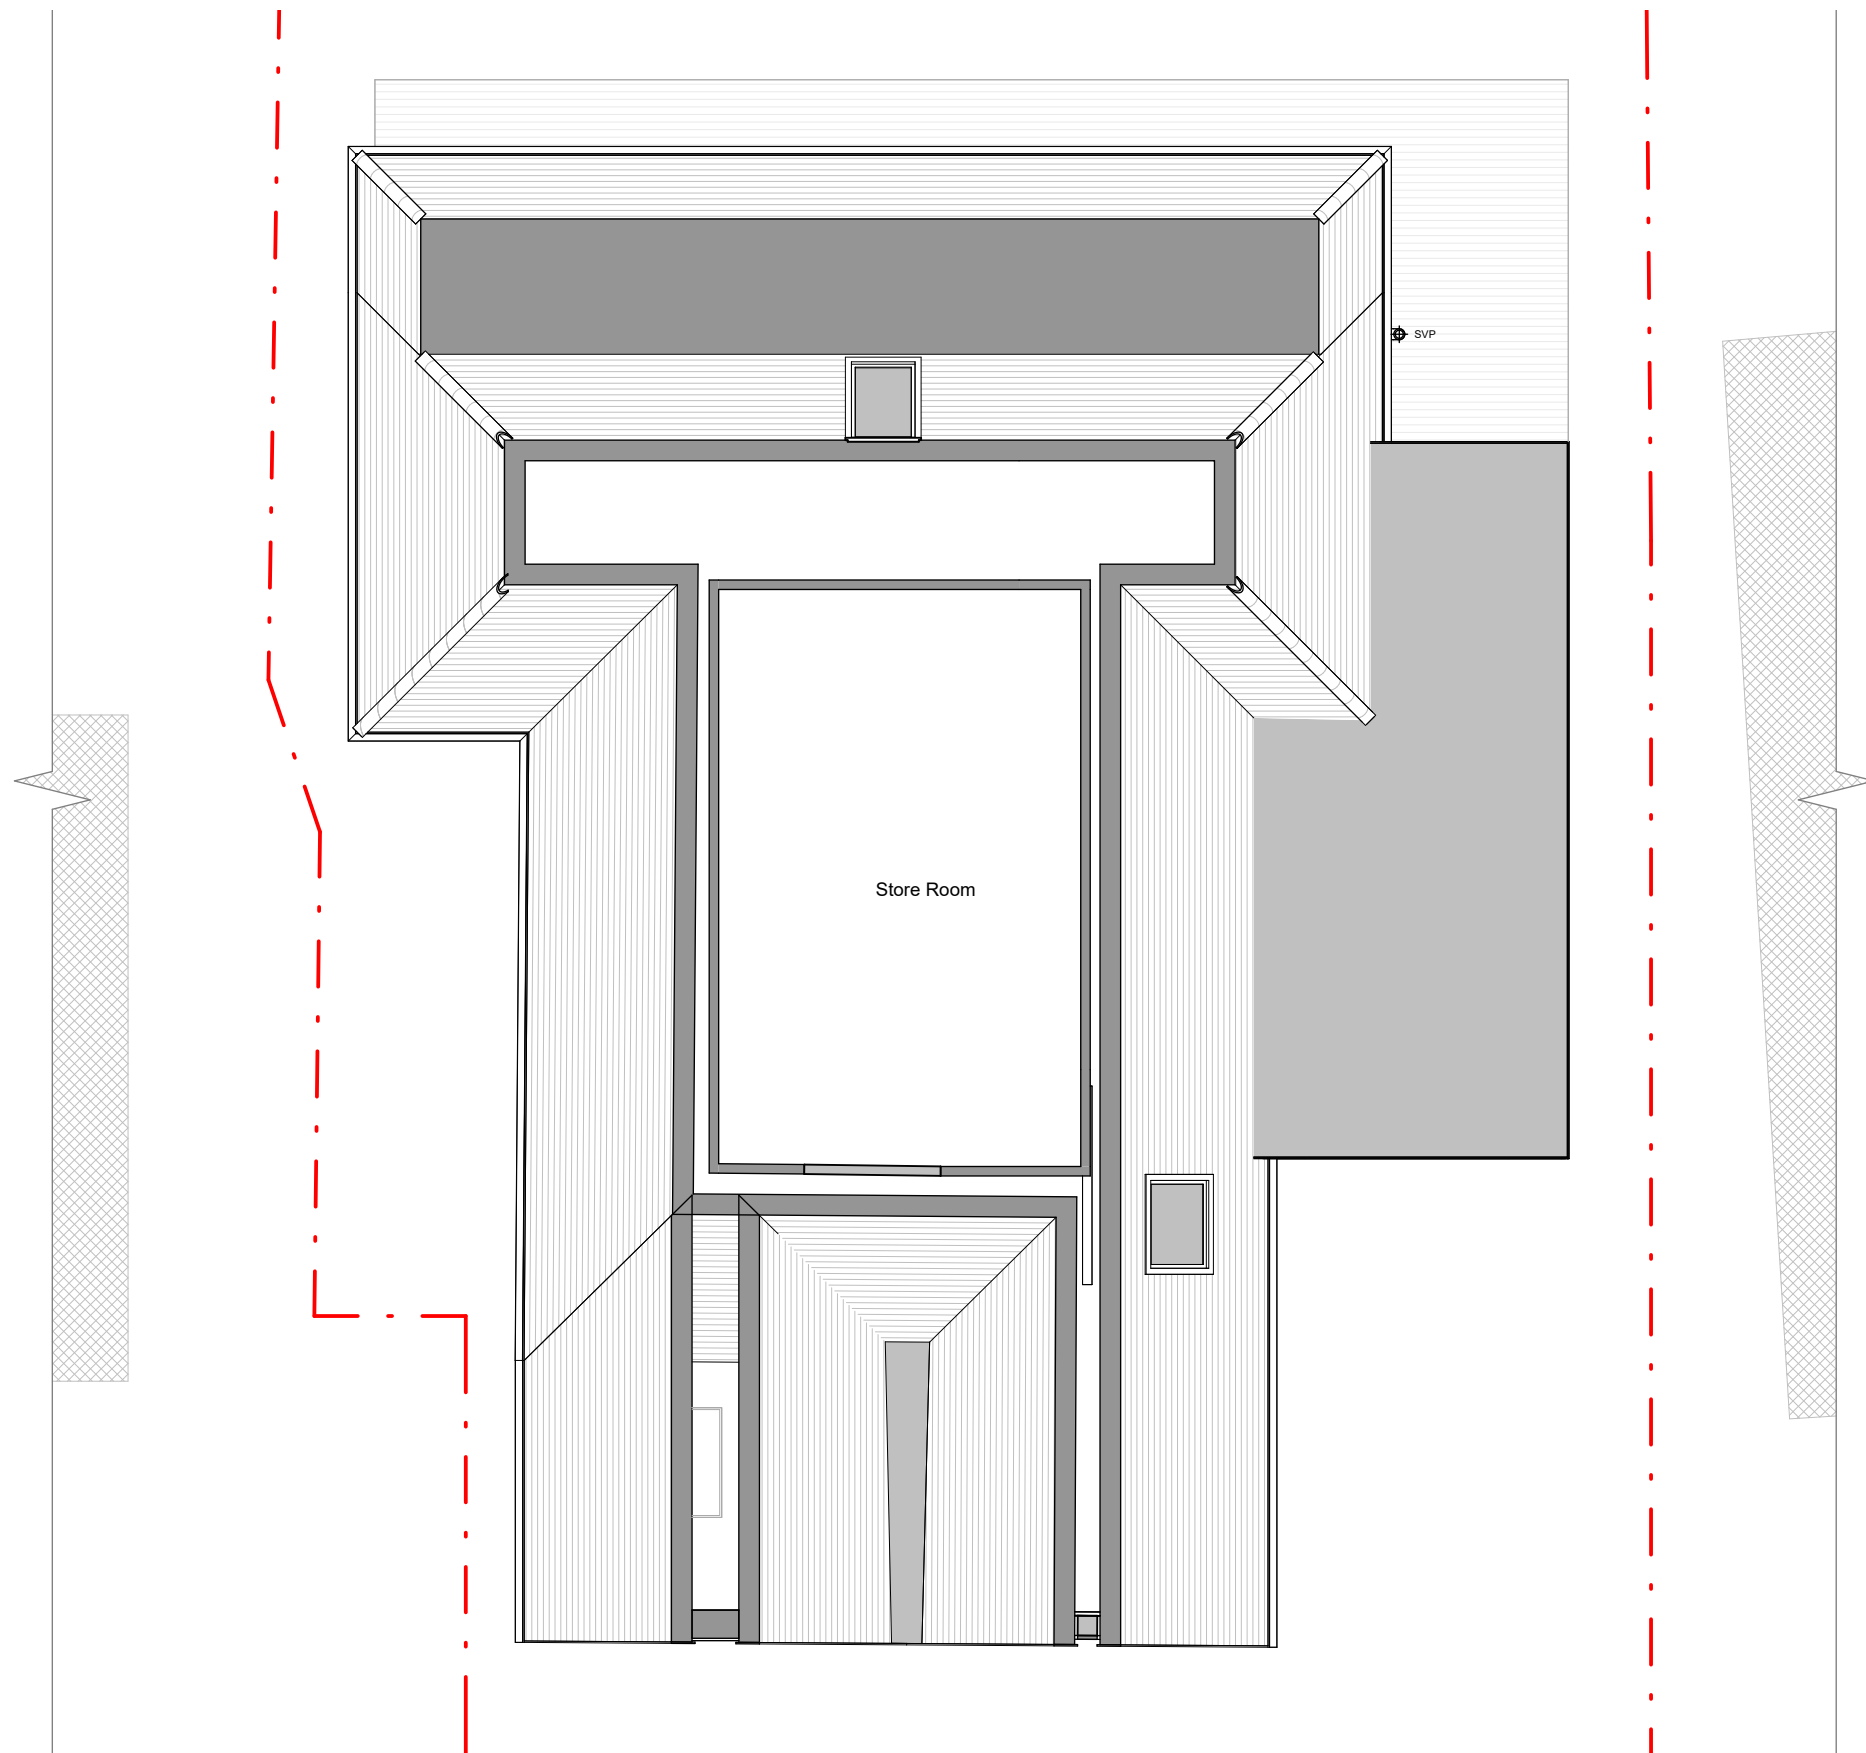

First Floor



FLUENT
ARCHITECTURAL DESIGN SERVICES

Tel: 0800 043 8838
E-mail: info@fluent-ads.co.uk
Web: fluent-ads.co.uk

204 London Road Wokingham
Proposed First Floor Plan

Scale @ A3 1 : 100	Drawing number P.M.501
Date 26.08.25	Project number 2407
Drawn by S.G	Rev H

Key:

Existing

Proposed

SVP

Existing drainage

Proposed drainage

Overhead

Boundary line

01234510

GRAPHIC SCALE: 1:100

No.	Description	Date
B	Client's comments (2)	06.10.25
C	Drawing amended	08.06.26
D	Revision 8	08.06.26
E	Revision 9	12.06.26
F	Revision 10	15.06.26
G	Revision 11	24.06.26
H	Revision 12	10.09.26