


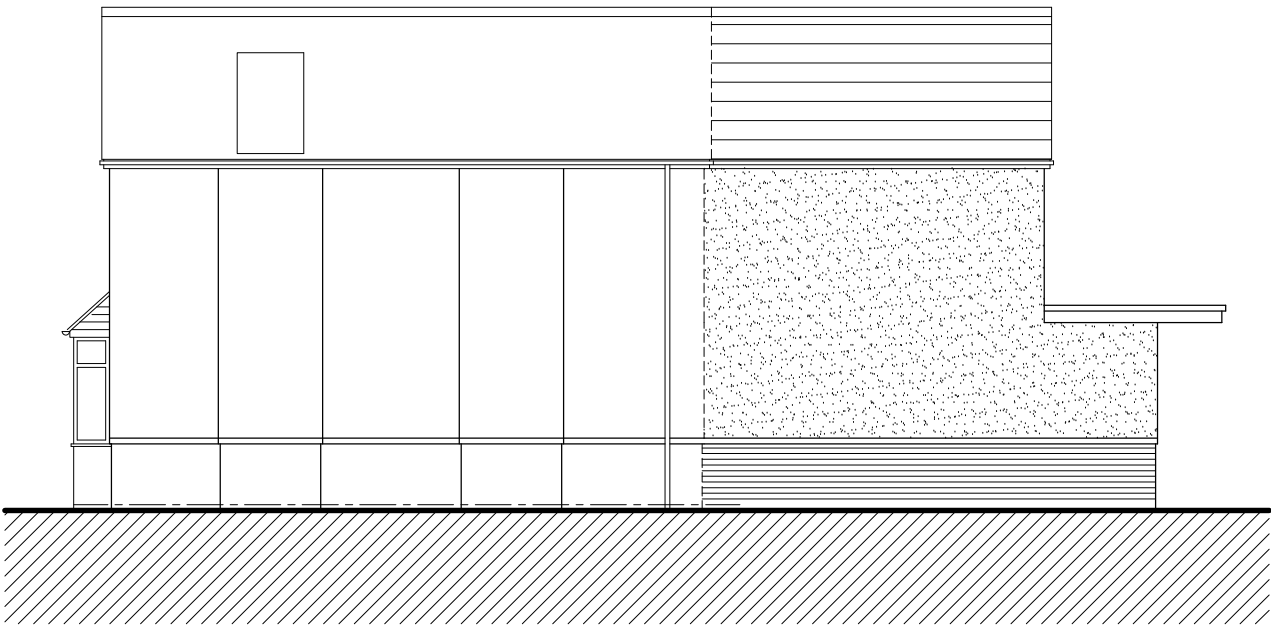


East Elevation



North Elevation



West Elevation

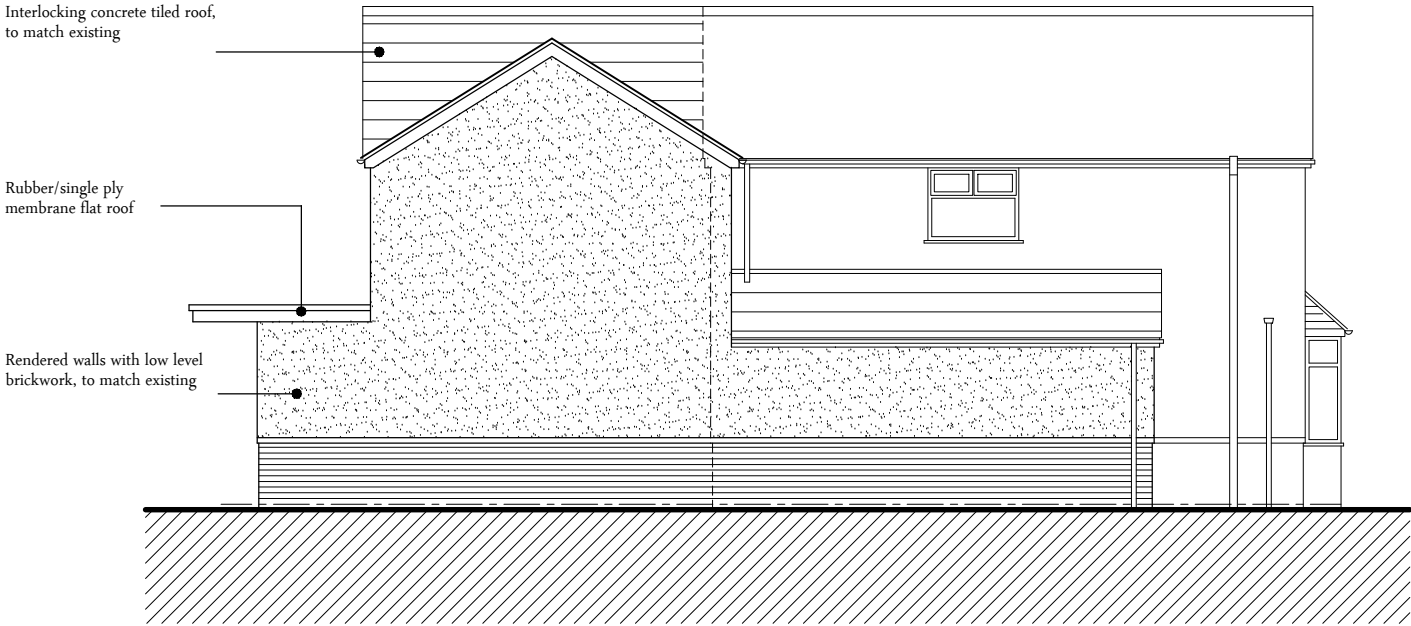

South Elevation

NOTES:

- This drawing is copyright of Larkham Design Ltd and must not be used without their permission.
- This drawing has been produced to support a planning application and should not be used for any other purpose

Metres

0 1 2 3 4 5

Scale Bar (1:100 at A3)

Rev	Amendment	Date
A	Side extension reduced in width, at LA request	25/03/26
	Planning Application	

LARKHAM DESIGN LTD

ARCHITECTURAL SERVICES

Field View Barn, Longhedge, Salisbury, Wilts. SP4 6RS

Tel: 01722 322193 info@larkhamdesign.co.uk

www.larkhamdesign.co.uk

Client & Project Address:

Mr M Parish

23 Reading Road,
Woodley,
Reading,
RG5 3DA

Project Description:

Proposed 2 Storey Rear
Extension & Internal Alterations

Drawing Title:

Proposed Elevations

Scale:

1:100 at A3

Drawing Ref:	Rev:
1034/PL/03	A