


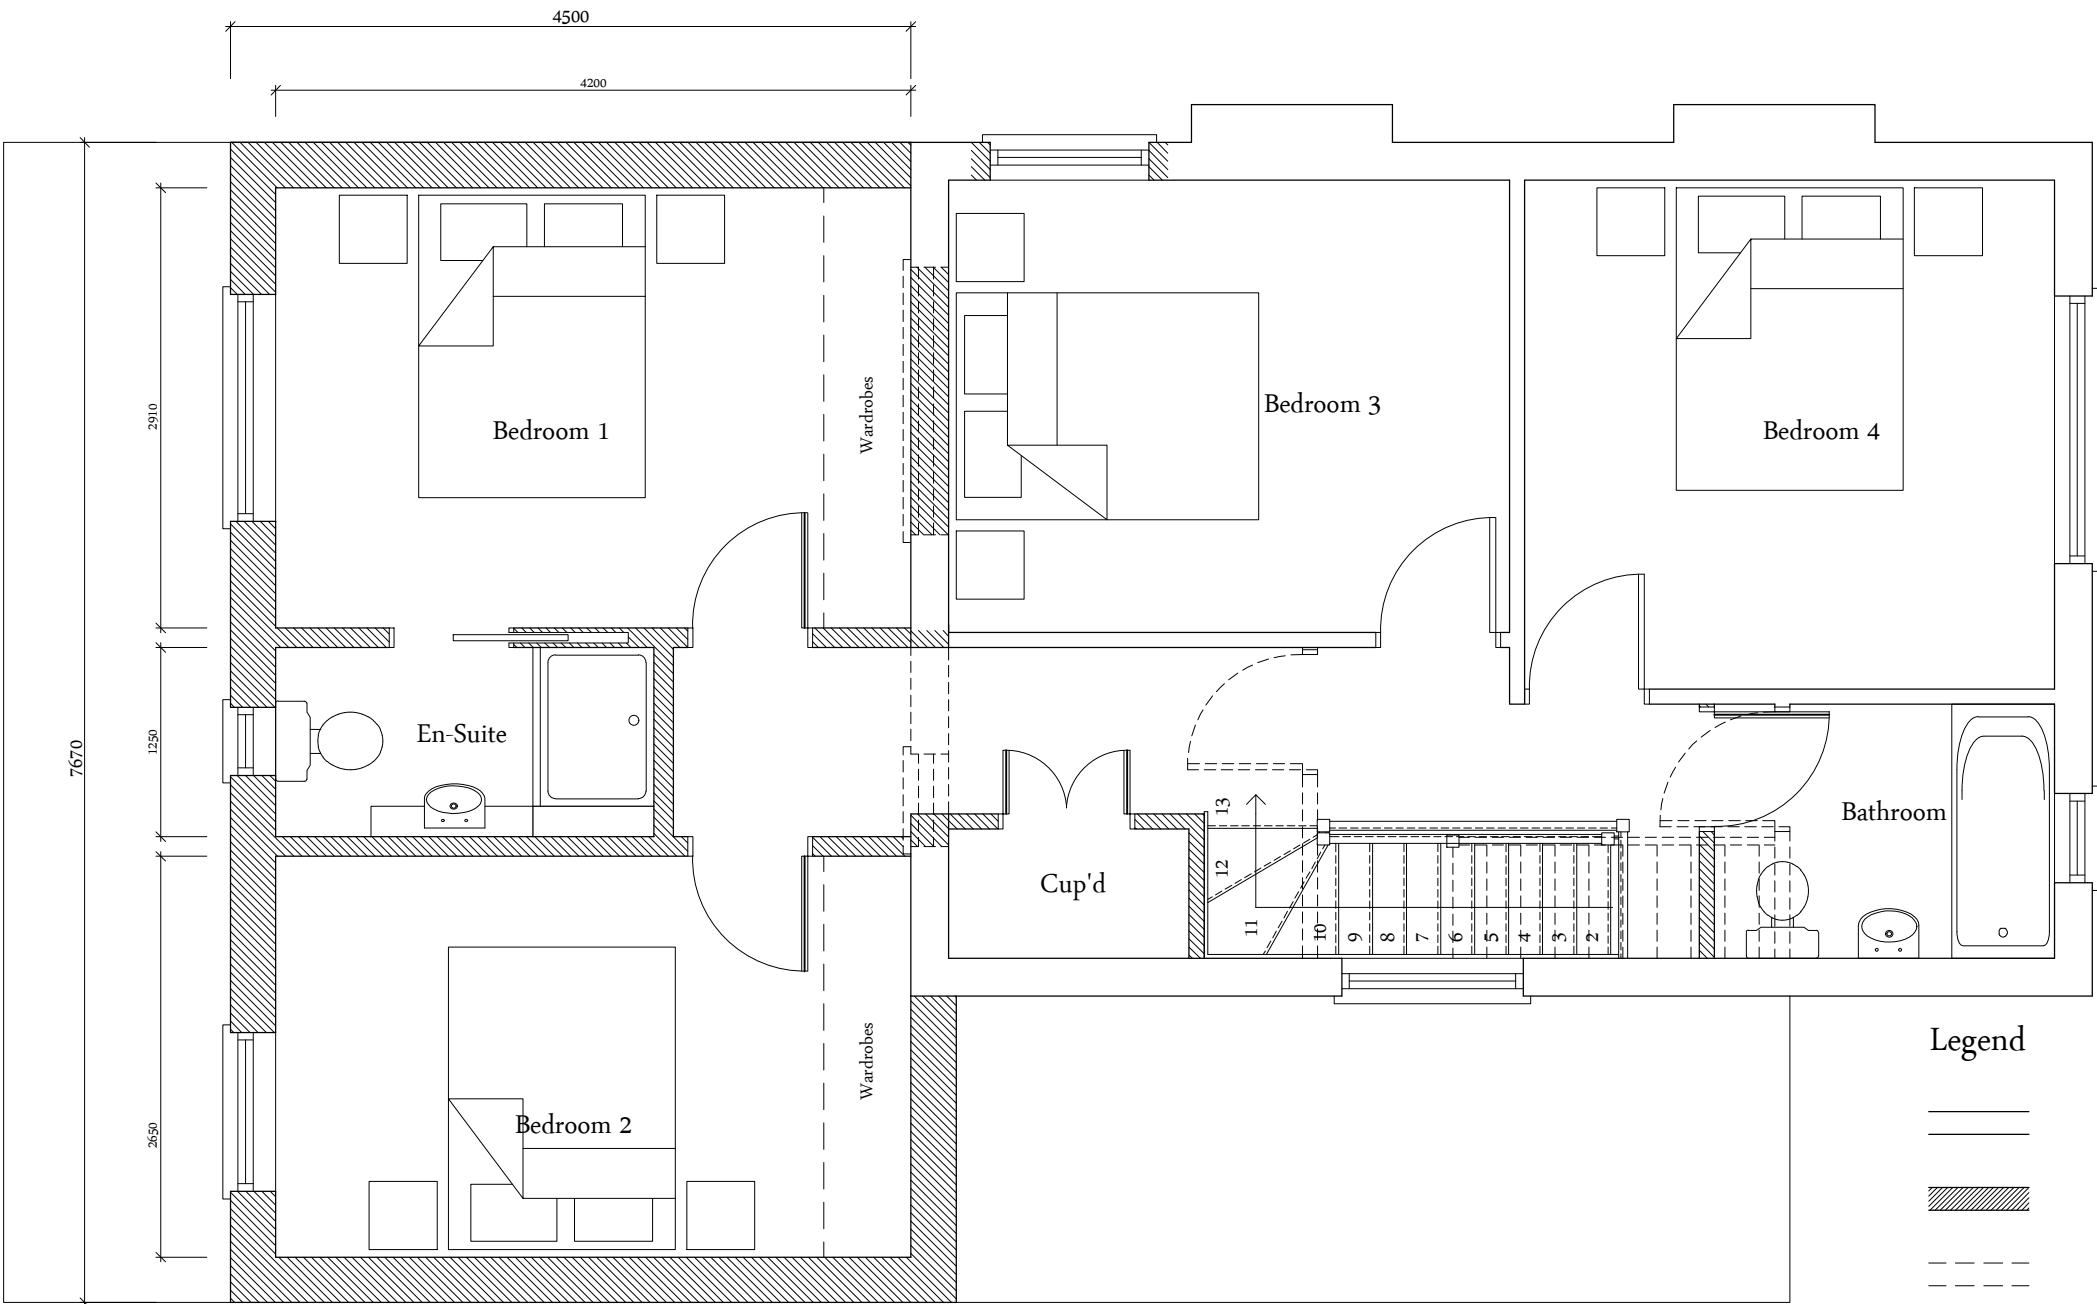

NOTES:

- This drawing is copyright of Larkham Design Ltd and must not be used without their permission.
- This drawing has been produced to support a planning application and should not be used for any other purpose

Metres

0 0.5 1 1.5 2

Scale Bar (1:50 at A3)

Rev	Amendment	Date
A	Side extension reduced in width, at LA request	25/03/26
	Planning Application	

LARKHAM DESIGN LTD
ARCHITECTURAL SERVICES

Field View Barn, Longhedge, Salisbury, Wilts. SP4 6RS

Tel: 01722 322193 info@larkhamdesign.co.uk
www.larkhamdesign.co.uk

Client & Project Address:

Mr M Parish

23 Reading Road,
Woodley,
Reading,
RG5 3DA

Project Description:

Proposed 2 Storey Rear
Extension & Internal Alterations

Drawing Title:

Proposed First
Floor Plans

Scale: 1:50 at A3

Drawing Ref:	Rev:
1034/PL/02	A