


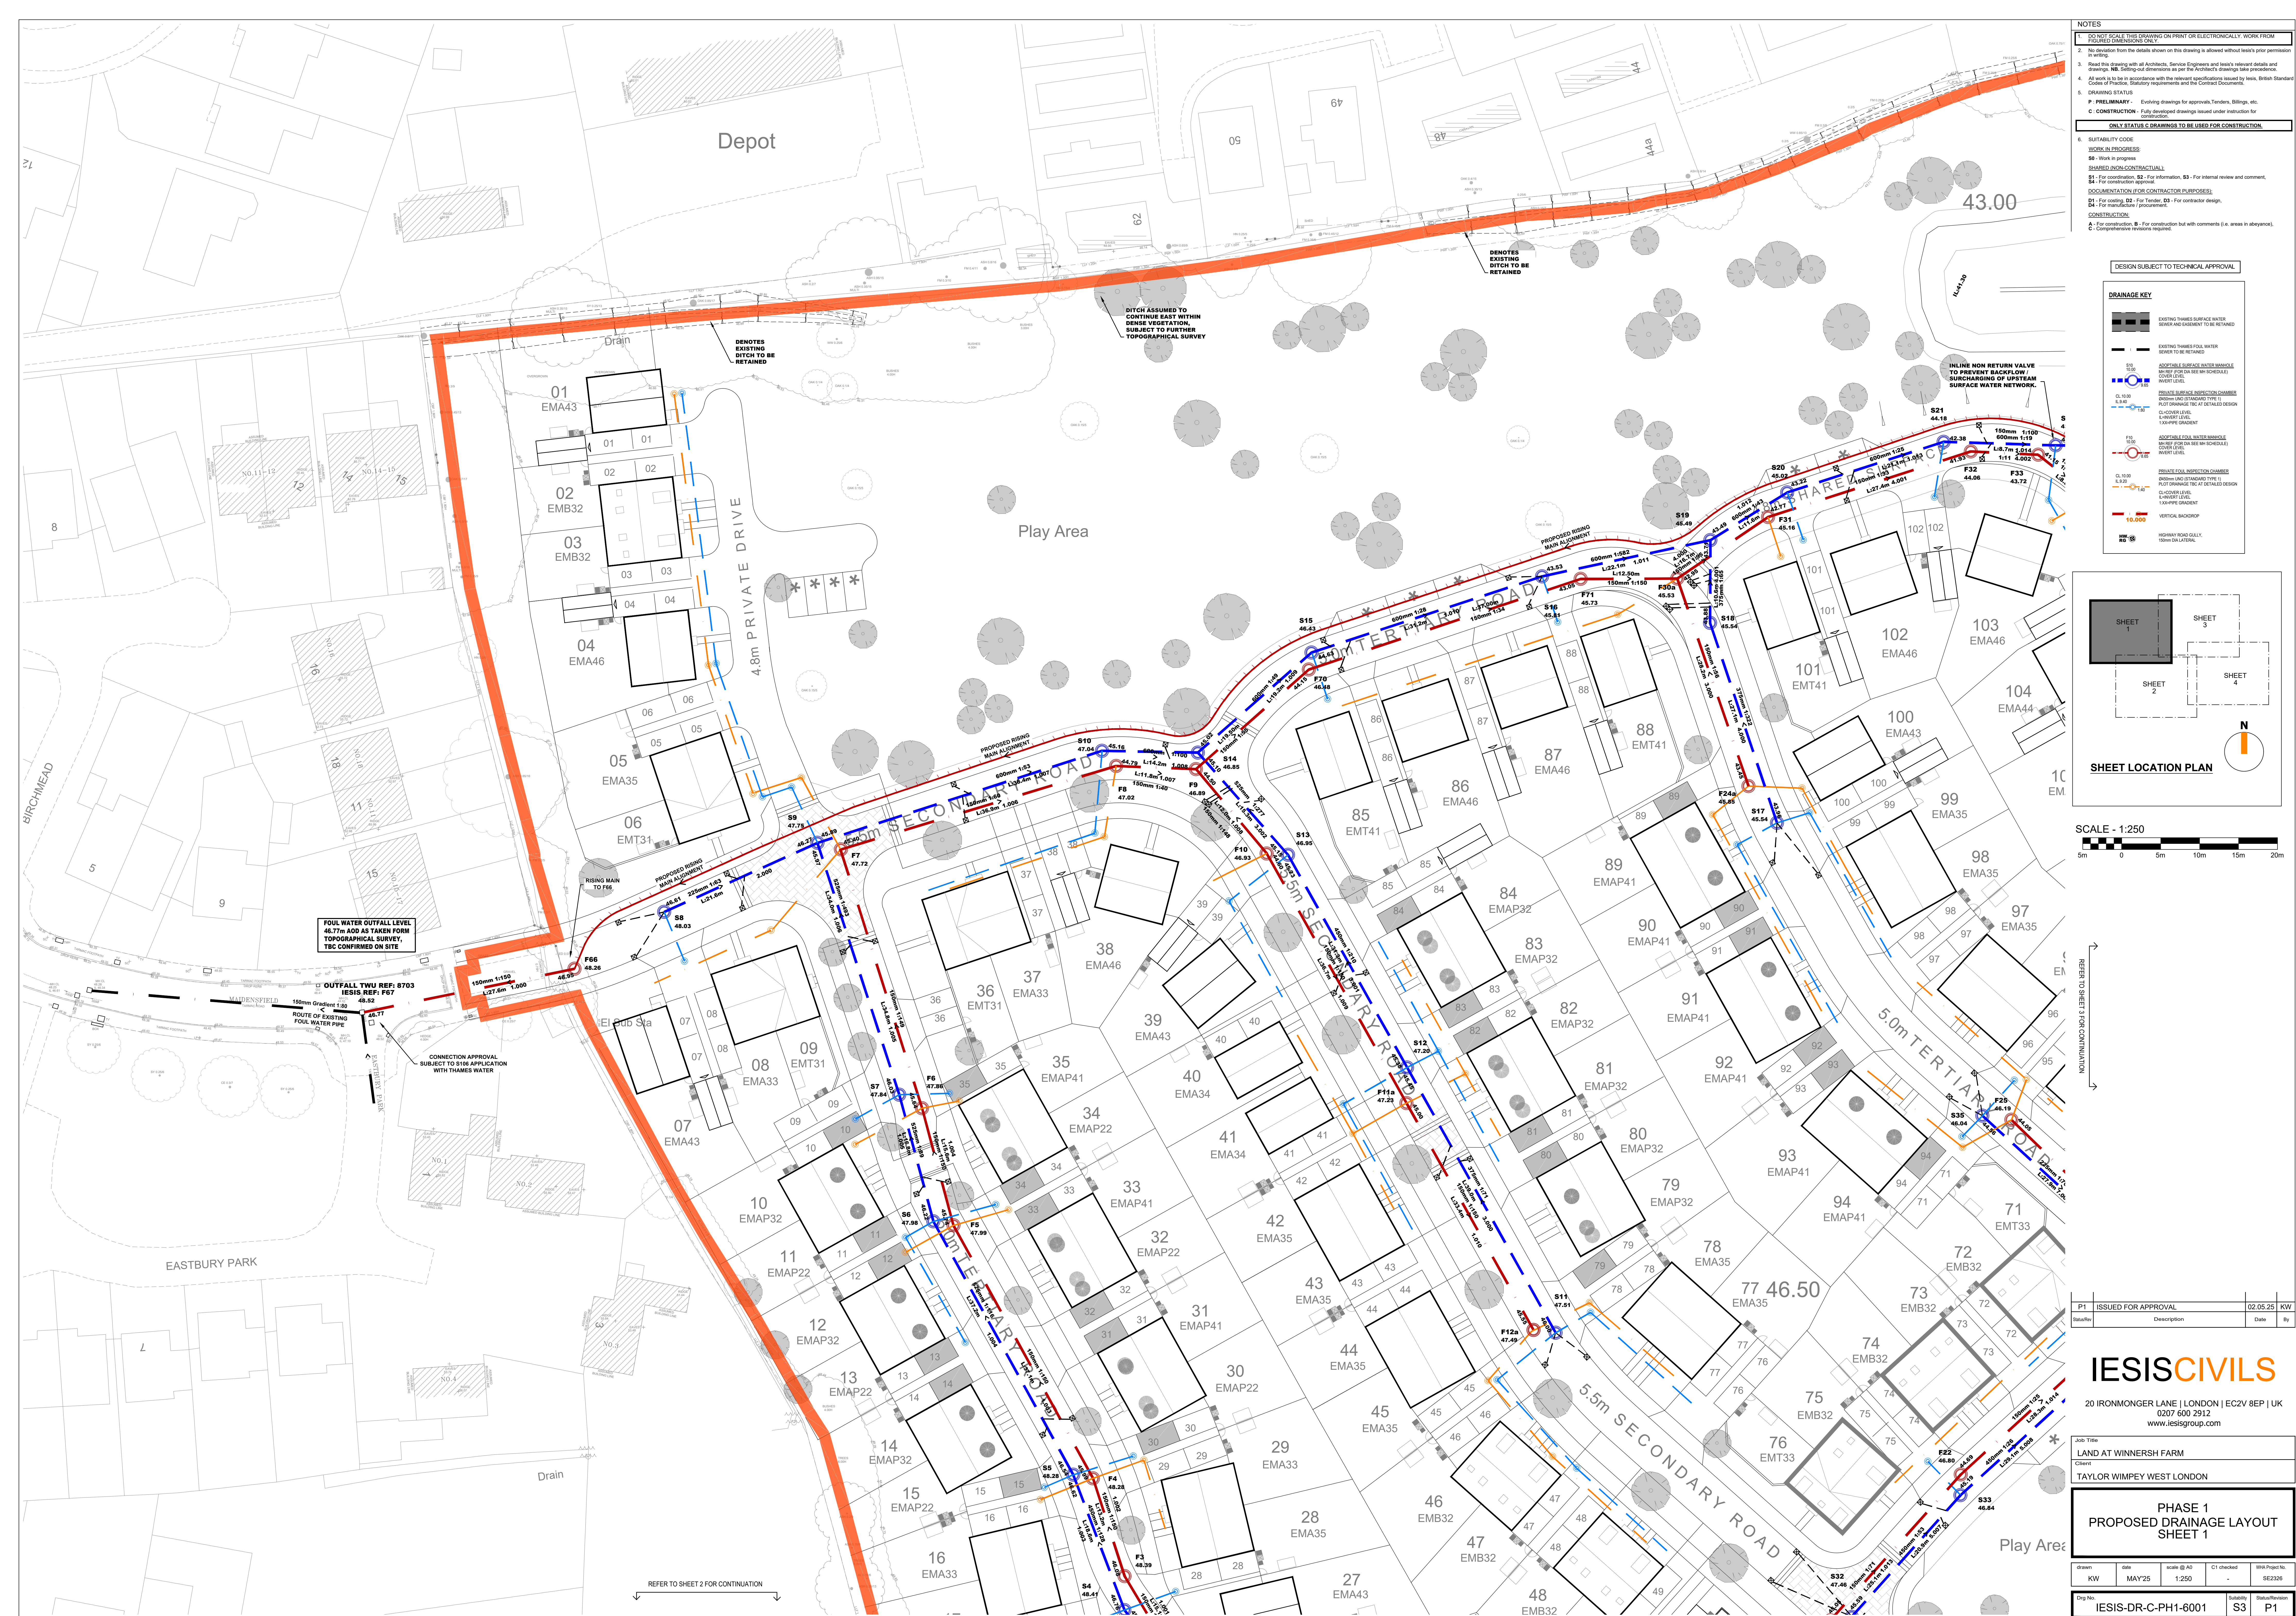

P1	ISSUED FOR APPROVAL	02.05.25	KW
Status/Rev	Description	Date	By

IESISCIVILS

20 IRONMONGER LANE | LONDON | EC2V 8EP | UK
0207 600 2912
www.iesigroup.com

Job Title
LAND AT WINNERSH FARM
Client
TAYLOR WIMPEY WEST LONDON

PHASE 1
PROPOSED DRAINAGE LAYOUT
SHEET 1

drawn	date	scale @ A0	C1 checked	WHA Project No.
KW	MAY'25	1:250	-	SE2326

Org No.	Suitability	Status/Revision
IESIS-DR-C-PH1-6001	S3	P1