



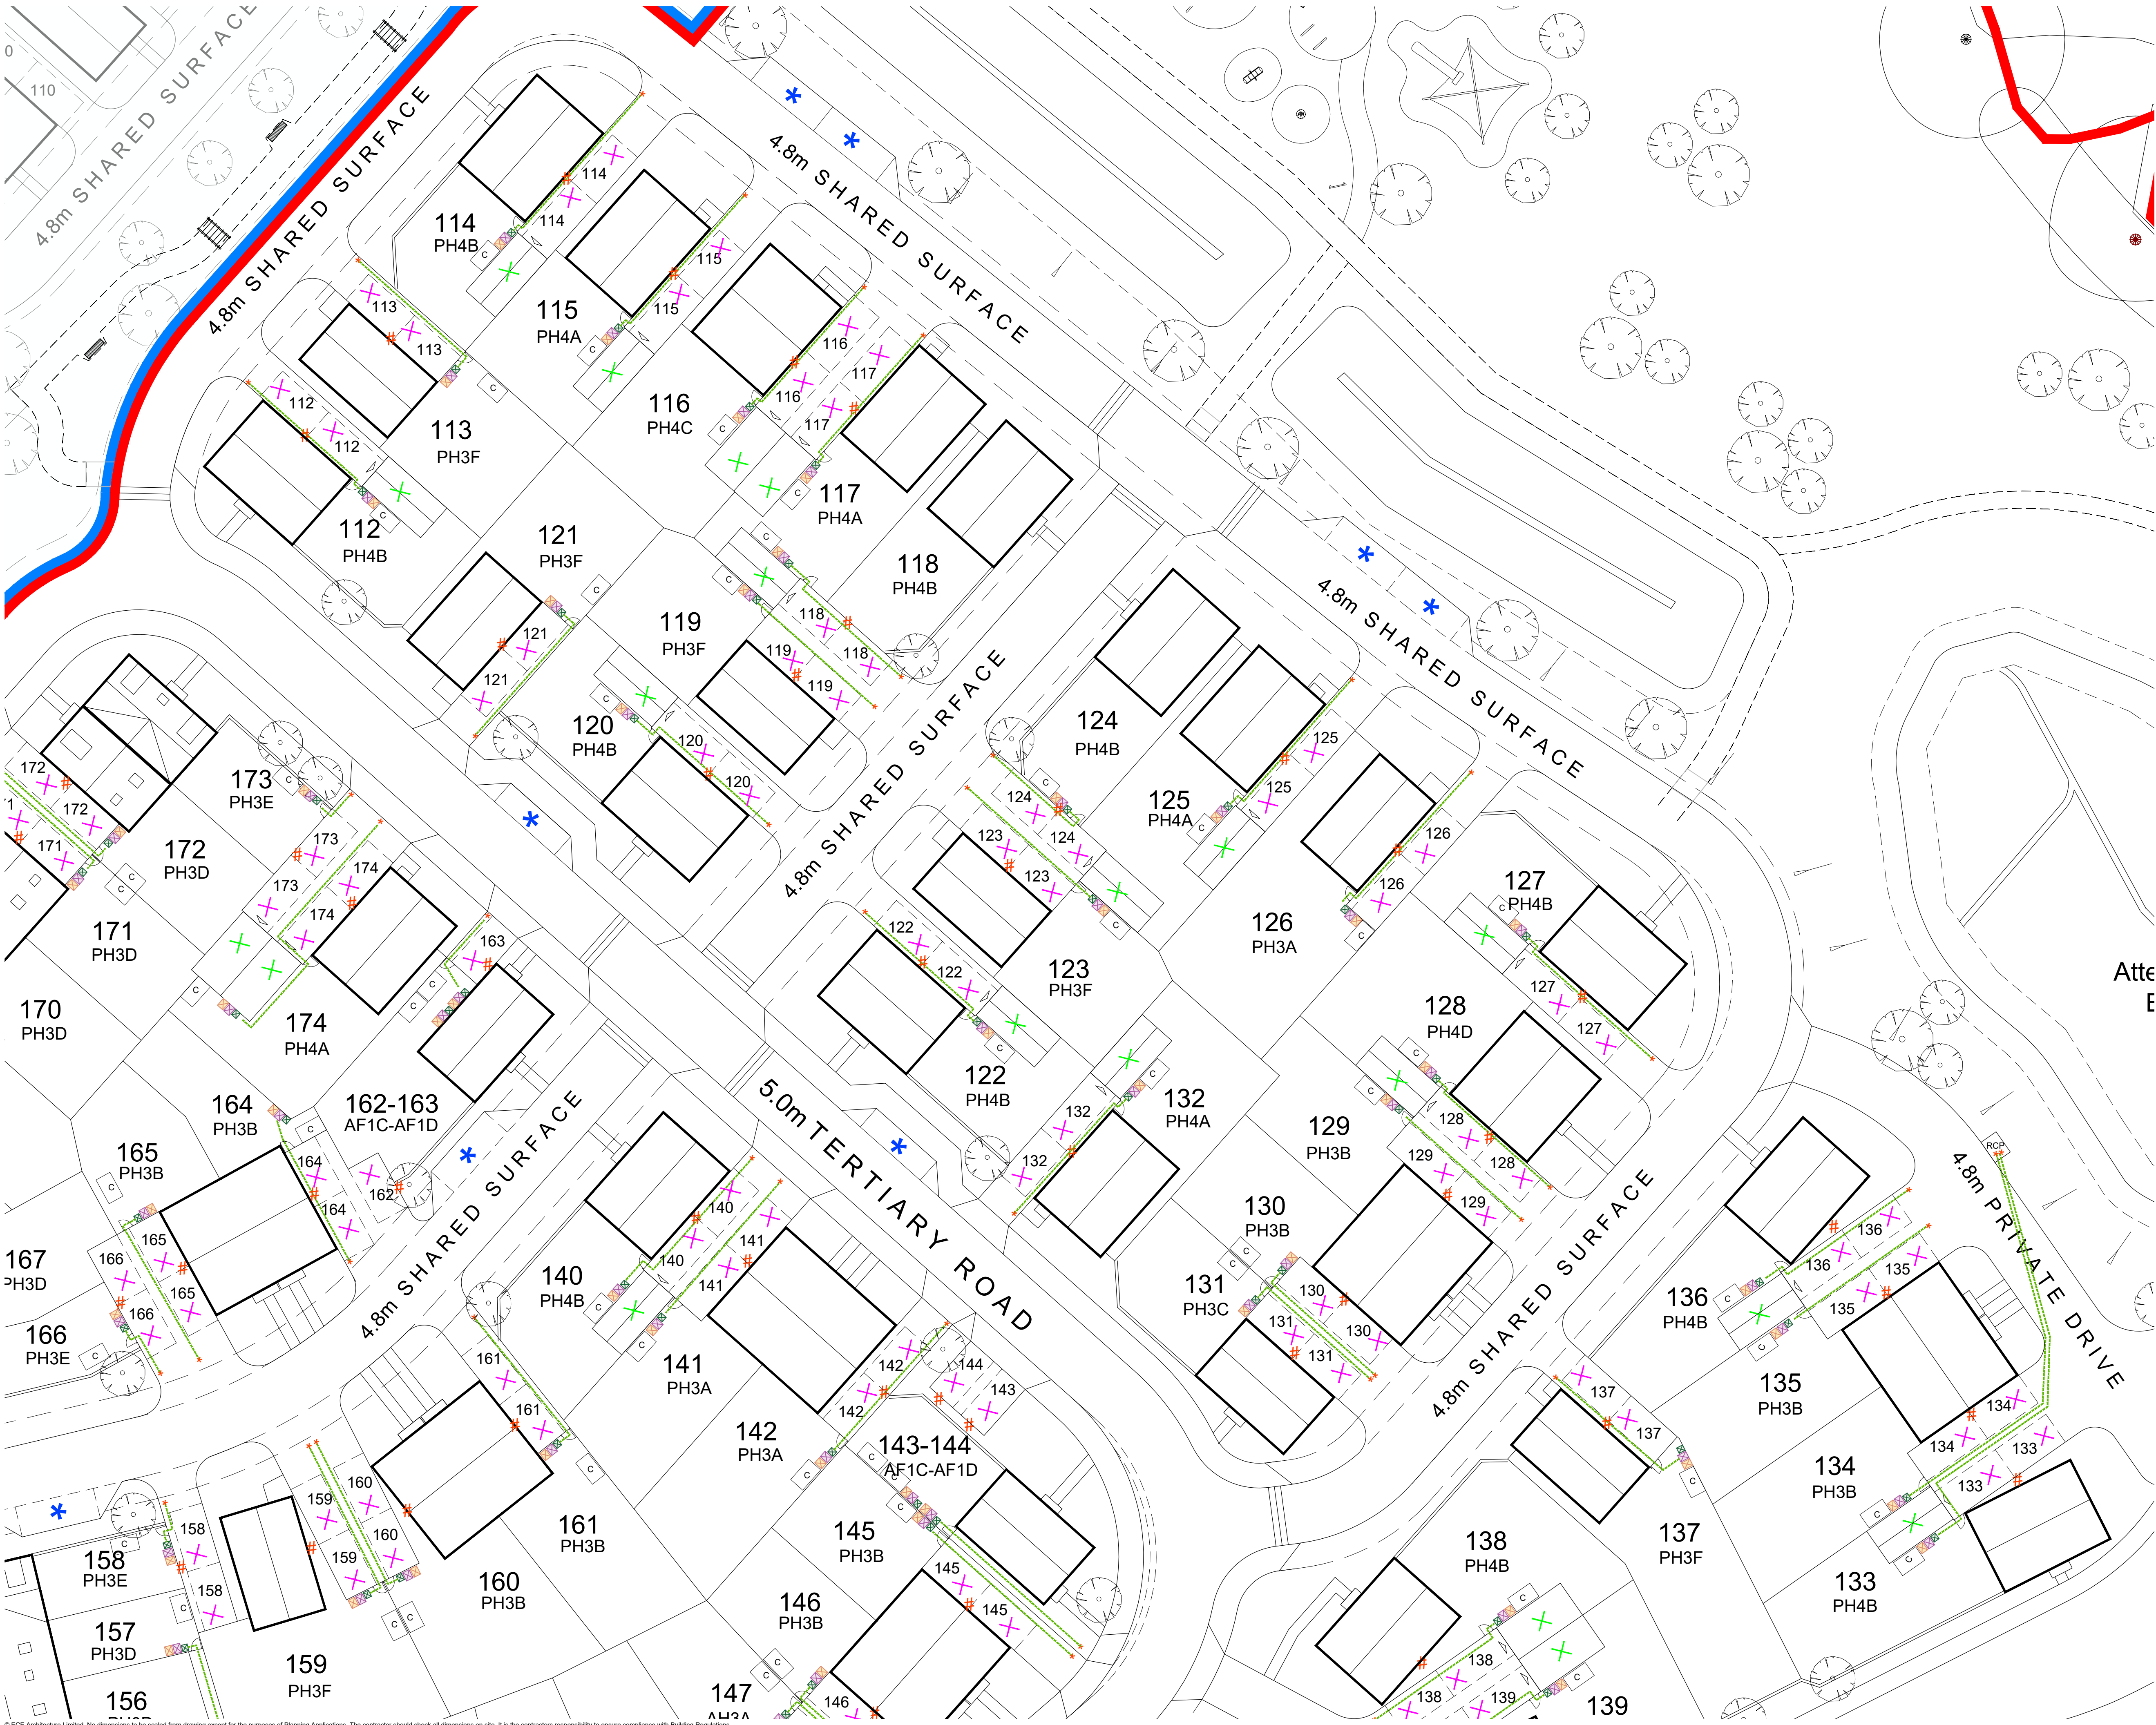

CDM 2015 Health & Safety Information

This information relates only to 'Significant Hazards' identified on this drawing and is to be read in conjunction with the Designer's Hazard Register.

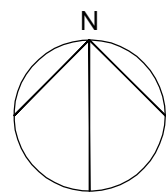

Key

- Cycle Storage
- Recycling Storage
- Refuse Storage
- Optional Green Bin
- Refuse Collection Point (Houses)
- Residents Dragging Distance
- Communal Refuse Collection Point
- Garden Gate
- Refuse Storage for apartments
- EV Charging Point

D	07.01.26	House Substitution	EB	KE
C	05.06.25	Presentation amendments	EB	KE
B	23.05.25	Drawing Amendments	EB	KE
A	09.05.25	Amended to latest layout adjustments	KE	AK
Rev	Date	Revision Details	Dr	Ch



London: 76 Great Suffolk Street
London, SE1 0BL
T 0207 928 2773 E london@ecearchitecture.com

Sussex: 64 - 68 Brighton Road, Worthing
West Sussex, BN11 2EN
T 01903 248777 E sussex@ecearchitecture.com

Bristol: Westworks, Beacon Tower
Colston Street, Bristol, BS1 4XE
T 0117 214 1101 E bristol@ecewestworks.com

ECE Architecture
www.ecearchitecture.com

Client's Name
Taylor Wimpey West London

Job Title
Land off Watmore Lane,
Winnersh

Drawing Title
Detailed Site Plan - Sheet 2

Scale
1:250 @ A1 / 1:500 @ A3


Drawn	Checked	Date
EB	KE	20.03.25

Job No	Drawing No	Rev
7135A	PL-214	D

Status
APPROVAL