



Character Areas
Central Core
① Light Red Multi-Brick
② Grey Roof Tiles
③ Grey Boarding
④ Grey Window
⑤ Grey Door

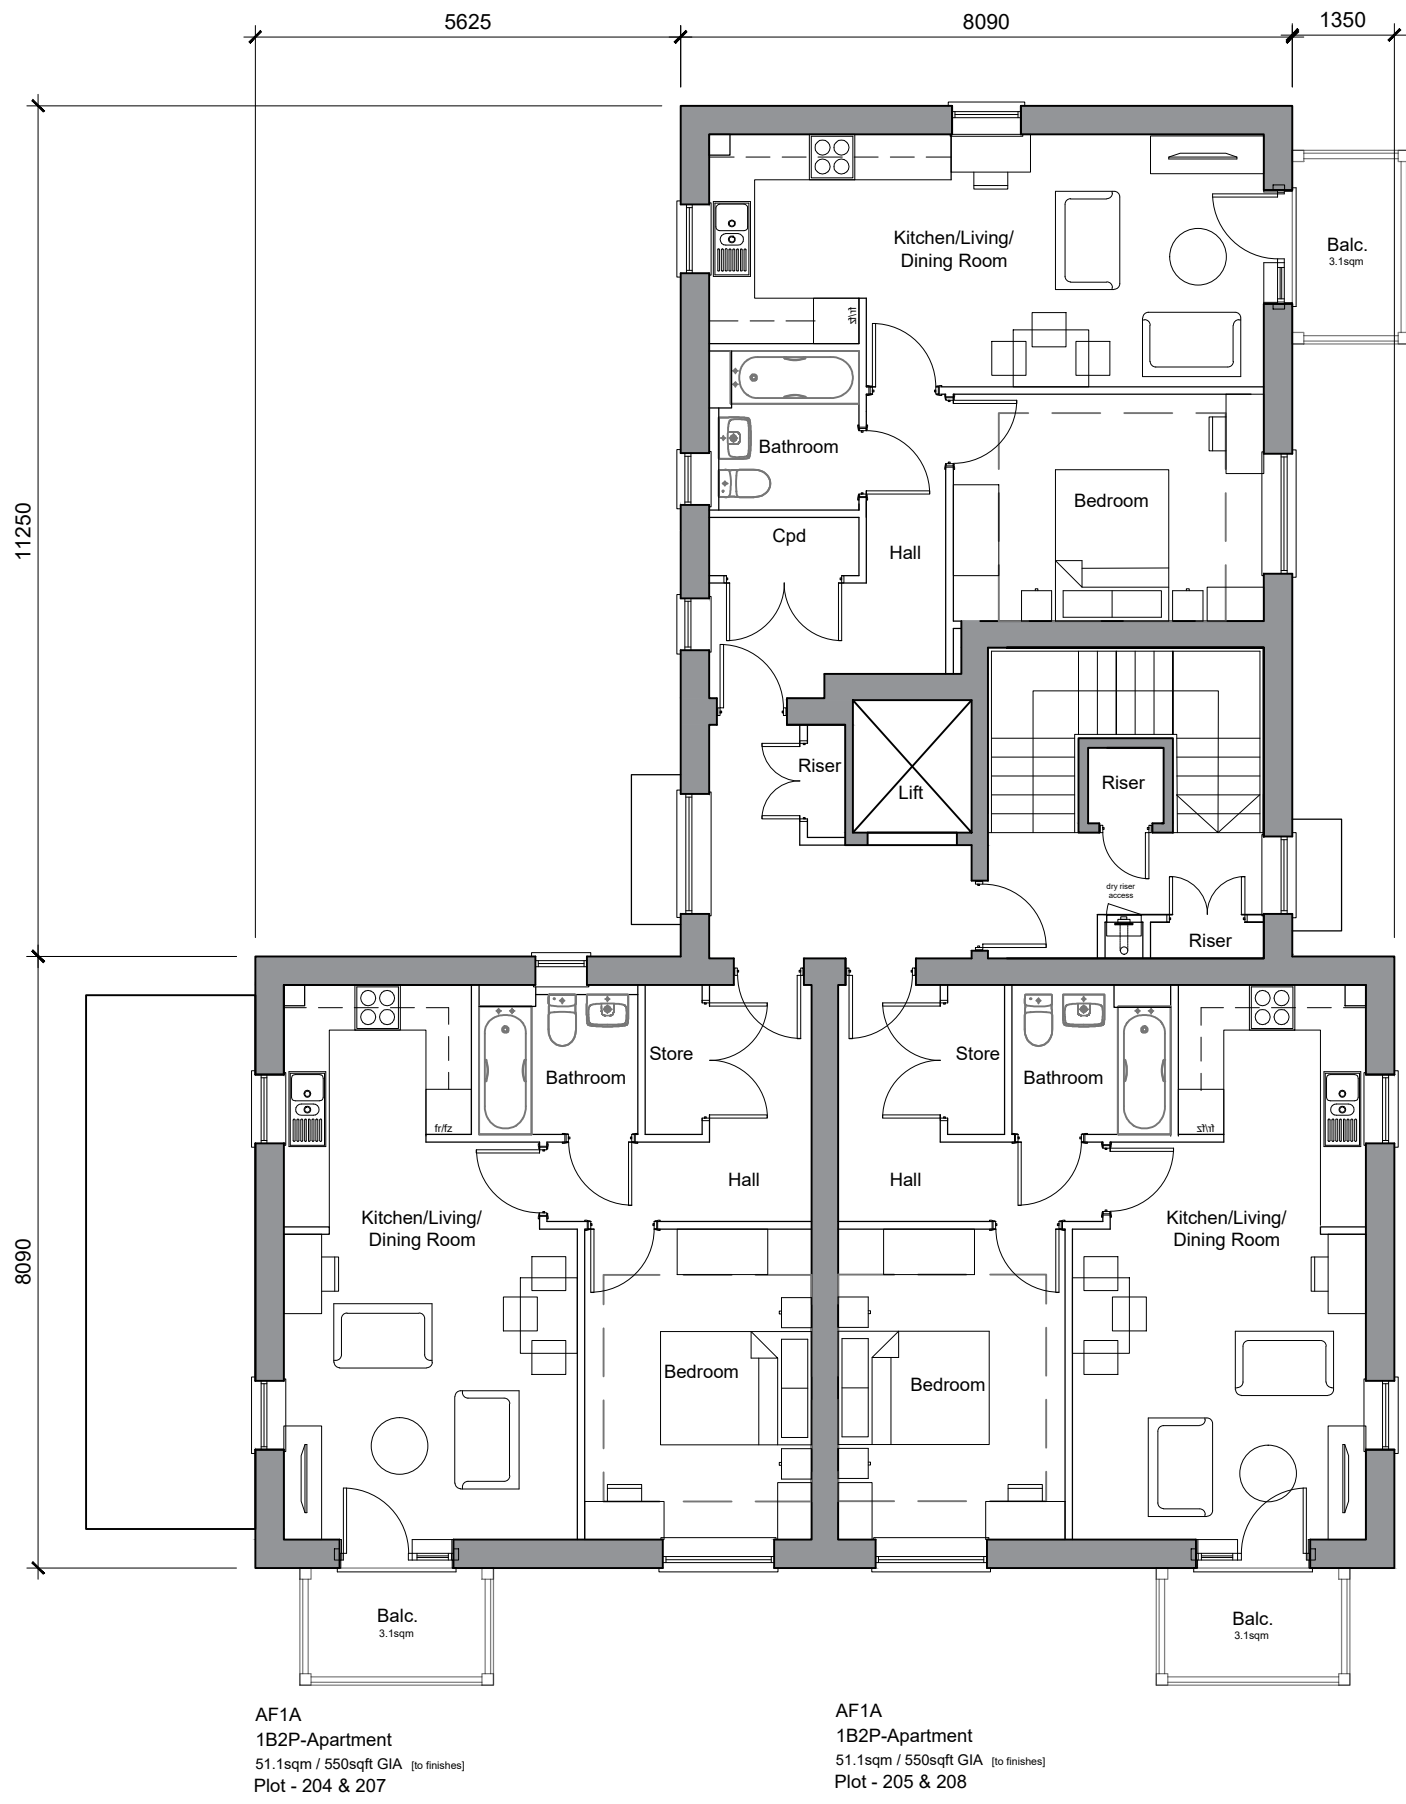

First/Second Floor Plan
Plots 201-209

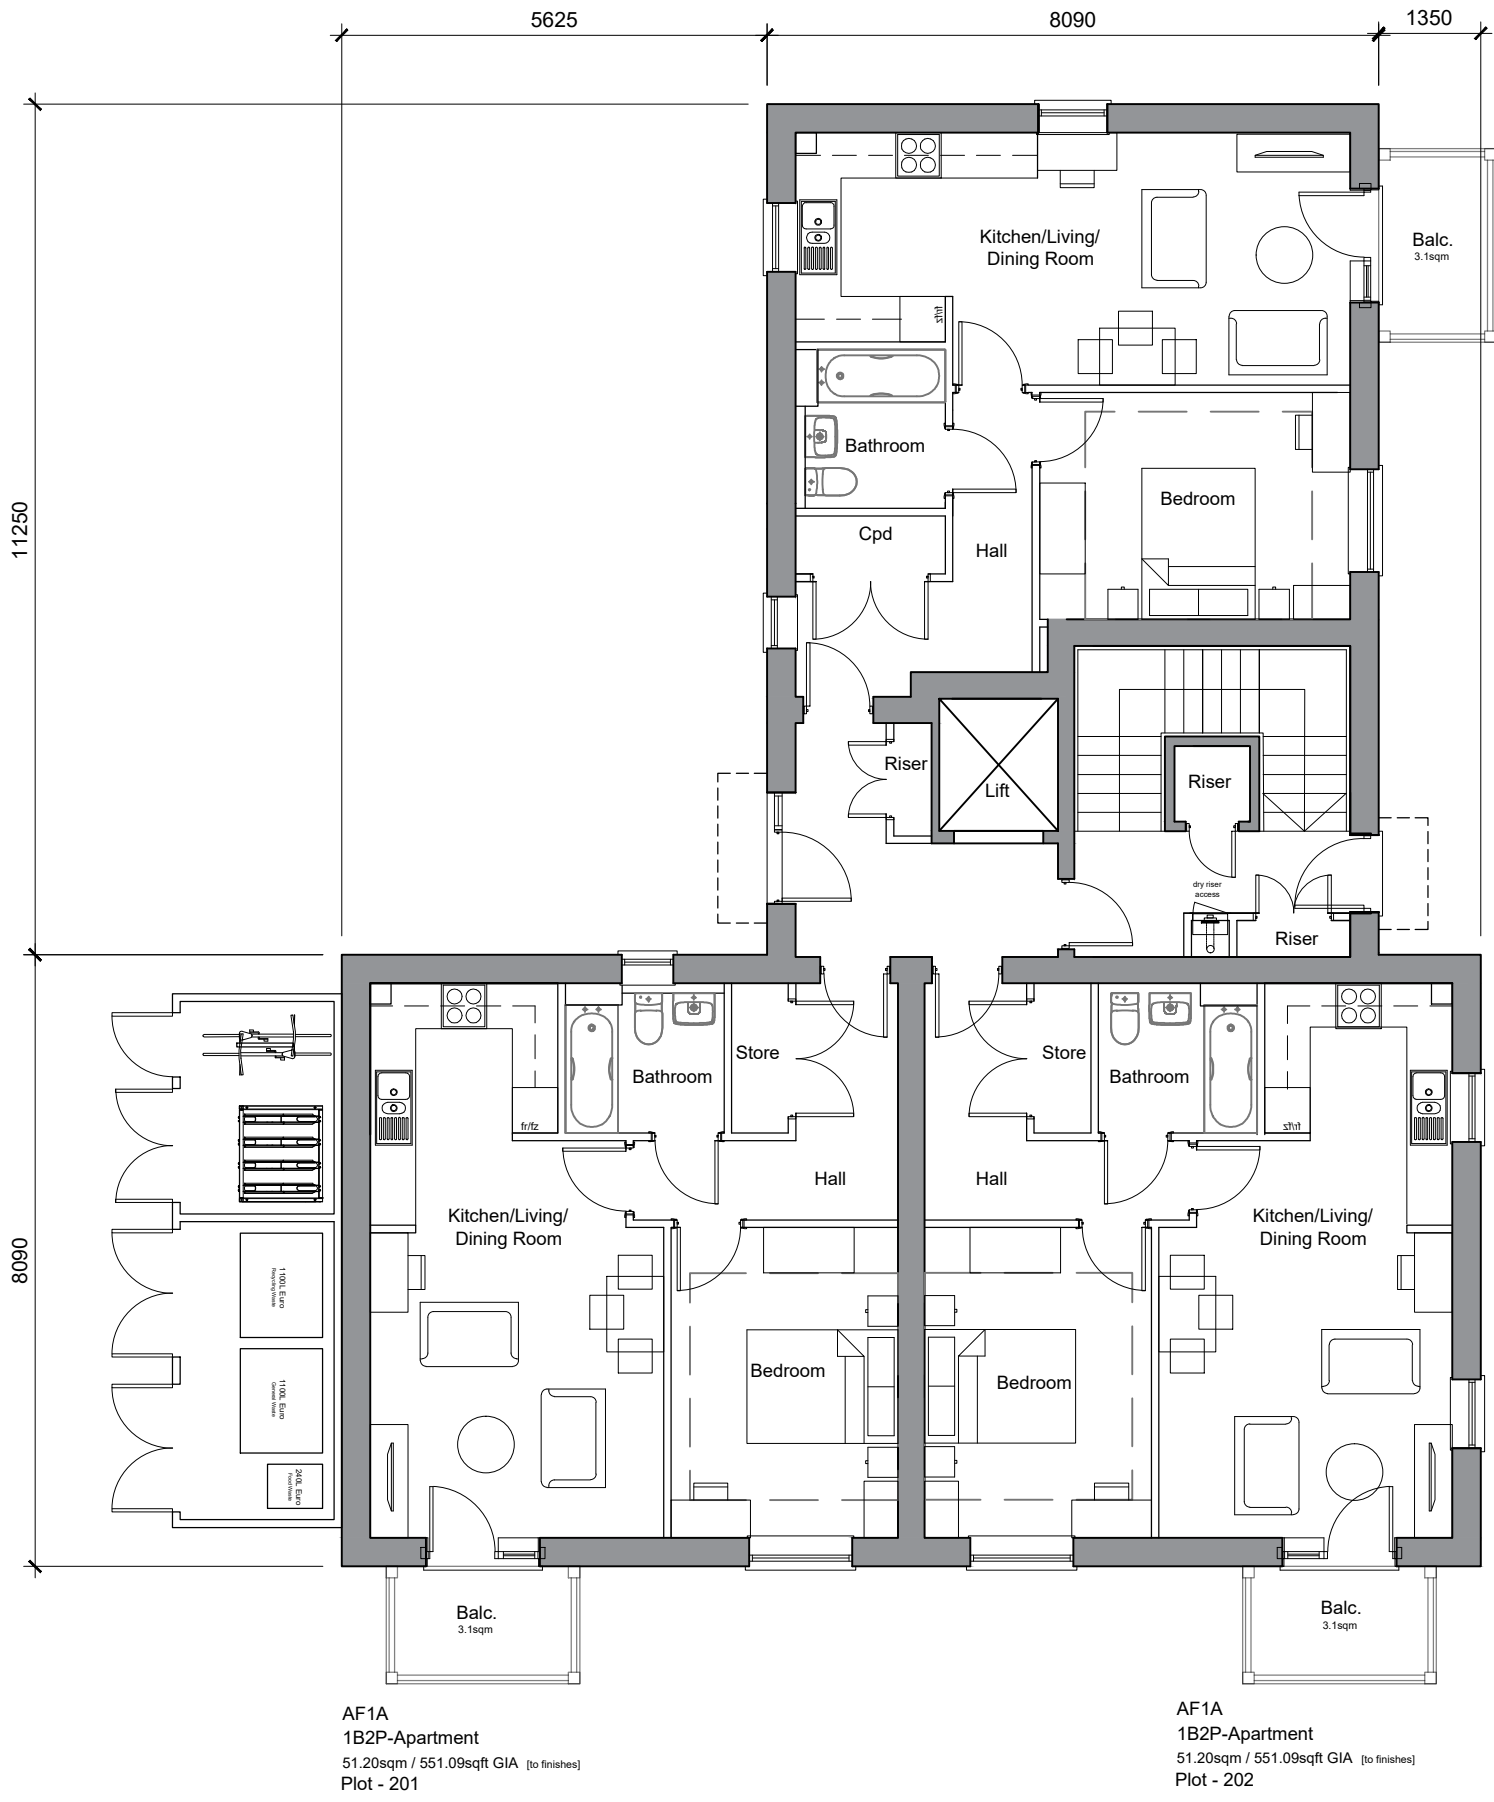

Ground Floor Plan
Plots 201-209



Front Elevation
Plots 201-209
Central Core Character Area

Side Elevation



Rear Elevation

Side Elevation

C	05.06.25	Presentation amendments	EB	KE
B	30.05.25	Updated to clients comments	EB	KE
A	06.05.25	Apartments Updated	EB	KE

Rev	Date	Revision Details	Dr	Ch
-----	------	------------------	----	----

ECE Architecture
www.ecearchitecture.com

London: 76 Great Suffolk Street, London, SE1 0BL
T 0207 928 2773 E london@ecearchitecture.com
Sussex: 64 - 68 Brighton Road, Worthing, West Sussex, BN11 2EN
T 01903 248777 E sussex@ecearchitecture.com
Bristol: Westworks, Beacon Tower, Colston Street, Bristol, BS1 4XE
T 0117 214 1101 E bristol@ecwestworks.com

Client's Name
Taylor Wimpey West London

Job Title
Land off Watmore Lane, Winnersh

Drawing Title
Phase 2 Plans and Elevations
Apartments AF1A-AF1B

Scale
1:100 @ A1 / 1:200 @ A3

metres 2 4 6 8 10

Drawn	Checked	Date
EB	KE	24.03.25

Job No	Drawing No	Rev
7135A	PL-270	C

Status
APPROVAL