




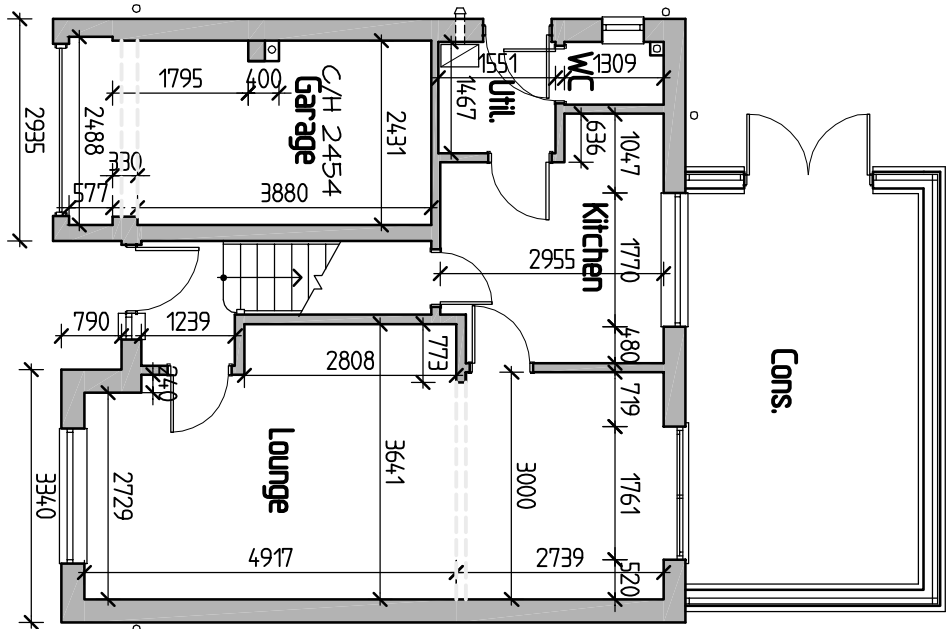


0 1 2 3 Metres
SCALE BAR @ 1-100
Existing Floor Plan

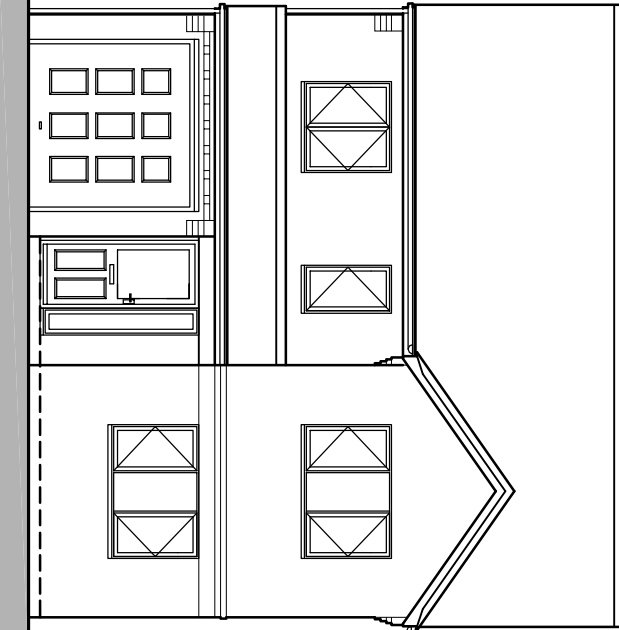


0 1 2 3 Metres
SCALE BAR @ 1-100
Existing Front Elevation

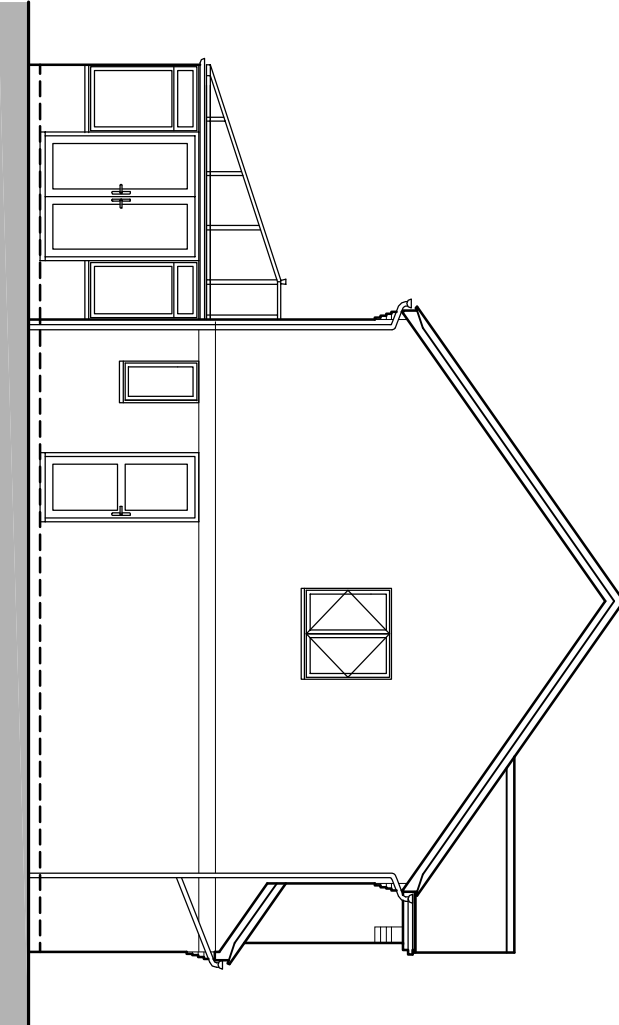


0 1 2 3 Metres
SCALE BAR @ 1-100
Existing Side Elevation

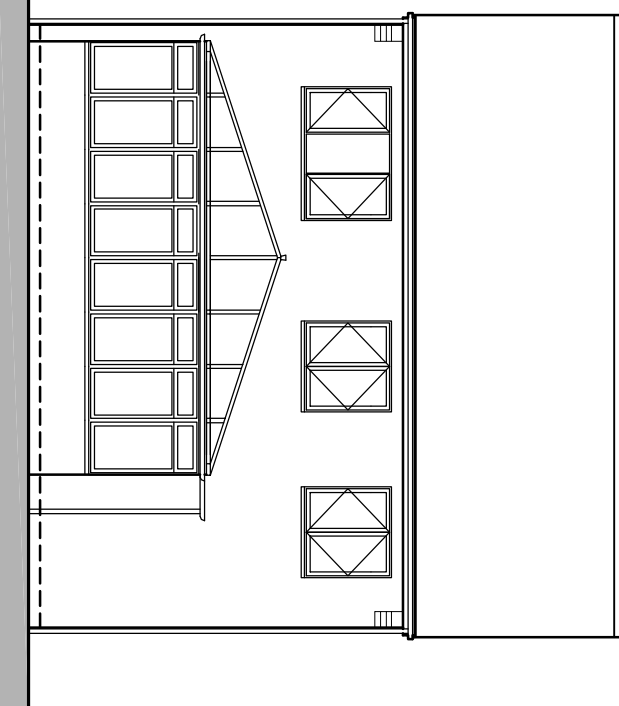


0 1 2 3 Metres
SCALE BAR @ 1-100
Existing Rear Elevation

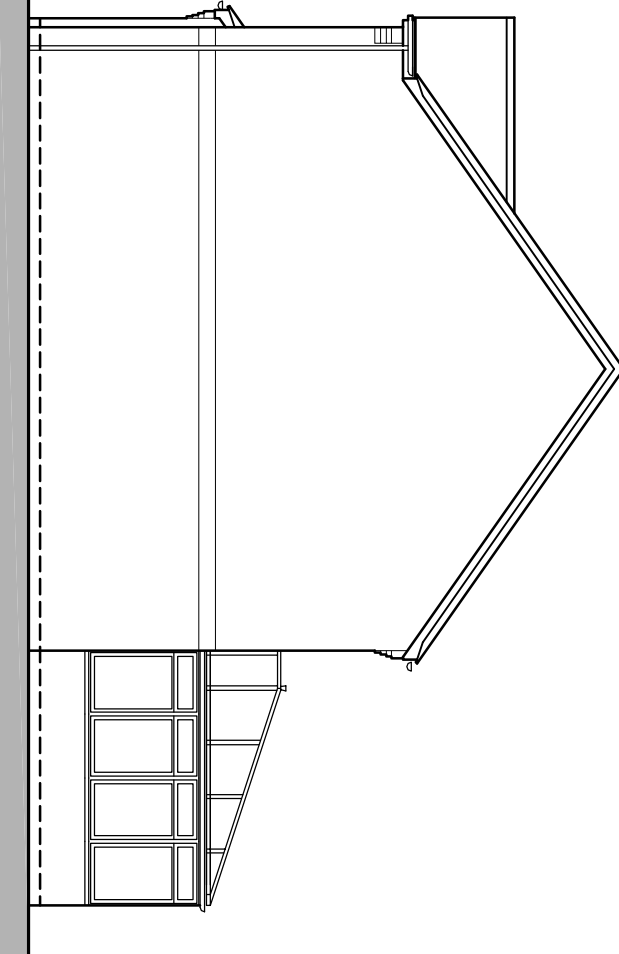


0 1 2 3 Metres
SCALE BAR @ 1-100
Existing Side Elevation

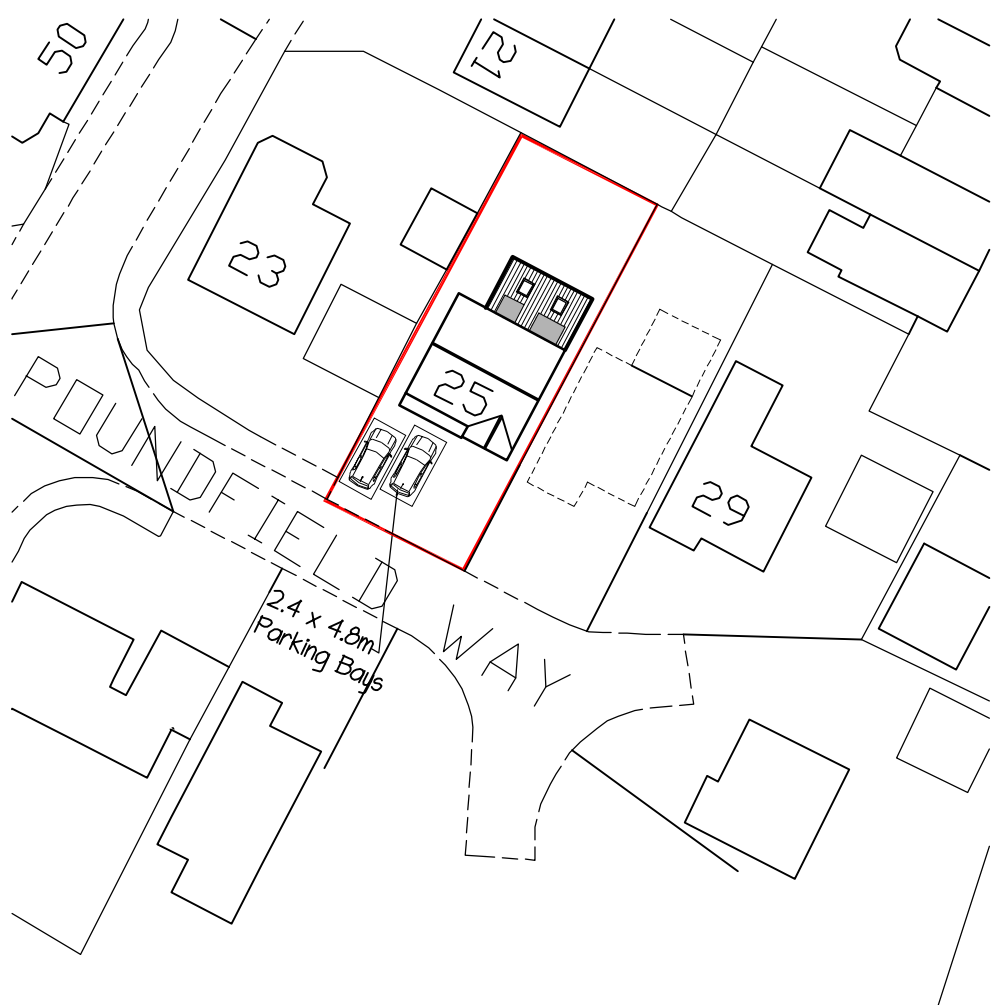


Block Plan 1-500
0 10 20 30 Metres
SCALE BAR @ 1-1250

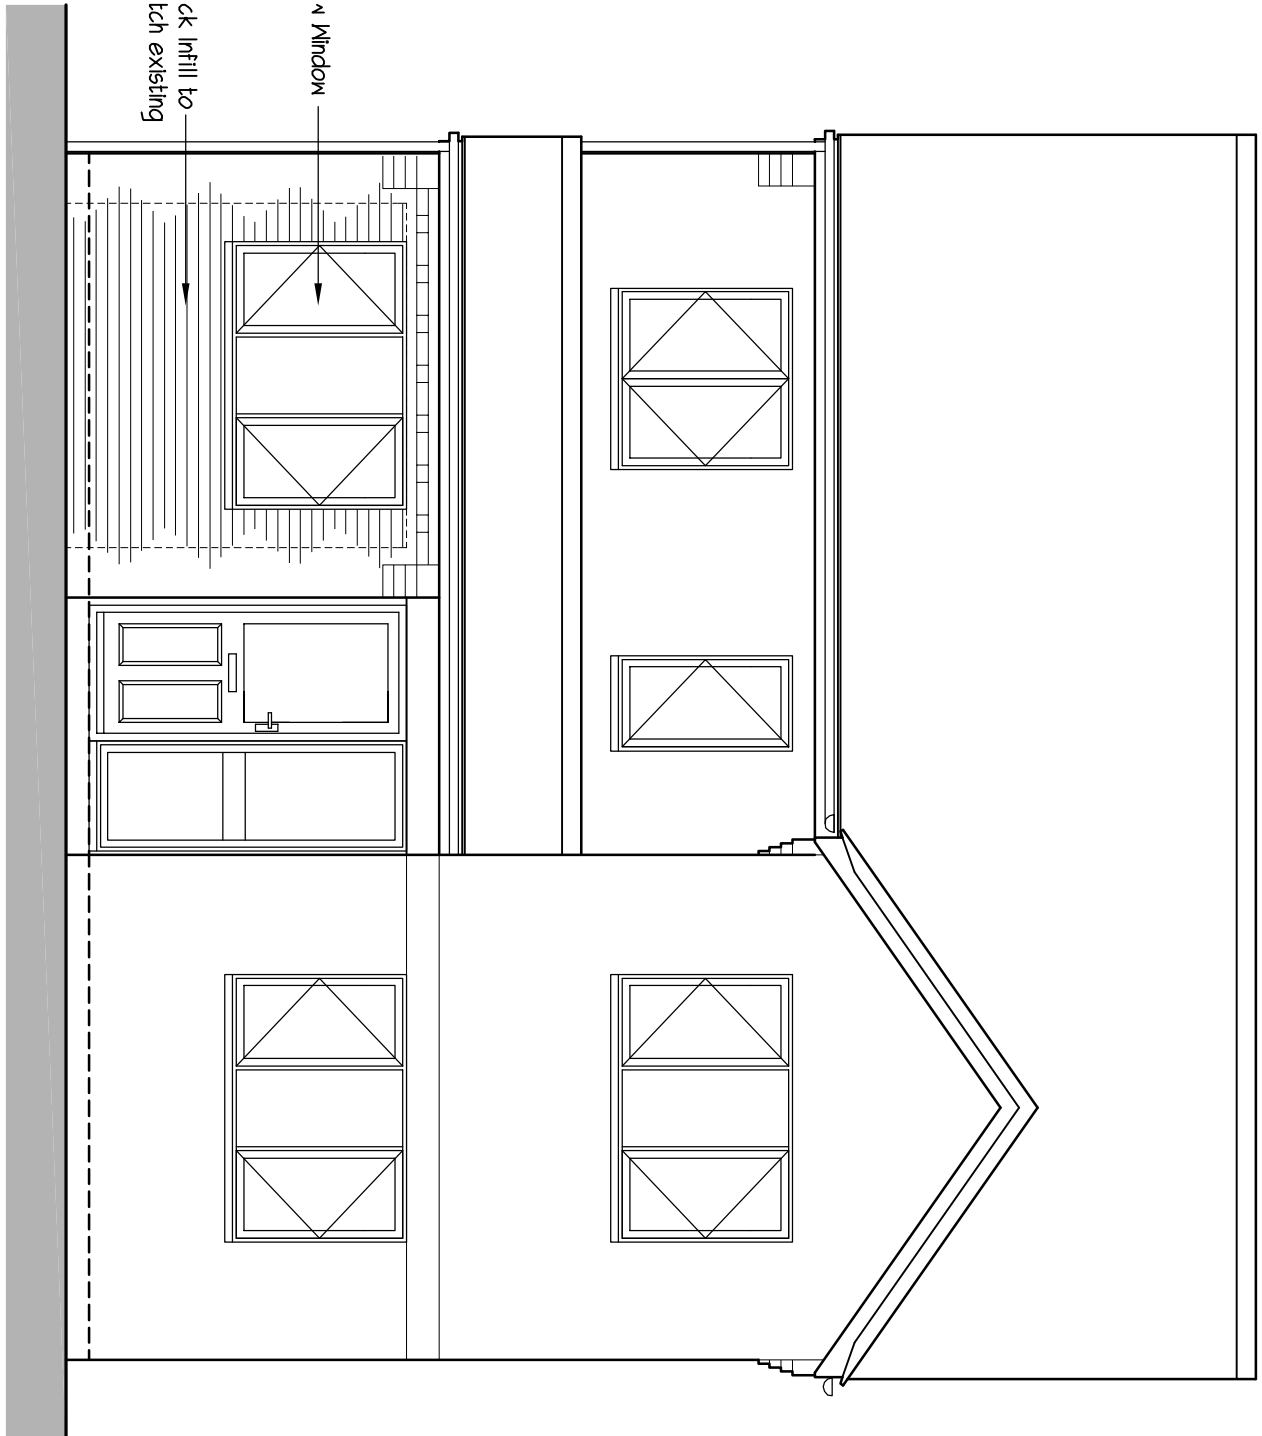


0 1 2 3 Metres
SCALE BAR @ 1-50
Proposed Front Elevation

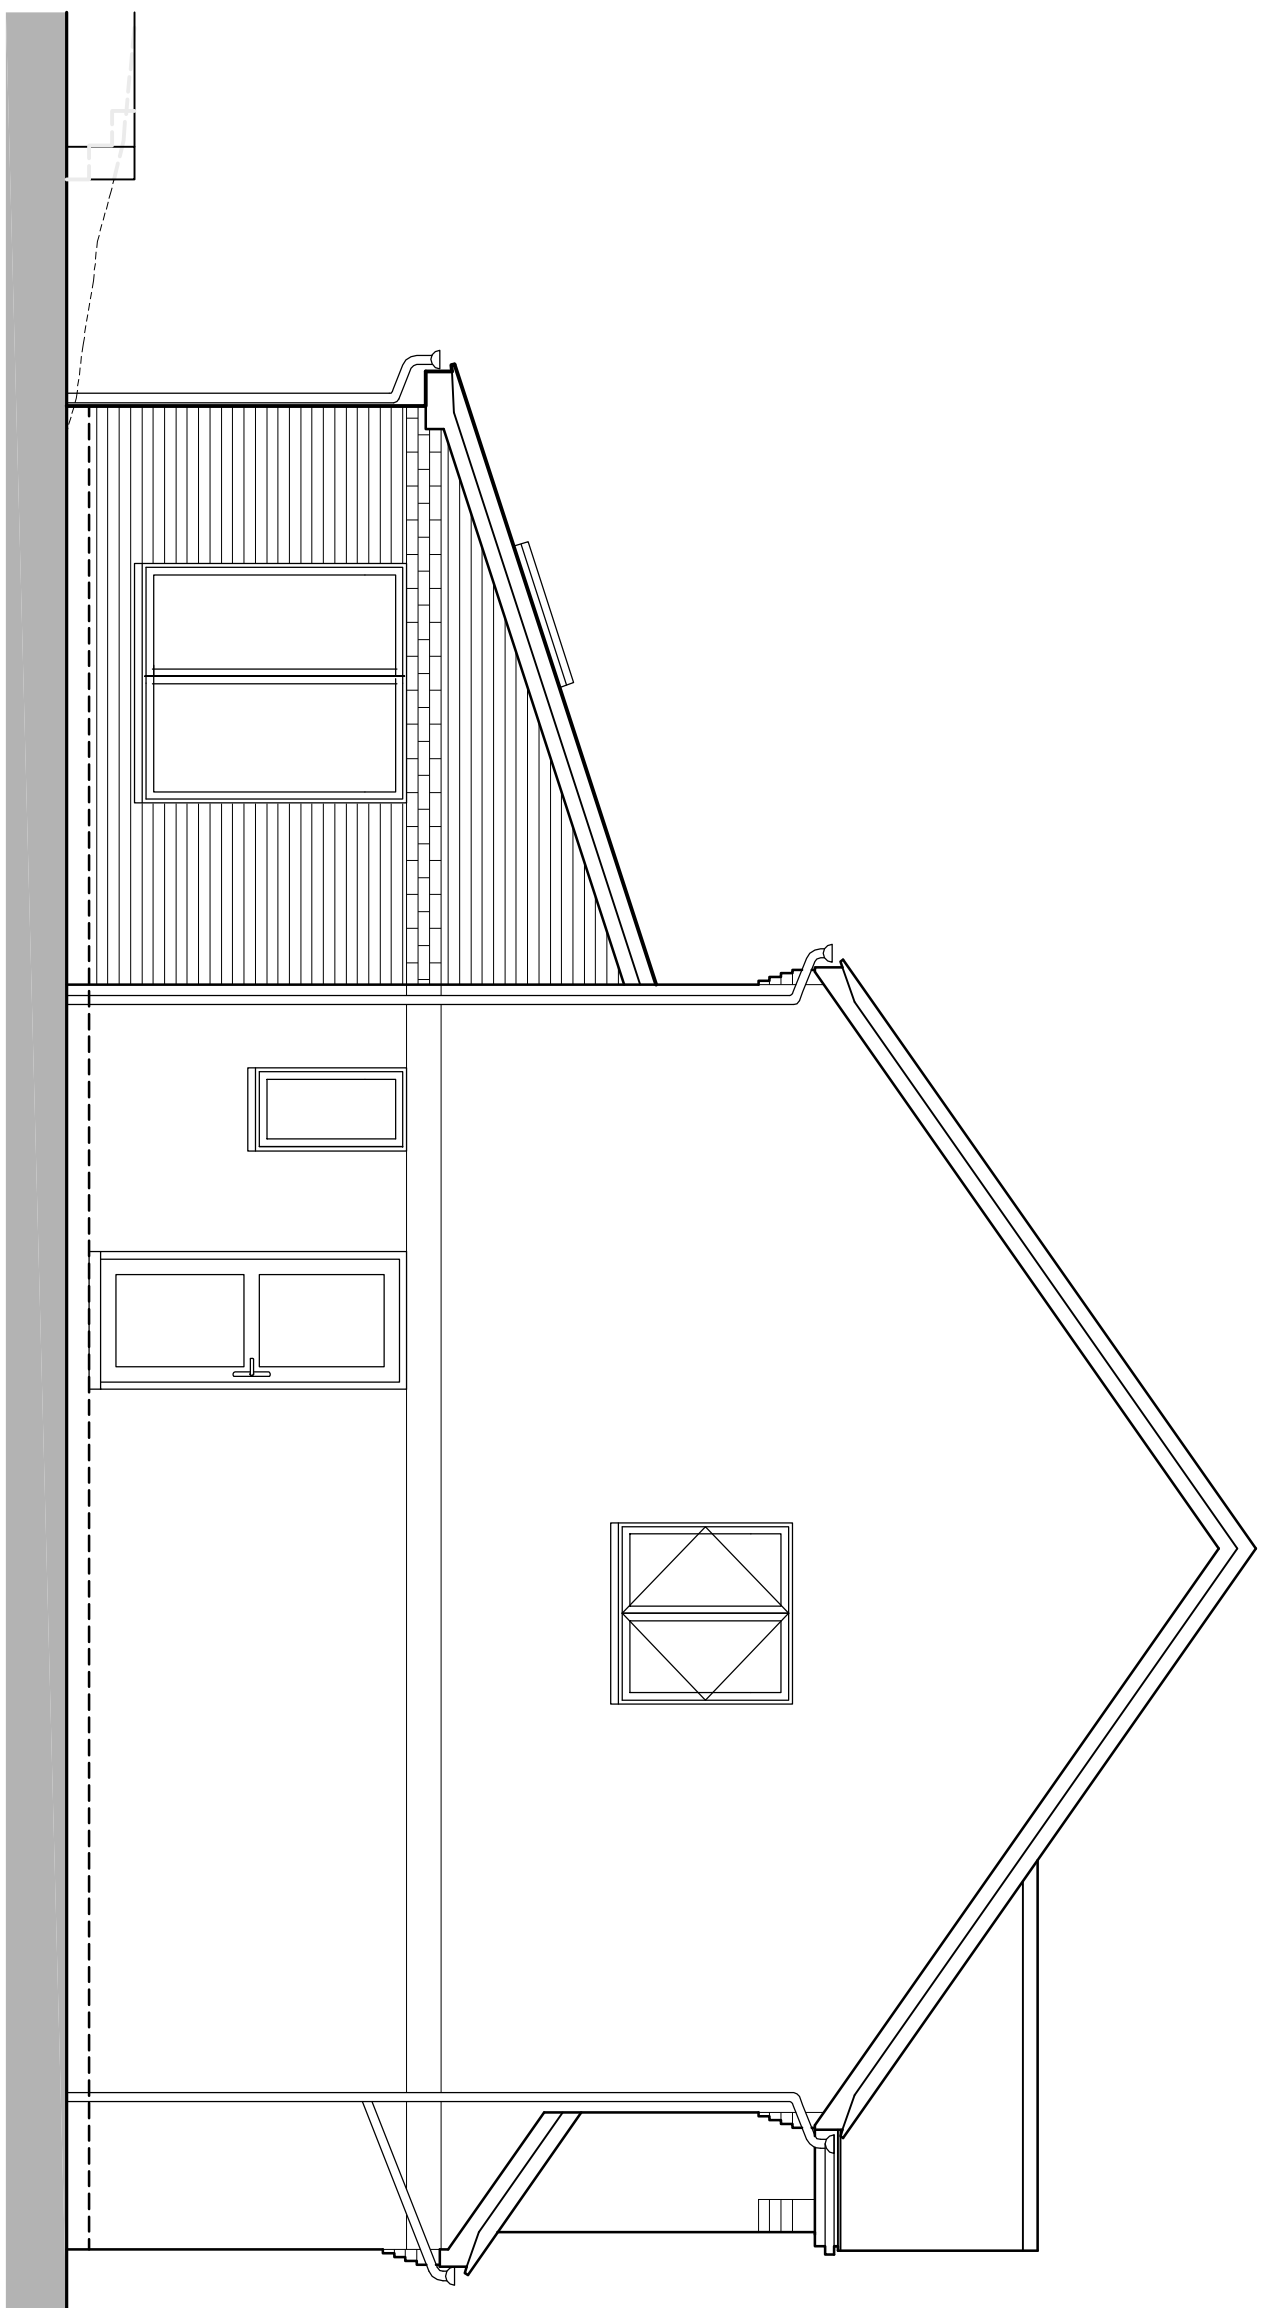


0 1 2 3 Metres
SCALE BAR @ 1-50
Proposed Side Elevation

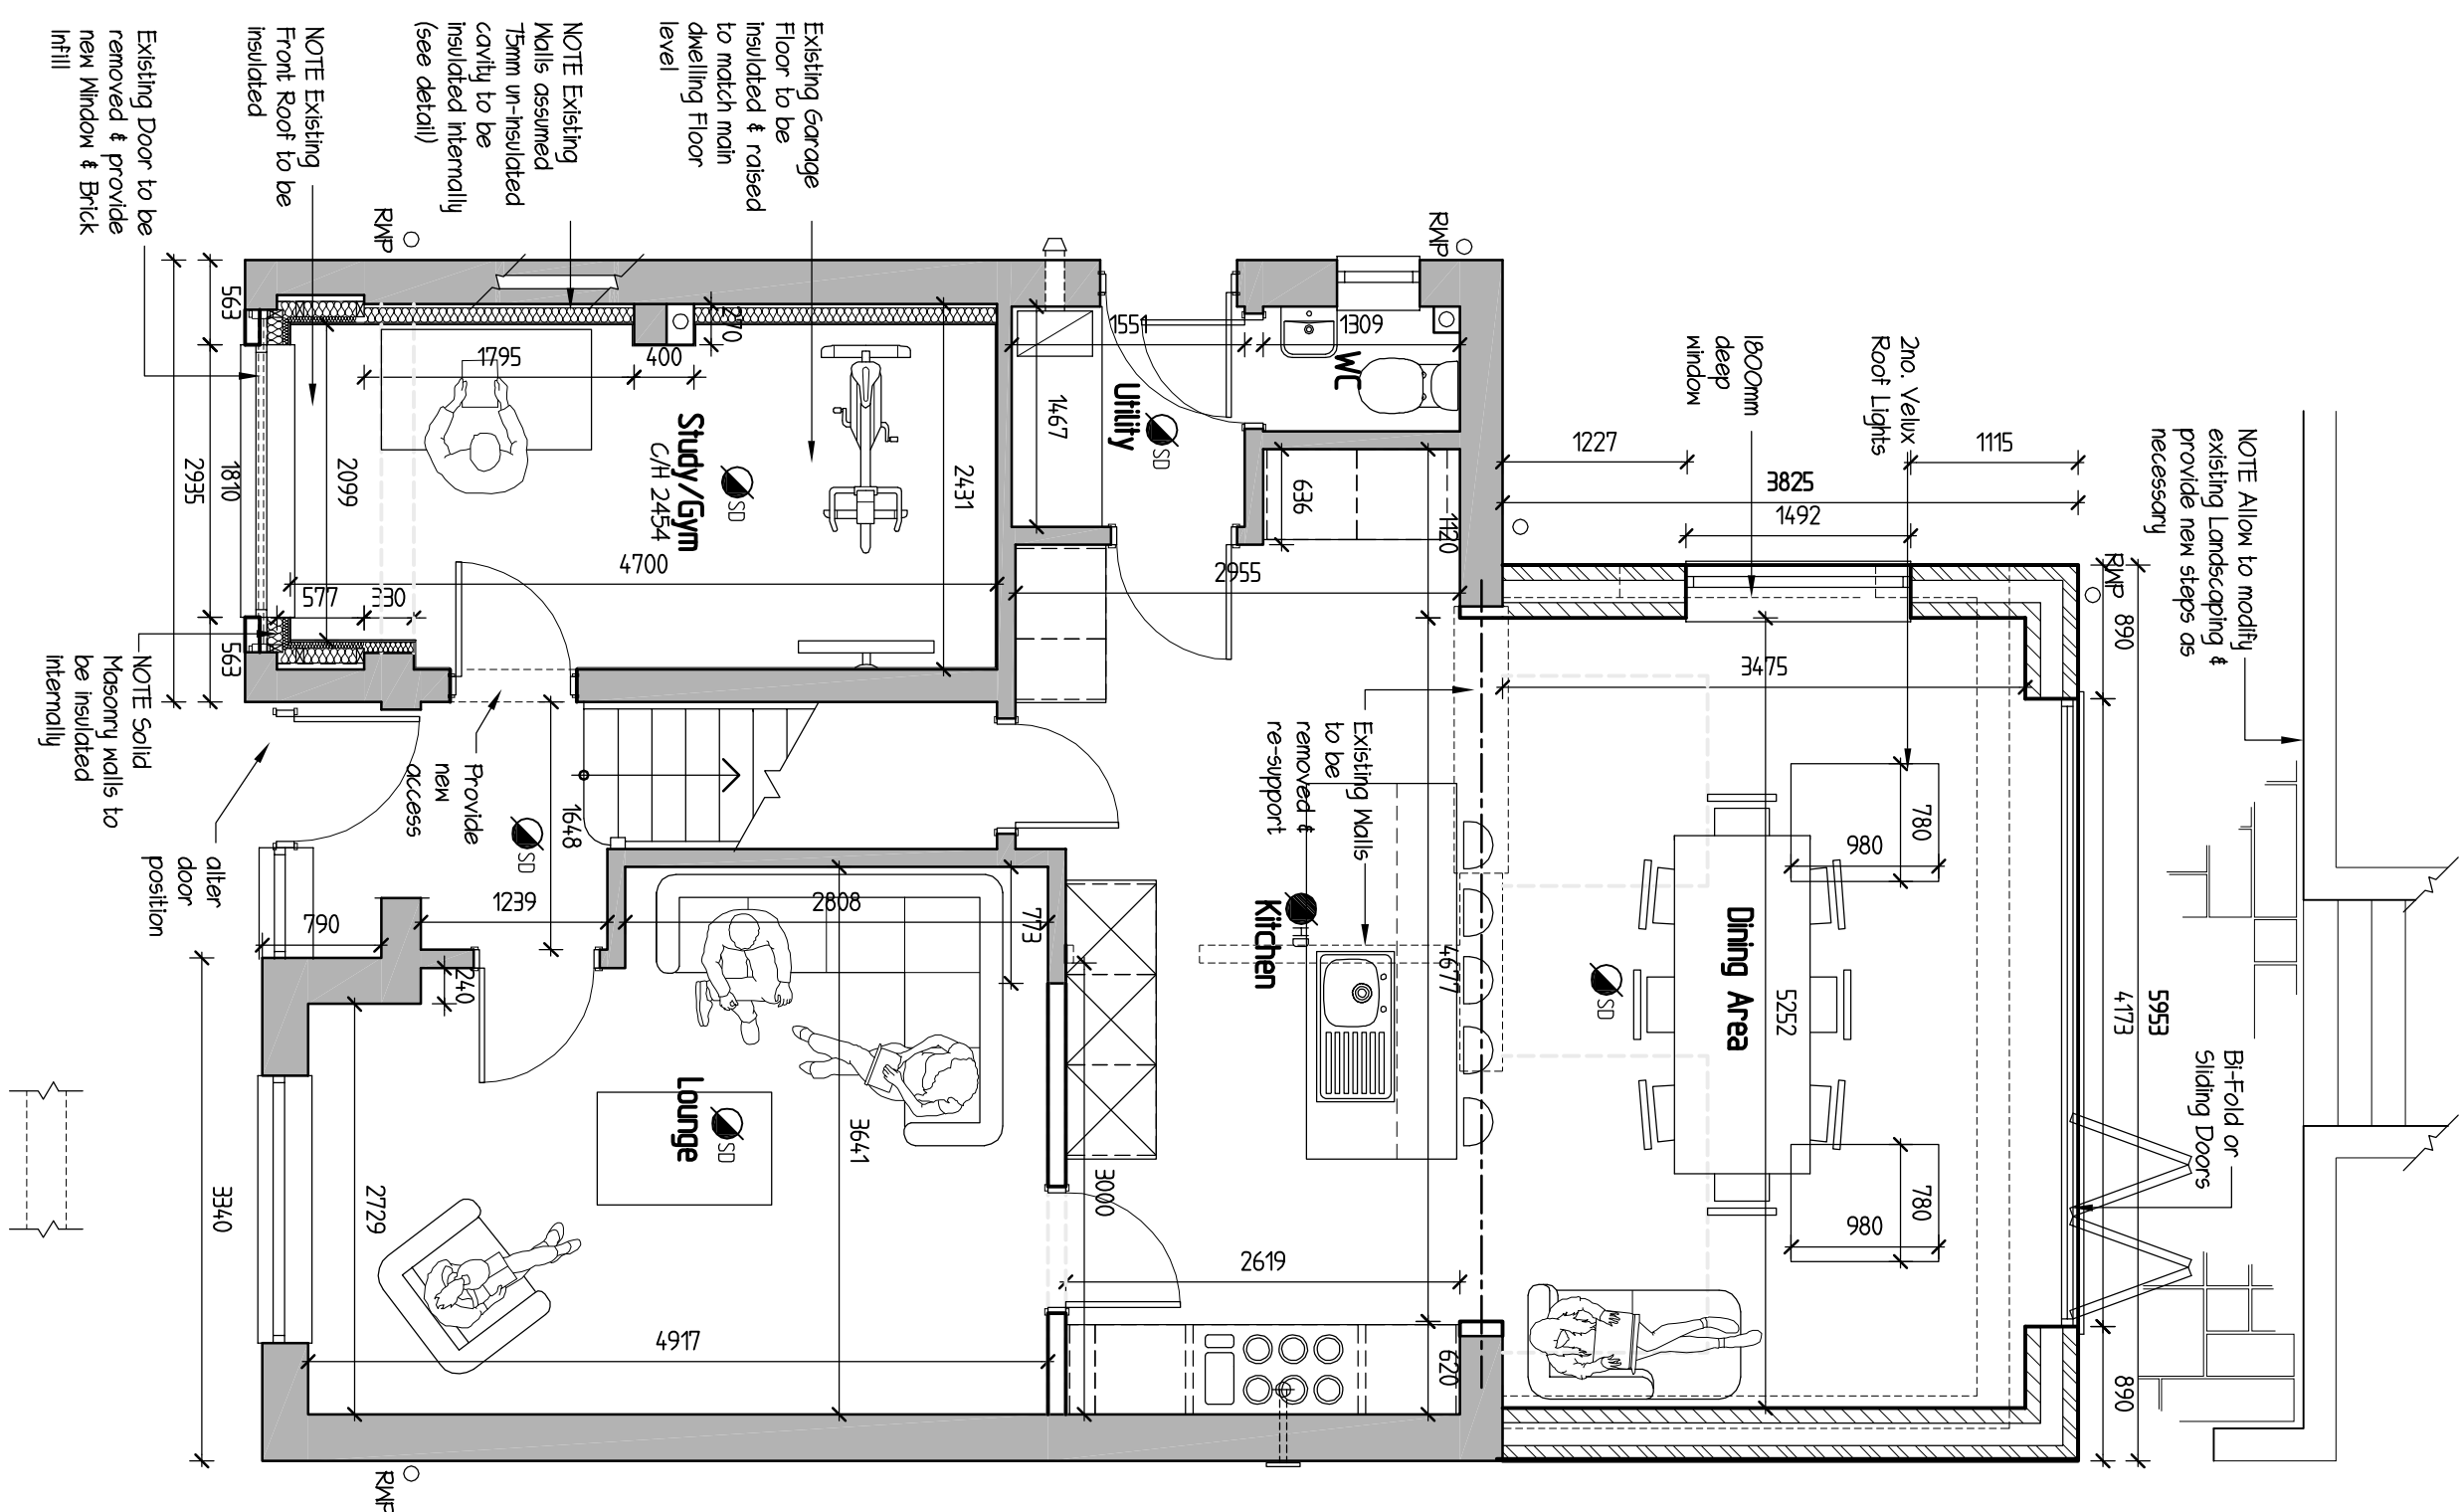


0 1 2 3 Metres
SCALE BAR @ 1-50
Proposed Floor Plan

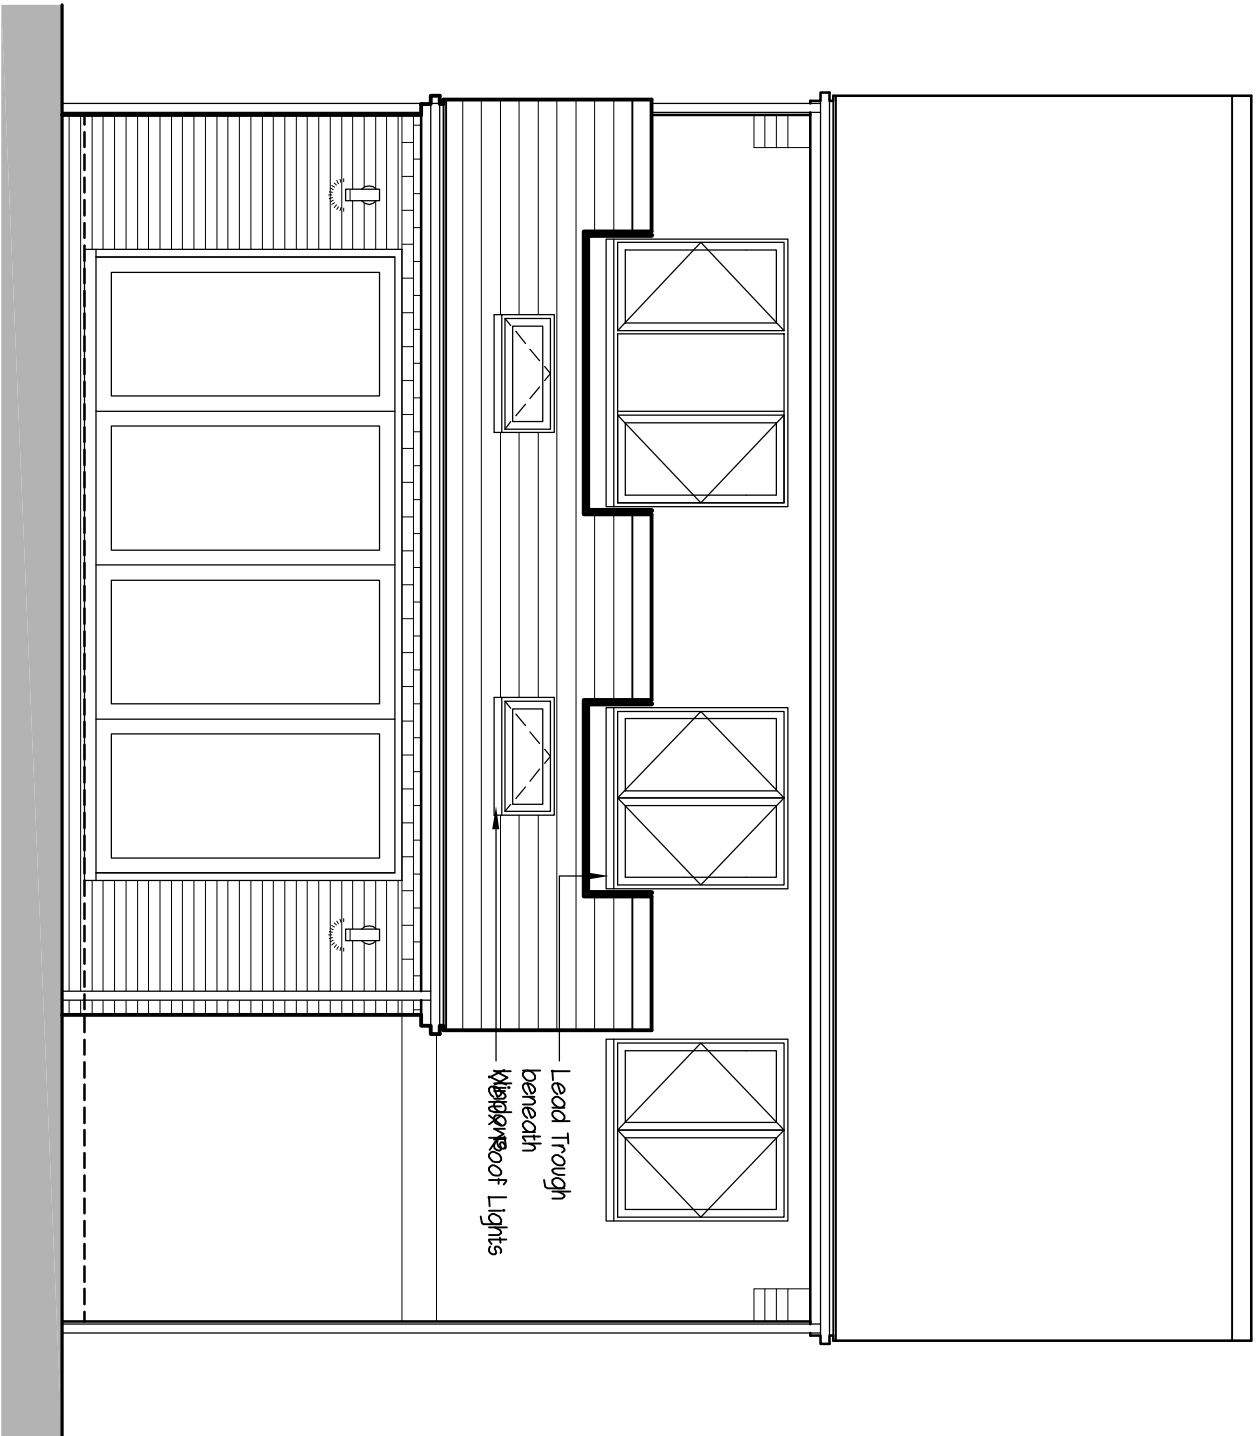

0 1 2 3 Metres
SCALE BAR @ 1-50
Proposed Rear Elevation

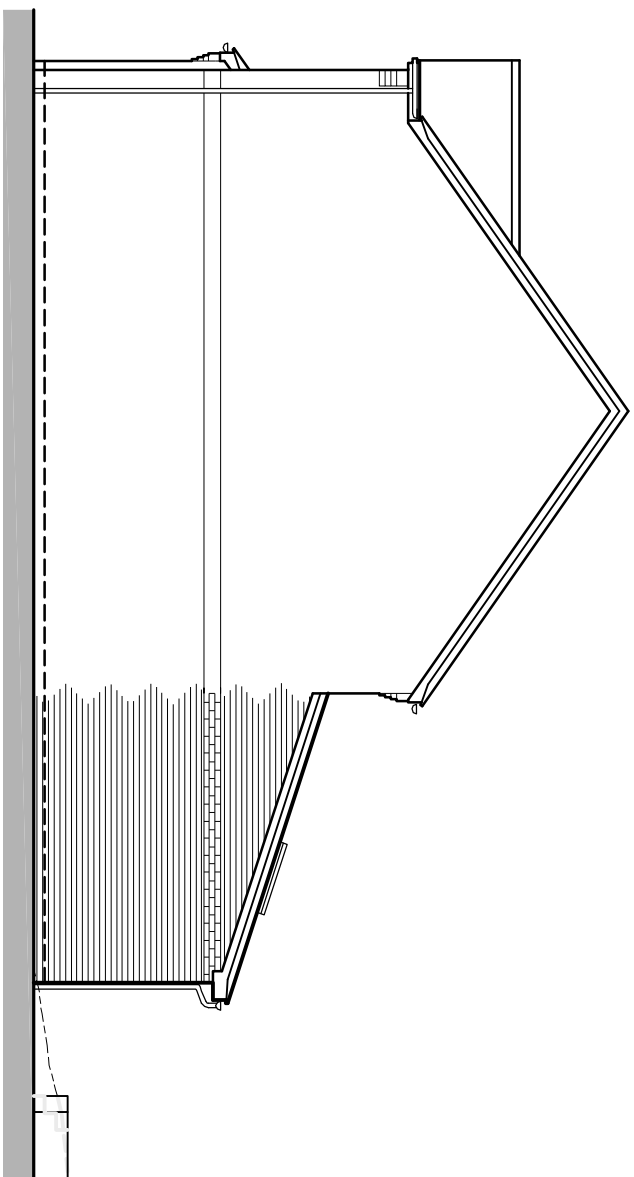

0 1 2 3 Metres
SCALE BAR @ 1-100
Proposed Side Elevation

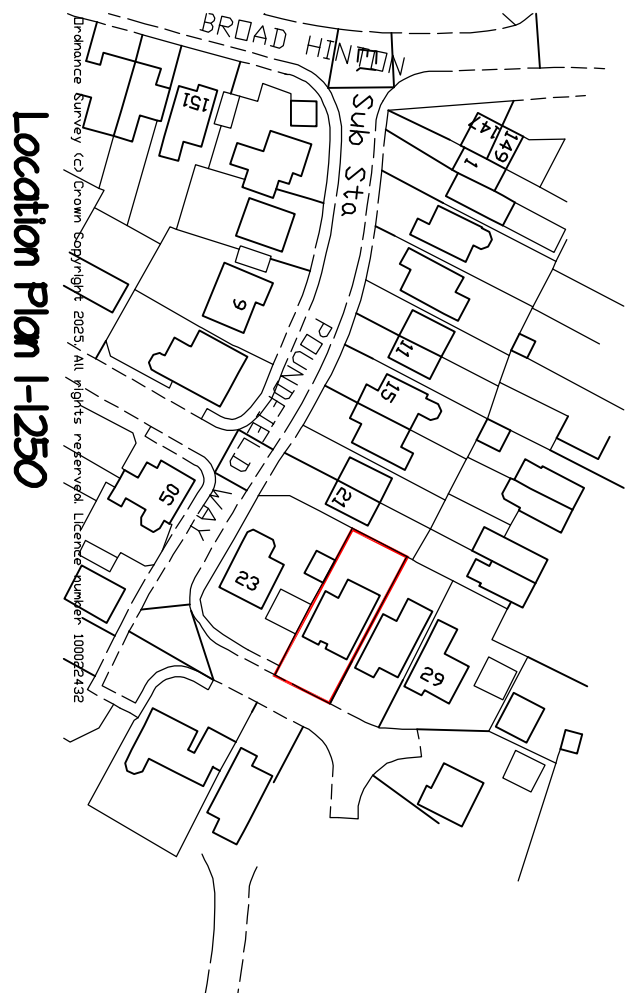

0 10 20 30 Metres
SCALE BAR @ 1-1250

GREG
Building & Design Consultant
Planning, Building Regulations & Structural Design

143 Worslow Way,
Tilbury, Romford,
Essex RM32 4BJ
Tel & Fax: 01718 941 4249
Mobile: 07967 009862
greg@gregfarrell.co.uk

REVISIONS		
Rev.	Description	Date
A	Client updates added	9-6-2025

JOB TITLE

25 Poundfield Way
Tilbury

TITLE
Existing & Proposed Plans & Elevations

SCALE 1:50 1:100 DATE May 2025 DRAWING No. A