


REV	COMMENTS	DATE

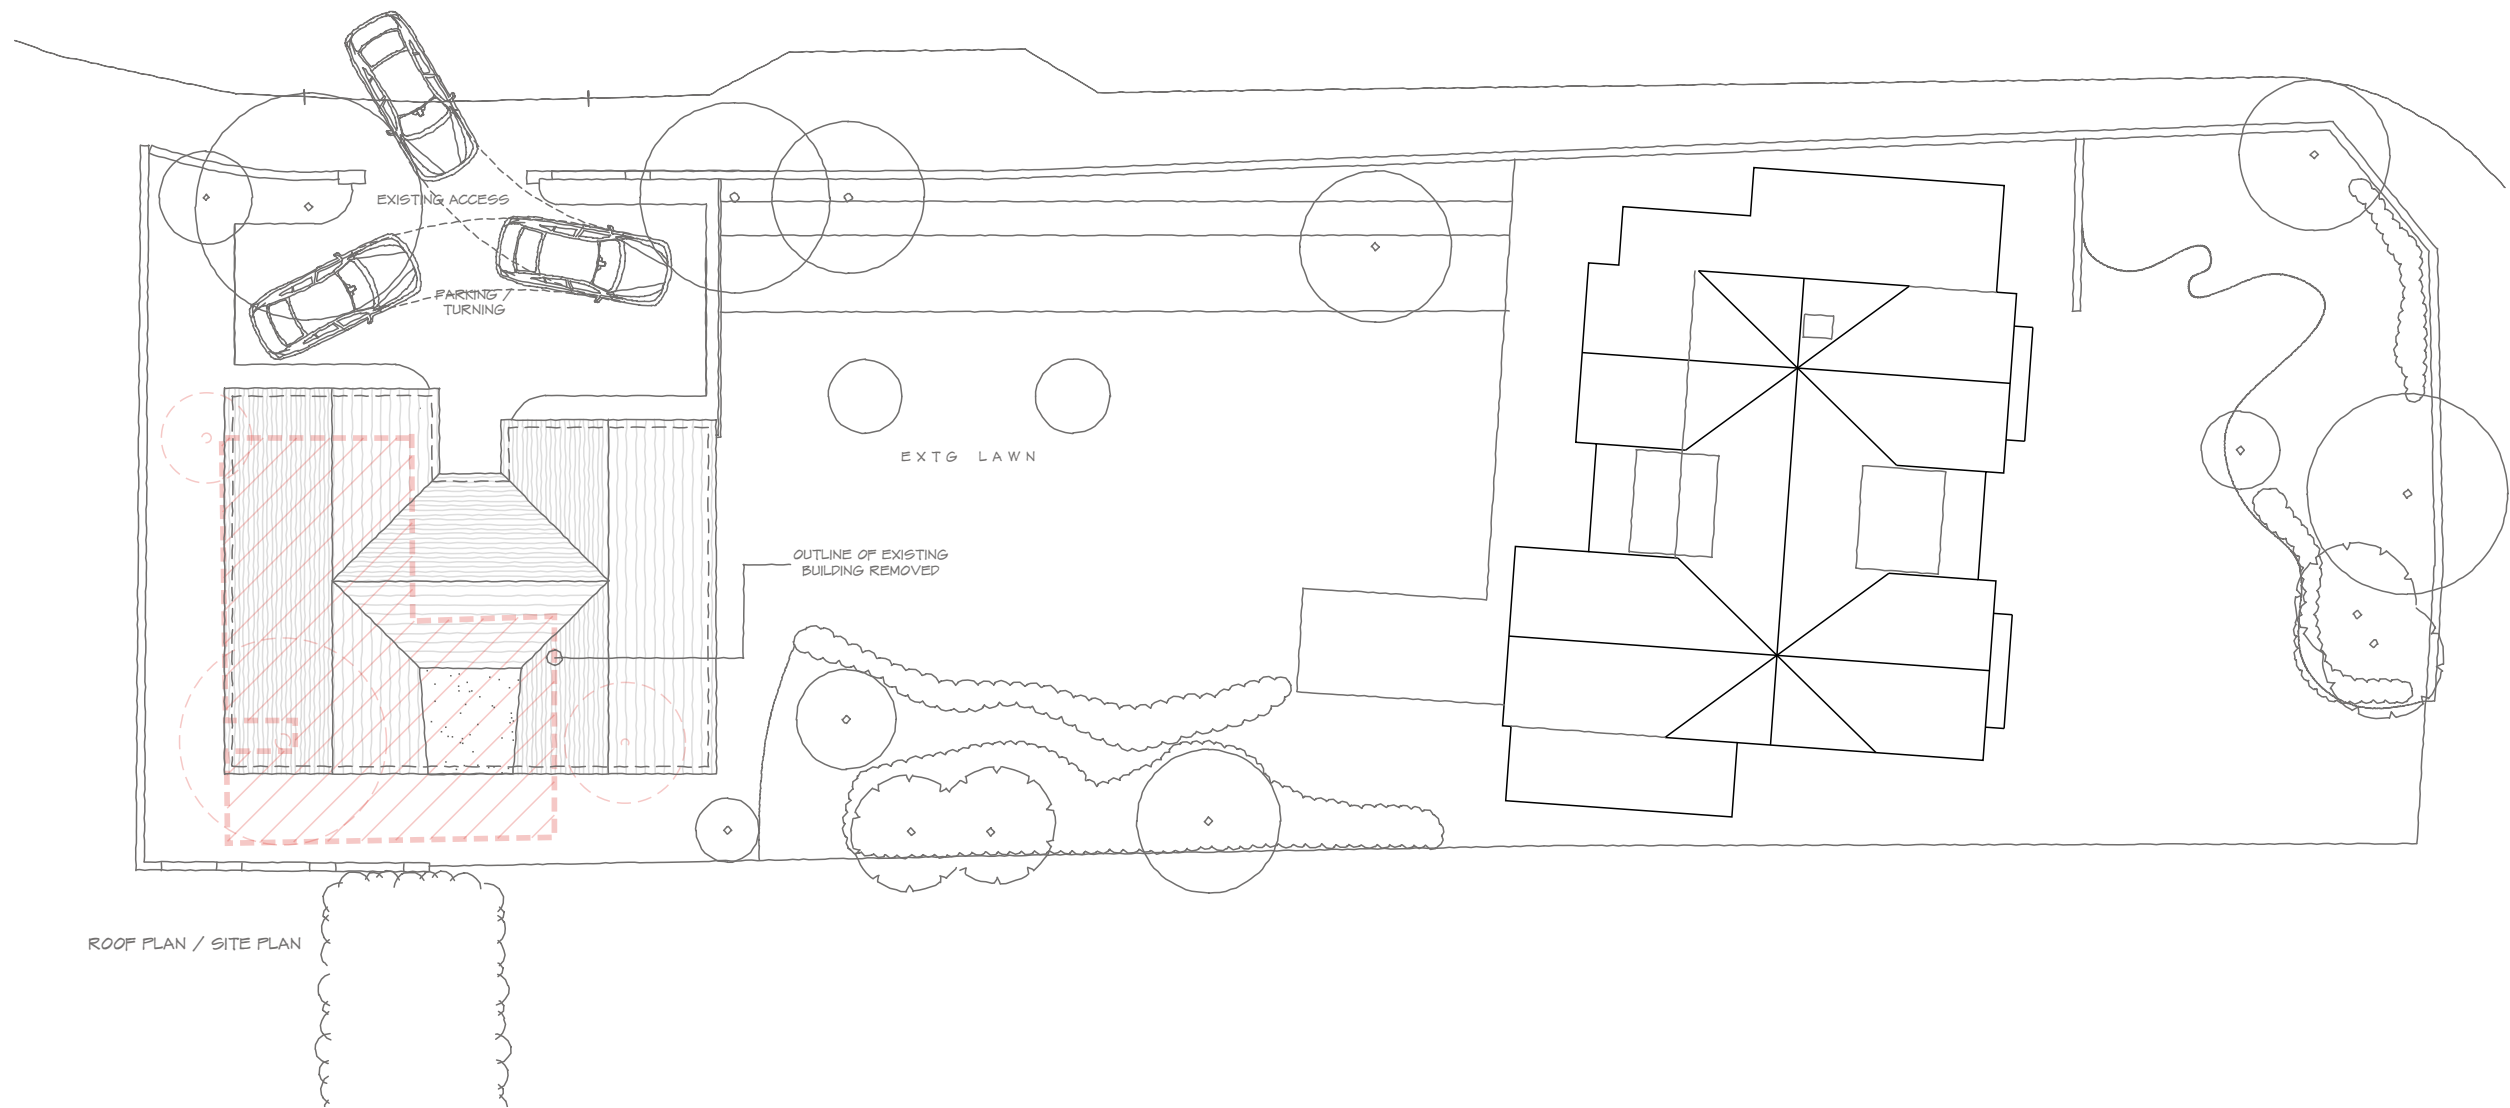

1:200 scale Bar
This Drawing has been produced for printing onto A3 size paper,



SHAUN TANNER
ARCHITECTURE & PLANNING

www.stlarchitecture.co.uk studio@stlarchitecture.co.uk 0118 989 0808

CLIENT Mr S. Lane

PROJECT Land adj 219 Hyde End Road,
Spencer's Wood, Reading

DRAWING Proposed Site Plan

STATUS planning

SCALE 1:200@ A3 **DRAWN** DN **CHECKED** NO **NO** 0000/202 **REV** A

DATE Apr 2025

THIS DRAWING MUST NOT BE SCALED UNLESS ISSUED FOR PLANNING PURPOSES. ALL DIMENSIONS ARE TO BE VERIFIED PRIOR TO SETTING OUT, COMMENCING WORK, OR PRODUCTION OF FABRICATION DRAWINGS. REPORT ANY DISCREPANCIES TO THE SUPERVISING OFFICER IMMEDIATELY. ©