


Notes

All new work shown shaded or hatched


Demolition generally shown dotted

E/s En-suite

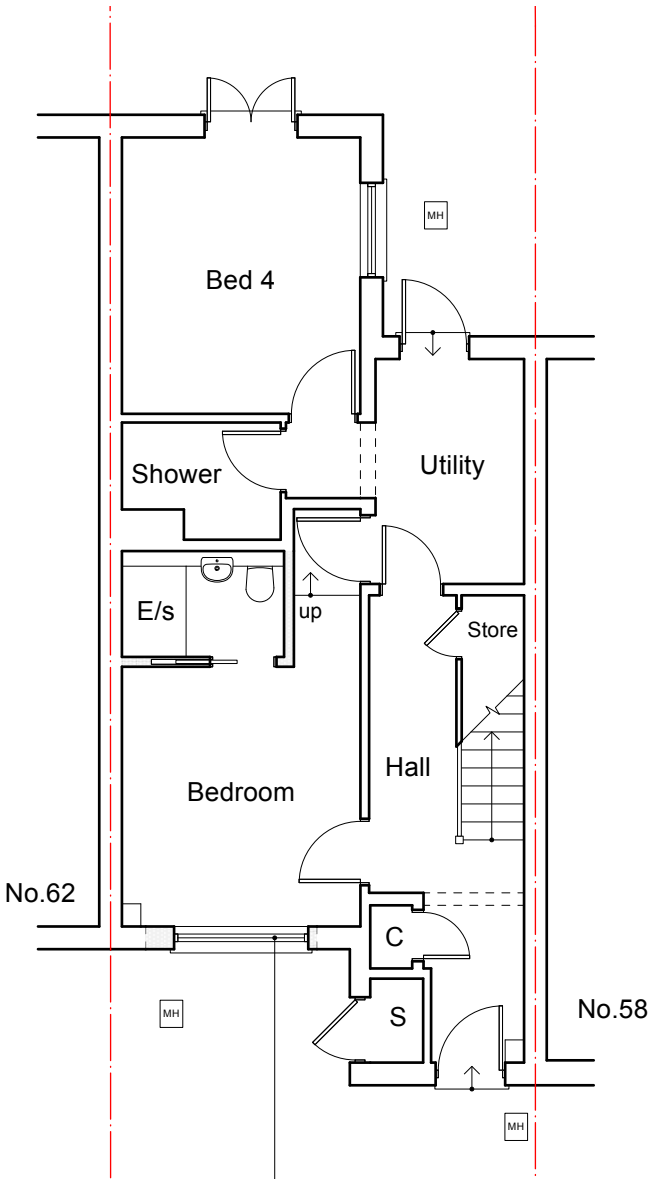

GROUND

New proposed window to convert garage into habitable space

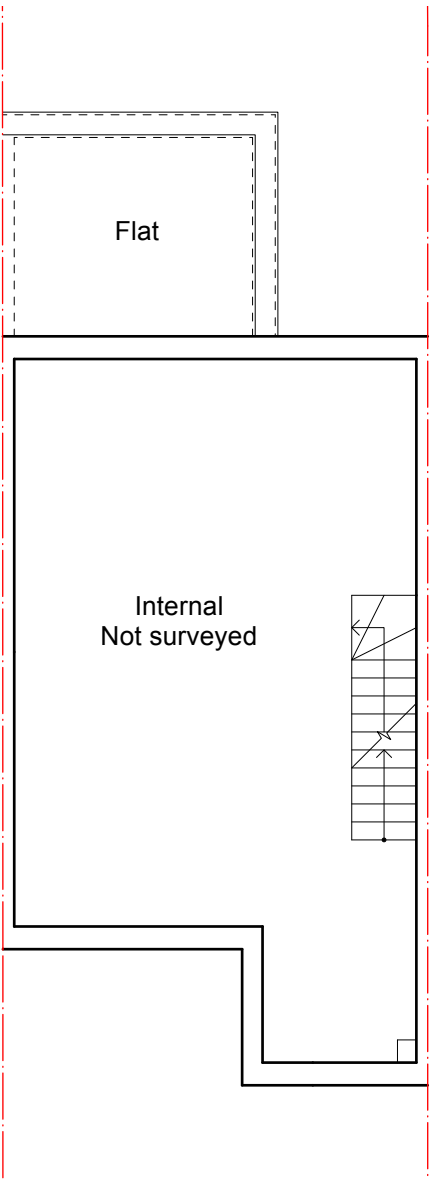

FIRST

-	-	-	-	-
Revision notes				





client
Sasha Riar


project
60 Attwood Drive, Arborfield RG2 9FE

drawing
PROPOSED GROUND & FIRST FLOOR PLAN


date June. 2026	scale 1:100 at A3	project no 2026.030
work stage 3	drawing no C01	revision -

www.masonwoodgroup.co.uk
gc@masonwoodgroup.co.uk
020 7118 5040

PROPOSED

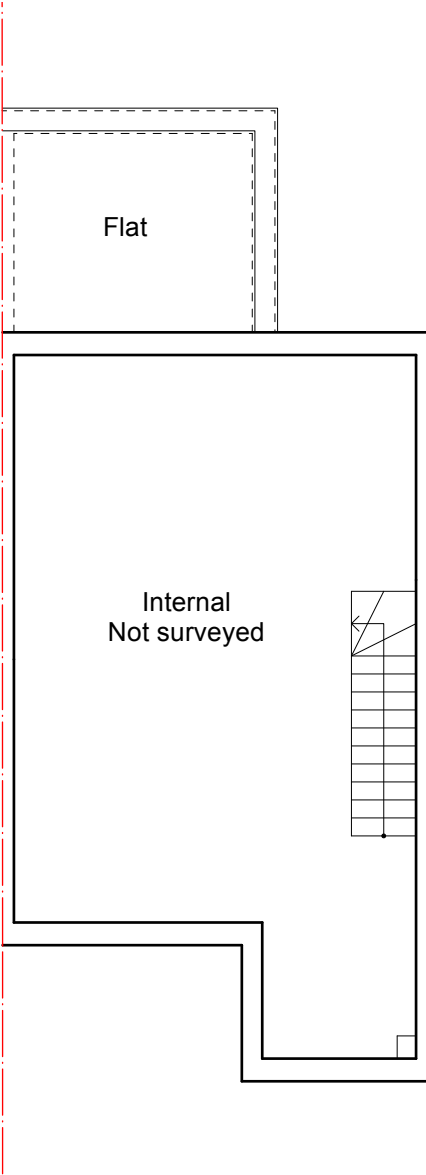

SECOND

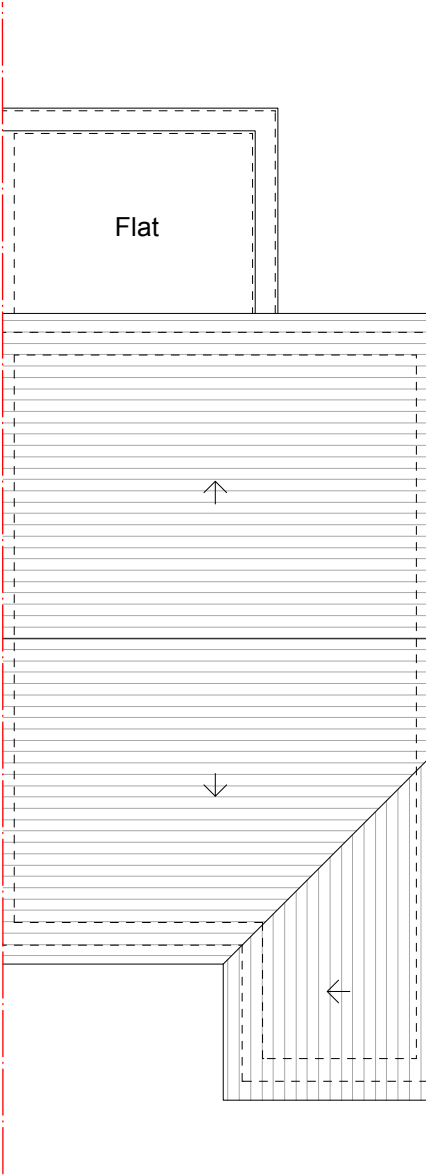

ROOF

-	-	-	-	-
Revision notes				





client
Sasha Riar

project
60 Attwood Drive, Arborfield RG2 9FE

drawing
PROPOSED SECOND & ROOF PLAN

date
June. 2026

work stage
3

scale
1:100 at A3


drawing no
C02

project no
2026.030

revision
-

www.masonwoodgroup.co.uk
gc@masonwoodgroup.co.uk
020 7118 5040

PROPOSED

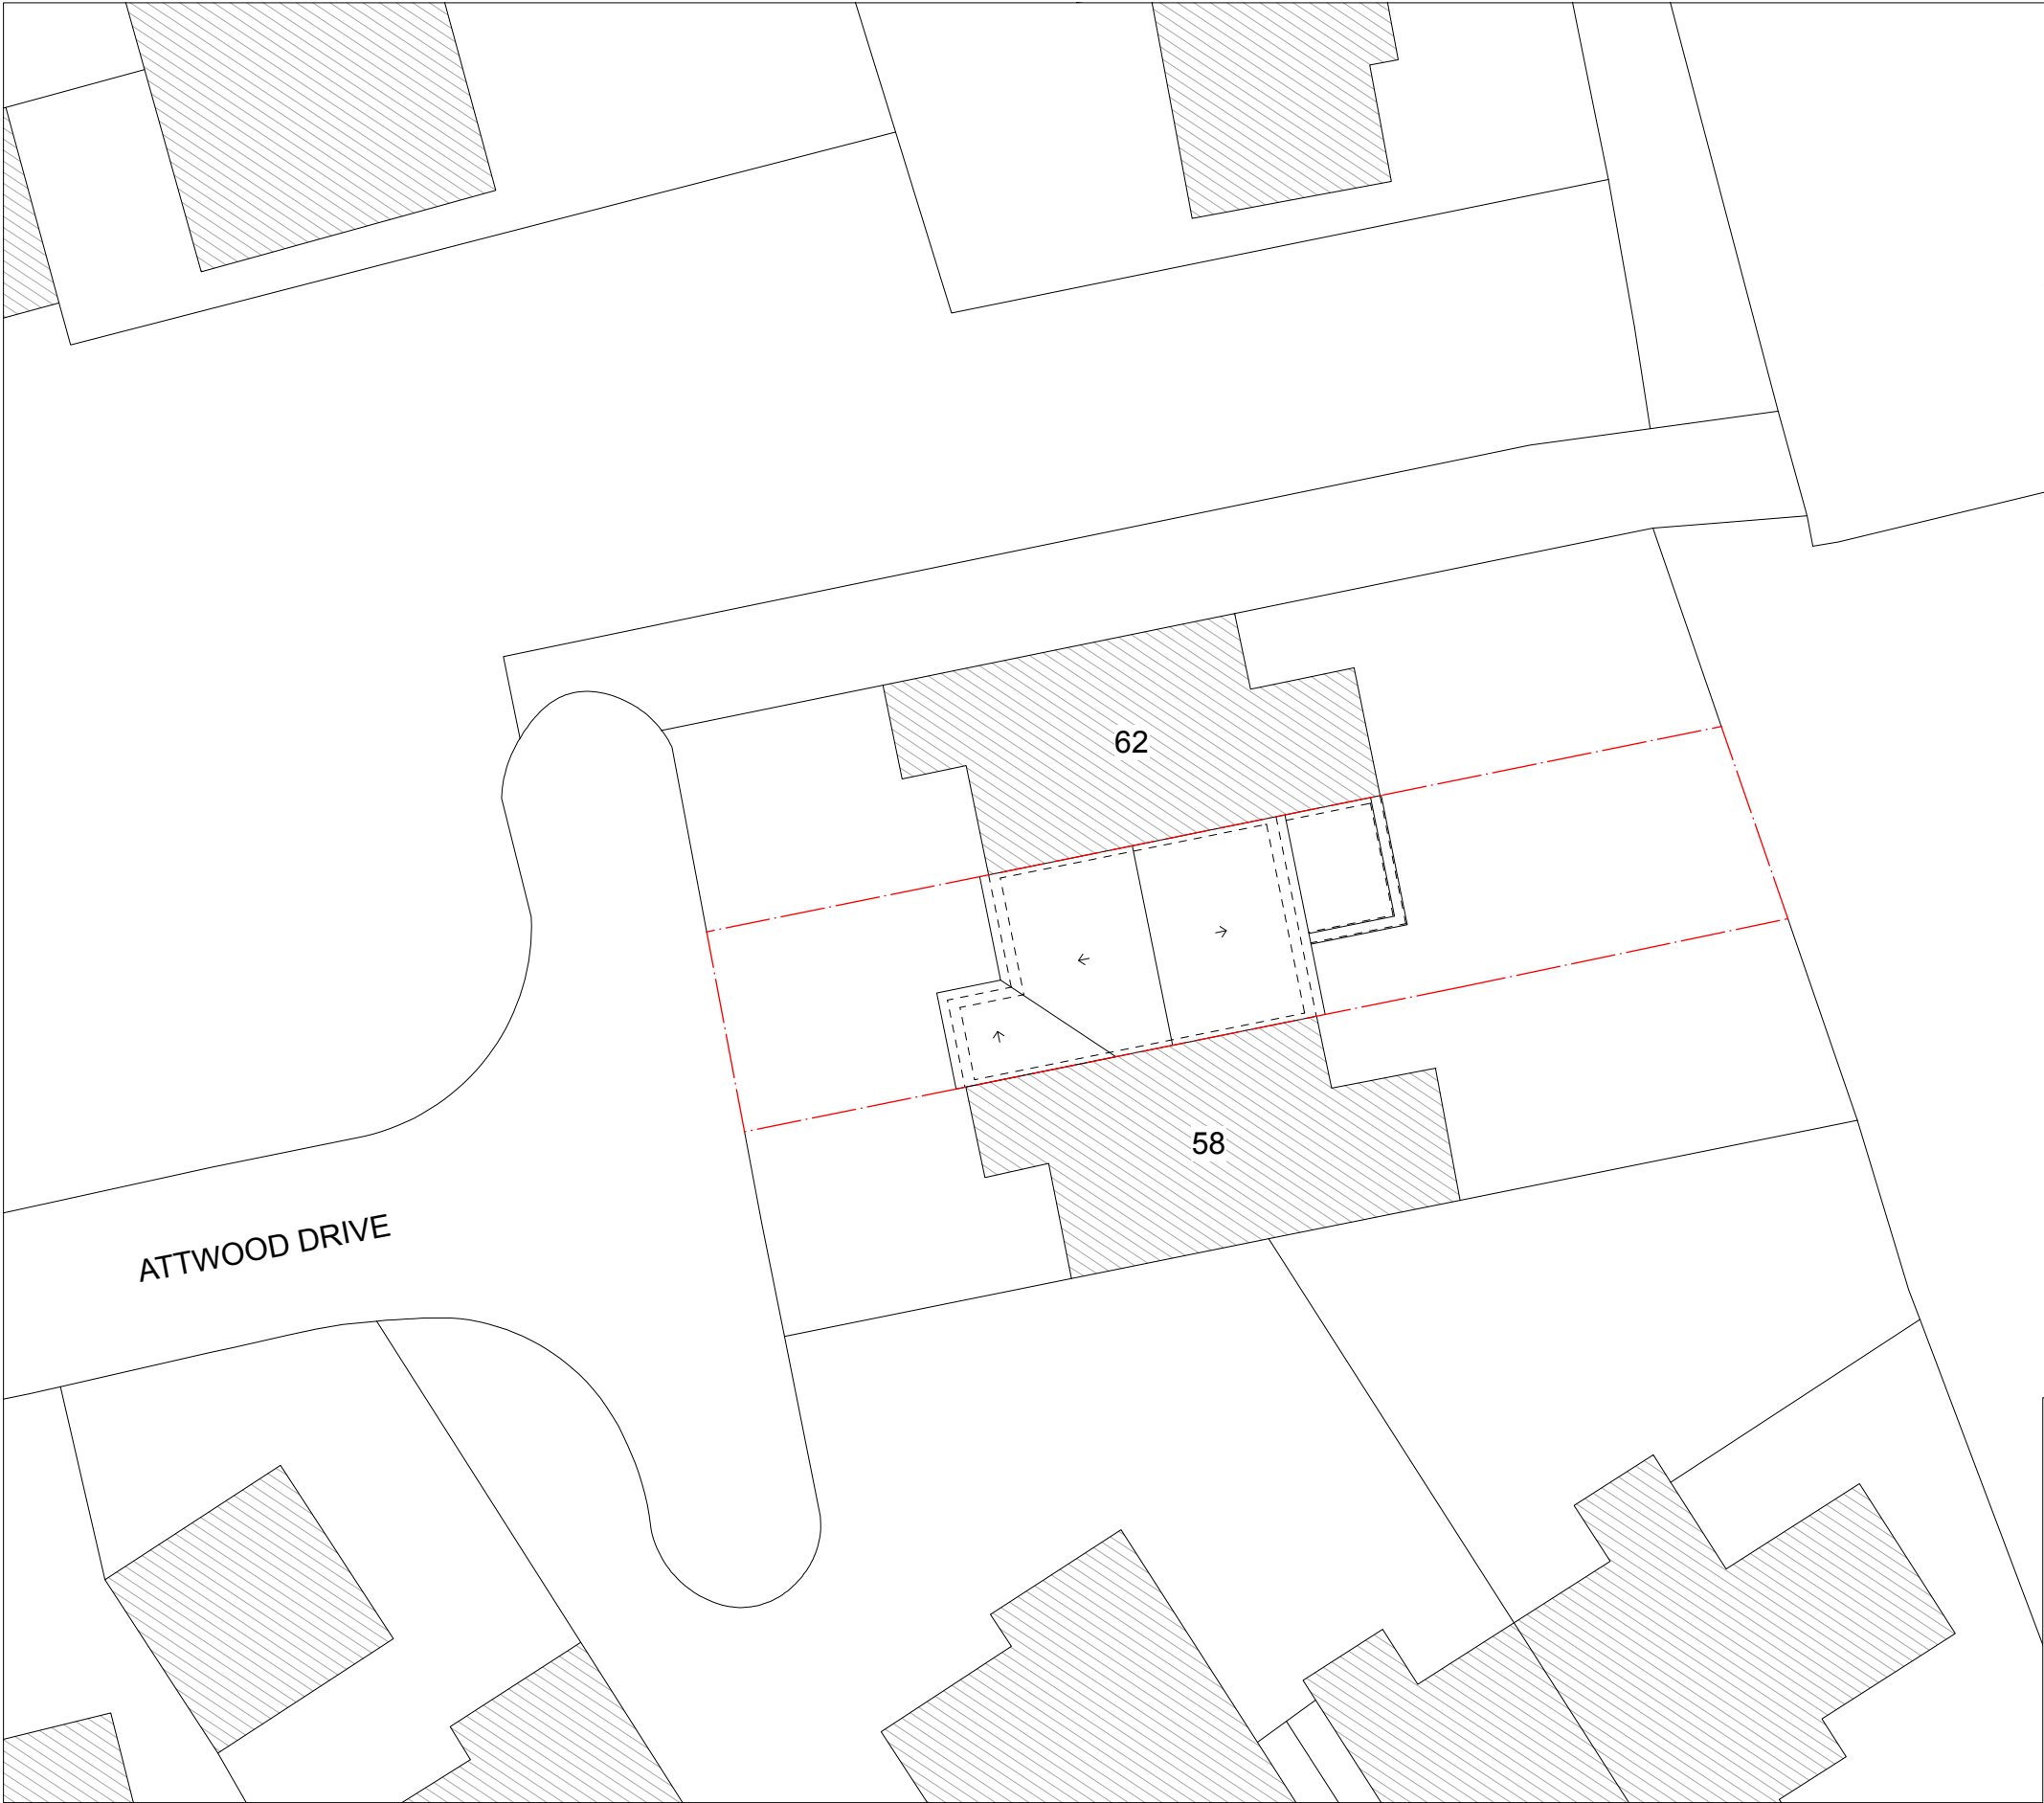


PROPOSED


-	-	-	-	-
Revision notes				



www.masonwoodgroup.co.uk
gc@masonwoodgroup.co.uk
020 7118 5040

client	Sasha Riar	project no	2026.030
project	60 Attwood Drive, Arborfield RG2 9FE	revision	-
drawing	PROPOSED SITE PLAN	scale	1.200 at A3
date	June. 2026	drawing no	C03
work stage	3		

 


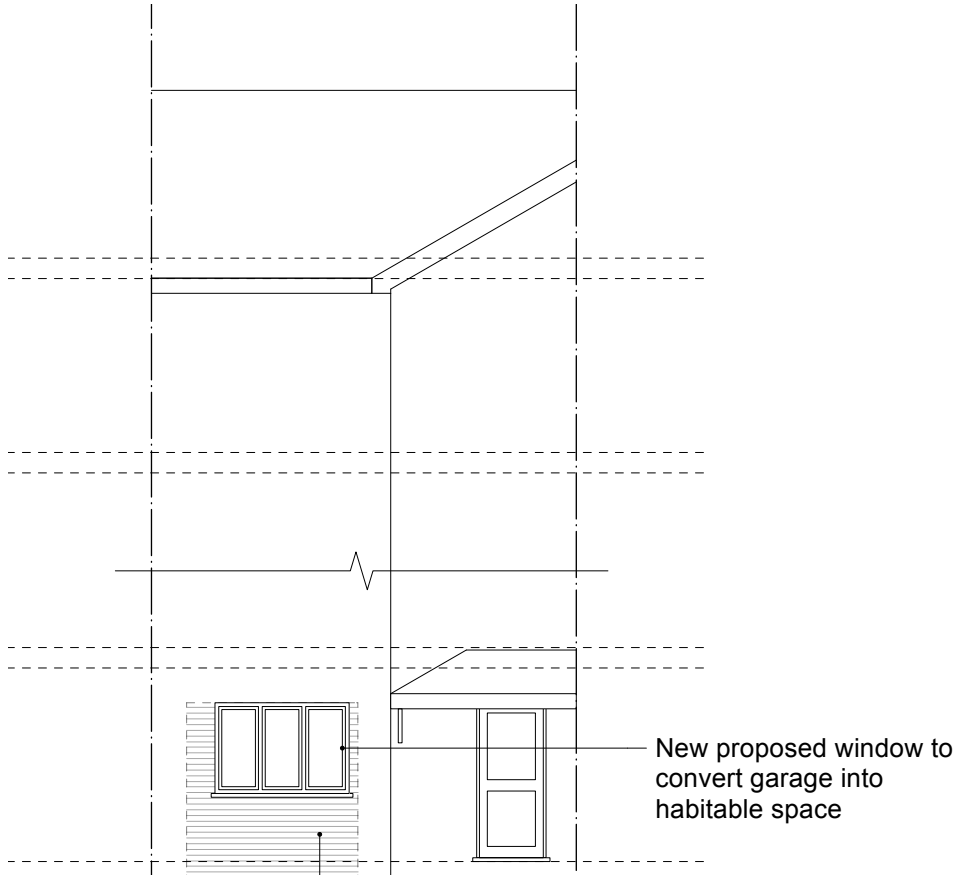

EAST
Front

Brick to match existing

New proposed window to
convert garage into
habitable space

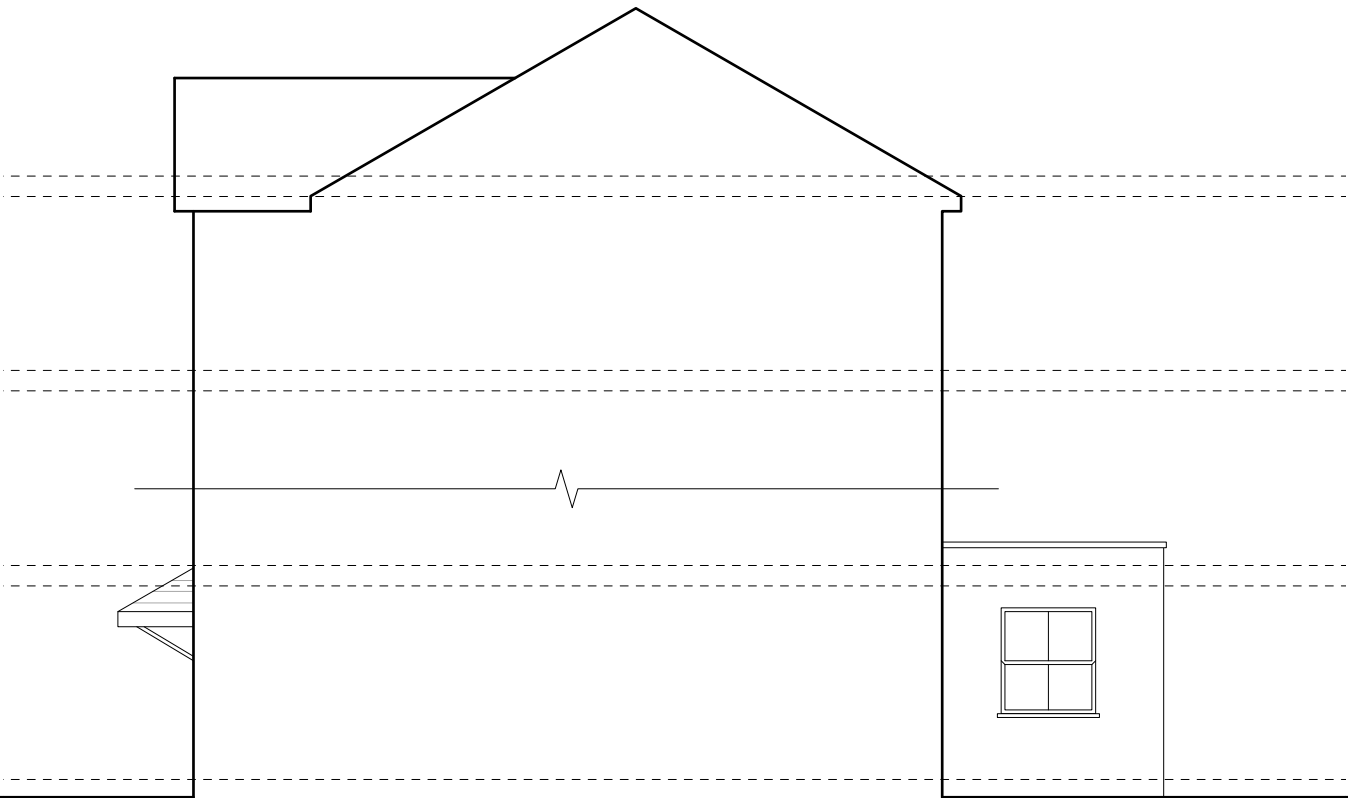

SOUTH
Side

-	-	-	-	-
Revision notes				





client
Sasha Riar


project
60 Attwood Drive, Arborfield RG2 9FE

drawing
PROPOSED ELEVATIONS


date June. 2026	scale 1:100 at A3	project no 2026.030
work stage 3	drawing no C04	revision -

www.masonwoodgroup.co.uk
gc@masonwoodgroup.co.uk
020 7118 5040

PROPOSED

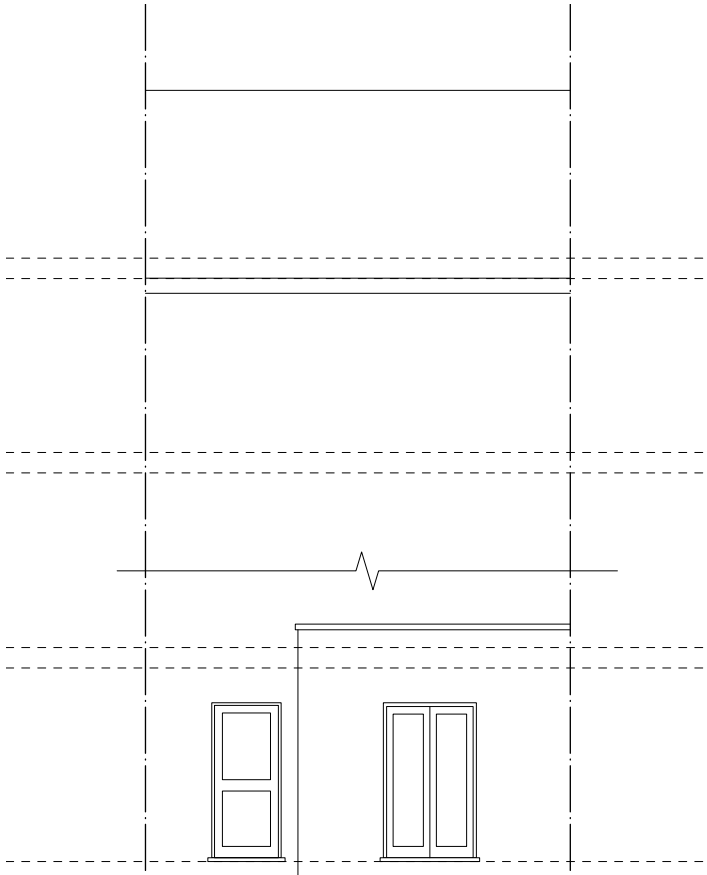

WEST
Rear

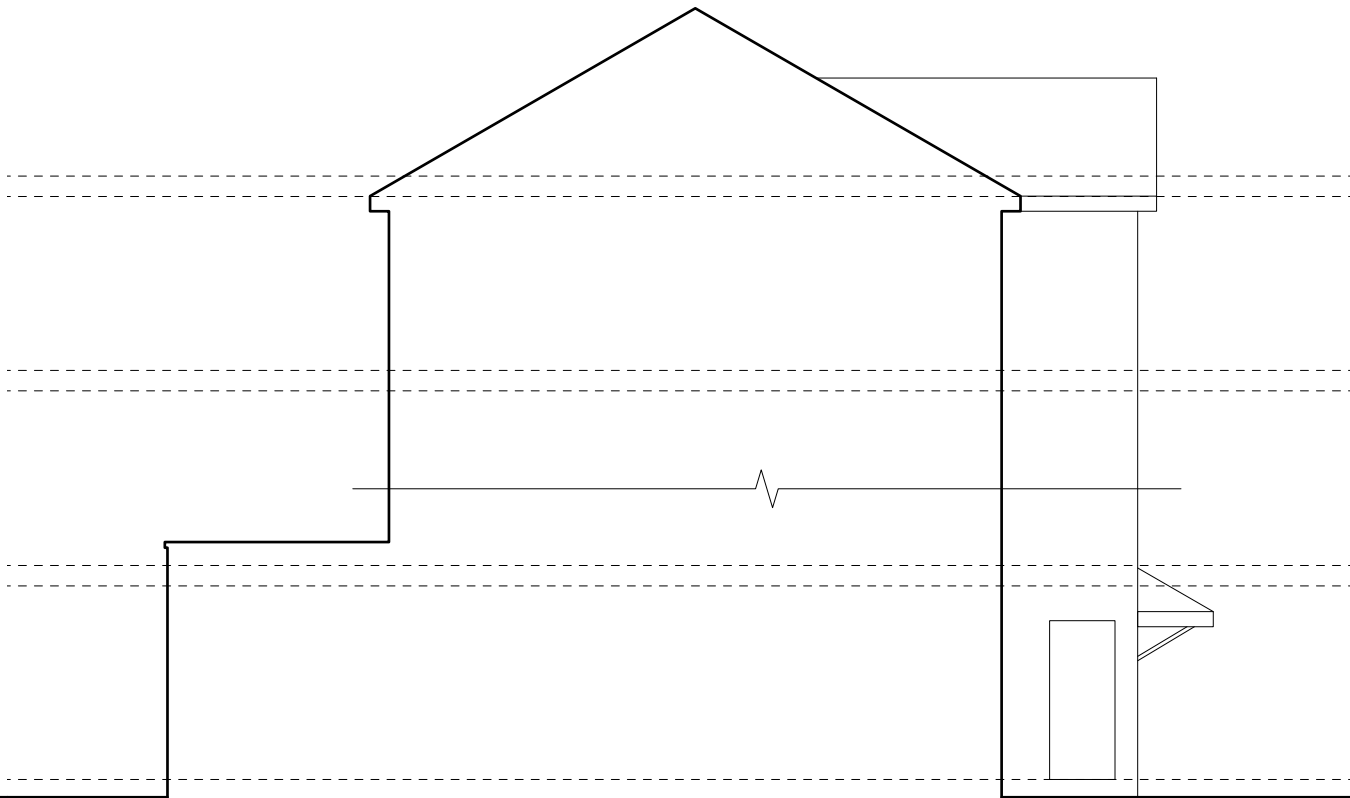

NORTH
Side



-	-	-	-	-
Revision notes				

PROPOSED



www.masonwoodgroup.co.uk
gc@masonwoodgroup.co.uk
020 7118 5040

client	Sasha Riar	project	60 Attwood Drive, Arborfield RG2 9FE
drawing	PROPOSED ELEVATIONS	date	June. 2026
work stage	3	scale	1.100 at A3
project no	2026.030	drawing no	C05
revision	-		