



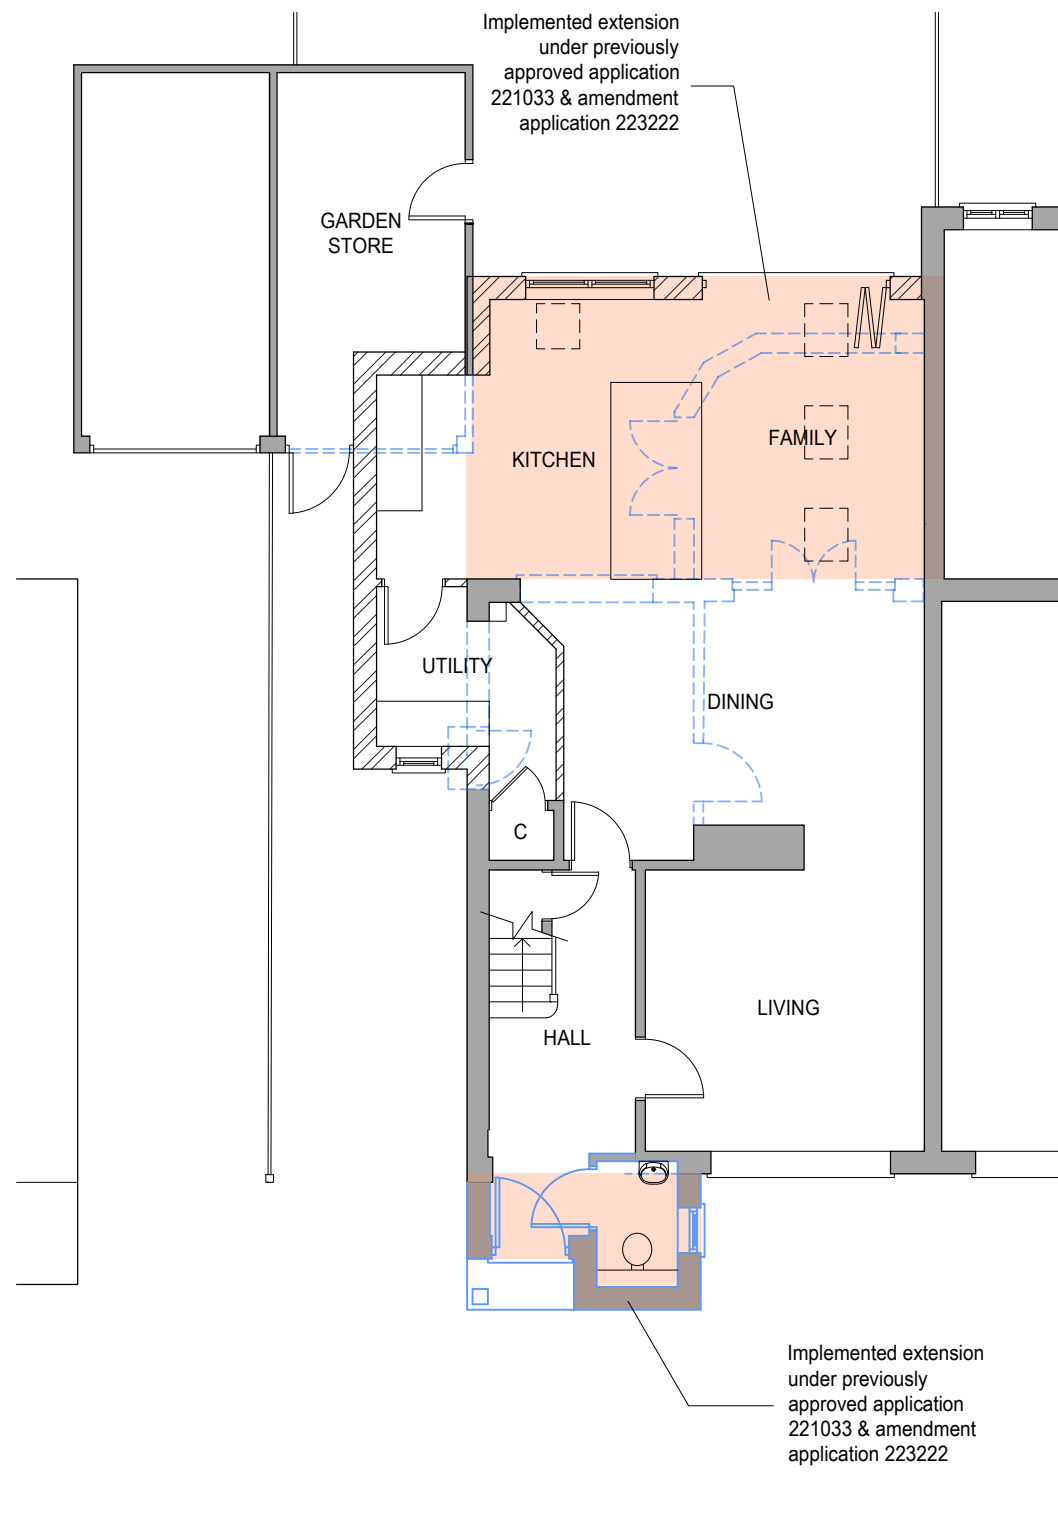

GROUND FLOOR PLAN

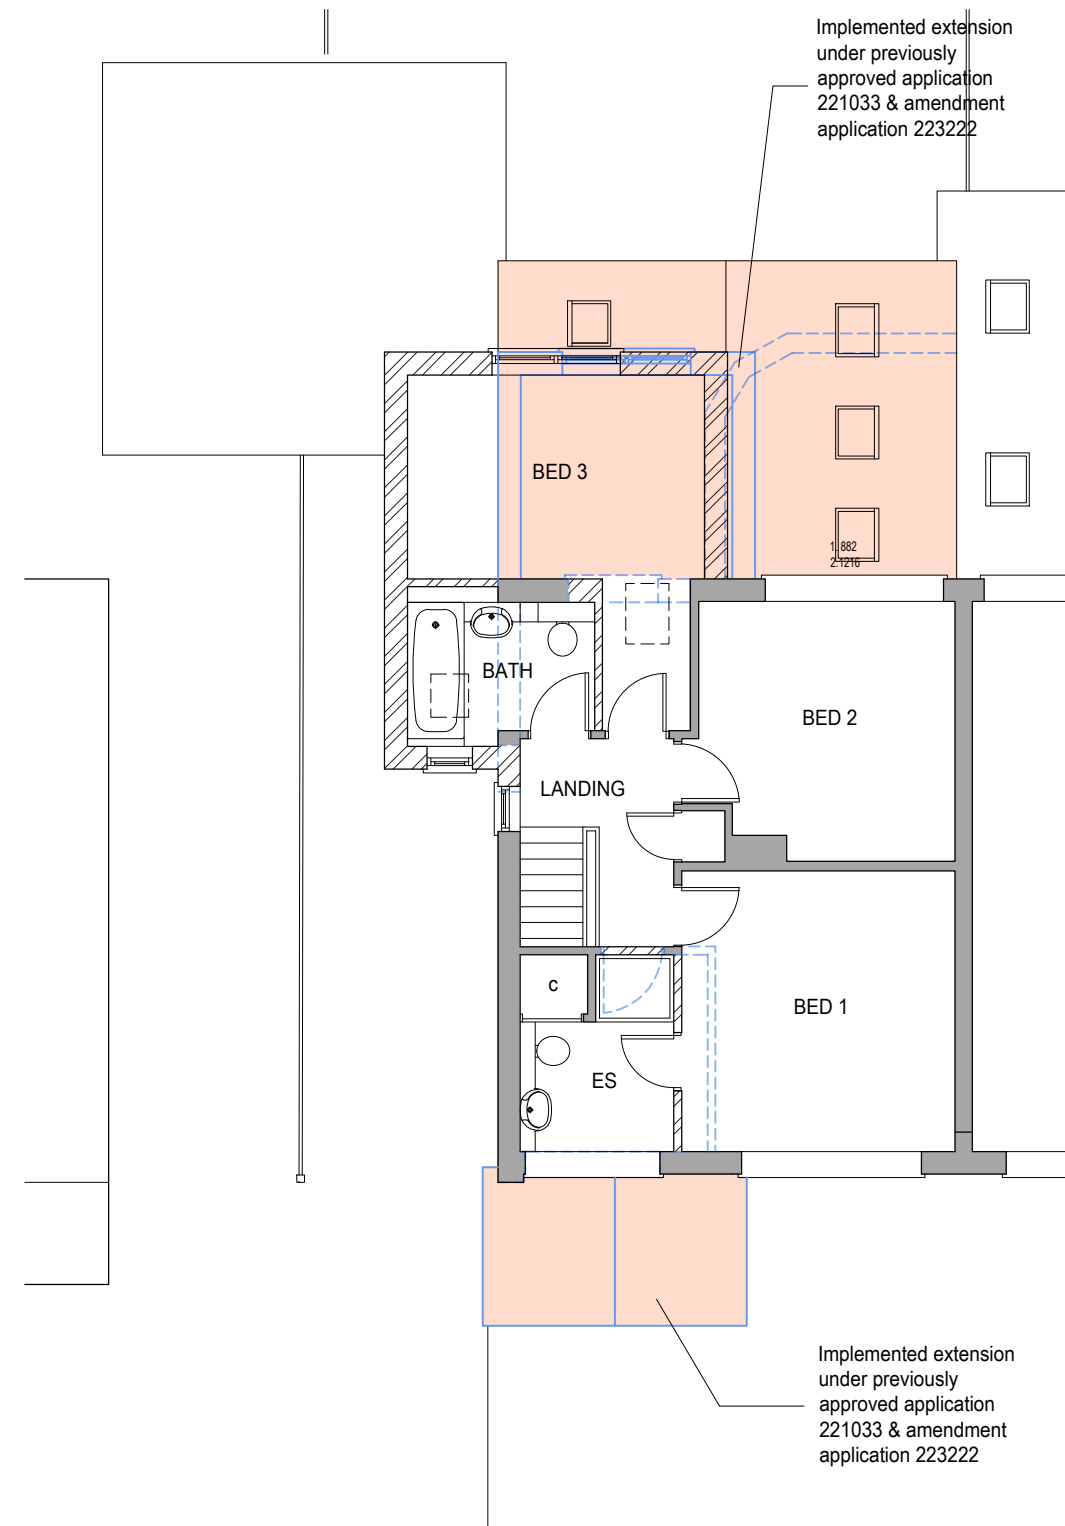

FIRST FLOOR PLAN

1:100 scale Bar
This Drawing has been produced for printing onto A3 size paper,



CLIENT Mr & Mrs T Biggin
PROJECT 40 Kibblewhite Crescent,
Twyford, Reading, RG10 9AX
DRAWING PROPOSED PLANS

SCALE 1:100

DWG NO 200

REV A