



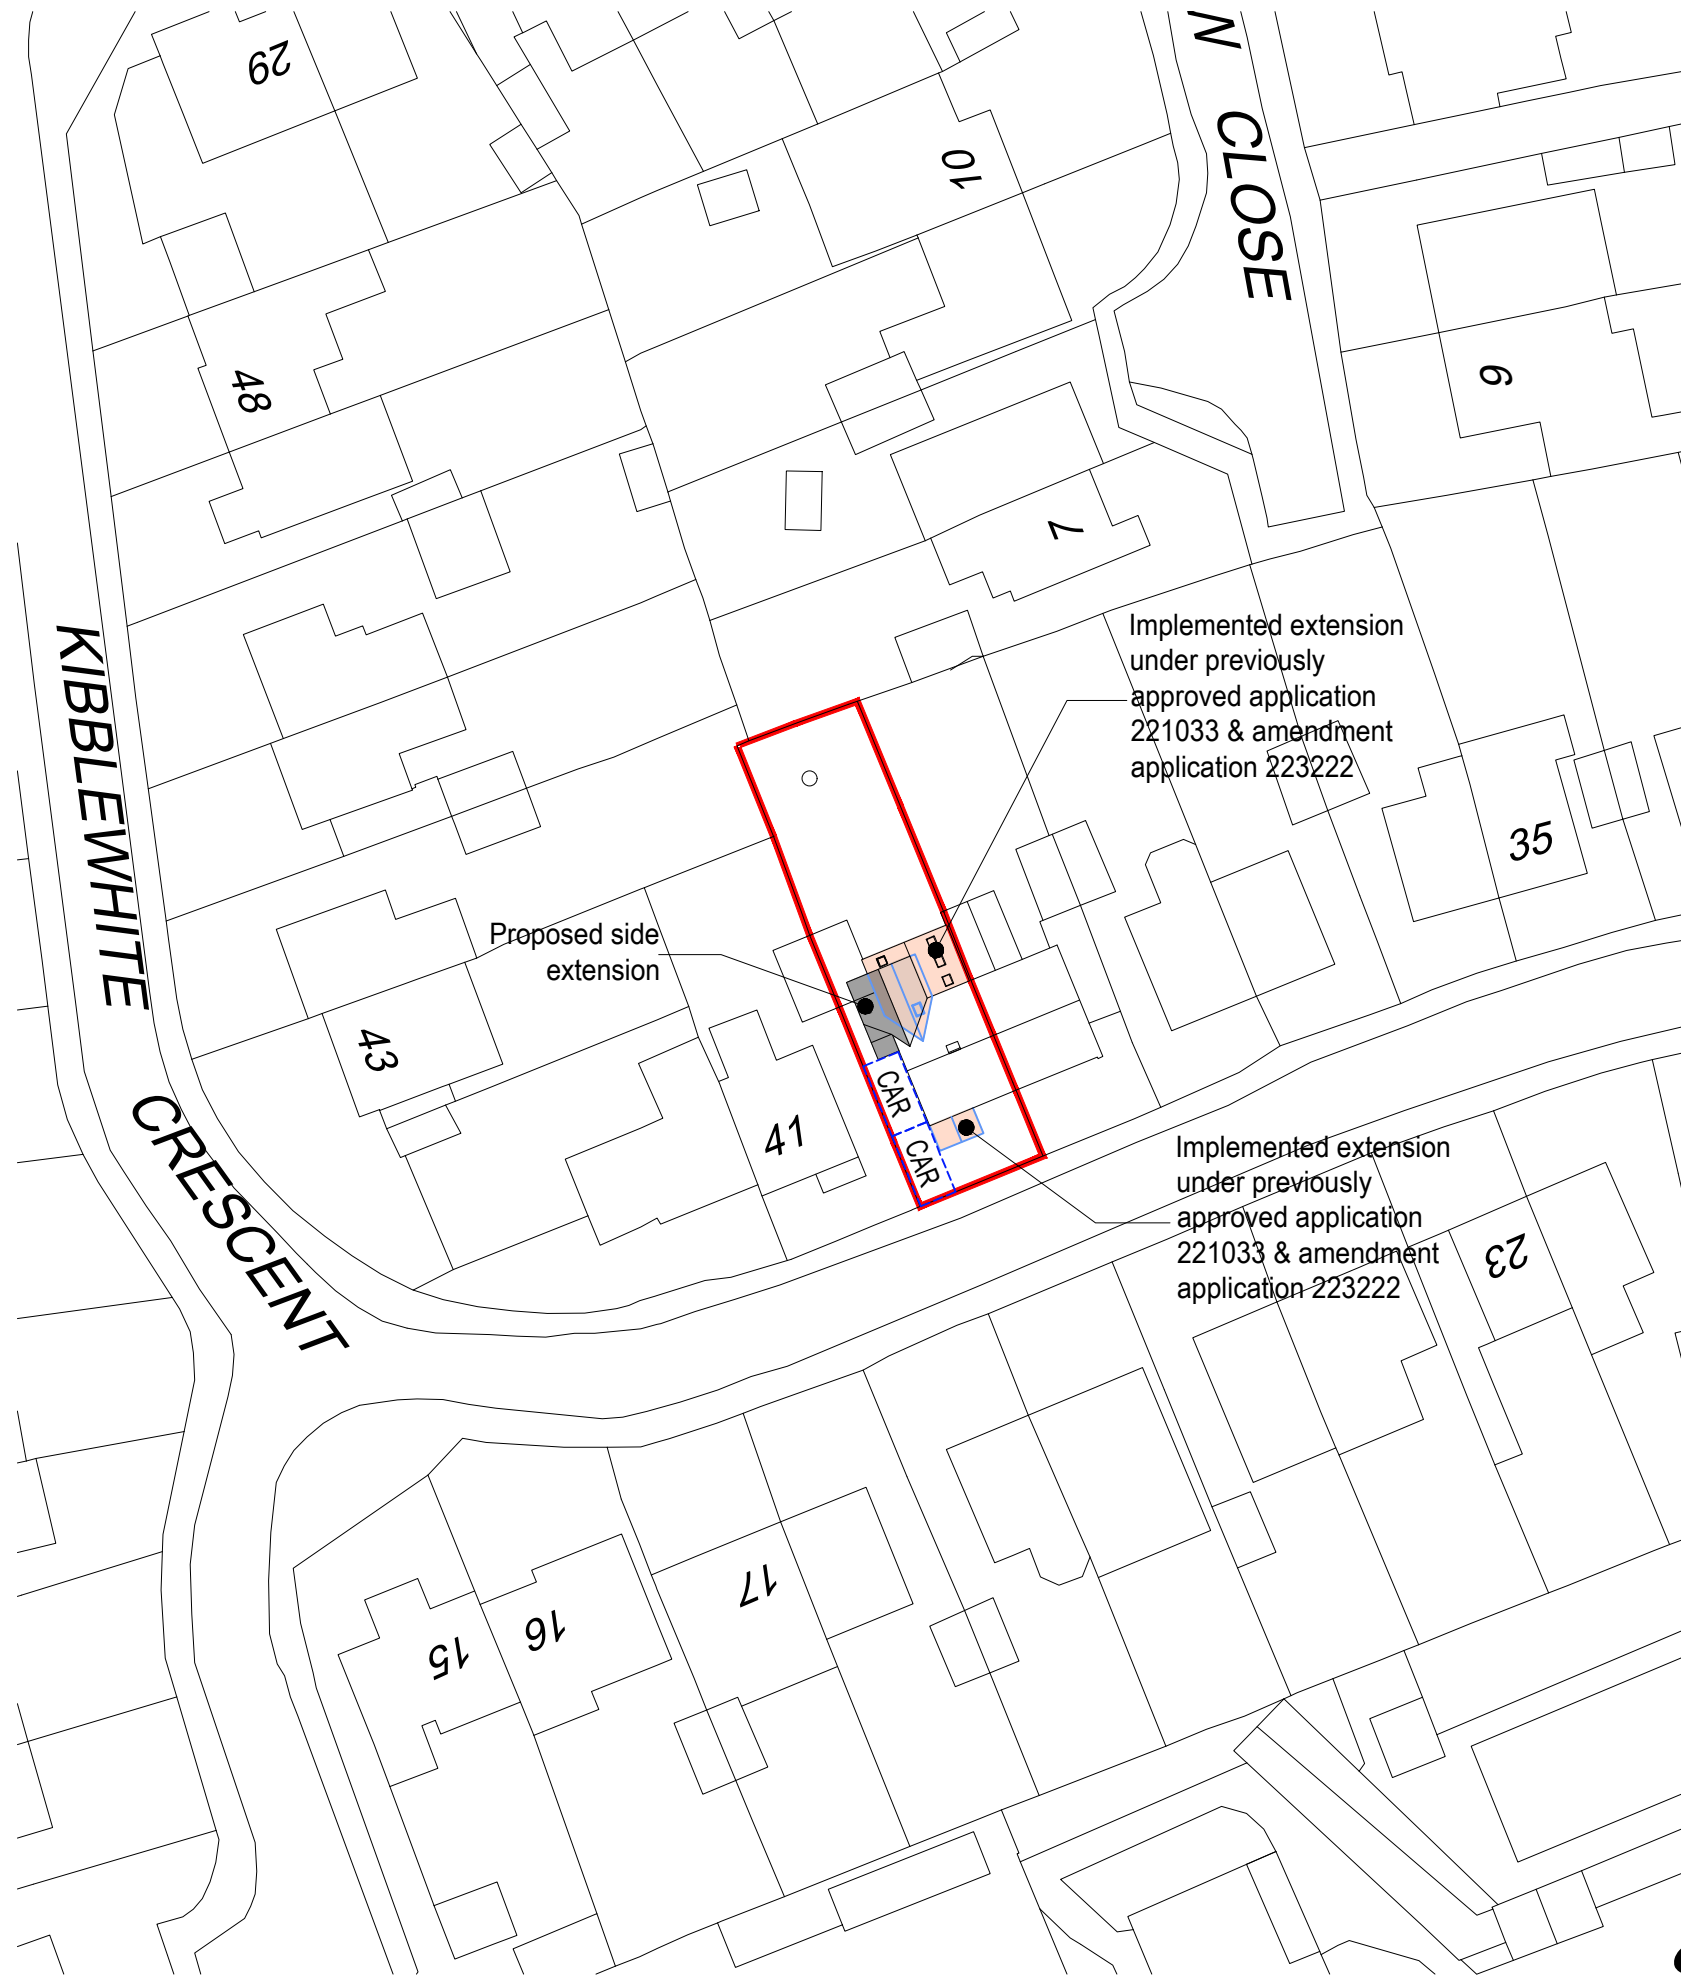


SITE PLAN 1:500

© Crown copyright 2024 Ordnance Survey 100053143

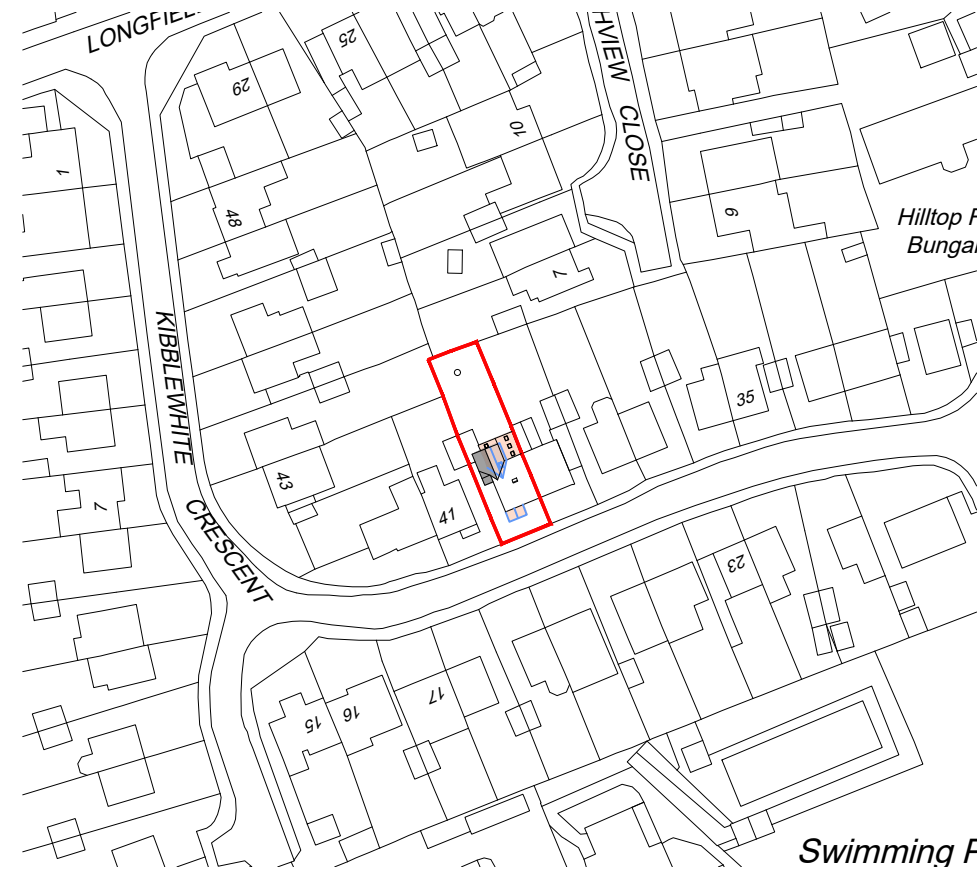

LOCATION PLAN 1:1250

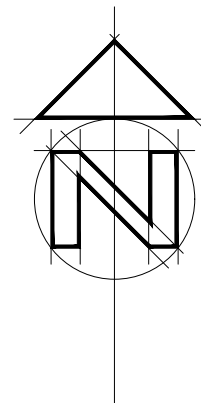

1:500 scale Bar  
This Drawing has been produced for printing onto A3 size paper,



|         |                                                        |
|---------|--------------------------------------------------------|
| CLIENT  | Mr & Mrs T Biggin                                      |
| PROJECT | 40 Kibblewhite Crescent,<br>Twyford, Reading, RG10 9AX |
| DRAWING | PROPOSED SITE &<br>LOCATION PLANS                      |
| SCALE   | 1:1500/1250                                            |
| DWG NO  | 202                                                    |
| REV     | B                                                      |