


Contractors and consultants are not to scale dimensions from this drawing

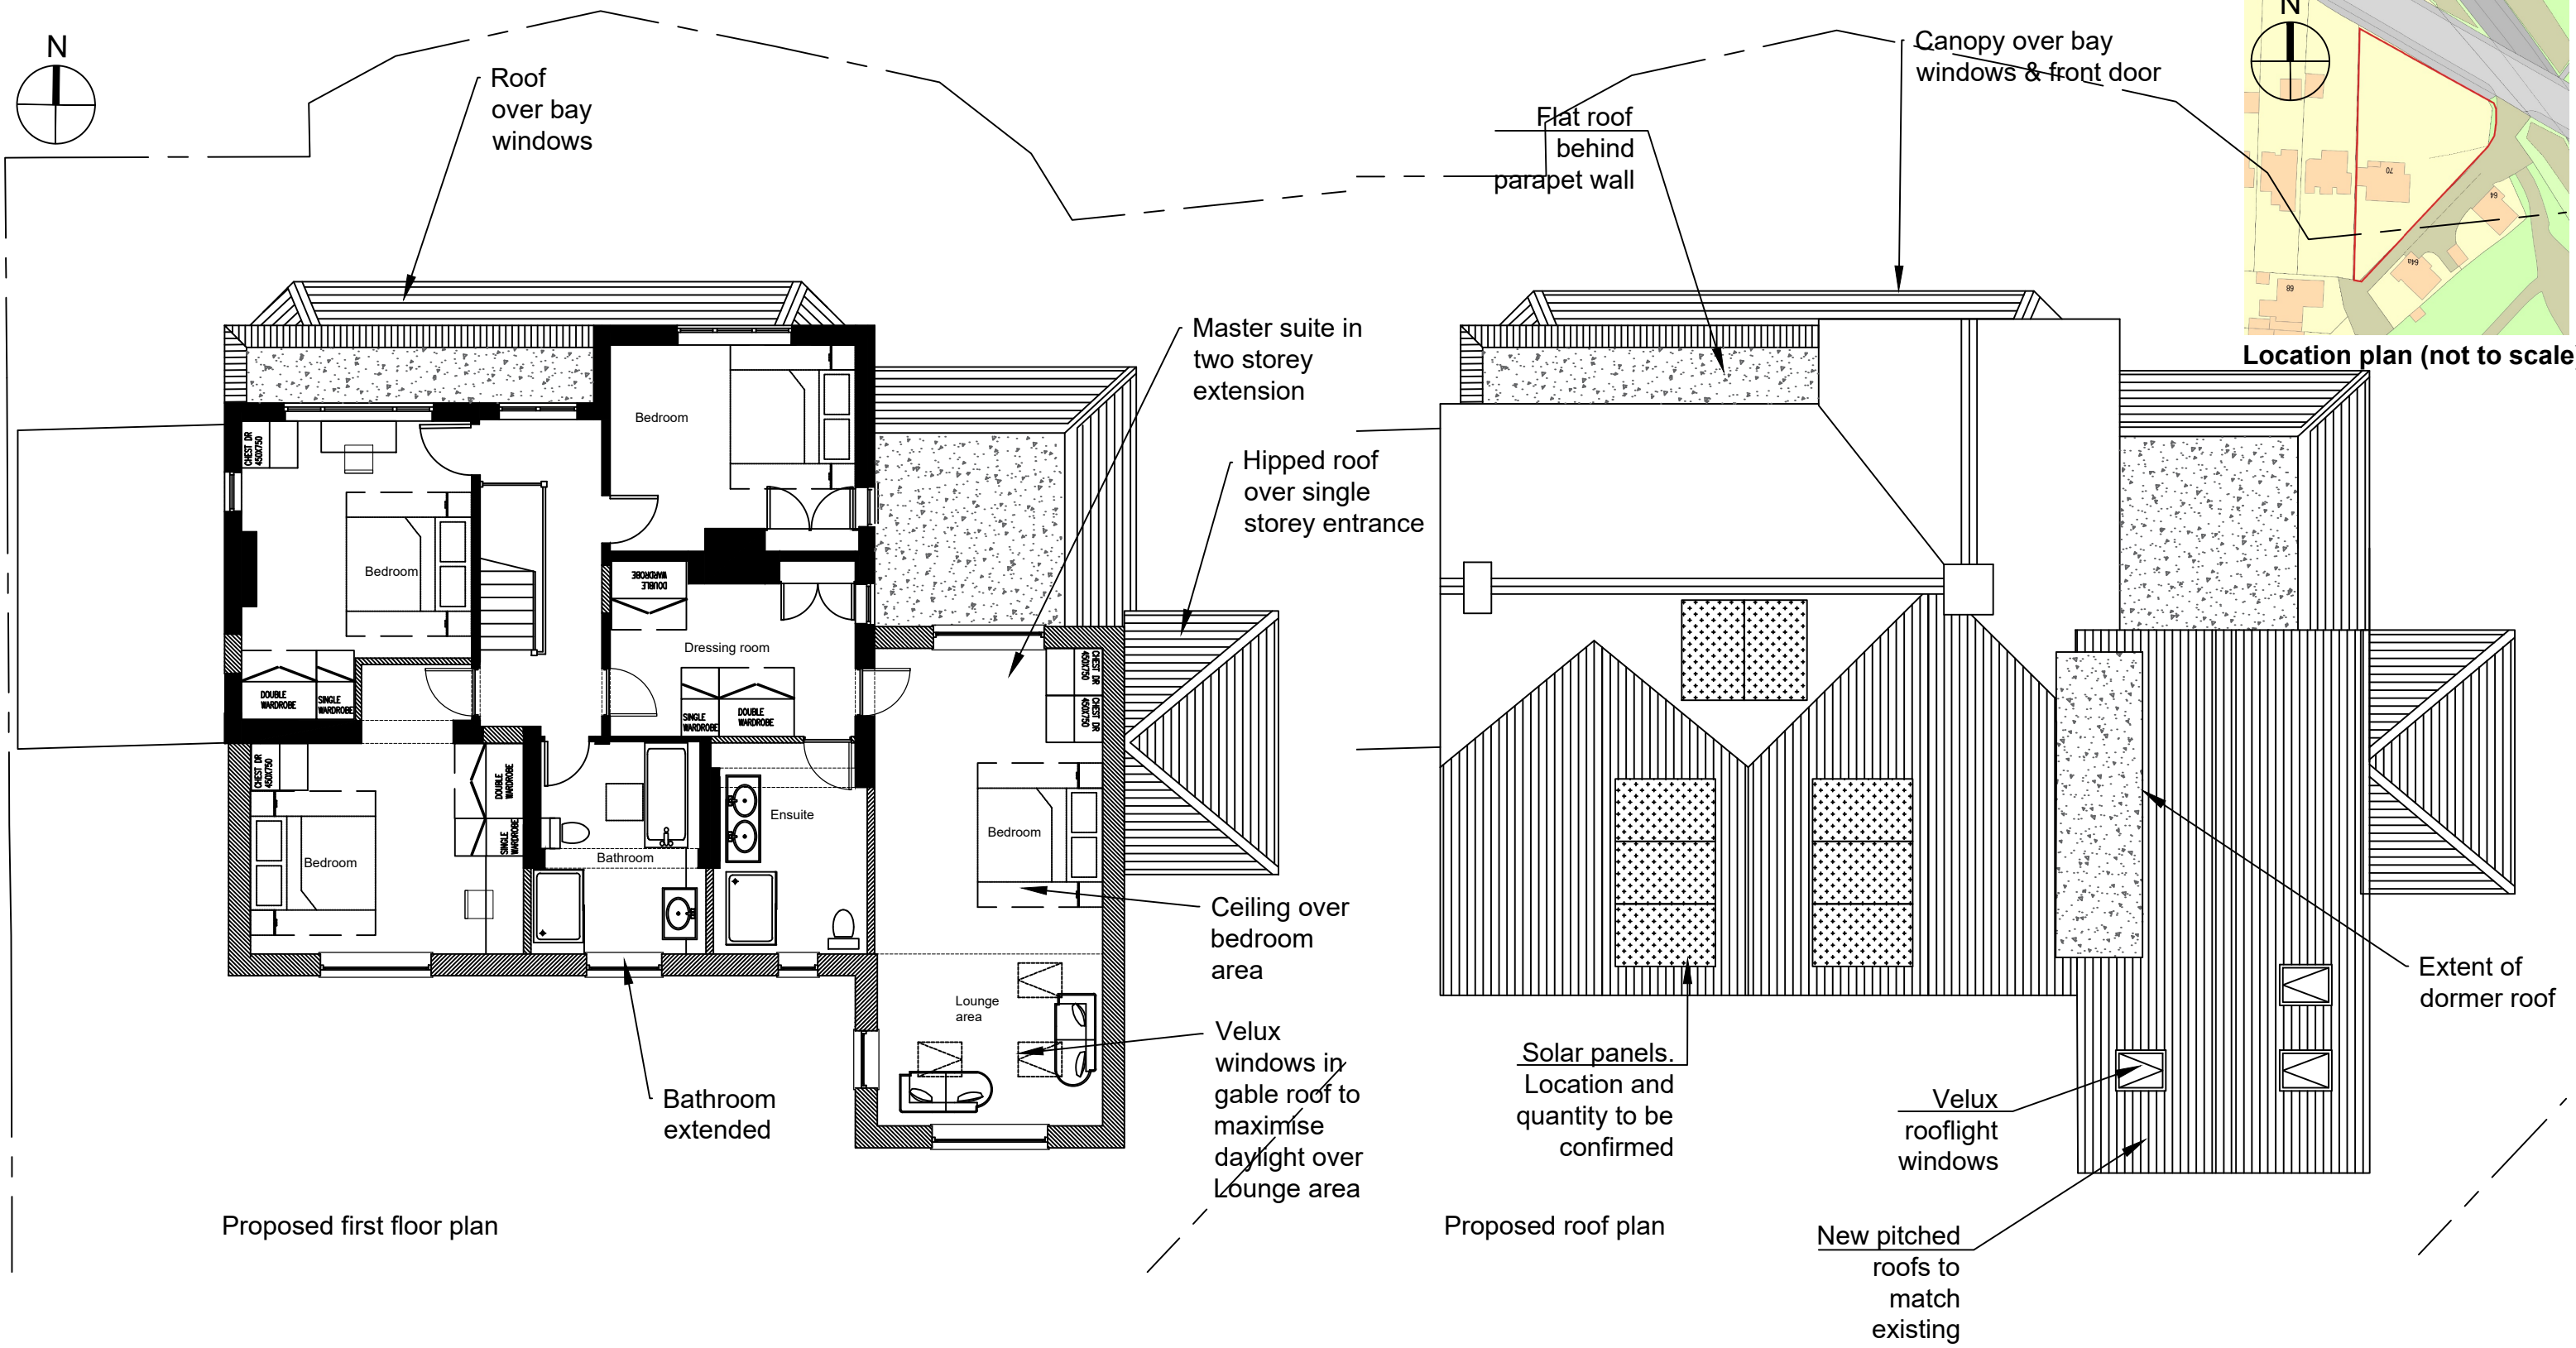



SARAH GOULD
ARCHITECTS
sarahgouldarchitects@gmail.com

Client
R Joyce

Project
70 Reading Road, Wokingham

Description
Proposed plans - First floor & Roof plans



0 1 2.5 5 10

SCALE BAR 1:100

D	16-06-25	Planning application
C	12-06-25	Amendments
B	23-01-25	Pre-application submission
A	17-01-25	Amendments
-	11-12-24	For Information
Revision	Date	Description
Status		
Planning		
Scale	1:100@A3	Drawn By SG
Job Number	059	Drawing Number 03-20
		Date Dec 24
		Revision D