


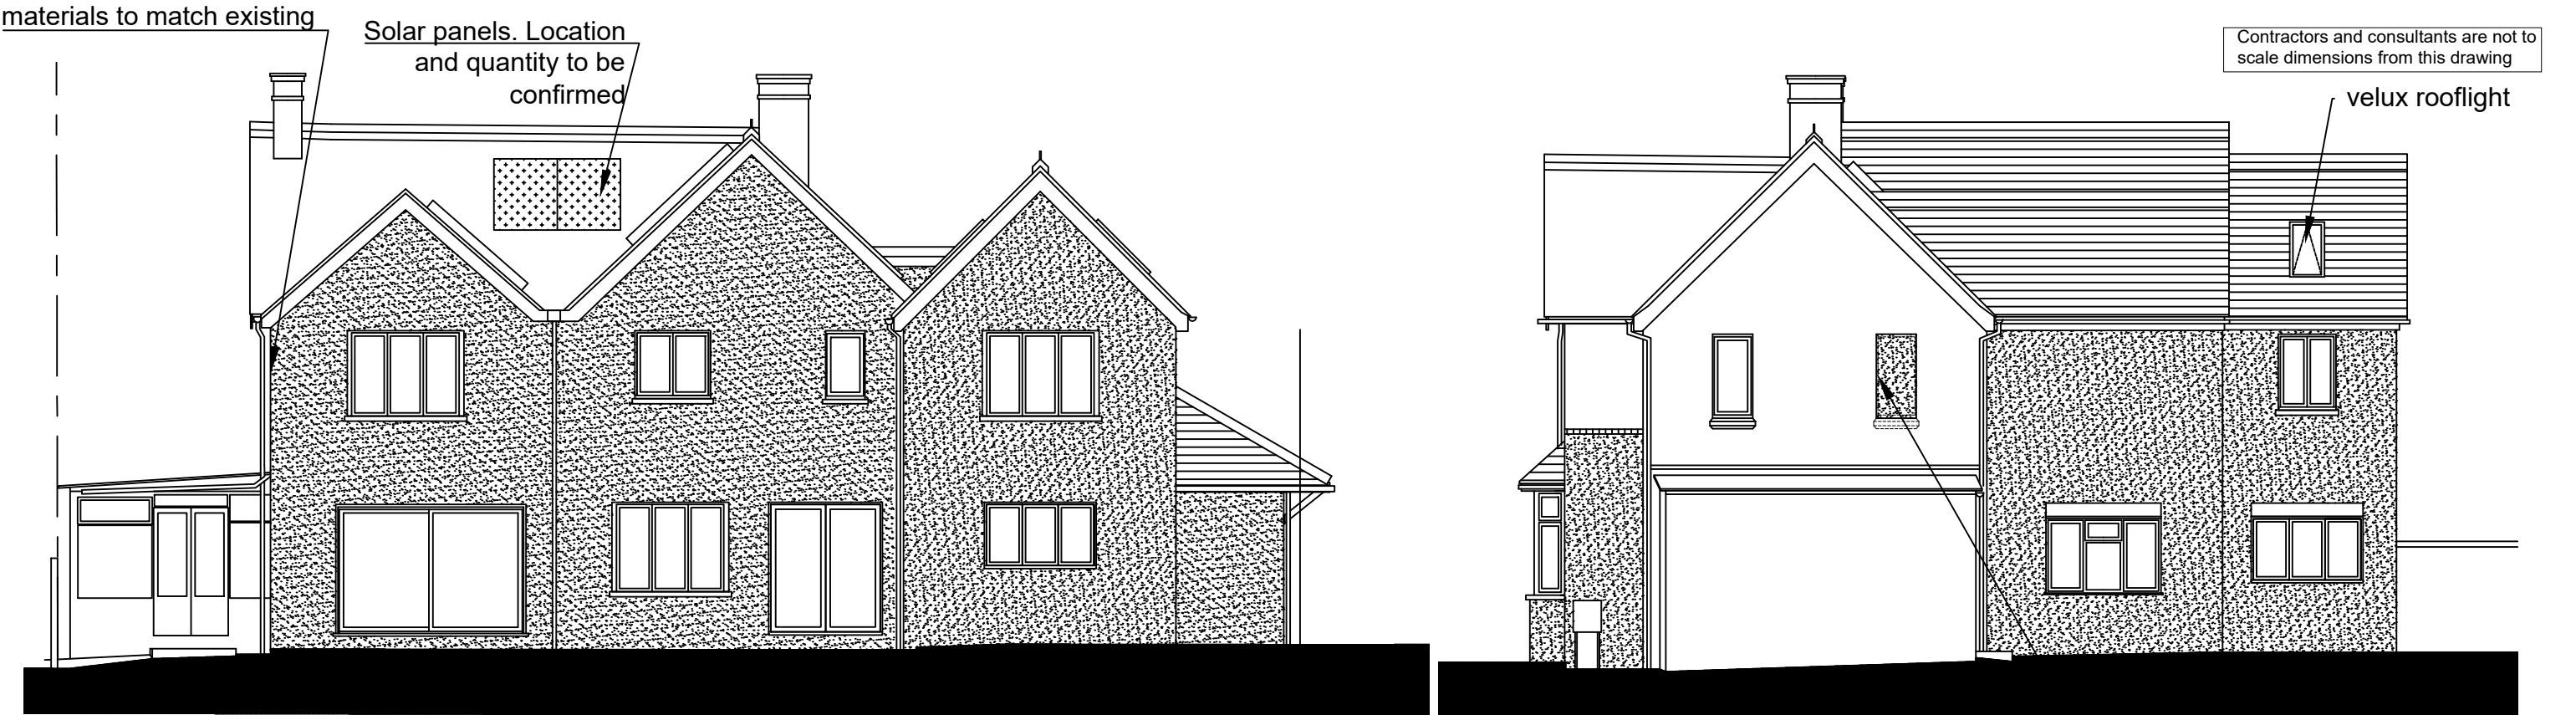

South elevation

West elevation

pitched roofs to match existing

existing window blocked up

velux rooflights

rendered finish to match existing

rendered finish to match existing

East elevation

North elevation



SARAH GOULD

ARCHITECTS

sarahgouldarchitects@gmail.com

Client


R Joyce

Project

70 Reading Road, Wokingham

Description

Proposed elevations

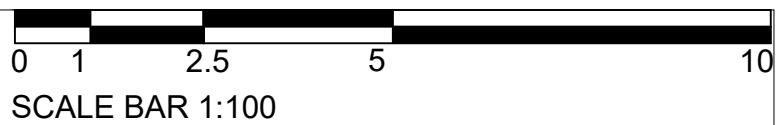

D	16-06-25	Planning application
C	12-06-25	Amendments
B	23-01-25	Pre-application submission
A	17-01-25	Amendments
-	11-12-24	For Information
Revision	Date	Description
Status		
Planning		
Scale	Drawn By	Date
1:100@A3	SG	Dec 24
Job Number	Drawing Number	Revision
059	05-05	D