
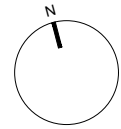


KEY:
APPLICATION BOUNDARY
140.42 sqm

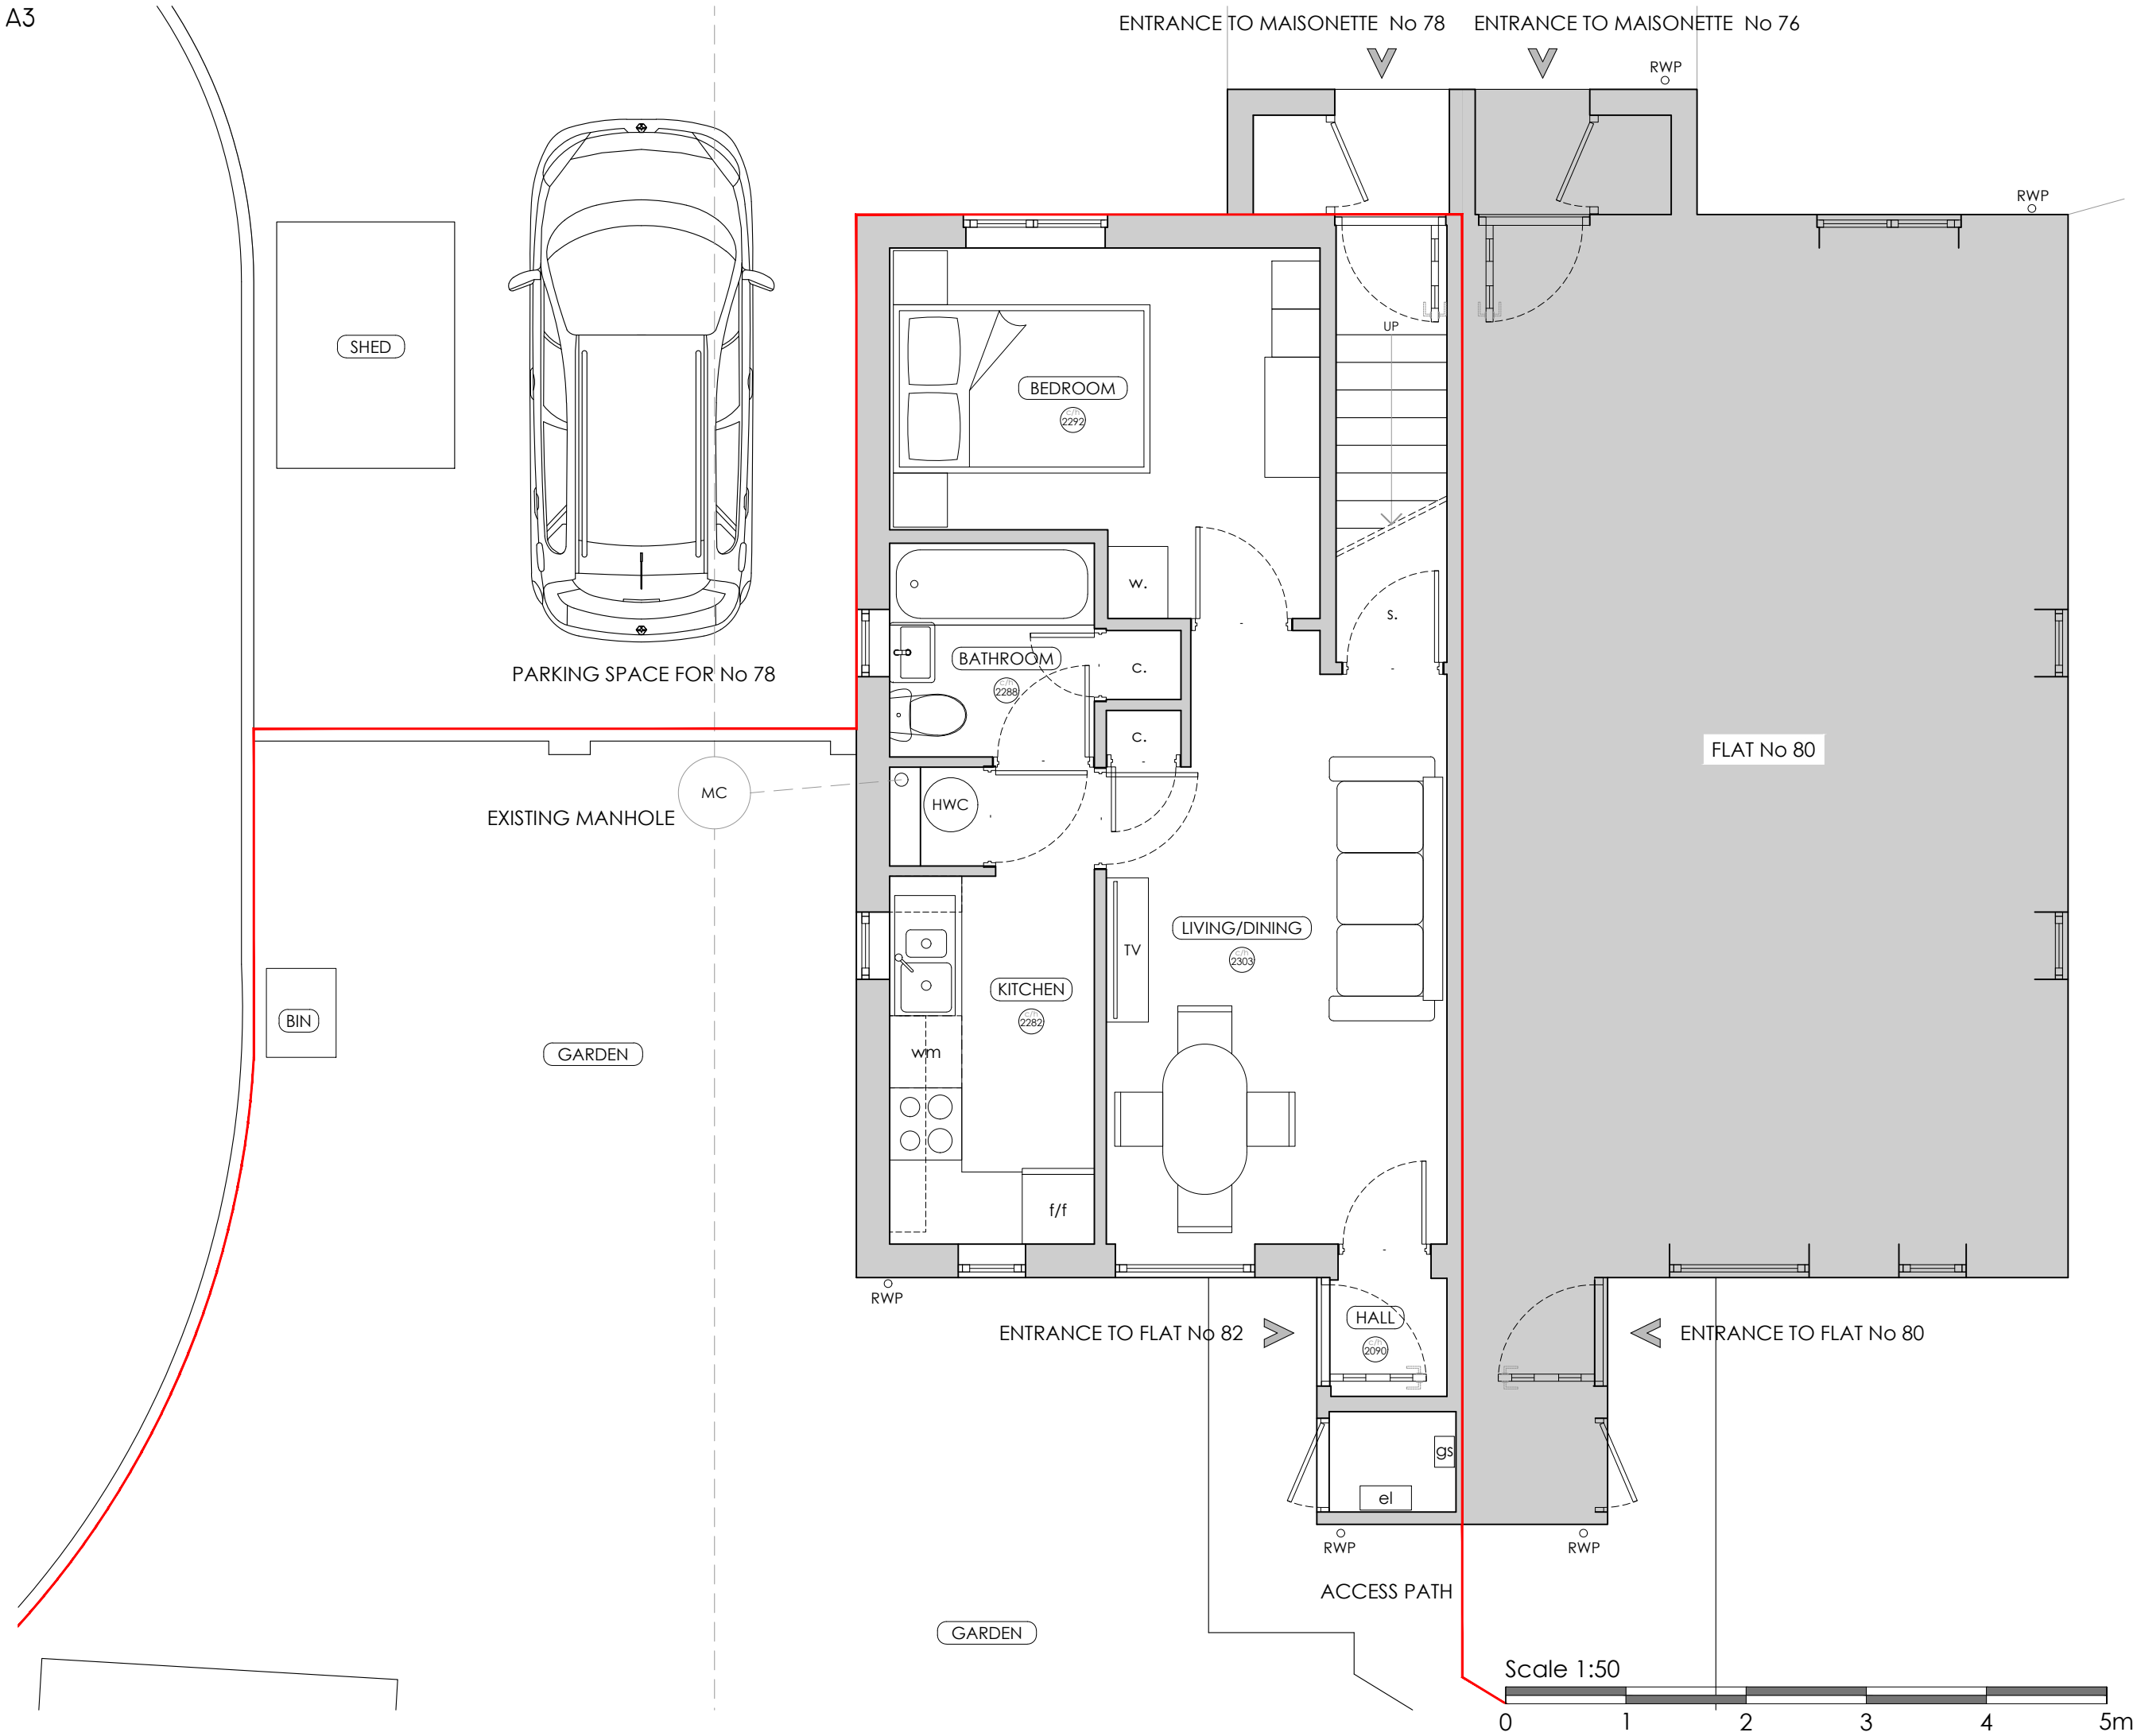

PROJECT
82 CANNOCK WAY
LOWER EARLEY, EARLEY
READING, RG6 4EF
TITLE
EXISTING GROUND
FLOOR PLAN
STATUS
PLANNING
SCALE DATE DRAWN
1:50 07.07.25 KR
JOB/DRG NO REV
K250602/P04 A

KOSMA RYBAK
KOSMA RYBAK LTD. 124 CITY ROAD EC1V 2NX LONDON
WWW.KOSMARYBAK.COM M@KOSMARYBAK.COM T:07719700256
THIS DRAWING IS © COPYRIGHT OF KOSMA RYBAK LTD
THIS DRAWING MAY BE SCALED OR CROSS REFERENCED TO THE SCALE BAR FOR PLANNING
APPLICATION PURPOSES ONLY. DO NOT SCALE FOR ANY OTHER PURPOSE. USE FIGURED
DIMENSIONS ONLY. SUBJECT TO SITE SURVEY AND ALL NECESSARY CONSENTS. ALL
DIMENSIONS TO BE CHECKED BY USER AND ANY DISCREPANCIES, ERRORS OR OMISSIONS TO BE
REPORTED TO THE ARCHITECT BEFORE WORK COMMENCES. THIS DRAWING IS TO BE READ IN
CONJUNCTION WITH ALL OTHER RELEVANT MATERIALS.