



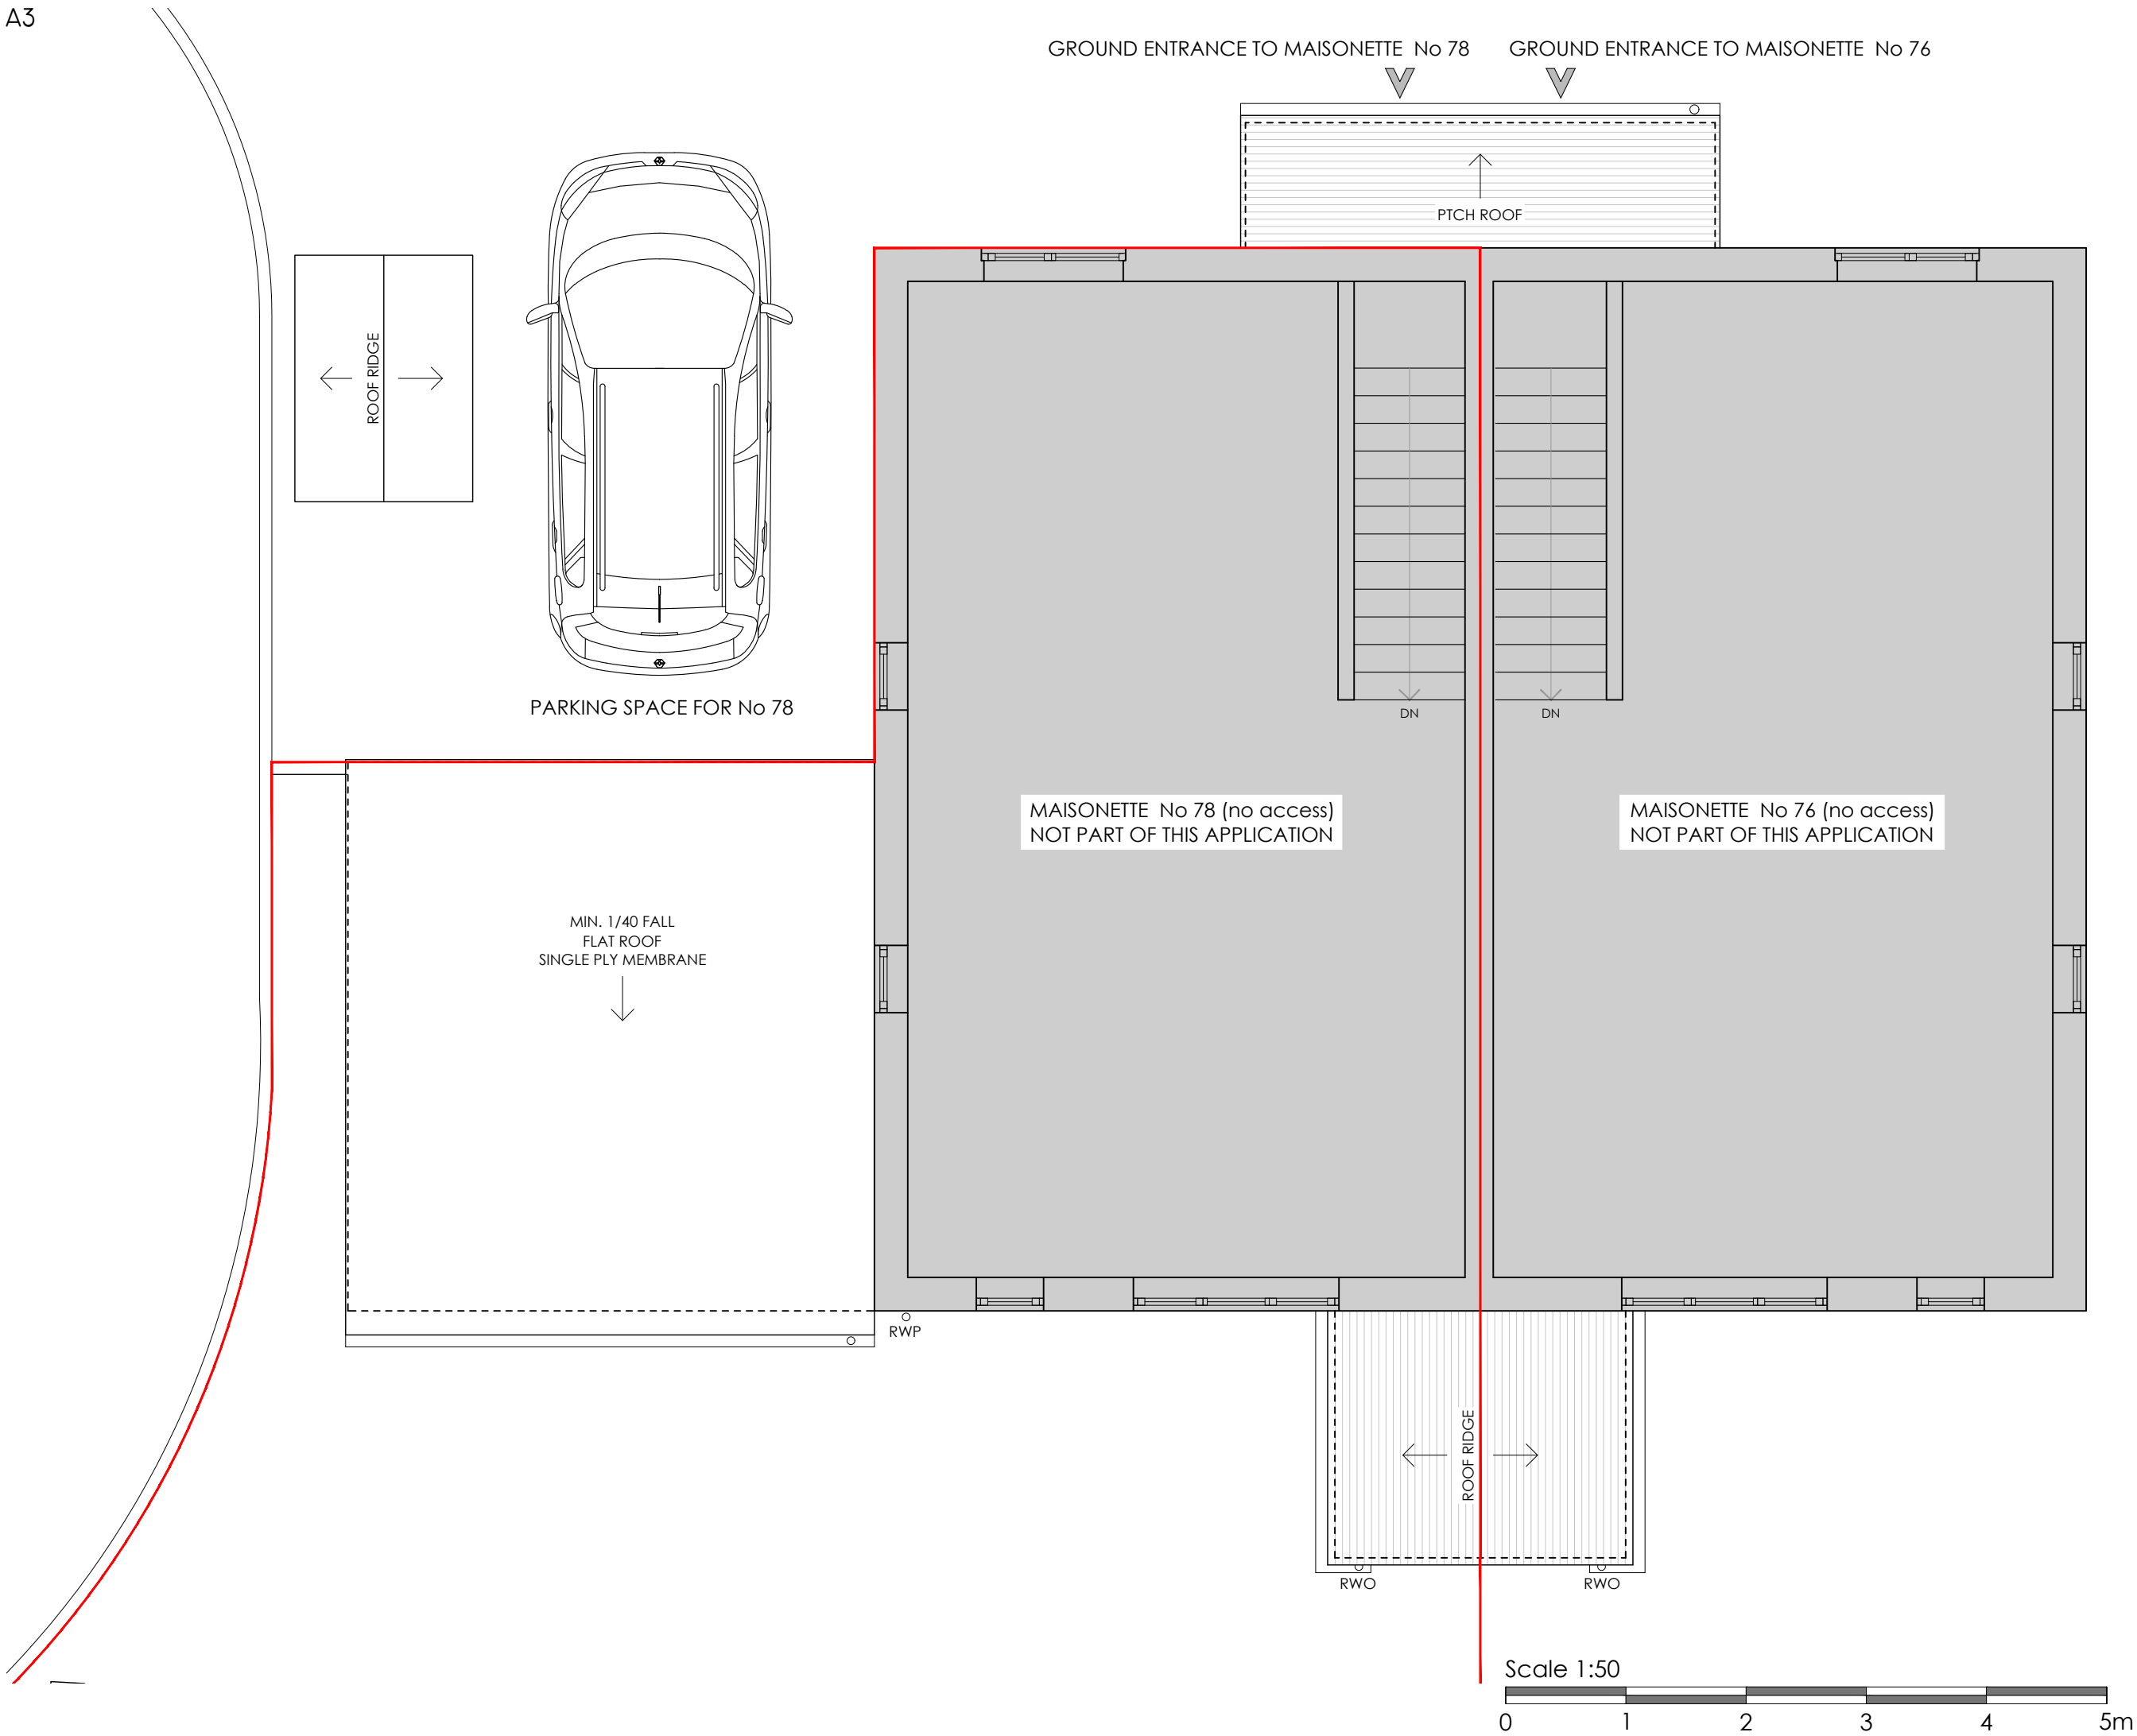

KEY:

APPLICATION BOUNDARY
140.42 sqm

 

PROJECT
82 CANNOCK WAY
LOWER EARLEY, EARLEY
READING, RG6 4EF

TITLE
PROPOSED
FIRST FLOOR PLAN

STATUS
PLANNING

SCALE 1:50 DATE 07.07.25 DRAWN KR

JOB/DRG NO K250602/PII REV A