



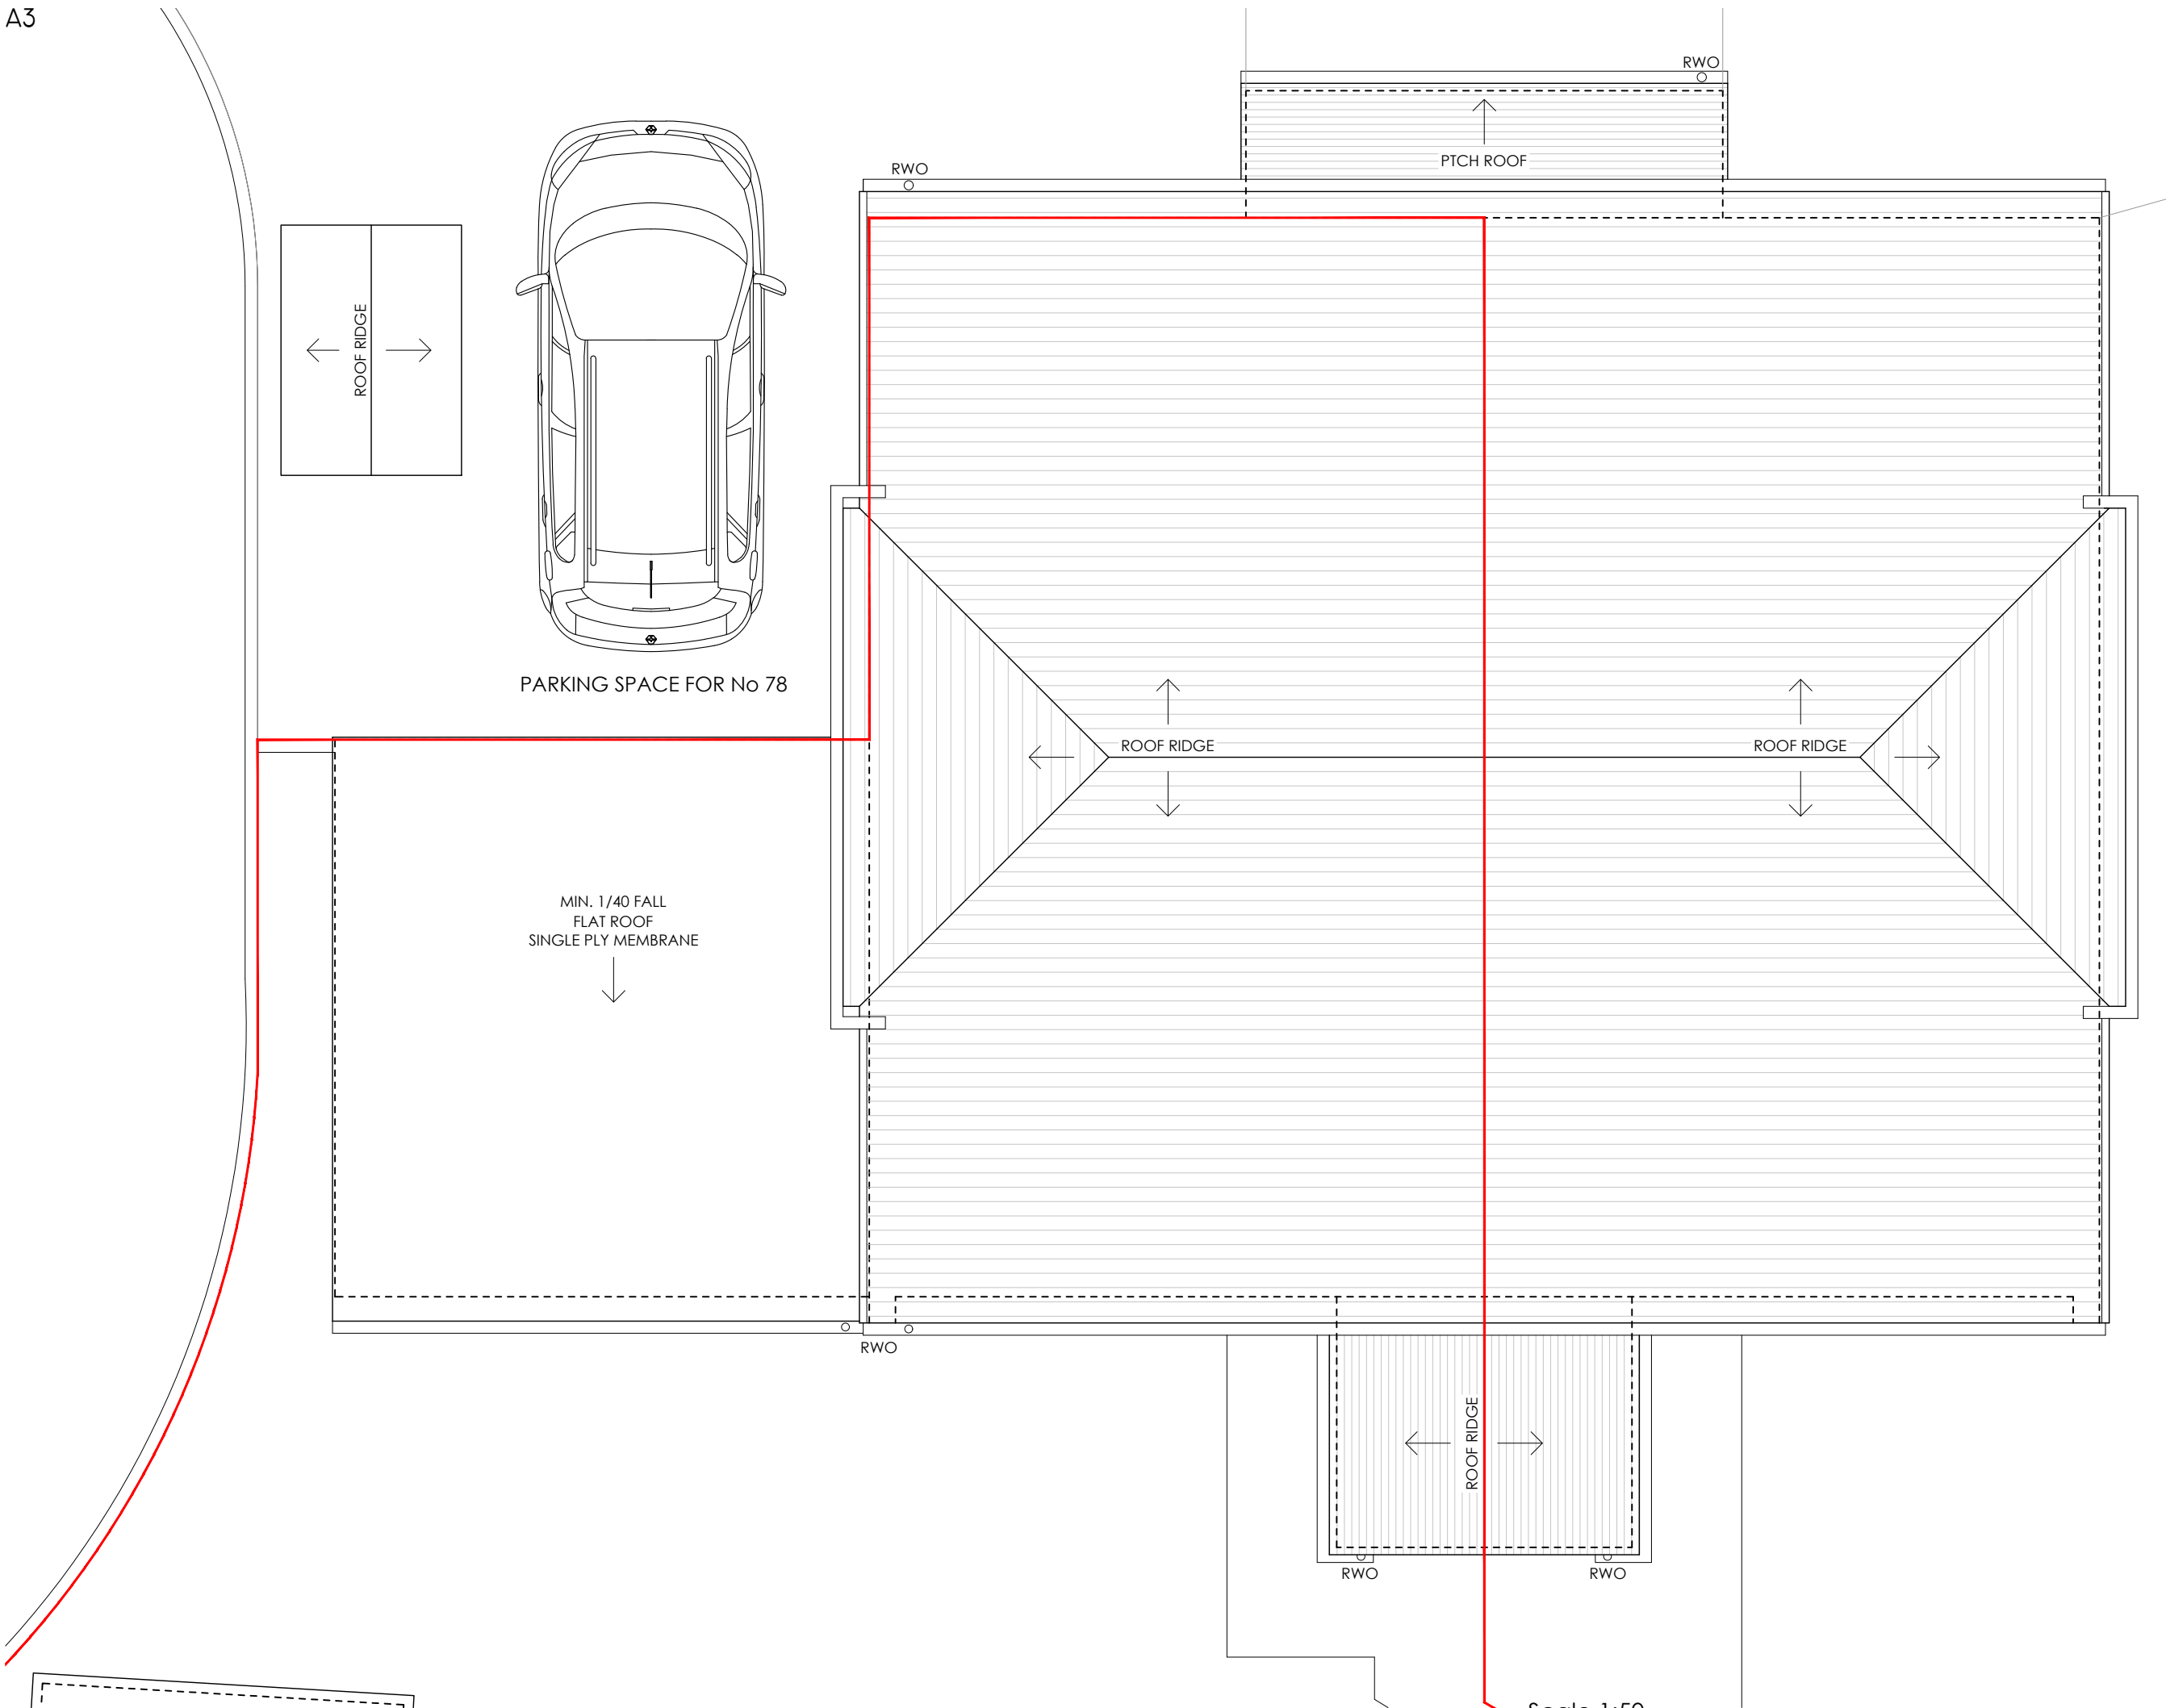

KEY:

— APPLICATION BOUNDARY
140.42 sqm

 

PROJECT
82 CANNOCK WAY
LOWER EARLEY, EARLEY
READING, RG6 4EF

TITLE
PROPOSED ROOF PLAN

STATUS
PLANNING

SCALE	DATE	DRAWN
1:50	07.07.25	KR
JOB/DRG NO	REV	
K250602/PI2	A	

 **KOSMA RYBAK**

KOSMA RYBAK LTD. 124 CITY ROAD EC1V 2NX LONDON
WWW.KOSMARYBAK.COM M@KOSMARYBAK.COM T:07719700256

THIS DRAWING IS © COPYRIGHT OF KOSMA RYBAK LTD
THIS DRAWING MAY BE SCALED OR CROSS REFERENCED TO THE SCALE BAR FOR PLANNING
APPLICATION PURPOSES ONLY. DO NOT SCALE FOR ANY OTHER PURPOSE. USE FIGURED
DIMENSIONS ONLY. SUBJECT TO SITE SURVEY AND ALL NECESSARY CONSENTS. ALL
DIMENSIONS TO BE CHECKED BY USER AND ANY DISCREPANCIES, ERRORS OR OMISSIONS TO BE
REPORTED TO THE ARCHITECT BEFORE WORK COMMENCES. THIS DRAWING IS TO BE READ IN
CONJUNCTION WITH ALL OTHER RELEVANT MATERIALS.

