


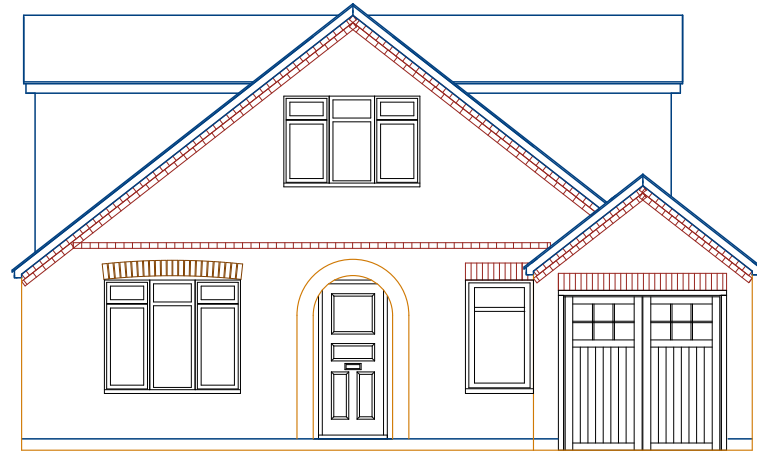


Proposed Front Elevation
(no change)




Proposed Side Elevation (R)

Obscure Glazed With
High Level Opening
1700mm Above F/Floor

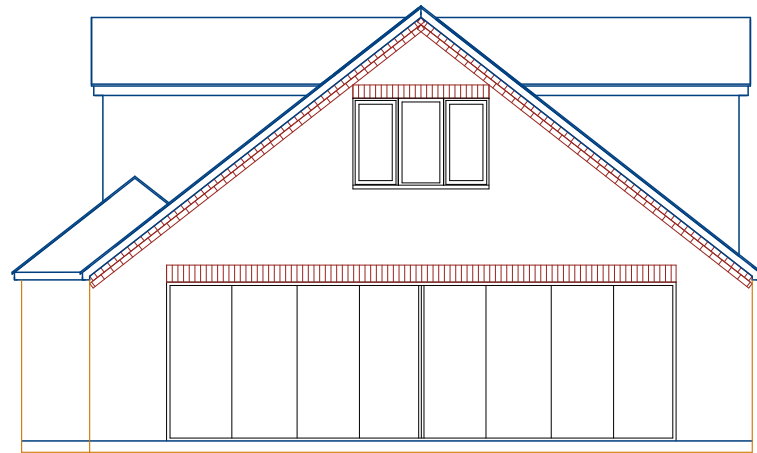

Proposed Rear Elevation

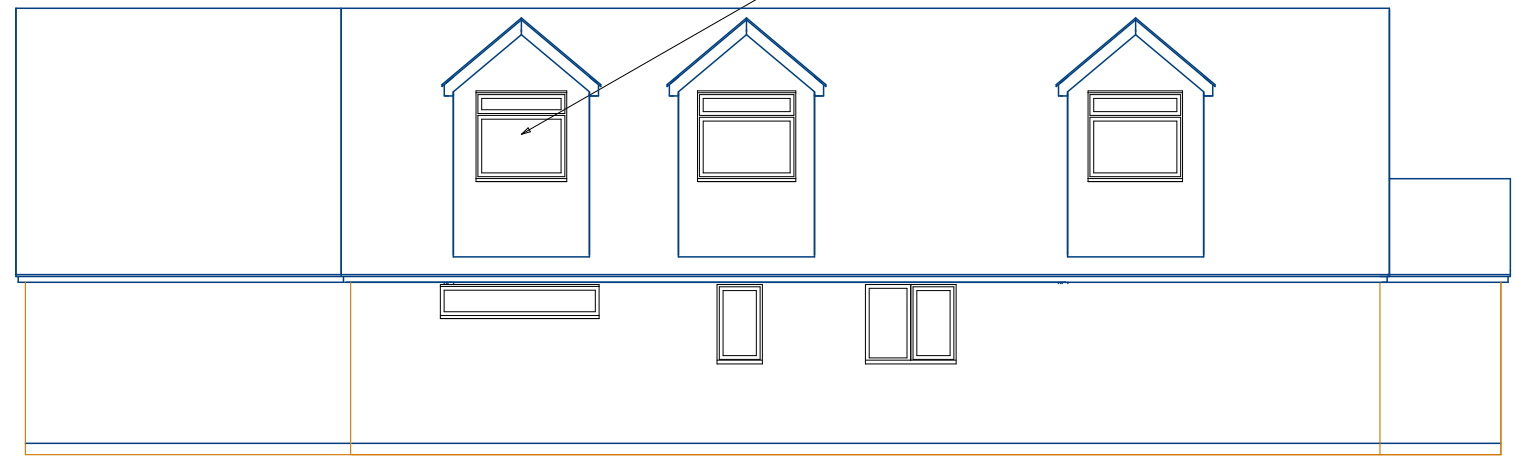

Proposed Side Elevation (L)

SPACE CREATE

Project:
Double Storey
Rear Extension/
Internal Alterations

Mr & Mrs Venditti
55 Sutcliffe Ave
Earley
RG6 7JN

Proposed
Elevations
Revised

Date: Nov 2024
Scale: 1:100 @ A3

2000mm

www.space-create.co.uk
spacecreate1968@gmail.com
07782 186366