



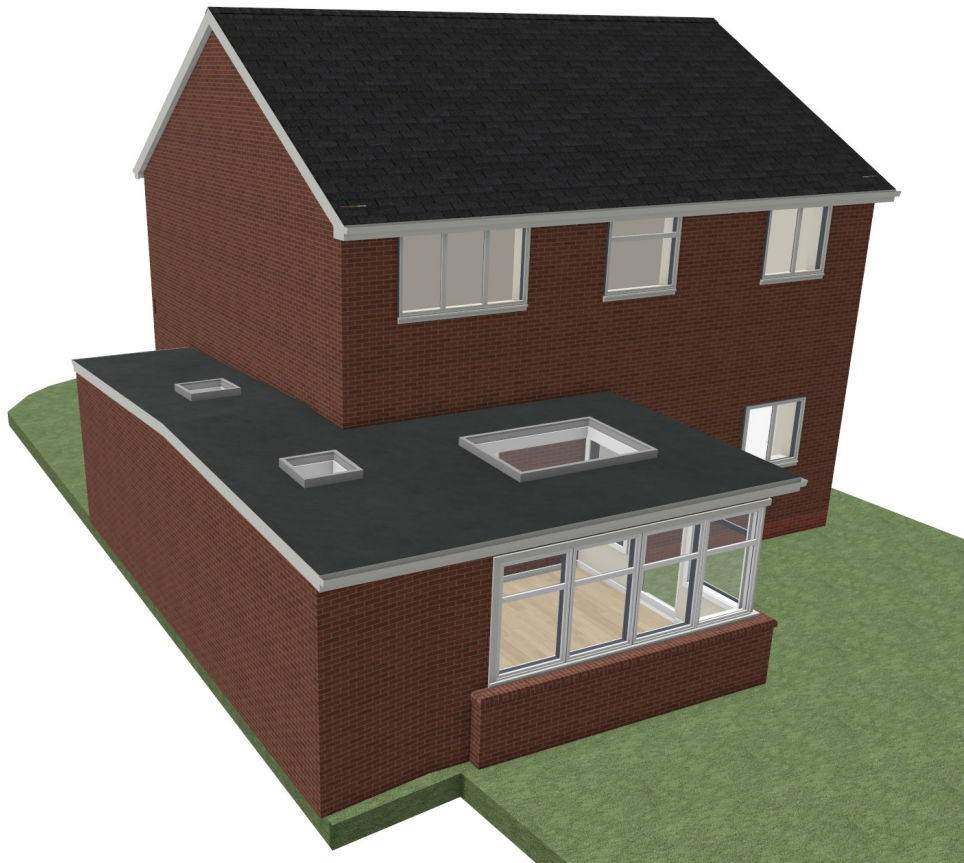

RENDERING
FOR ILLUSTRATION ONLY

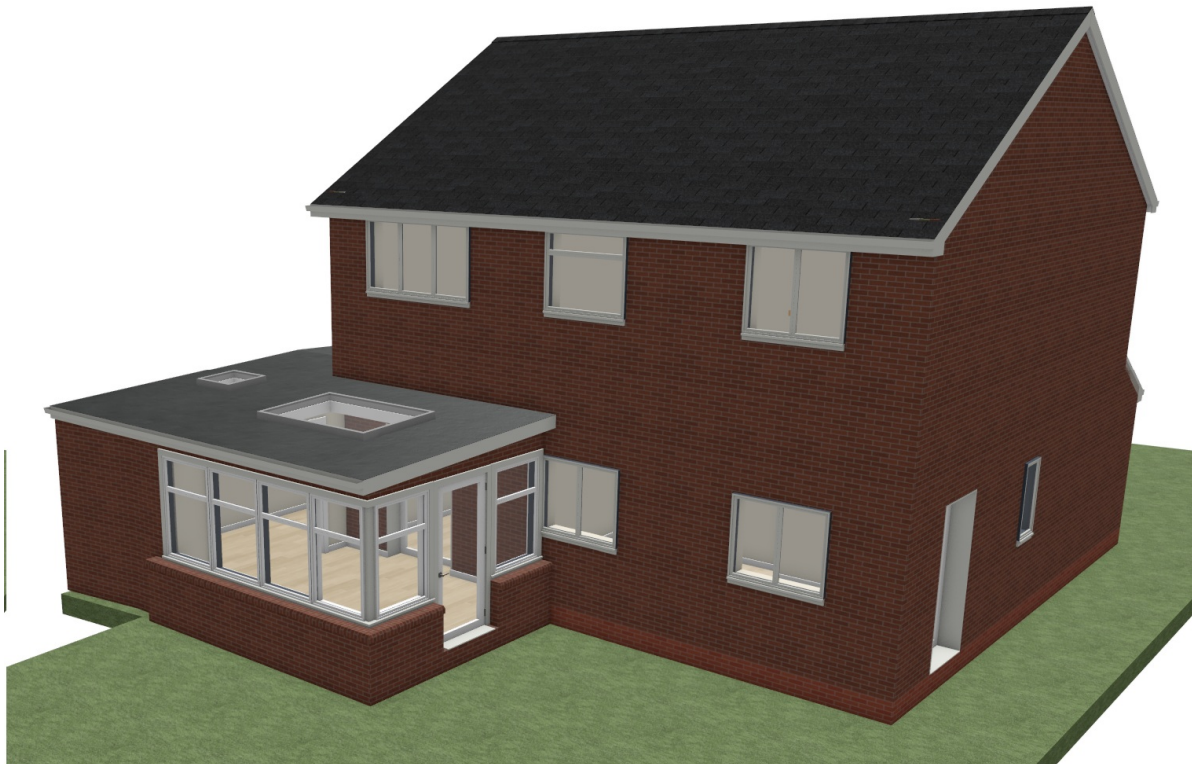

Proposal for a single storey rear and side extension to an existing detached property

OWNER: Adeel Asher

PROJECT:
ADDRESS:

THAMES WATER PERMIT: _____
PLANNING REFERENCE: _____

DESIGNER: easyHomePlans
DESIGN CONSULTANT: Roger Bovell
BUILDER: _____
ENGINEERING: _____

INDEX OF DRAWINGS

PROJECT SUMMARY	1
SITE & BLOCK PLAN	2
EXISTING ELEVATIONS	3
EXISTING FLOOR PLANS	4
PROPOSED ELEVATIONS	5
PROPOSED FLOOR PLANS	6
	7

SHEET NUMBER

1

Drawn By:

Date:
27/06/2026

Scale: @ A3

PROJECT SUMMARY


Plans prepared for: Adeel Asher

7 Belvedere Road
Winnersh, Wokingham
RG41 5TQ

SITE & BLOCK PLAN


Plans prepared for: Adeel Asher
7 Belvedere Road
Winnersh, Wokingham
RG41 5TQ


© 2020

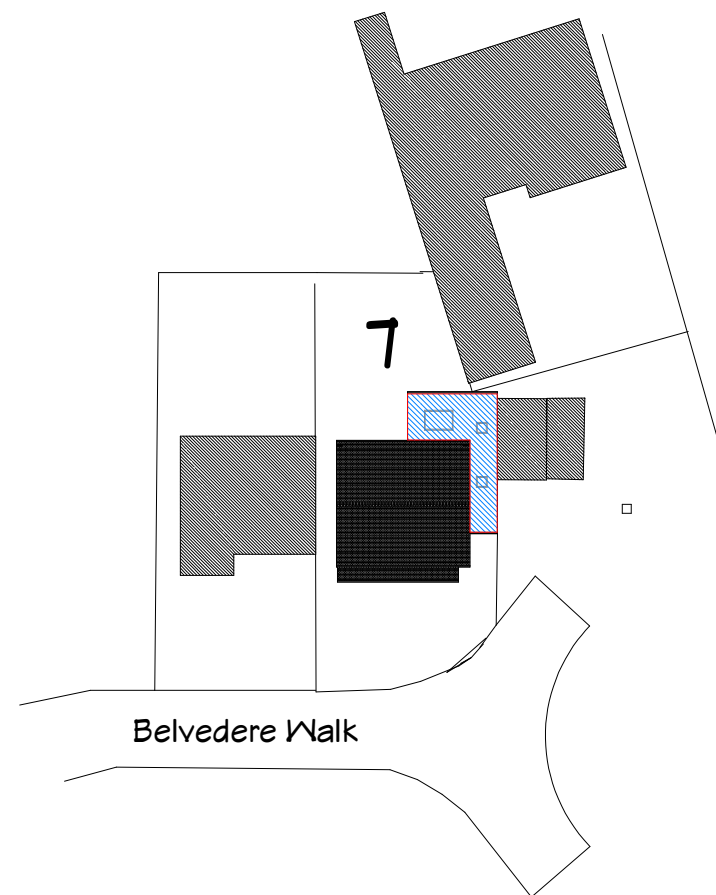


Block Plan @1:500

SCALE BAR 1:500

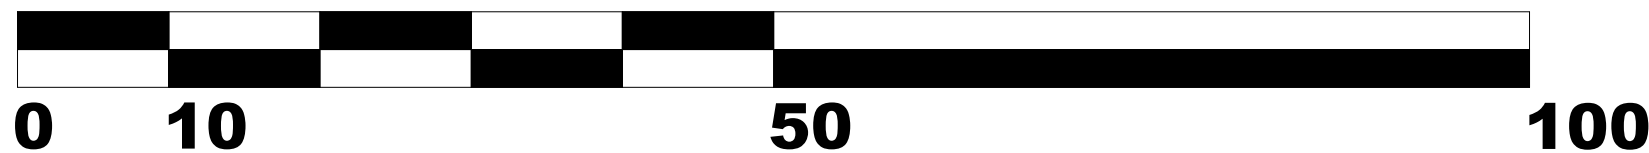


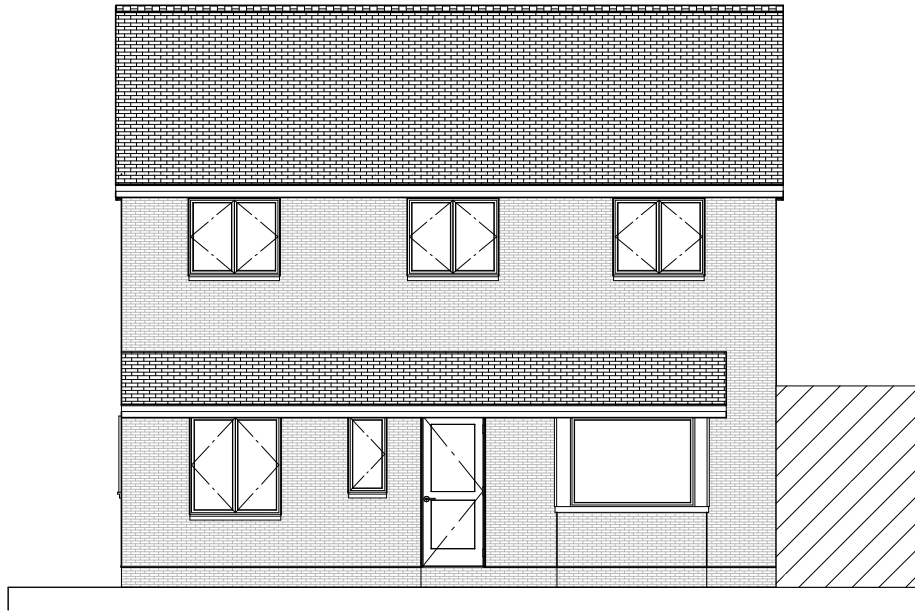


Existing Front Elevation @1:100

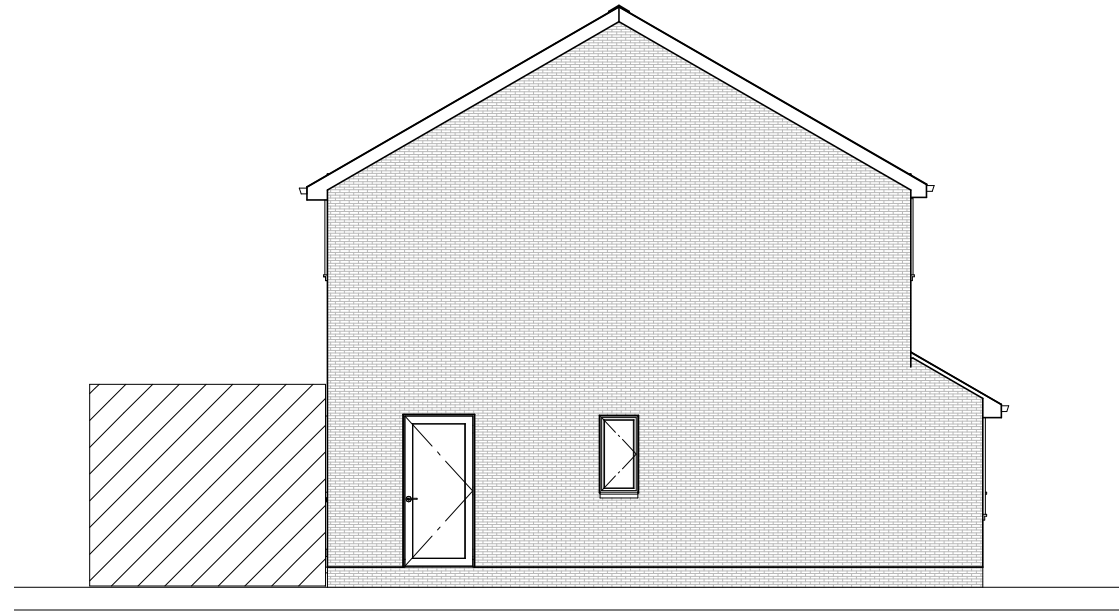

Existing Right Elevation @1:100

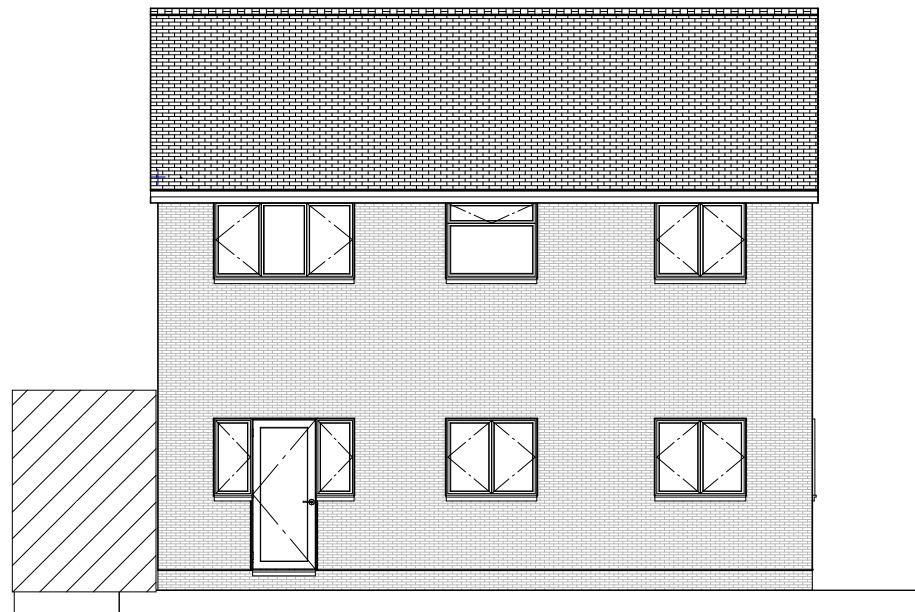

Existing Rear Elevation @1:100

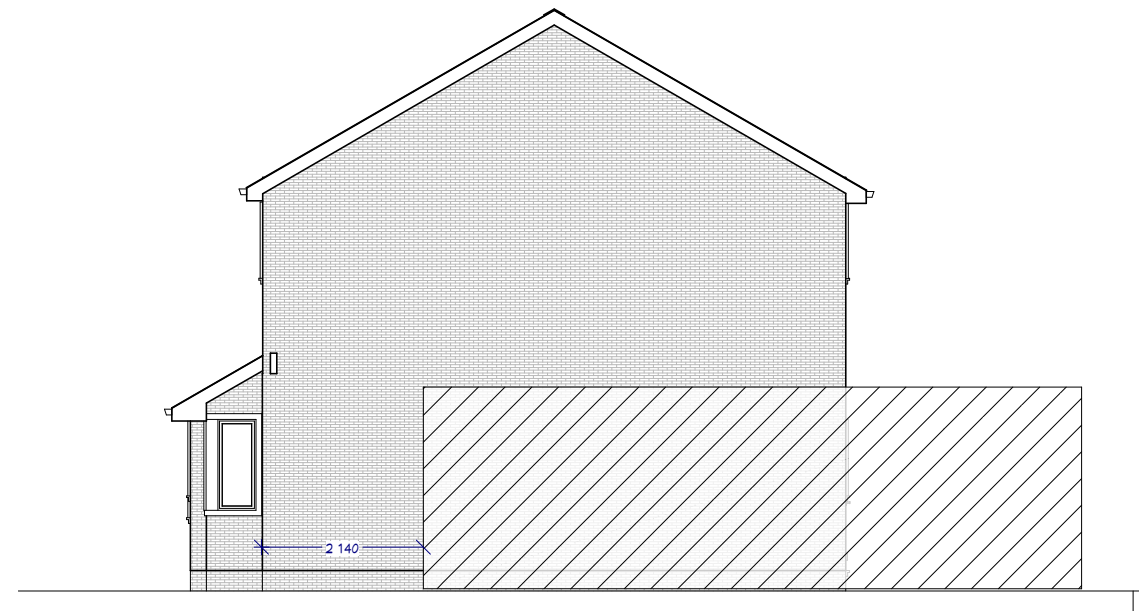

Existing Left Elevation @1:100



SHEET NUMBER

3

Drawn By:

Date:

27/06/2026

Scale: @ A3

EXISTING ELEVATIONS

Plans prepared for: Adeel Asher

7 Belvedere Road
Winnersh, Wokingham
RG41 5TQ


© 2020

EXISTING FLOOR PLANS

Plans prepared for: Adeel Asher


7 Belvedere Road
Winnersh, Wokingham
RG41 5TQ

© 2020

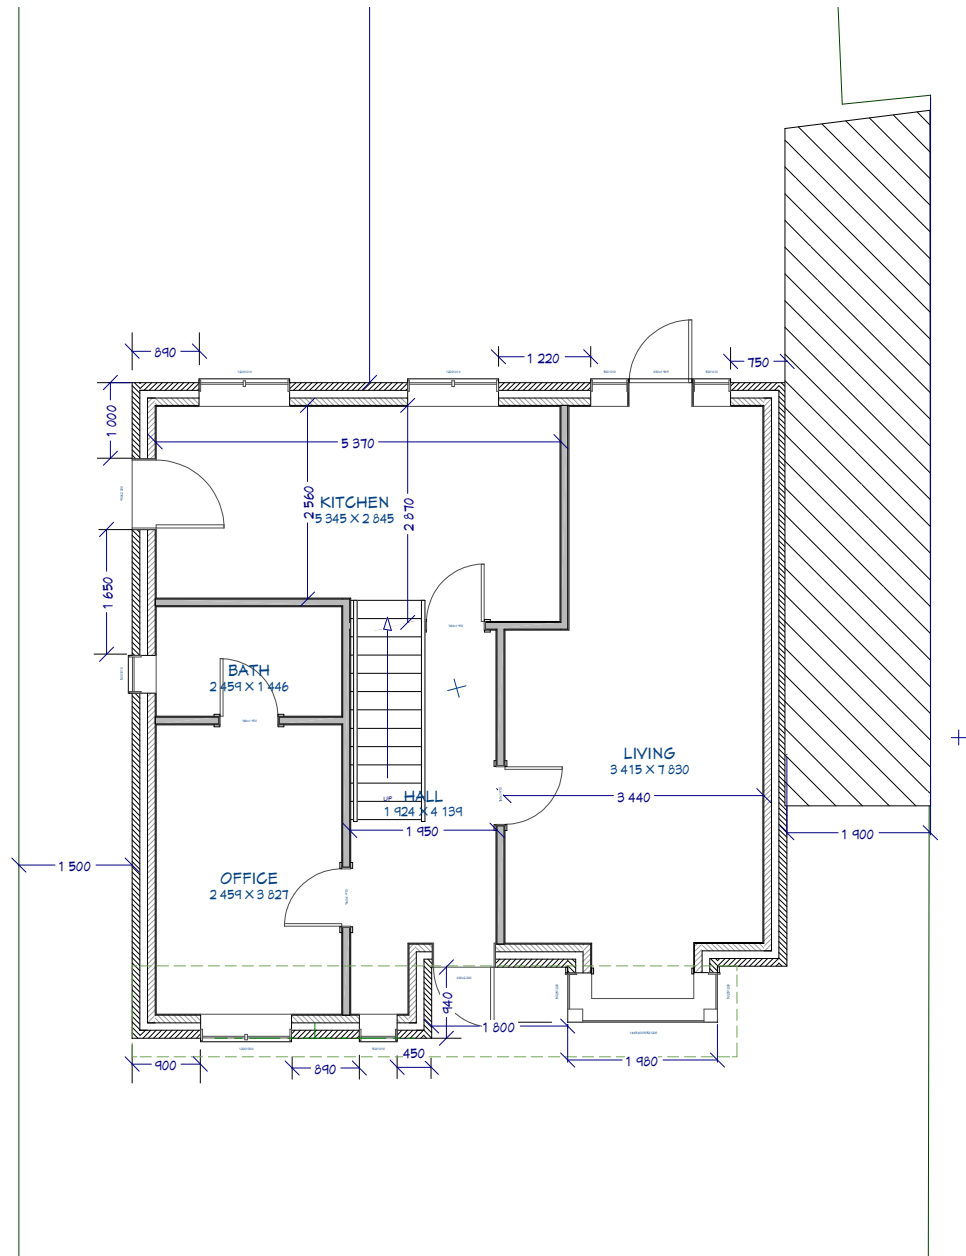

Existing Ground Floor Plan @1:100


Scale Bar 1:100

 


PROPOSED ELEVATIONS

Plans prepared for: Adeel Asher
7 Belvedere Road
Winnersh, Wokingham
RG41 5TQ


© 2020

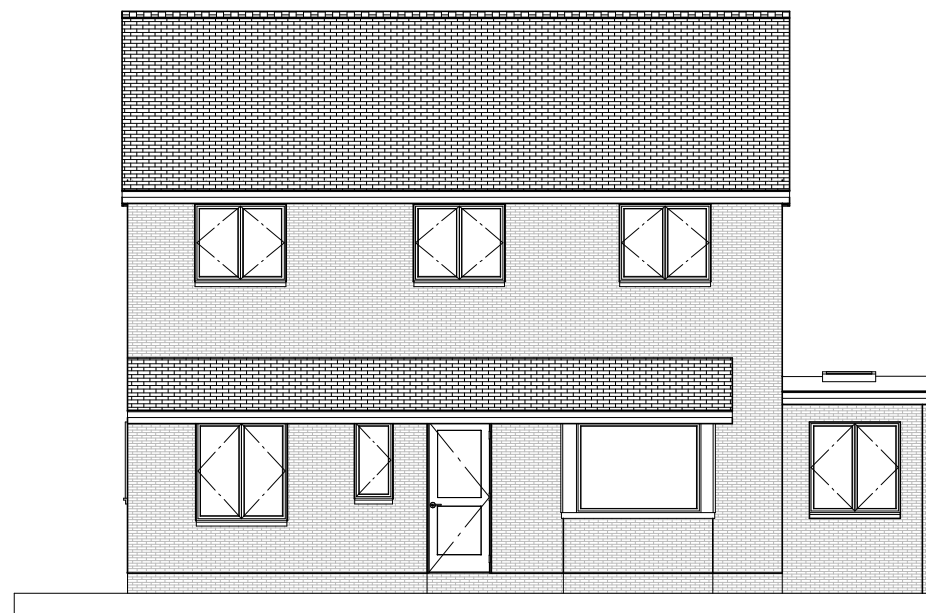


Proposed Front Elevation @ 1:100

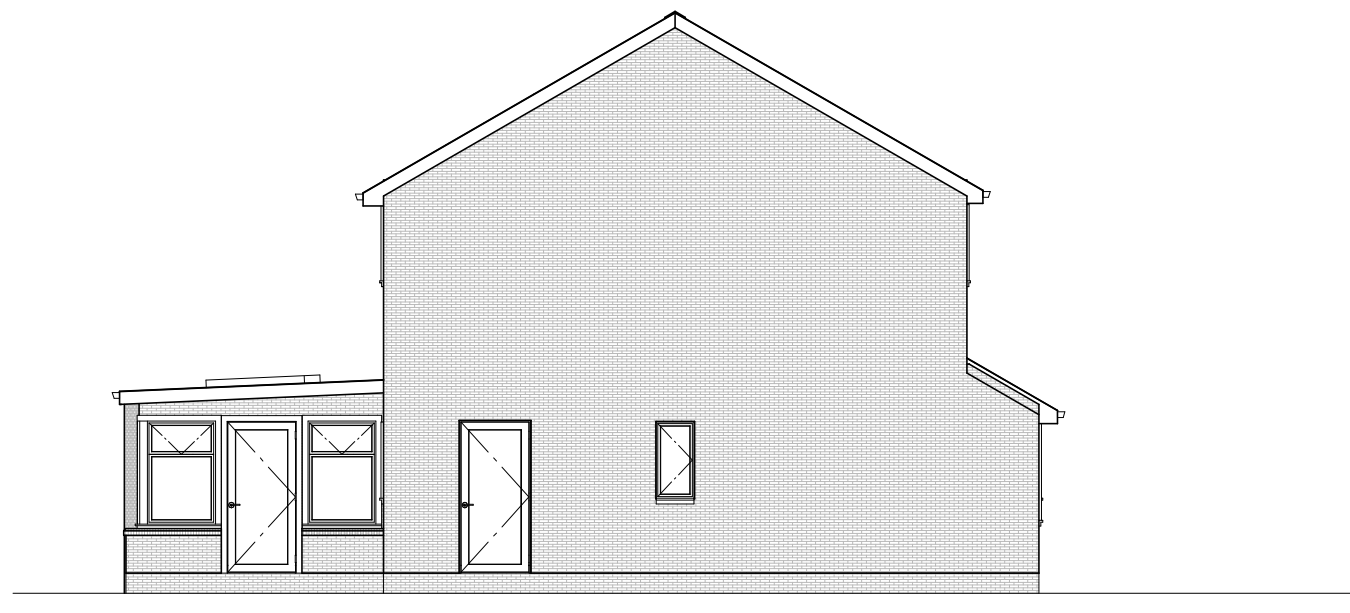

Proposed Right Elevation @1:100

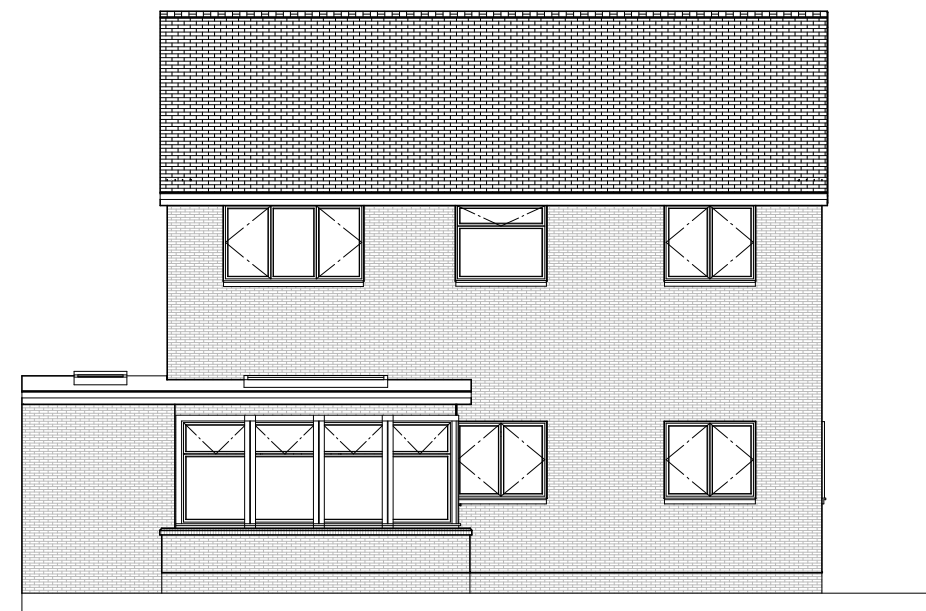

Proposed Rear Elevation @ 1:100

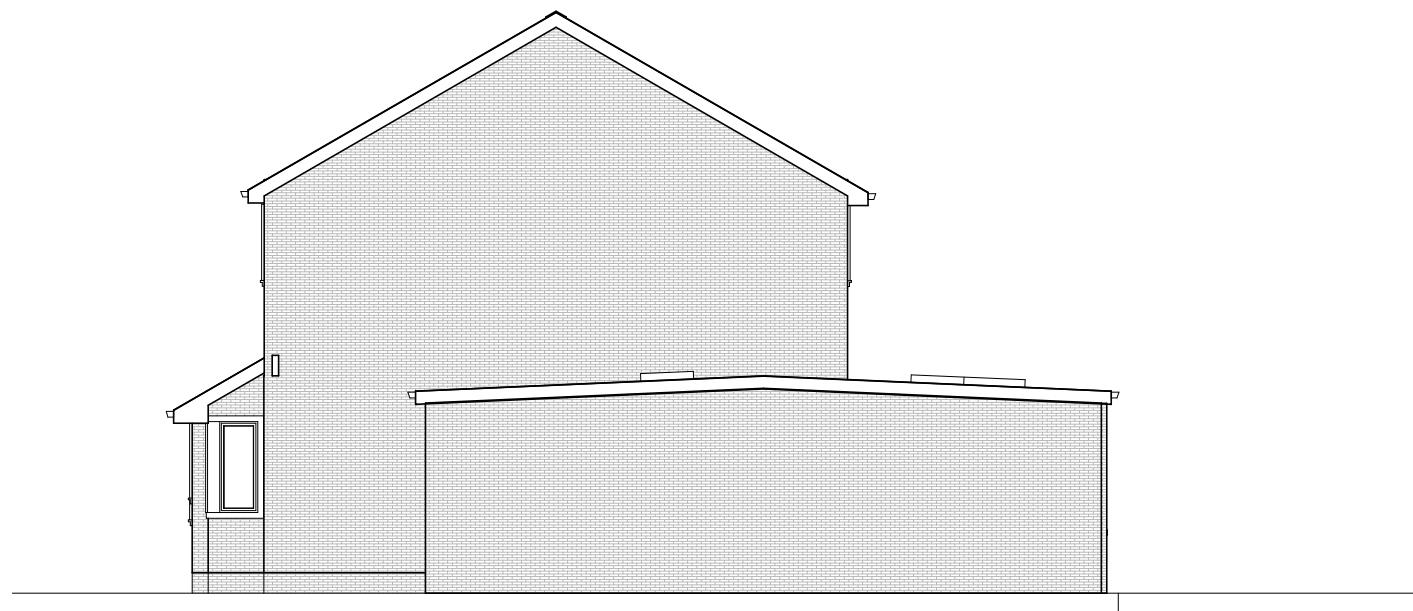

Proposed Left Elevation @ 1:100

Scale Bar 1:100




PROPOSED FLOOR PLANS

Plans prepared for: **Adeel Asher**

**7 Belvedere Road
Winnersh, Wokingham
RG41 5TQ**

© 2020

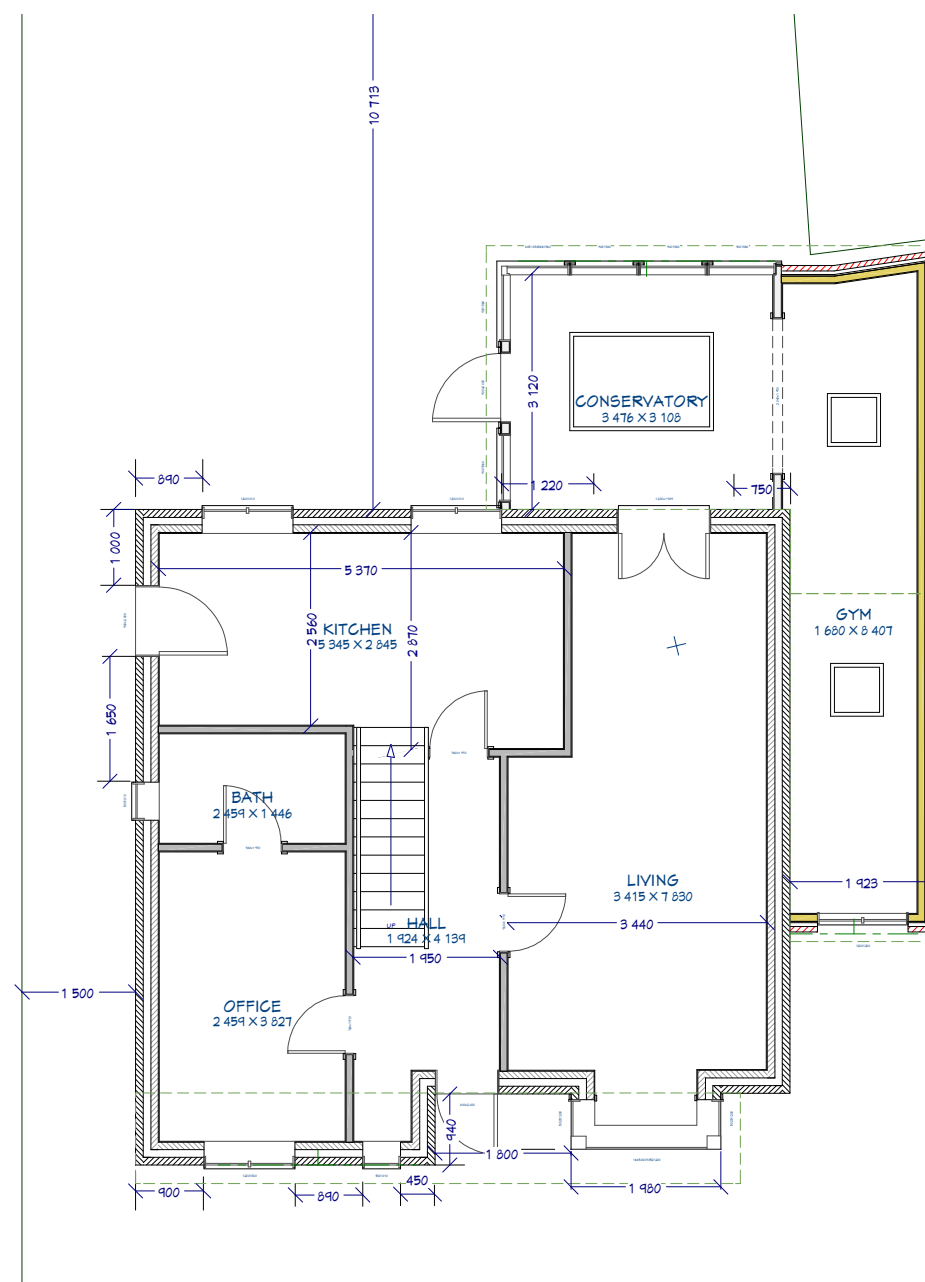

Proposed Ground Floor Plan @1:100

Scale Bar 1:100

