




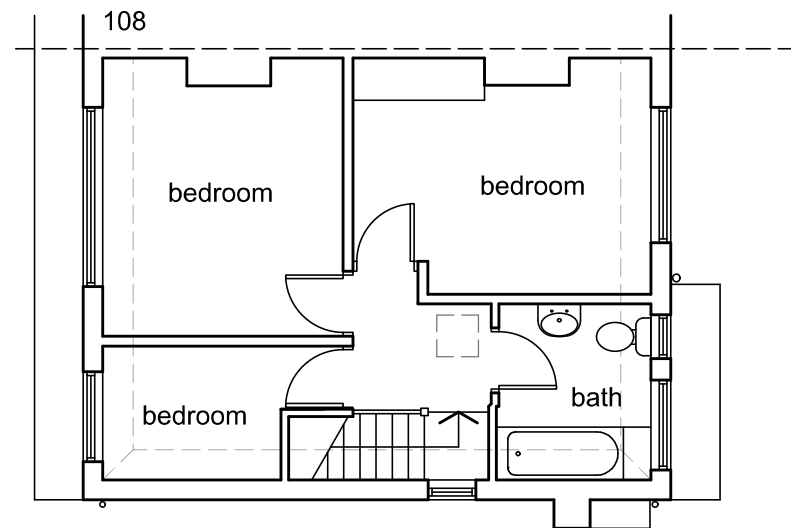


FIRST FLOOR PLAN as existing

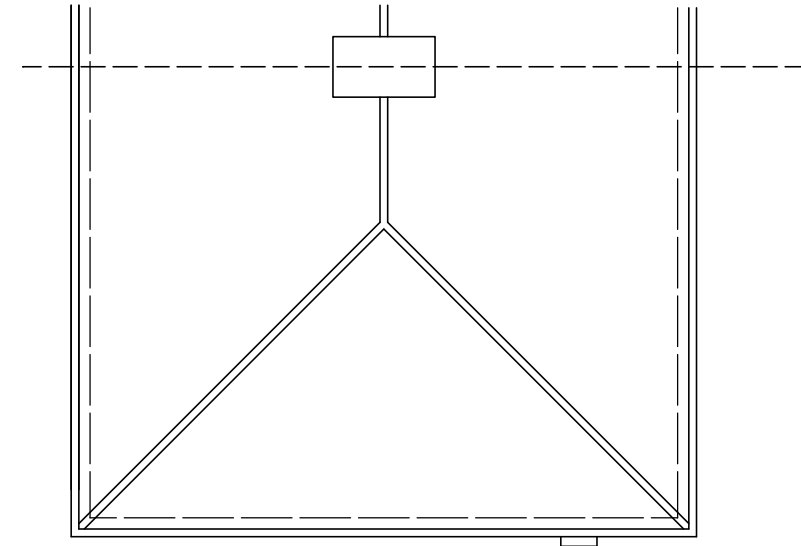

ROOF PLAN as existing

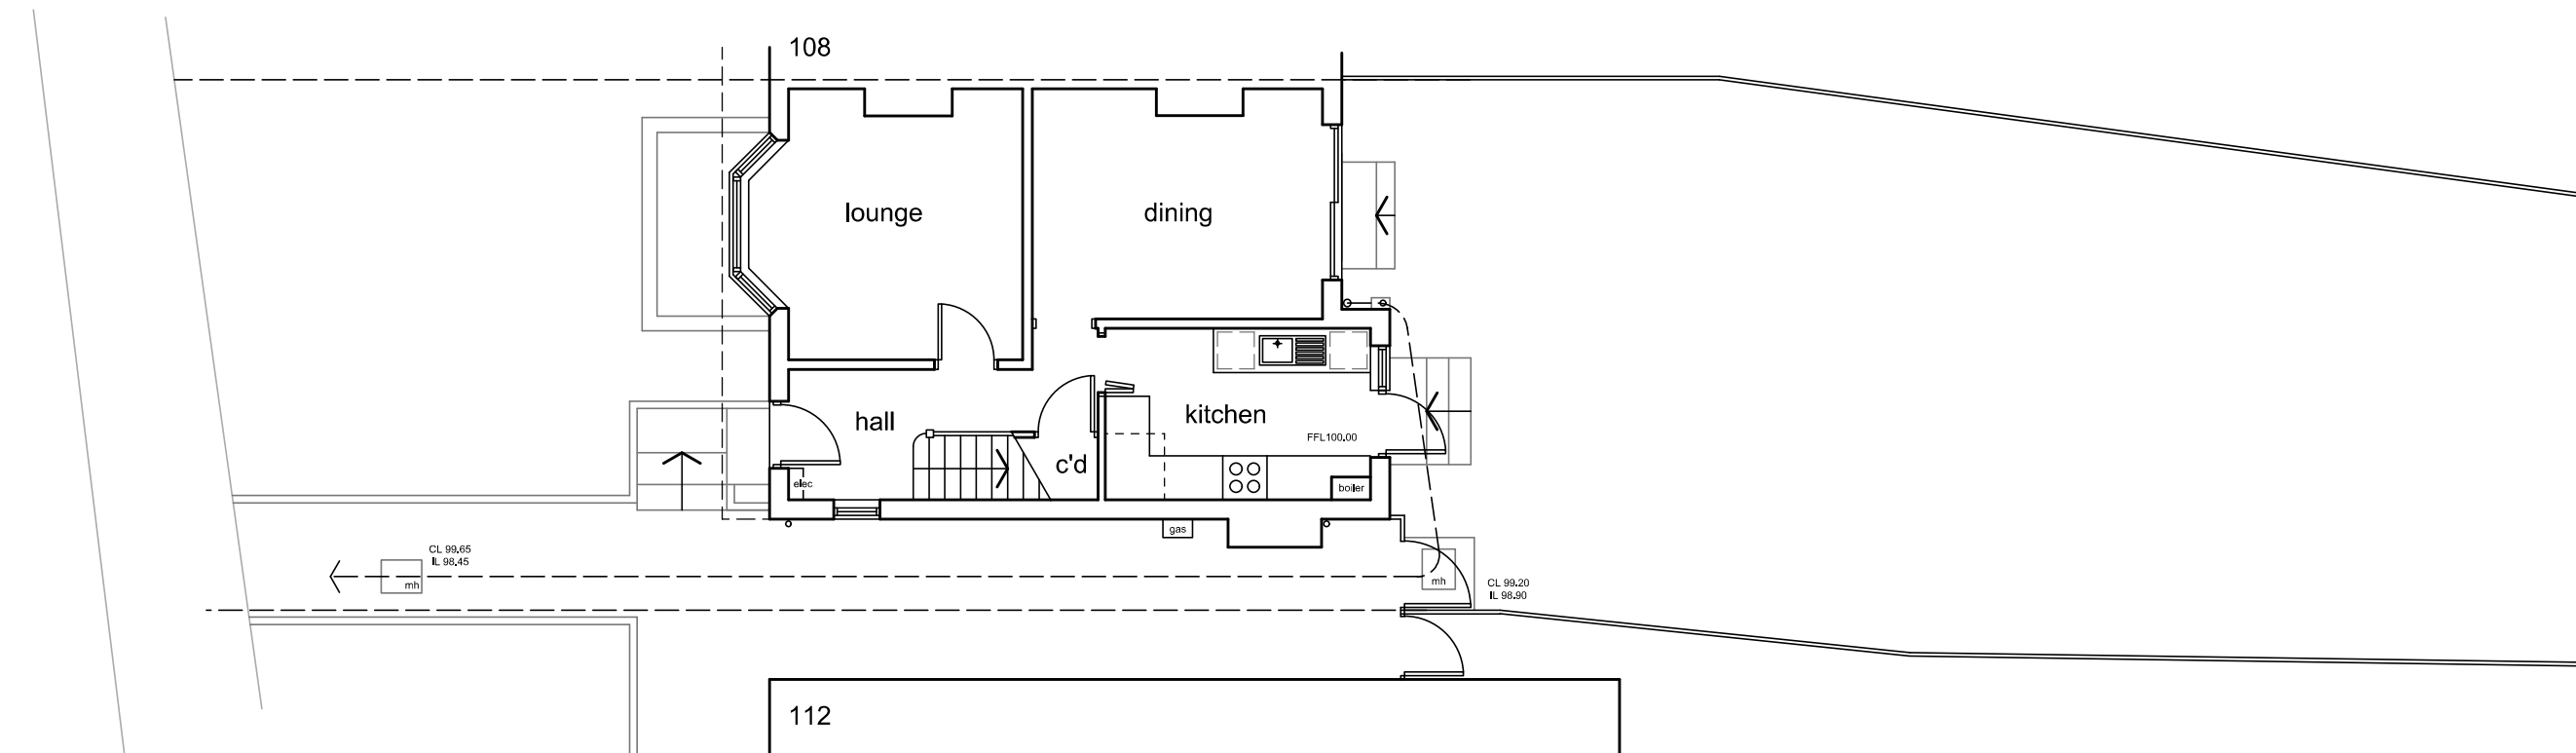

GROUND FLOOR PLAN as existing

 

client: Lewis Couper	project: 110 Matthewsgreen Road Wokingham RG41 1JT	scale: 1:100 @ A3 date: May 24 drawn: MW	drawing title: Premises as Existing drawing no: MG - EX 02	
-----------------------------	---	---	---	--